
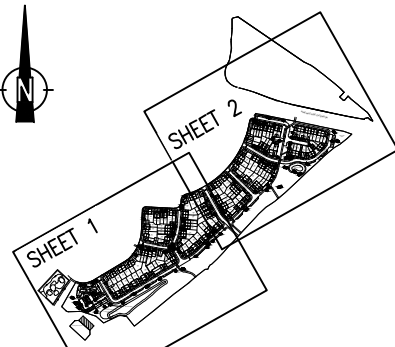


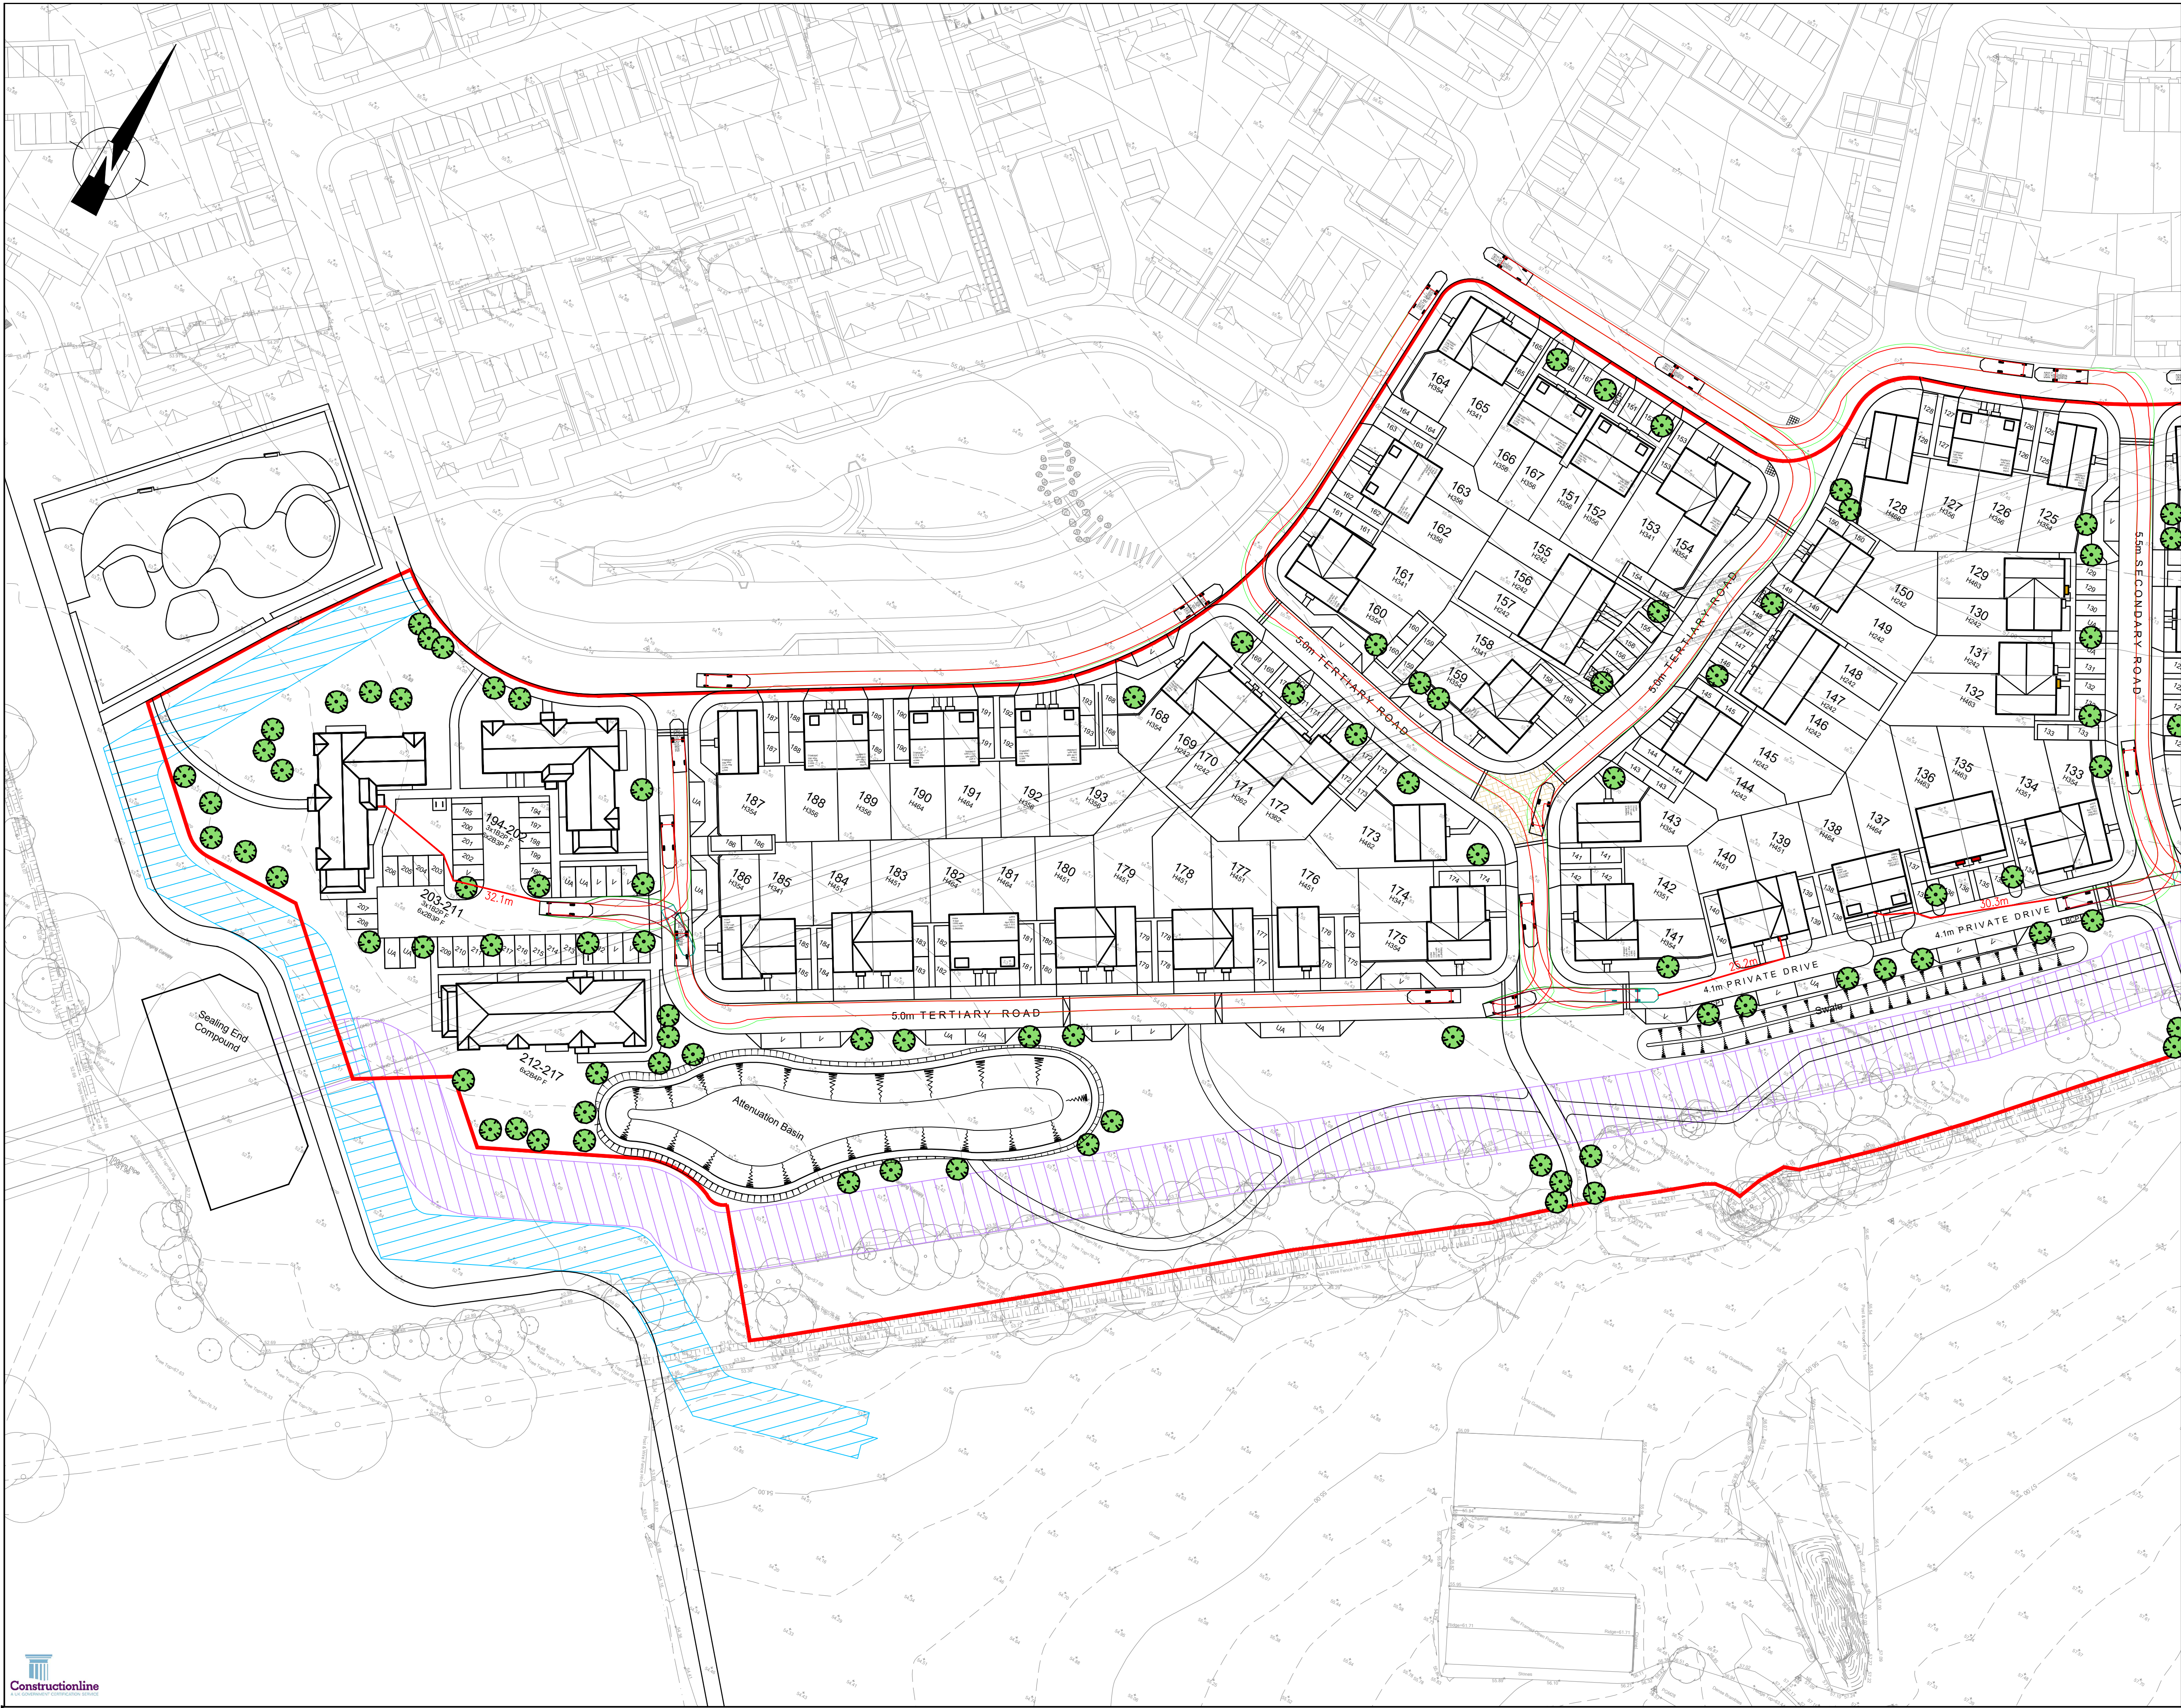


SHEET KEY

KEY

- SITE BOUNDARY
- FIRE HOSE DISTANCE
- BODY OUTLINE
- CHASSIS OUTLINE
- VEHICLE PROFILE
- REVERSING BODY OUTLINE
- REVERSING CHASSIS OUTLINE
- REVERSING VEHICLE PROFILE

VEHICLE PROFILE

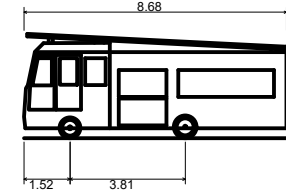

DB32 Fire Appliance
Overall Length 8.80m
Overall Width 2.19m
Overall Body Height 3.45m
Min Body Ground Clearance 0.33m
Max Track Width 2.12m
Lock to lock time 6.00s
Kerb to Kerb Turning Radius 7.910m

PRELIMINARY ISSUE

S0	P07	BACKGROUND SITE LAYOUT UPDATE	HF	TA	14.10.25
S0	P06	BACKGROUND UPDATED	TV	TA	23.09.25
S0	P05	UPDATED TO SUIT LATEST SITE LAYOUT	HF	TA	11.09.25
S0	P04	UPDATED TO SUIT LATEST SITE LAYOUT	HF	TA	07.08.25
S0	P03	UPDATED TO SUIT LATEST SITE LAYOUT	HF	TA	10.04.25
S0	P02	UPDATED TO SUIT LATEST SITE LAYOUT	HF	TA	28.03.25
ST	Rev	Description	Dwn	Onk	Date

REVISIONS					
Preliminary Issue	✓	Submitted for S104			
Planning Issue		Issued for Tender			
Submitted for S38		Issued for Construction			
Submitted for S278		As Built			
DRAWING STATUS					



Stuart Michael Associates Ltd
Coombe House, Coombe Square, Thatcham, Berkshire RG19 4JF
T: 01635 867 711 E: mail@stuartmichael.co.uk
F: 01635 861 715 W: www.stuartmichael.co.uk



FINCHWOOD PARCELS 11,
12 & 13

PARCEL 11 AND 12
FIRE TENDER VEHICLE TRACKING
SHEET 1 OF 2

DATE	NOV 2024	DRAWN	TA	CHECKED	KJM	SCALE	1:500	BY	TA
DRAWING NO.	7292.005	REV	P07	SO					

This drawing is the copyright of Stuart Michael Associates Limited. It may not be reproduced or amended without the written approval of Stuart Michael Associates