



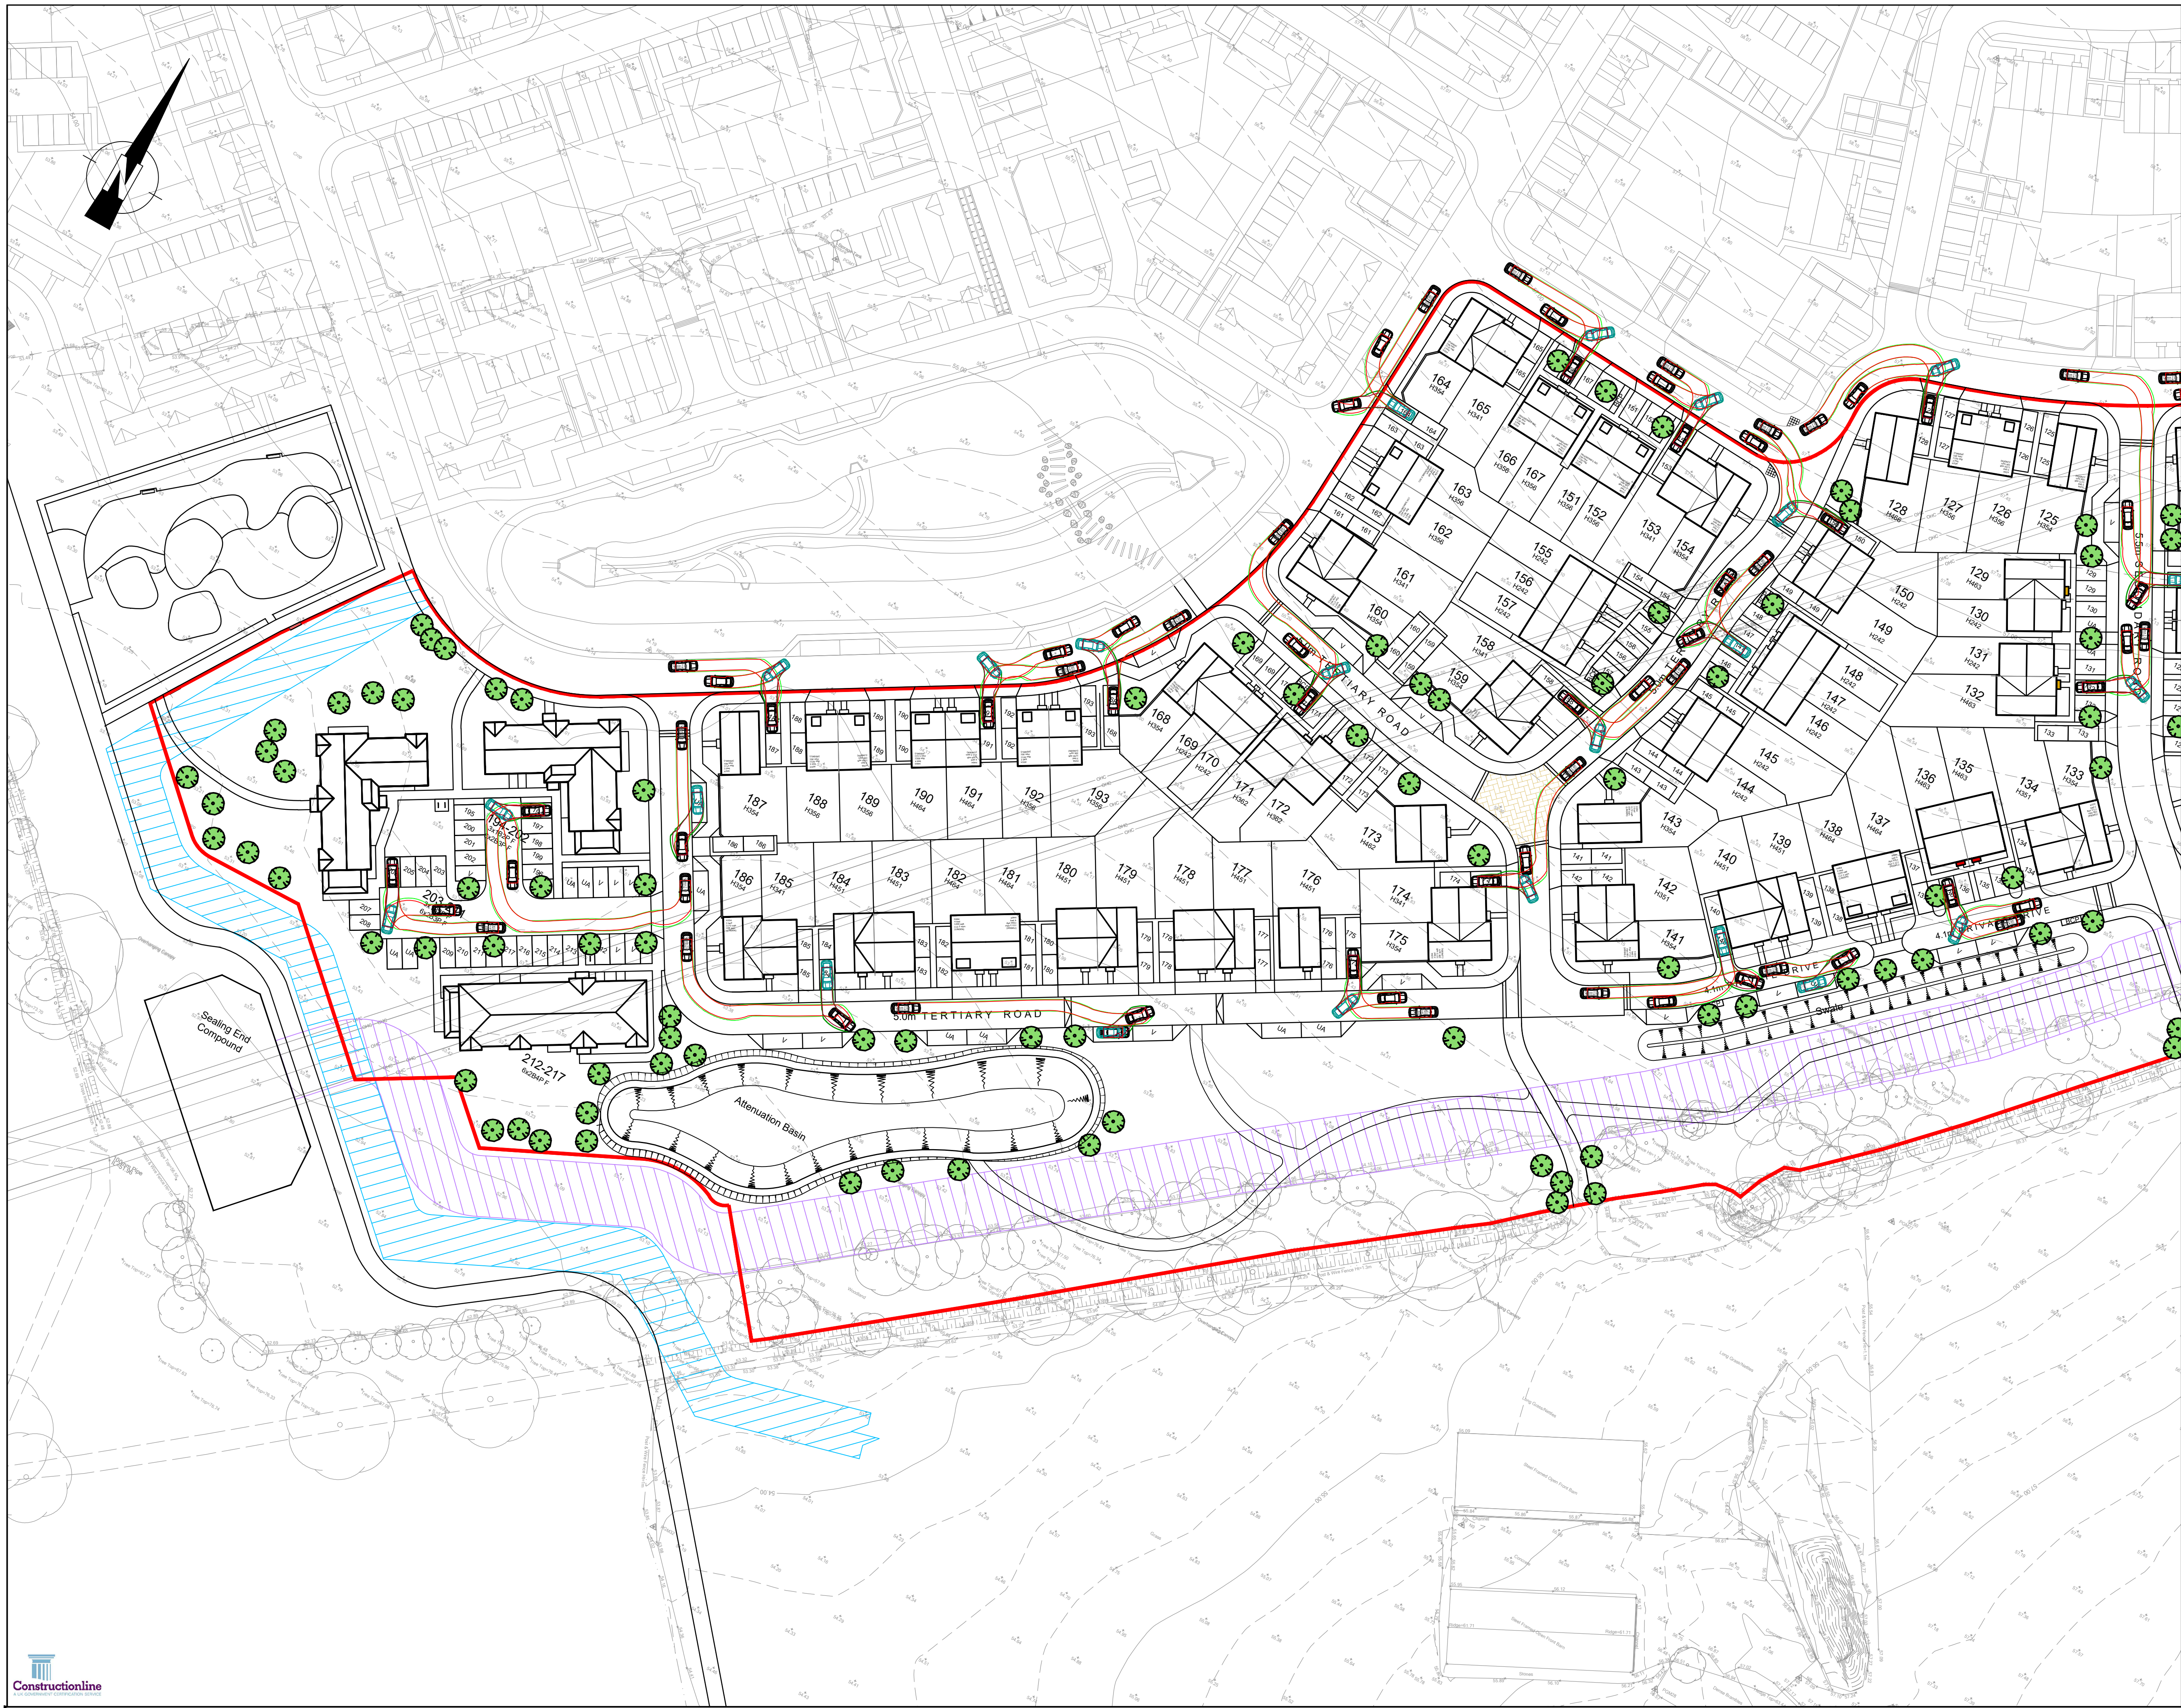


- NOTES:
1. DO NOT SCALE FROM THIS DRAWING.
 2. ALL DIMENSIONS ARE IN METRES, UNLESS STATED OTHERWISE.
 3. THIS DRAWING IS TO BE READ IN CONJUNCTION WITH ALL RELEVANT SCHEME DRAWINGS AND SPECIFICATIONS.

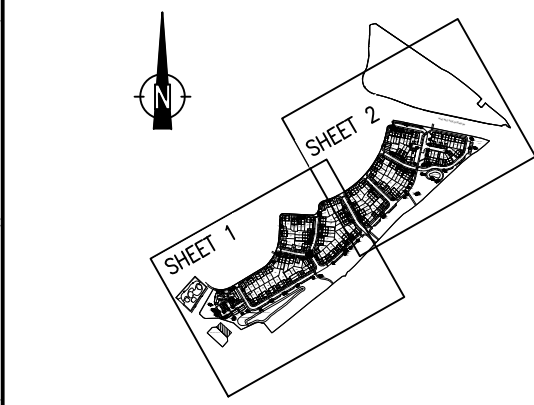

- SHEET KEY
- KEY
- SITE BOUNDARY
 - BODY OUTLINE
 - CHASSIS OUTLINE
 - VEHICLE PROFILE
 - REVERSING BODY OUTLINE
 - REVERSING CHASSIS OUTLINE
 - REVERSING VEHICLE PROFILE

VEHICLE PROFILE

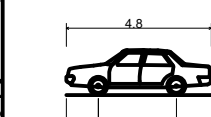

Saloon 4.8m
Overall Length
Overall Width
Overall Body Height
Min Body Ground Clearance
Max Track Width
Lock to lock time
Kerb to Kerb Turning Radius

4.800m
1.768m
1.488m
0.244m
1.713m
4.00m
5.100m

PRELIMINARY ISSUE

S0 P07	BACKGROUND SITE LAYOUT UPDATE	HF	TA	14.10.25
S0 P06	BACKGROUND UPDATED	TV	TA	23.09.25
S0 P05	UPDATED TO SUIT LATEST SITE LAYOUT	HF	TA	11.09.25
S0 P04	UPDATED TO SUIT LATEST SITE LAYOUT	HF	TA	07.08.25
S0 P03	UPDATED TO SUIT LATEST SITE LAYOUT	HF	TA	10.04.25
S0 P02	UPDATED TO SUIT LATEST SITE LAYOUT	HF	TA	28.03.25
ST Rev	Description	Dwn	Chk	Date

REVISIONS				
Preliminary Issue	Submitted for S104			
Planning Issue	Issued for Tender			
Submitted for S38	Issued for Construction			
Submitted for S278	As Built			
DRAWING STATUS				



Stuart Michael Associates Ltd
Coombe House, Coombe Square, Thatcham, Berkshire RG19 4JF
T: 01635 867 711 E: mail@stuartmichael.co.uk
F: 01635 861 715 W: www.stuartmichael.co.uk



FINCHWOOD PARCELS 11,
12 & 13

PARCEL 11 AND 12
CAR VEHICLE TRACKING
SHEET 1 OF 2

DATE	NOV 2024	DRAWN	TV	CHECKED	TA	SCALE	1:500	BY	TA
DRAWING NO.	7292.007	PROJECT	P07	SHEET	S0				

This drawing is the copyright of Stuart Michael Associates Limited. It may not be reproduced or amended without the written approval of Stuart Michael Associates