


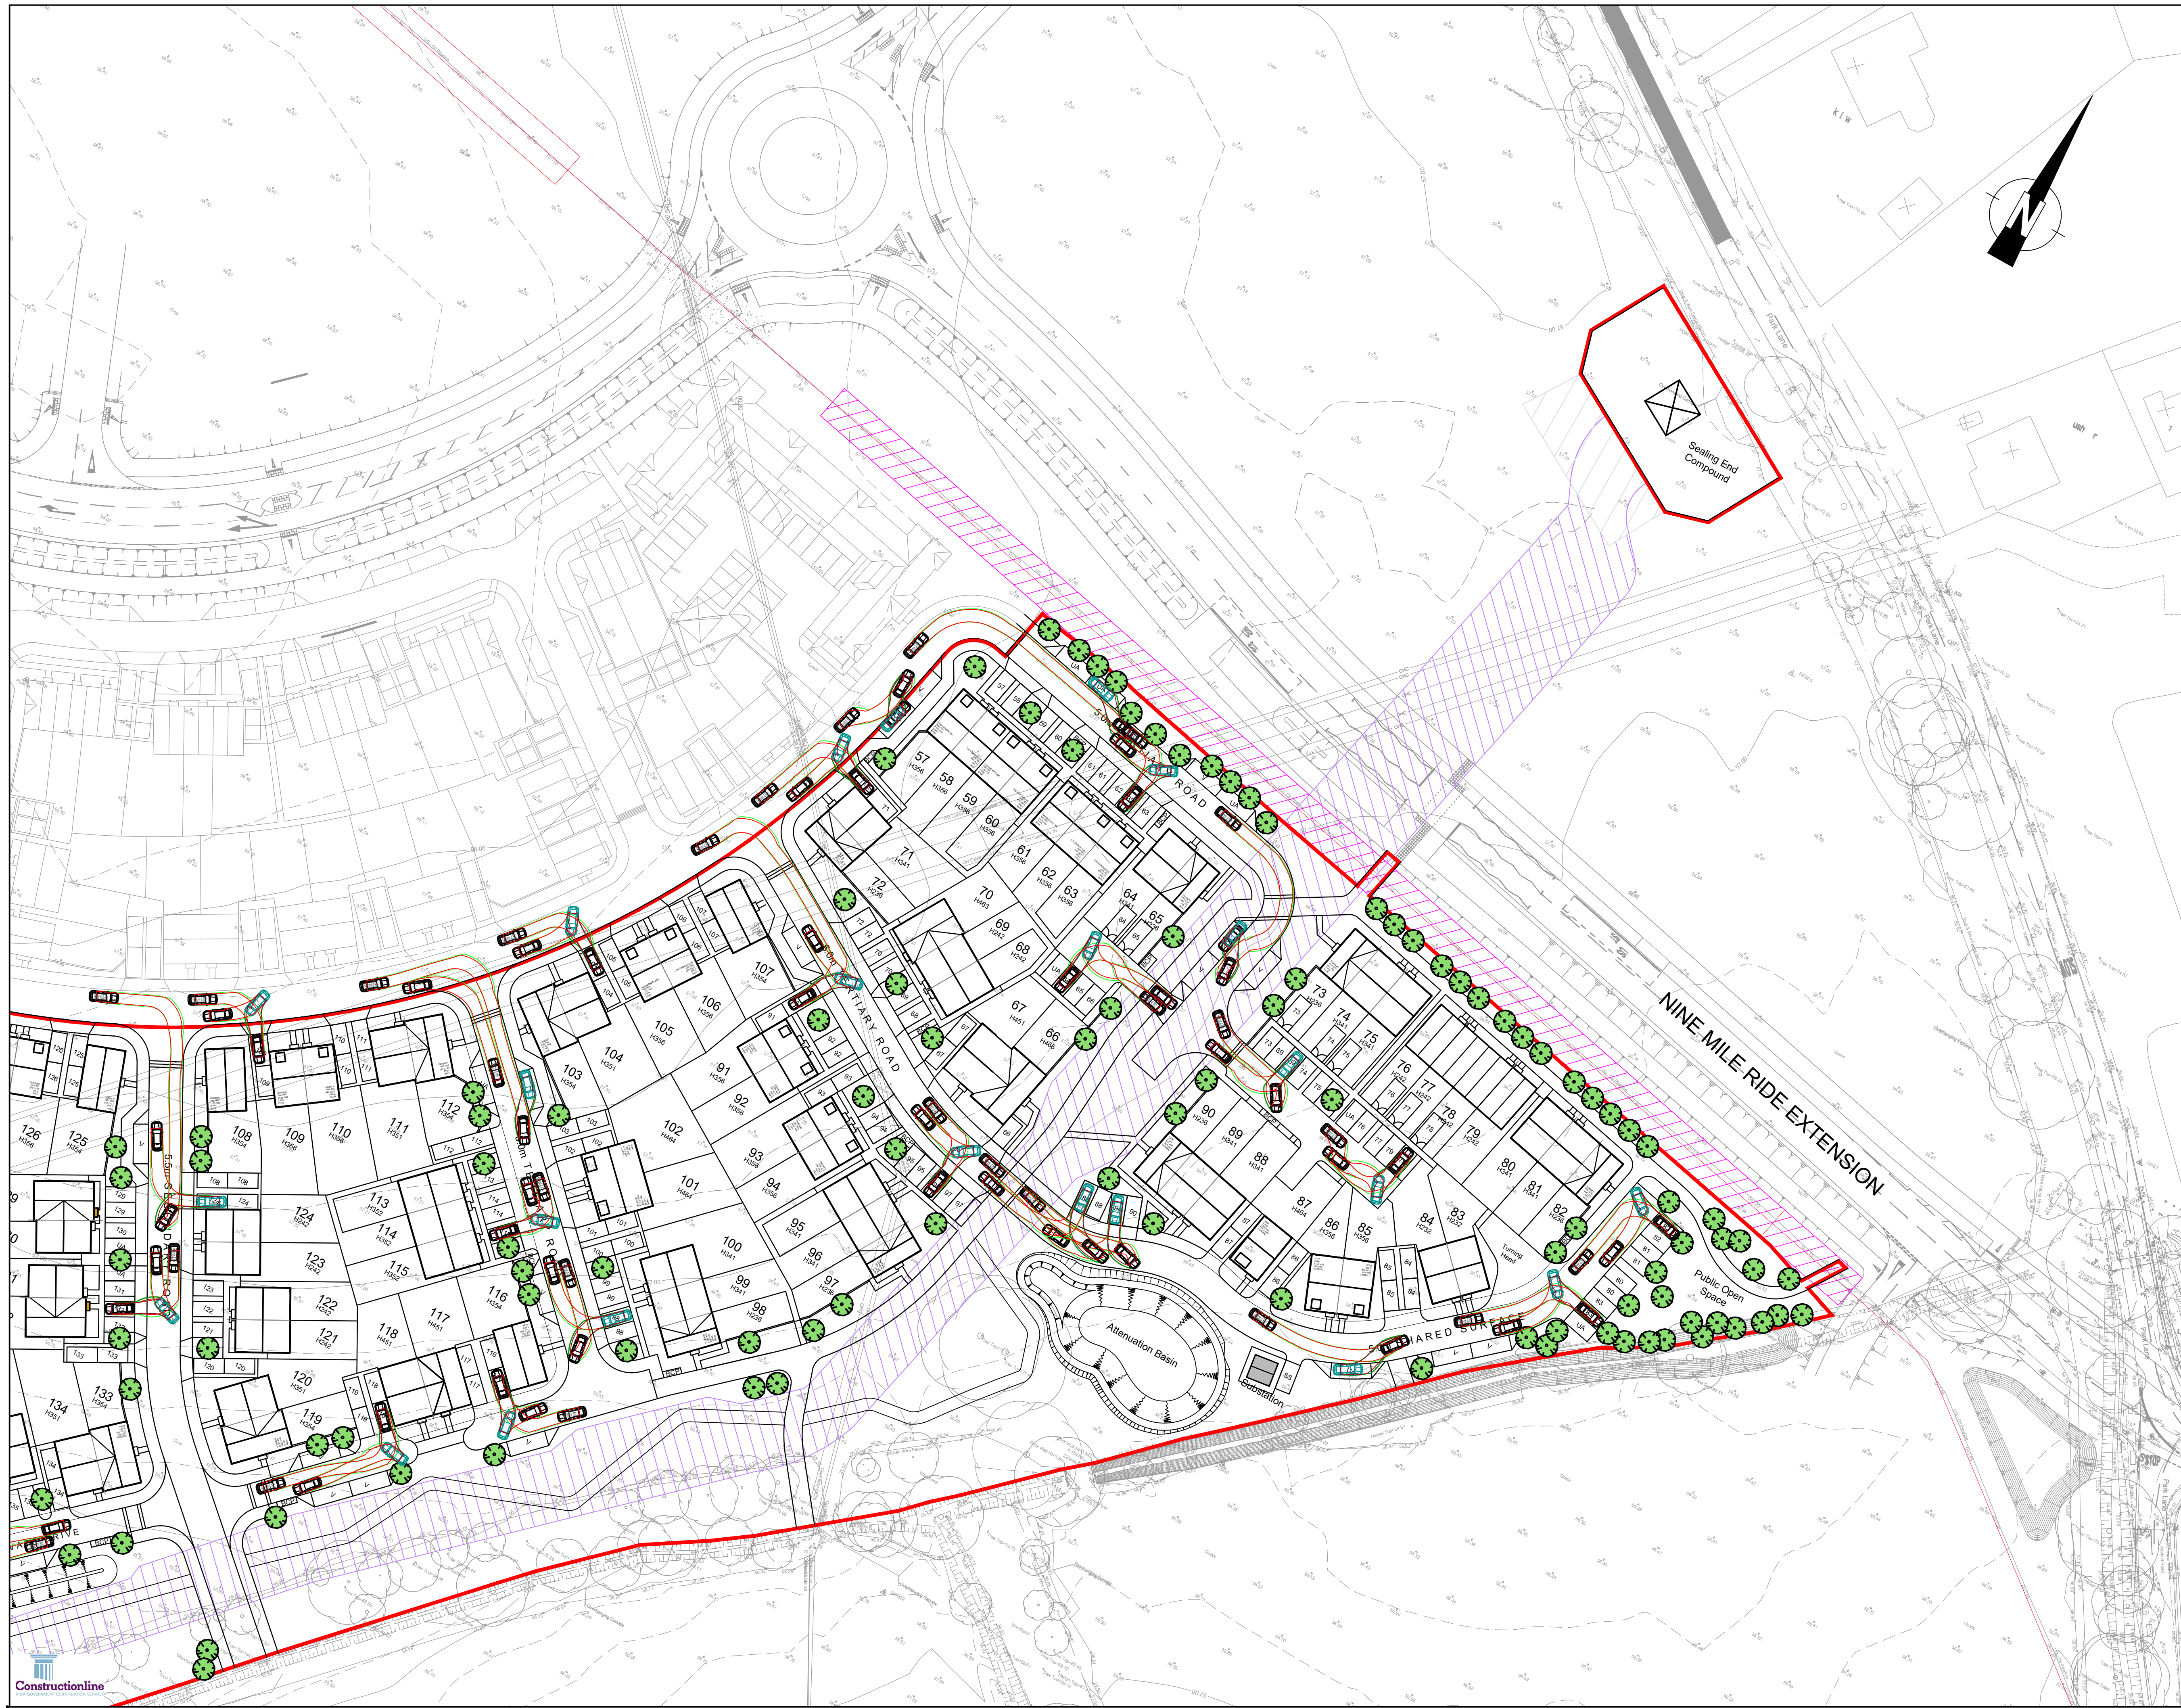

NOTES:

- DO NOT SCALE FROM THIS DRAWING.
- ALL DIMENSIONS ARE IN METRES, UNLESS STATED OTHERWISE.
- THIS DRAWING IS TO BE READ IN CONJUNCTION WITH ALL RELEVANT SCHEME DRAWINGS AND SPECIFICATIONS.

SHEET KEY

KEY

- SITE BOUNDARY
- BODY OUTLINE
- CHASSIS OUTLINE
- VEHICLE PROFILE
- REVERSING BODY OUTLINE
- REVERSING CHASSIS OUTLINE
- REVERSING VEHICLE PROFILE

VEHICLE PROFILE

Saloon 4.8m
Overall Length 1.769m
Overall Width 1.468m
Min Body Height 0.249m
Max Track Width 1.713m
Lock to lock time 4.95s
Kerb to Kerb Turning Radius 5.100m

PRELIMINARY ISSUE

S0 P06	BACKGROUND SITE LAYOUT UPDATE	HF	TA	14.10.25
S0 P05	UPDATED TO SUIT LATEST SITE LAYOUT	HF	TA	11.09.25
S0 P04	UPDATED TO SUIT LATEST SITE LAYOUT	HF	TA	07.08.25
S0 P03	UPDATED TO SUIT LATEST SITE LAYOUT	HF	TA	10.04.25
S0 P02	UPDATED TO SUIT LATEST SITE LAYOUT	HF	TA	28.03.25
ST Rev	Description	Drm	Chk	Date

Preliminary Issue	Submitted for S104	
Planning Issue	Issued for Tender	
Submitted for S38	Issued for Construction	
Submitted for S278	As Built	

DRAWING STATUS

STUART MICHAEL ASSOCIATES

CONSULTING ENGINEERS

Stuart Michael Associates Ltd
Coombe House, Coombe Square, Thatcham, Berkshire RG19 4JF
T: 01635 867 711 E: mail@stuartmichael.co.uk
F: 01635 861 715 W: www.stuartmichael.co.uk

Bovis Homes Linden Homes COUNTRYSIDE HOMES Countryside Partnerships

Part of the Vistry Group

JOB TITLE

FINCHWOOD PARCELS 11, 12 & 13

DRAWING TITLE

PARCEL 11 AND 12
CAR VEHICLE TRACKING
SHEET 2 OF 2

DATE NOV 2024 DRAWN TV CHECKED TA SCALE 1:500 @A1

7292.008 P06 S0

This drawing is the copyright of Stuart Michael Associates Limited. It may not be reproduced or amended without the written approval of Stuart Michael Associates