



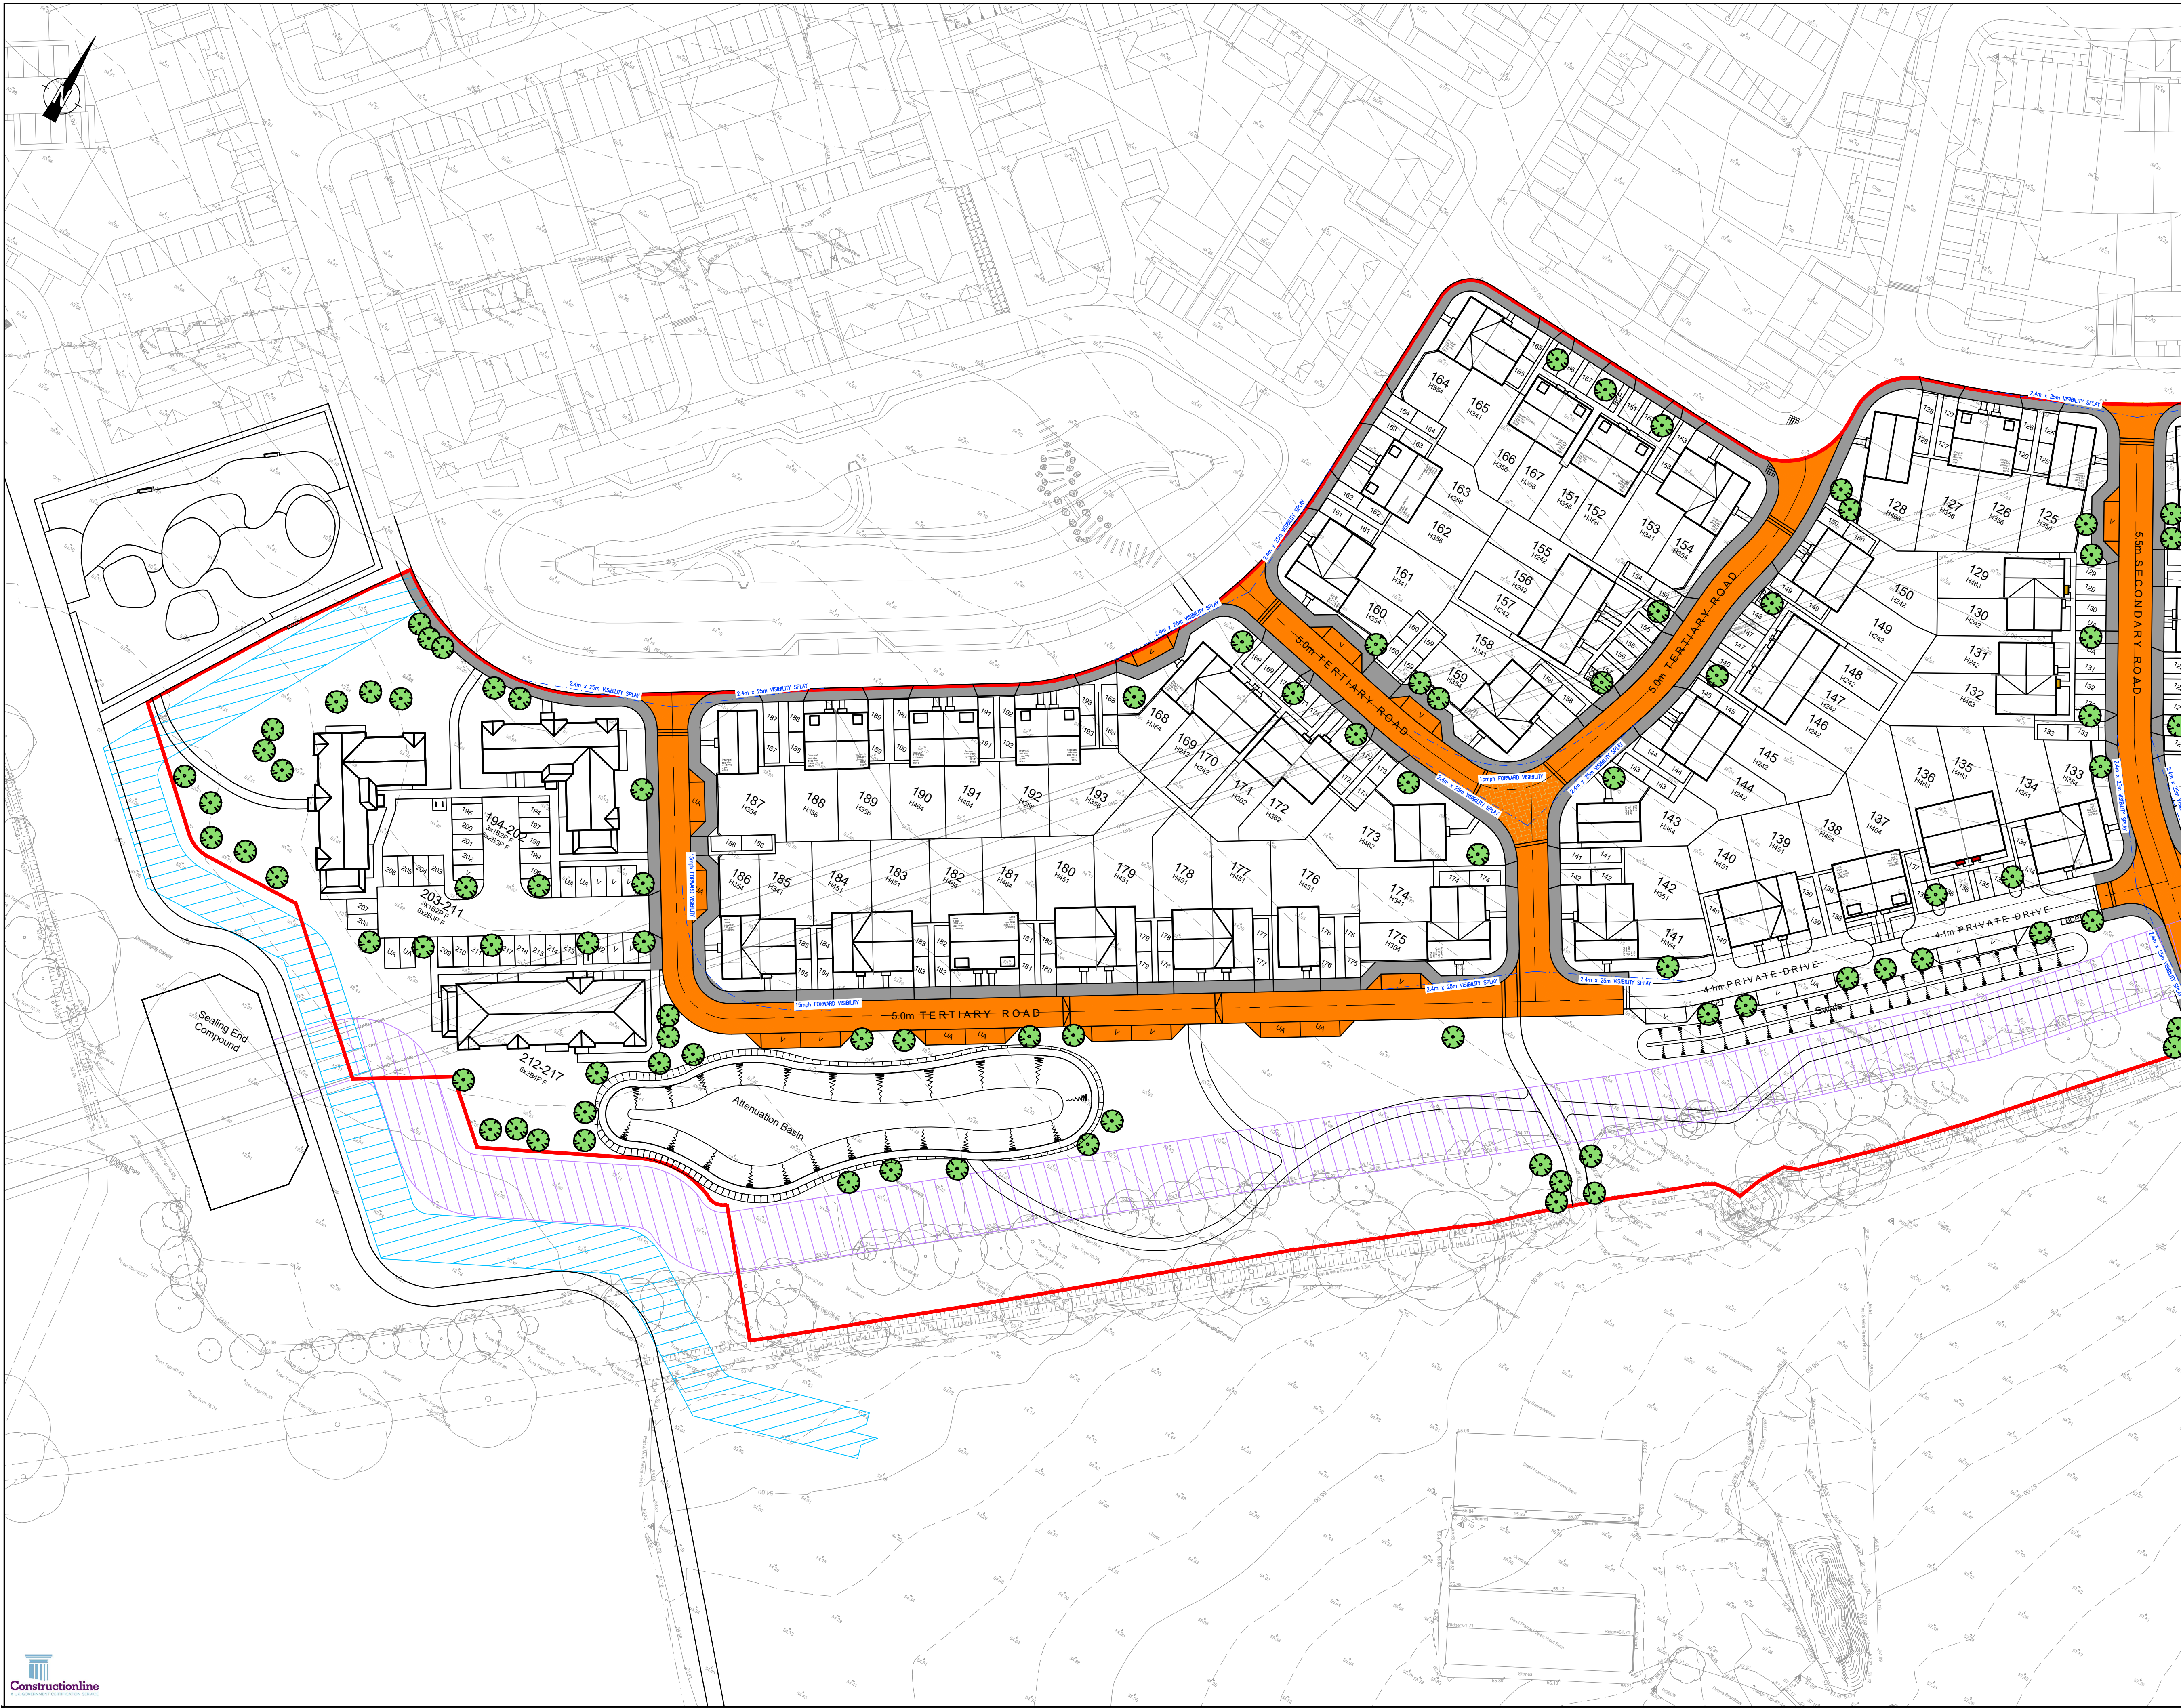

- NOTES:
1. DO NOT SCALE FROM THIS DRAWING.
 2. ALL DIMENSIONS ARE IN METRES, UNLESS STATED OTHERWISE.
 3. THIS DRAWING IS TO BE READ IN CONJUNCTION WITH ALL RELEVANT SCHEME DRAWINGS AND SPECIFICATIONS.

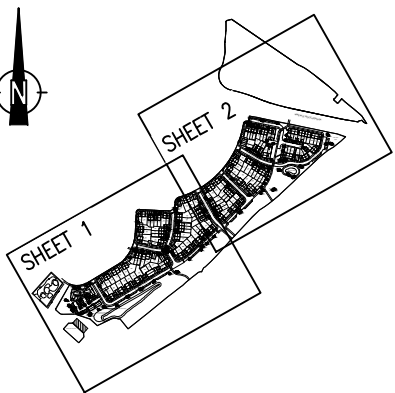

SHEET KEY

- KEY
- SITE BOUNDARY
 - CARRIAGEWAY TO BE ADOPTED
 - FOOTWAY TO BE ADOPTED
 - VERGE TO BE ADOPTED

PRELIMINARY ISSUE

S0 P06	BACKGROUND SITE LAYOUT UPDATE	HF	TA	14.10.25
S0 P05	BACKGROUND UPDATED	TV	TA	23.09.25
S0 P04	UPDATED TO SUIT LATEST SITE LAYOUT	HF	TA	11.09.25
S0 P03	UPDATED TO SUIT LATEST SITE LAYOUT	HF	TA	07.08.25
S0 P02	UPDATED TO SUIT LATEST SITE LAYOUT	HF	TA	10.04.25
ST Rev	Description	Dwn	Chk	Date
REVISIONS				
Preliminary Issue	Submitted for S104			
Planning Issue	Issued for Tender			
Submitted for S38	Issued for Construction			
Submitted for S278	As Built			
DRAWING STATUS				

STUART MICHAEL ASSOCIATES
CONSULTING ENGINEERS

Stuart Michael Associates Ltd
Coombe House, Coombe Square, Thatcham, Berkshire RG19 4JF
T: 01635 867 711 E: mail@stuartmichael.co.uk
F: 01635 861 715 W: www.stuartmichael.co.uk

Bovis Homes Linden Homes COUNTRYSIDE HOMES Countryside Partnerships

Part of the Vistry Group

FINCHWOOD PARCELS 11, 12 & 13

PARCEL 11 AND 12
ADOPTION PLAN
SHEET 1 OF 2

DATE	SCALE	CHG	TA	1:500	0A1
MARCH 2025	HF	TA			
7292.013	P06	SO			

This drawing is the copyright of Stuart Michael Associates Limited. It may not be reproduced or amended without the written approval of Stuart Michael Associates