

30 MAR 2000 1117

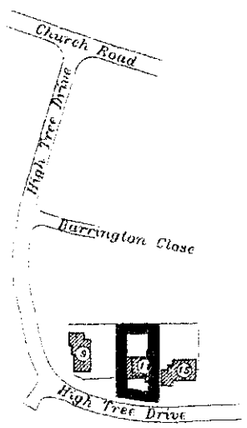

Location Plan

Scale 1:2500

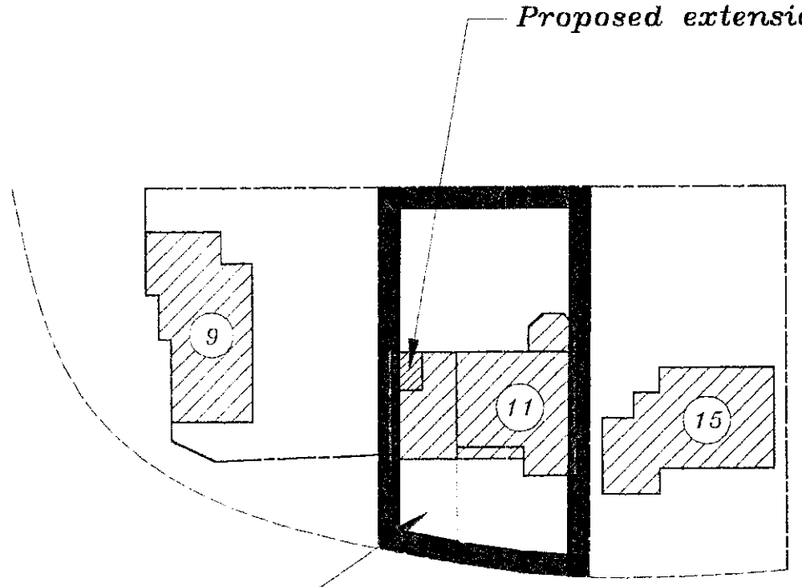

Proposed parking provision to be two 2.4 x 4.8 metre spaces on drive plus single garage.

Site Plan

Scale 1:500

APPROVED
5/6/00


11 High Tree Drive, Earley, Reading, Berkshire, RG6 1EU.

Drawing Number
153/01
Scale as shown

30.MAR2000* 1117




Front

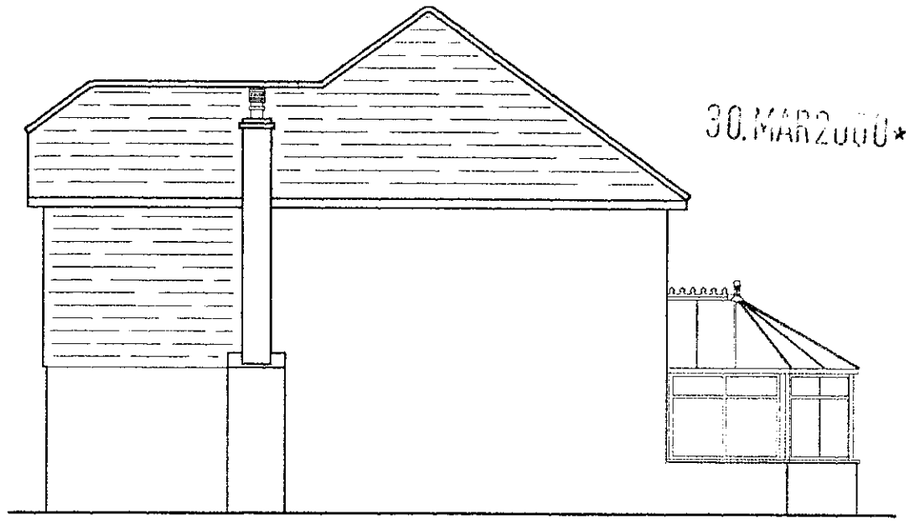


North Side

Tiles to match existing.


Bricks to match existing.

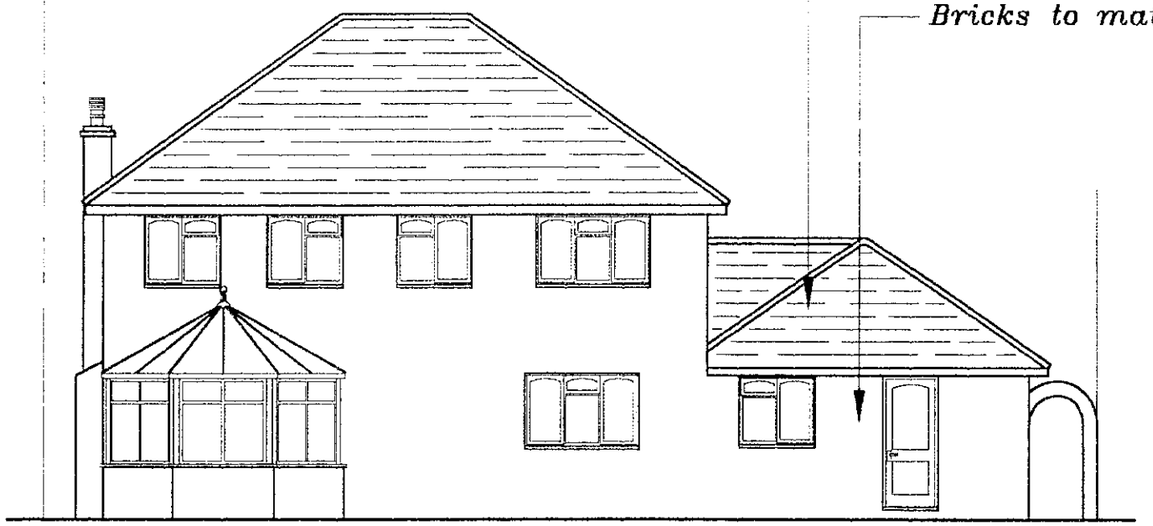

Rear

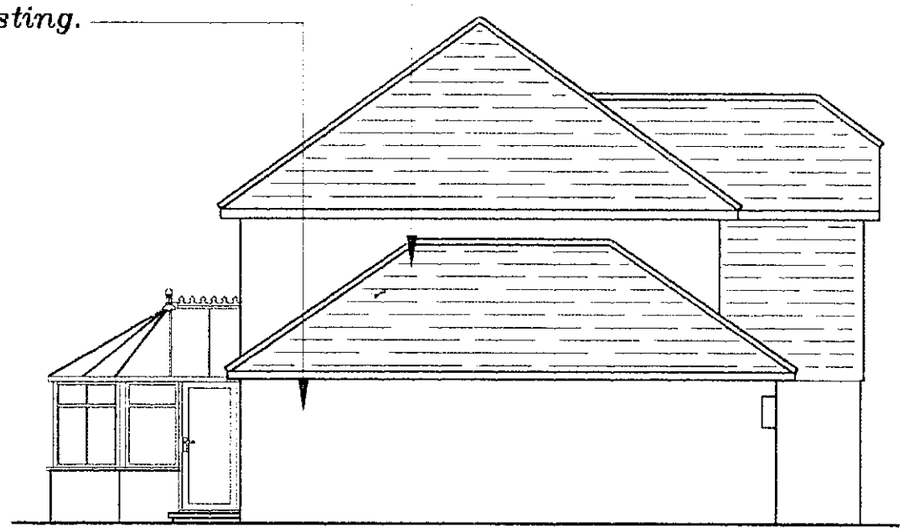

South Side

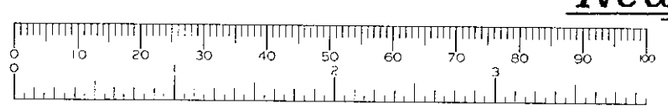

Proposed Elevations

5/6/00.


APPROVED

11 High Tree Drive, Earley, Reading, Berkshire, RG6 1EU.


Drawing Number 153/05

Scale 1:100

30.MAR2000* 1117

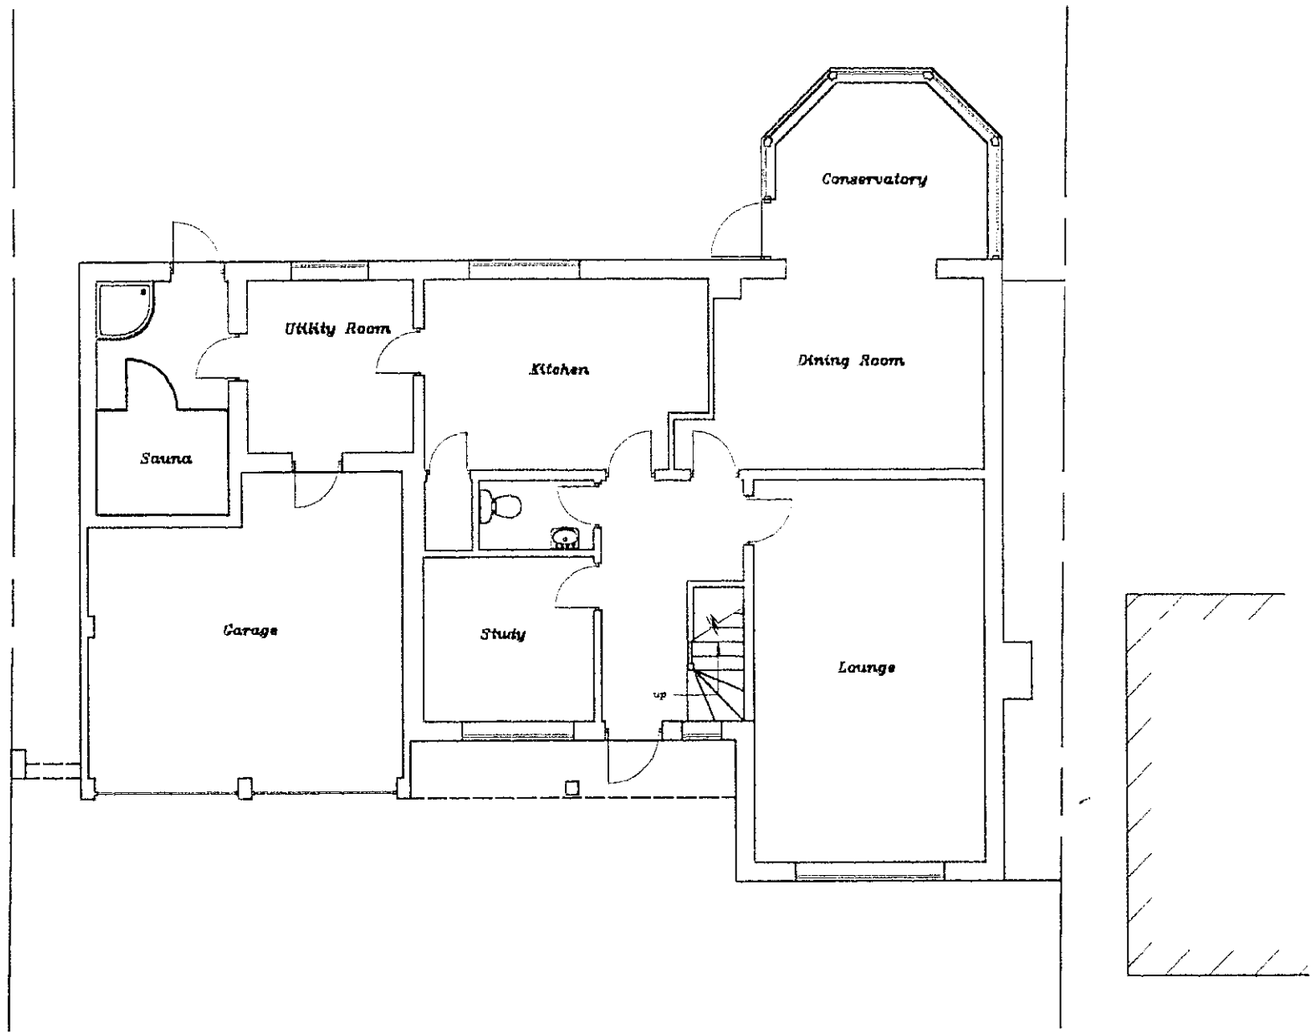

APPROVED

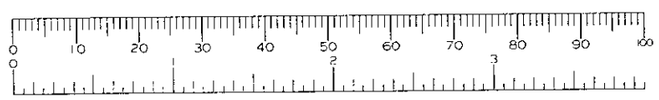

Proposed Ground Floor Plan

5/6/00

11 High Tree Drive, Earley, Reading, Berkshire, RG6 1EU.


Drawing Number 153/04

Scale 1:100

30.MAR2000* 1117




Front

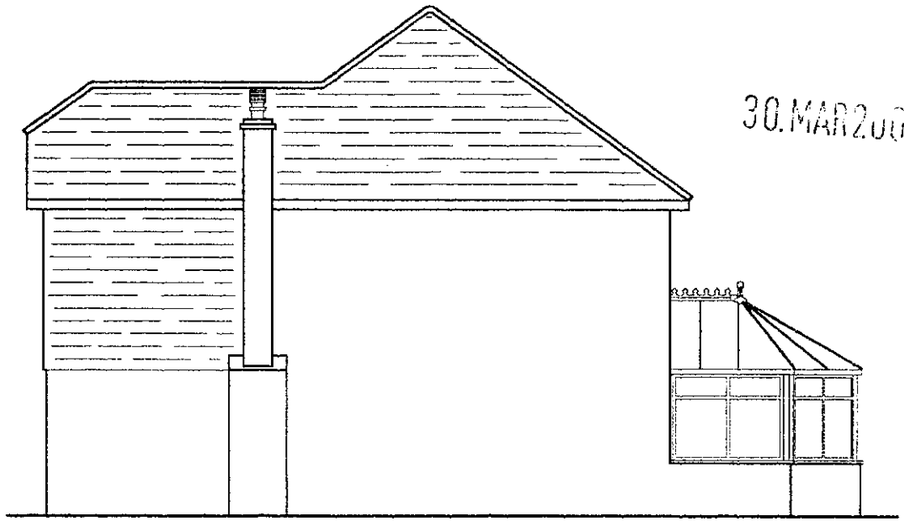


North Side



Rear

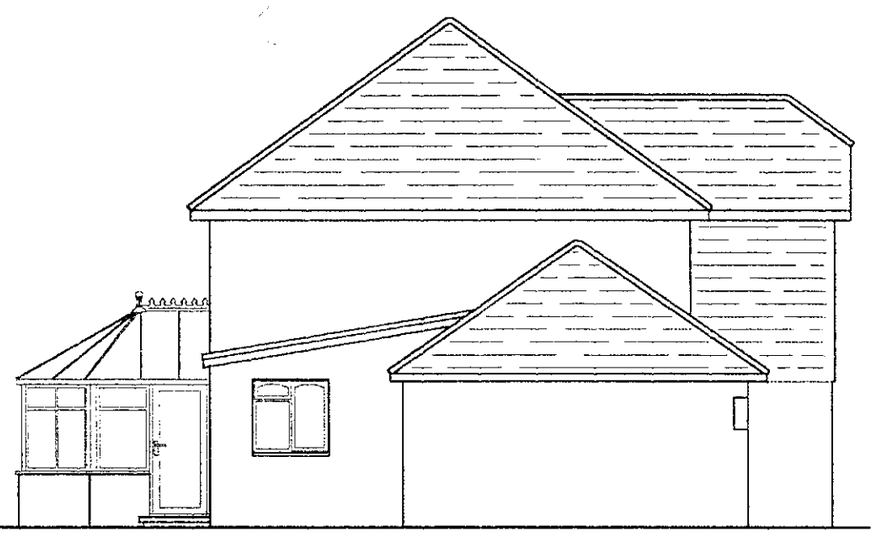

South Side

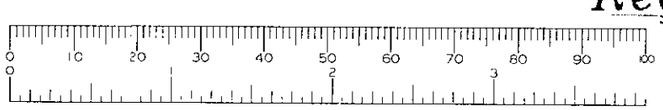



Existing Elevations

11 High Tree Drive, Earley, Reading, Berkshire, RG6 1EU.

Drawing Number
153/03
Scale 1:100

30 MAR 2010* 1117

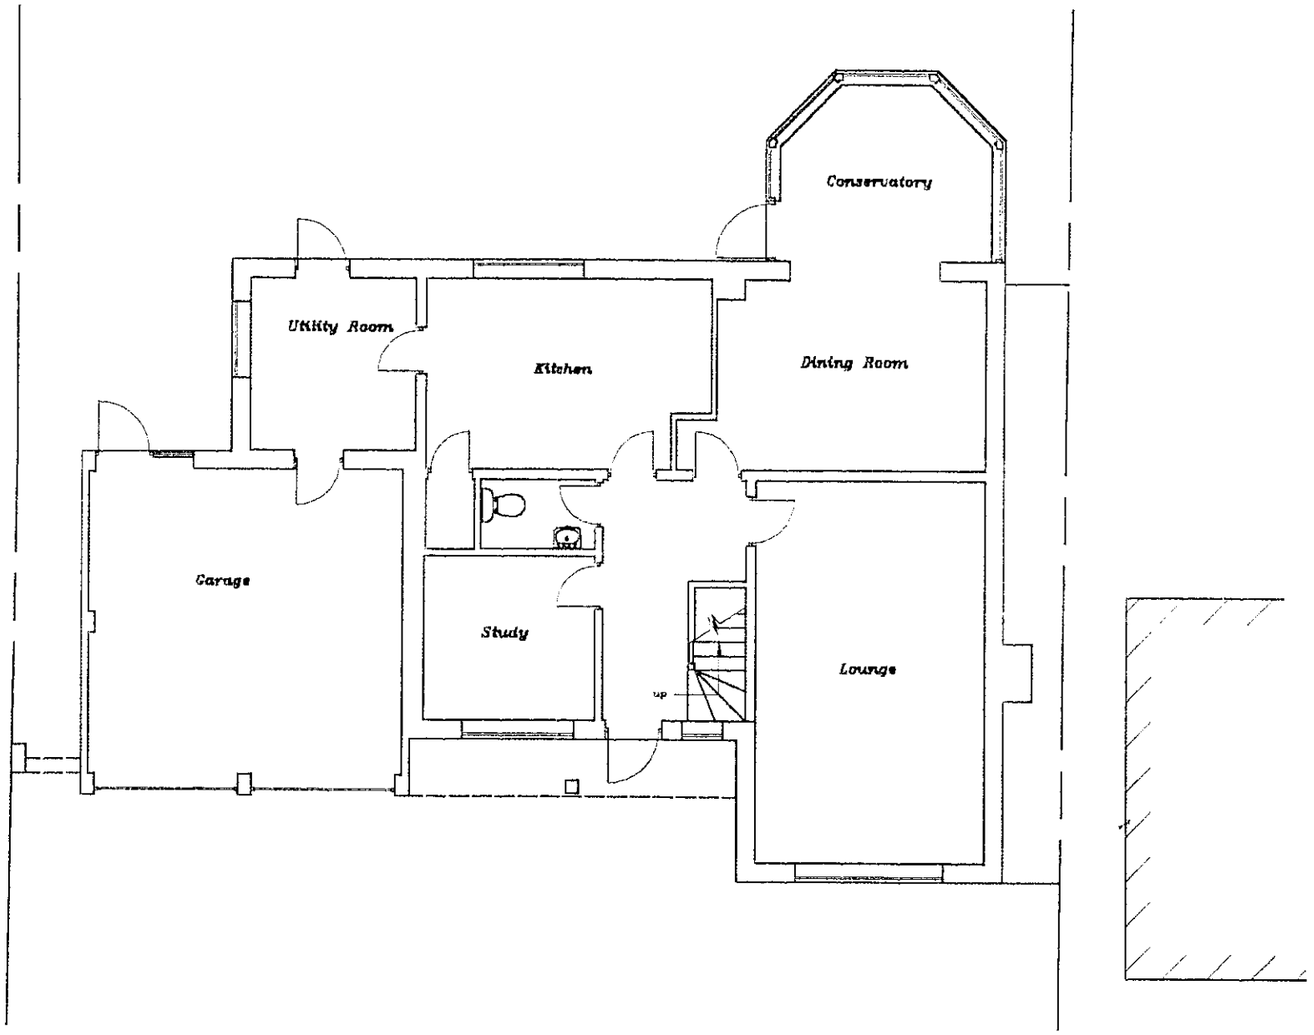

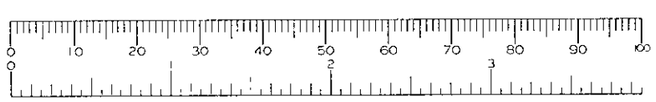

Existing Ground Floor Plan

11 High Tree Drive, Earley, Reading, Berkshire, RG6 1EU.

Drawing Number 153/02

Scale 1:100