~~DO NOT SCALE FROM THIS DRAWING~~. VERIFY ALL DIMENSIONS BEFORE SETTING OUT. COMMENCING WORK OR MAKING ANY SHOP DRAWINGS REPORT ANY DISCREPANCIES TO SUPERVISING OFFICER IMMEDIATELY
© COPYRIGHT

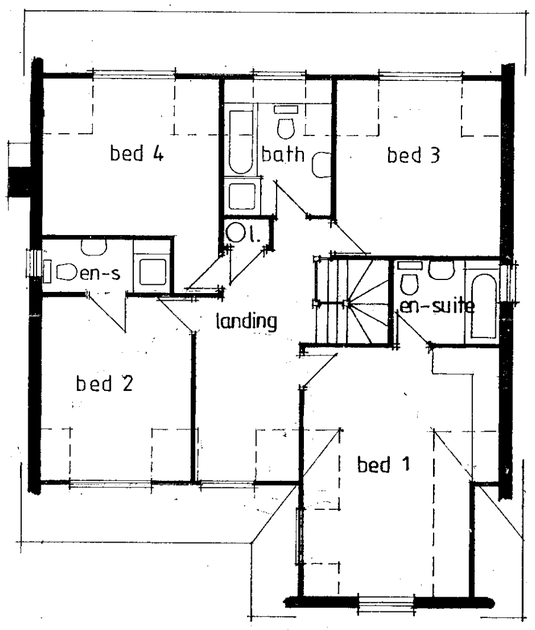

FIRST FLOOR

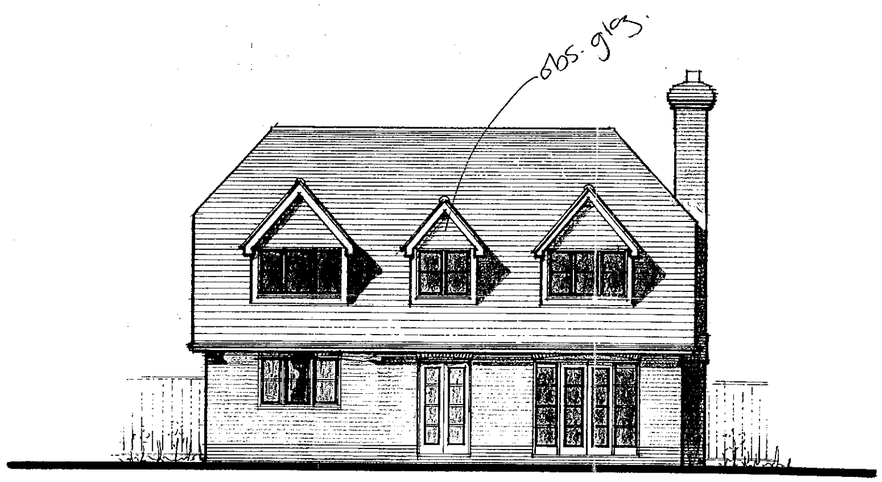

Back Elevation

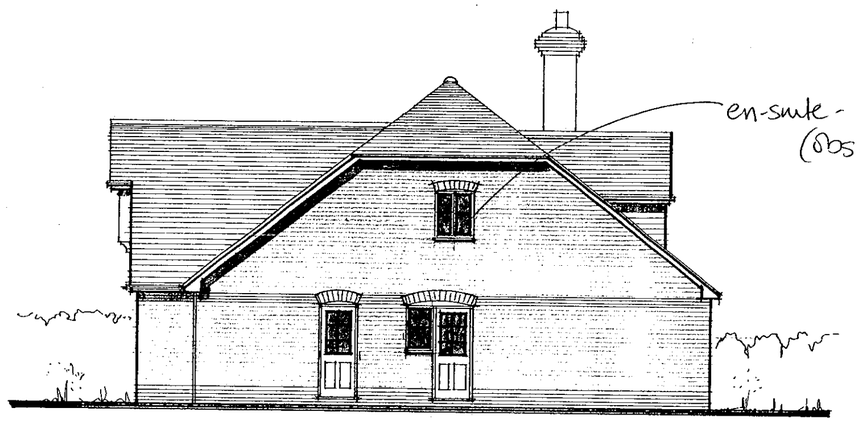

Side Elevation

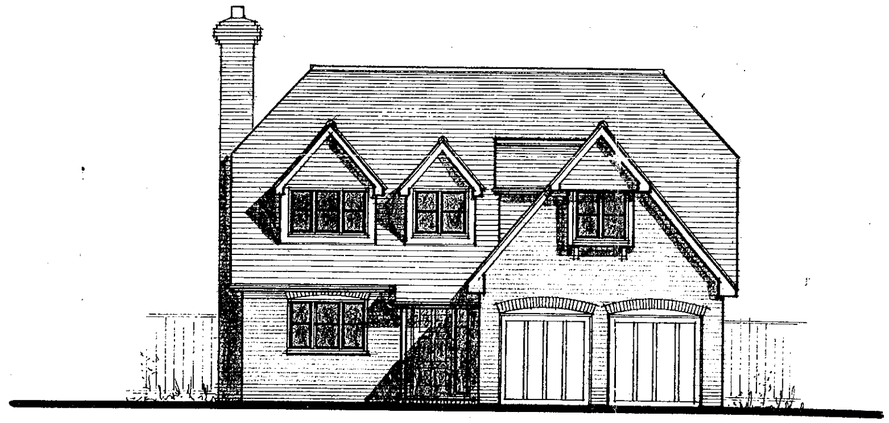

Front Elevation

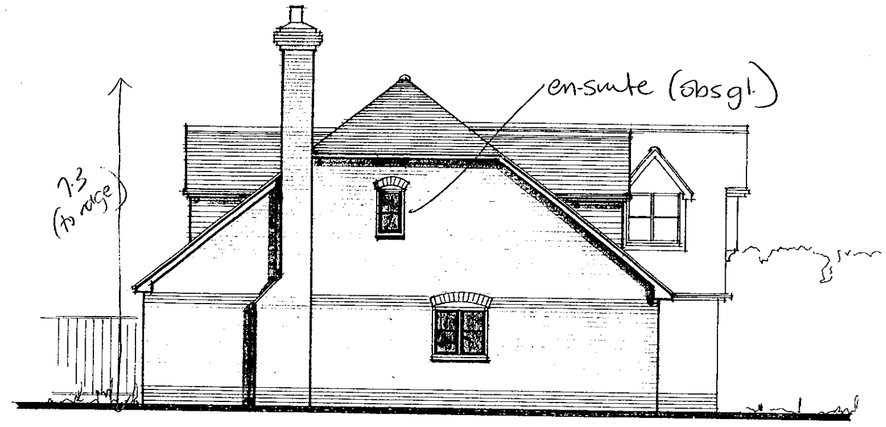

Side Elevation

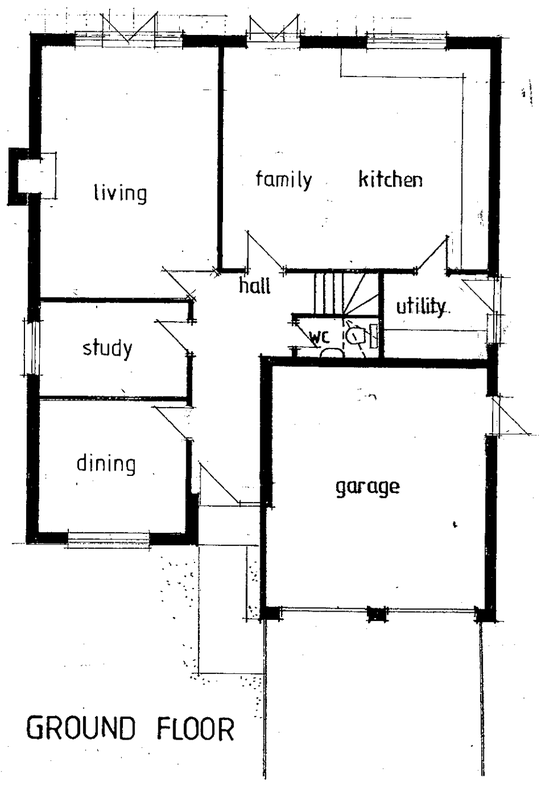

GROUND FLOOR

11.JAN.2000* 0337

APPROVED

DWT
THE • DAY • TANNER

ARCHITECTURE & PLANNING PARTNERSHIP

CLIENT Mr & Mrs J. Povey

JOB 260 Nine Mile Ride, Finchstd

DRG REPLACEMENT DWELLING

SCALE 1/100 DRAWN DATE jan 00

11-13 DUKES RIDE
CROWTHORNE
BERKSHIRE
RG11 6LZ
01344 · 777143

5a PROSPECT ST
CAVERSHAM
READING
RG4 8JA
0118 · 946 1242

1488/01

TPR 151

SD 19/6/00

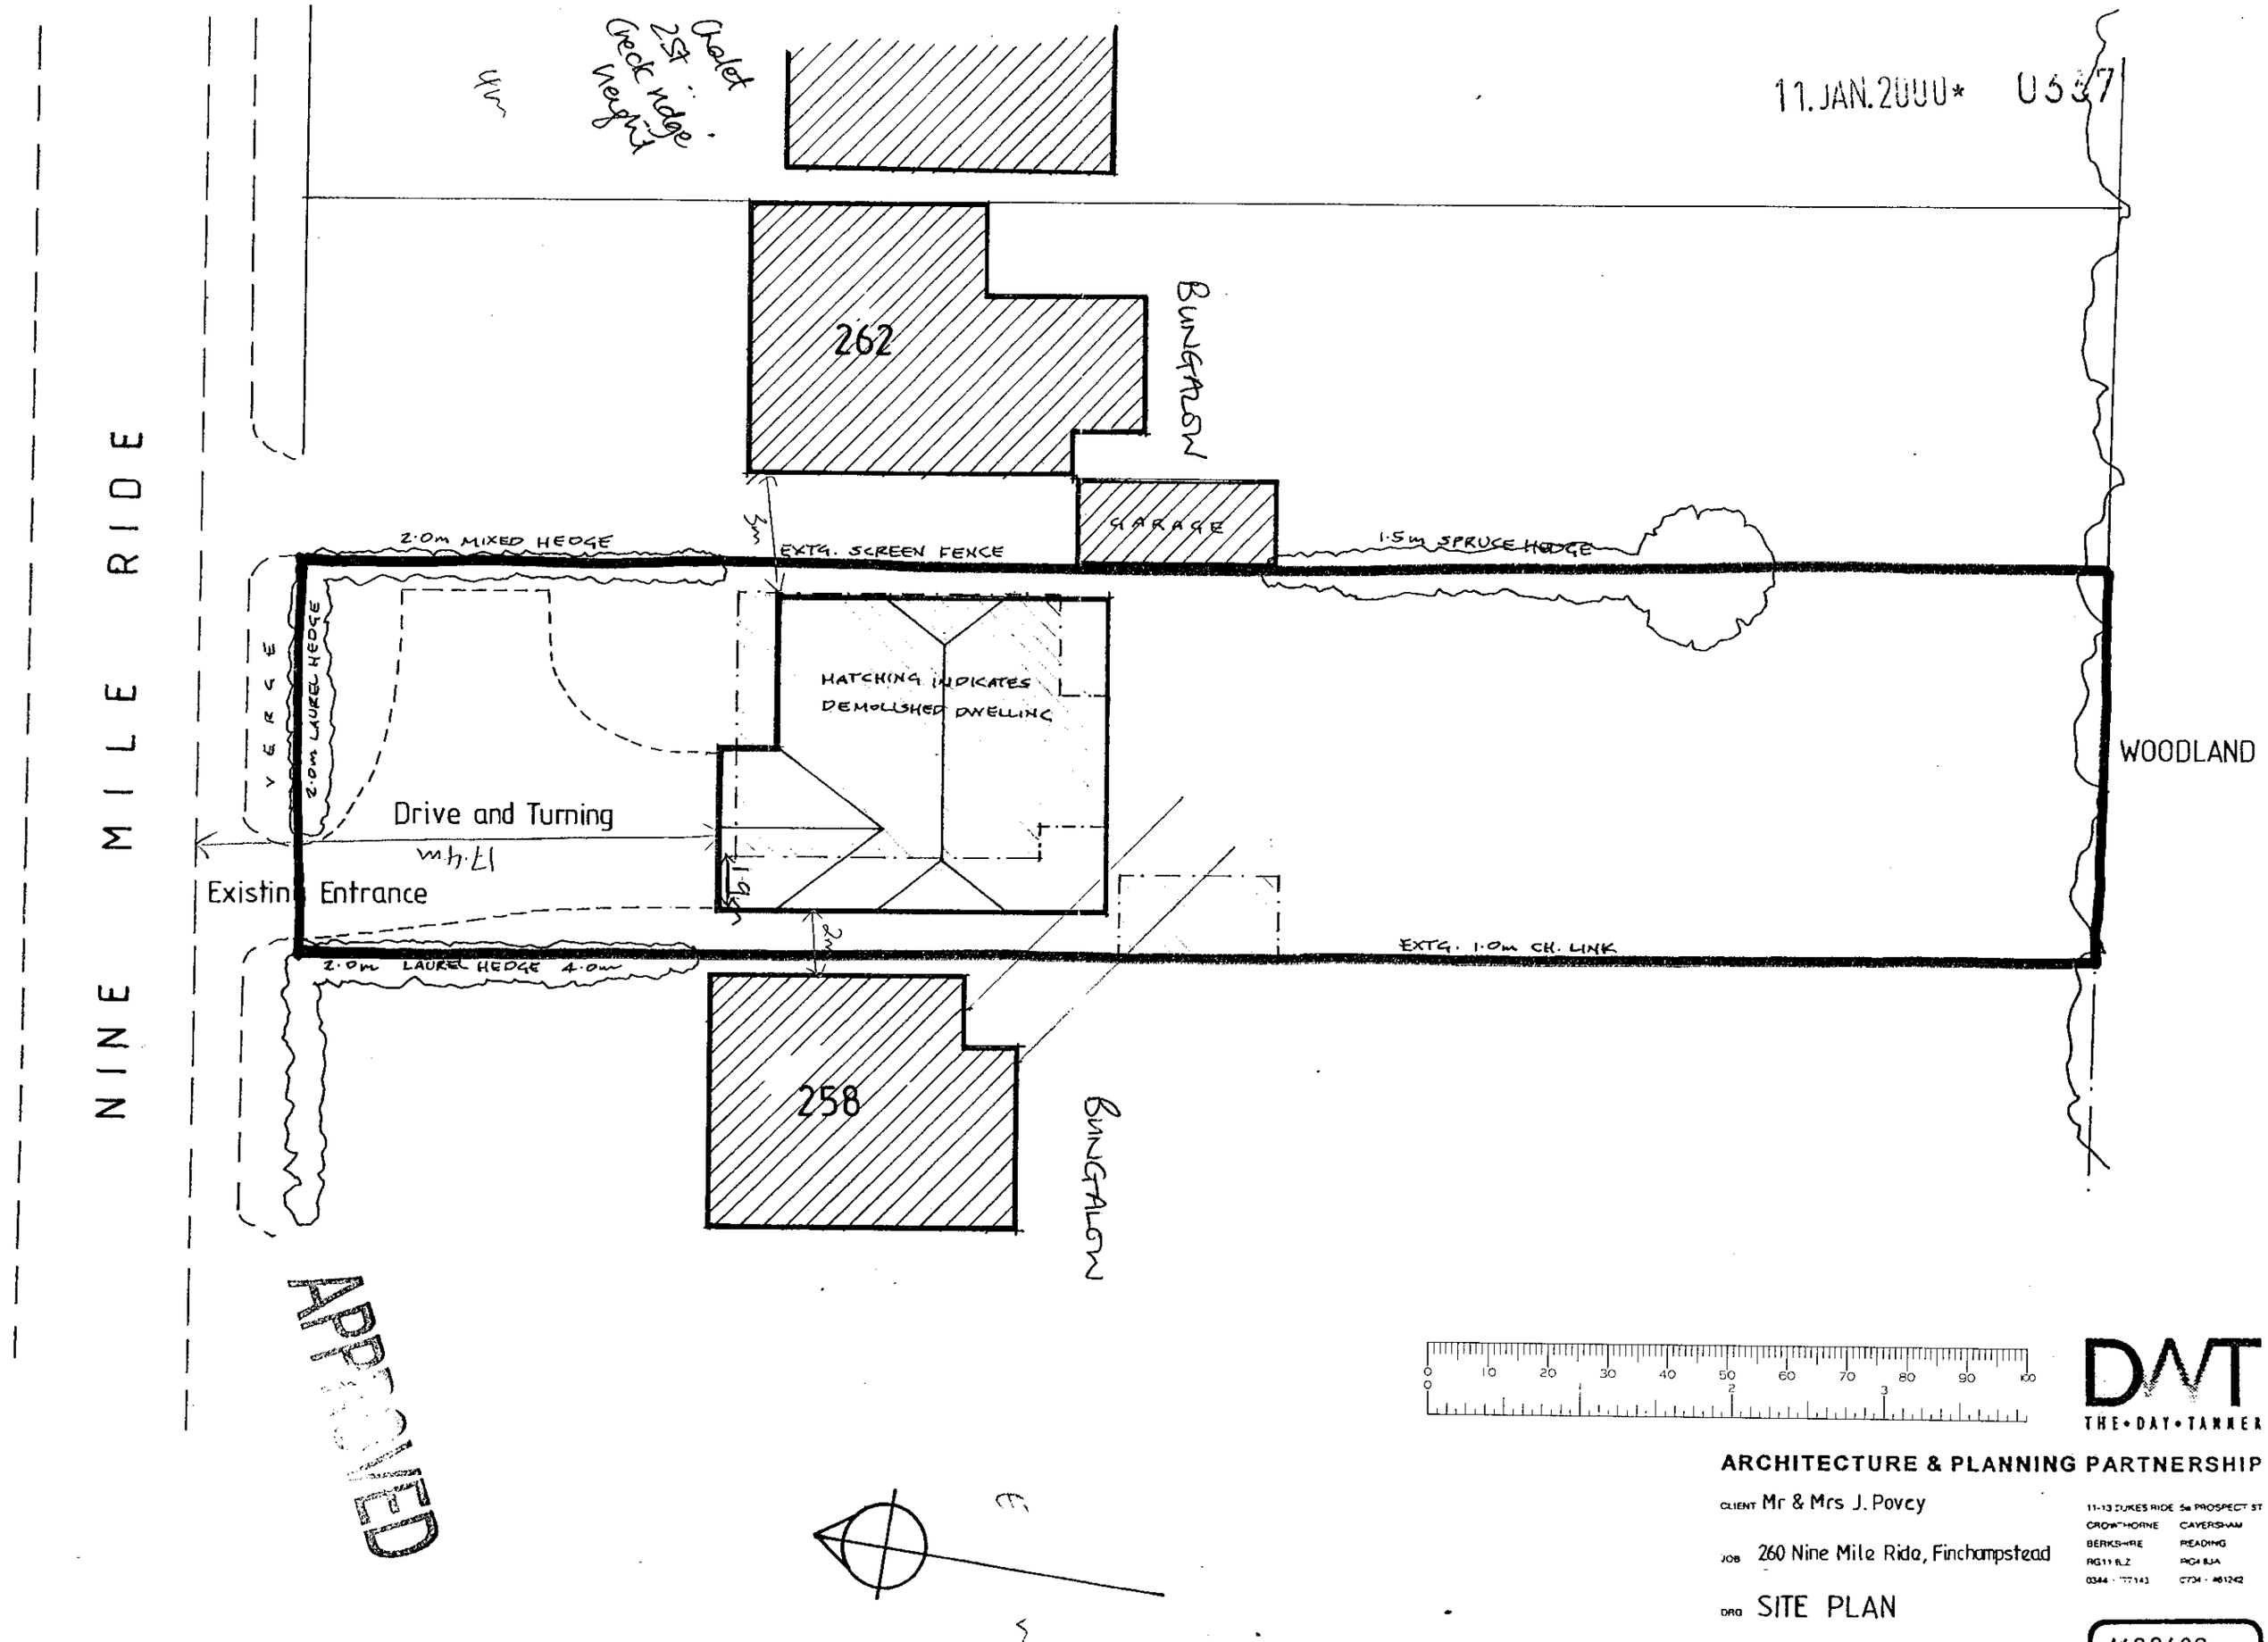
11.JAN.2000* 0537
Chalet 2st Creek ridge height
4m
262
BUNGALOW
GARAGE
2.0m MIXED HEDGE
EXTG. SCREEN FENCE
1.5m SPRUCE HEDGE
3m
VERGE
2.0m LAUREL HEDGE
HATCHING INDICATES DEMOLISHED DWELLING
WOODLAND
Drive and Turning
17.4m
Existing Entrance
1.9m
2m
EXTG. 1.0m CH. LINK
2.0m LAUREL HEDGE 4.0m
258
BUNGALOW
NINE MILE RIDE
APPROVED
0 10 20 30 40 50 60 70 80 90 100
0 1 2 3
DWT
THE • DAY • TANNER
ARCHITECTURE & PLANNING PARTNERSHIP
CLIENT Mr & Mrs J. Povey
JOB 260 Nine Mile Ride, Finchampstead
DRG SITE PLAN
SCALE 1/200 DRAWN DATE jan 00
11-13 DUKES RIDE CROWTHORNE BERKSHIRE RG11 6LZ 0344 - 777143
5a PROSPECT ST CAVERSHAM READING RG4 8JA 0734 - 461242
1488/02
19/6/00