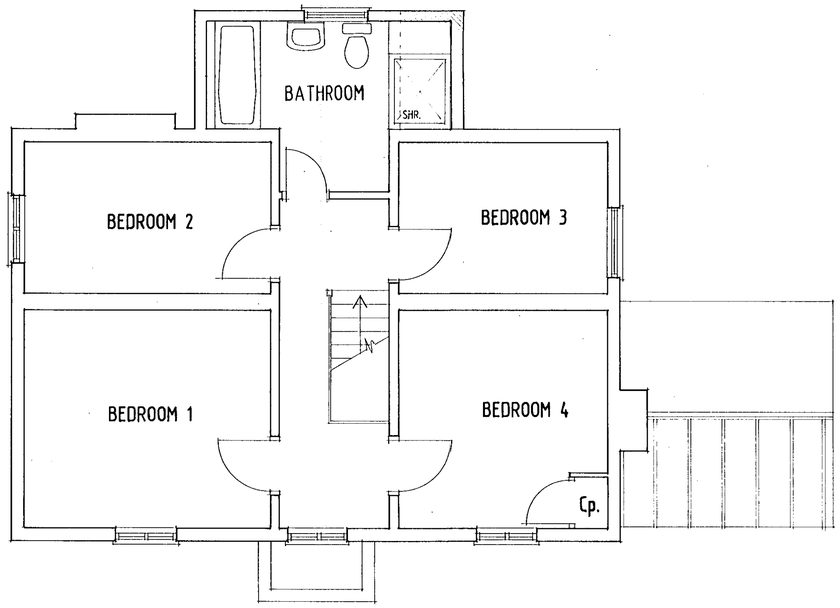

FIRST FLOOR PLAN

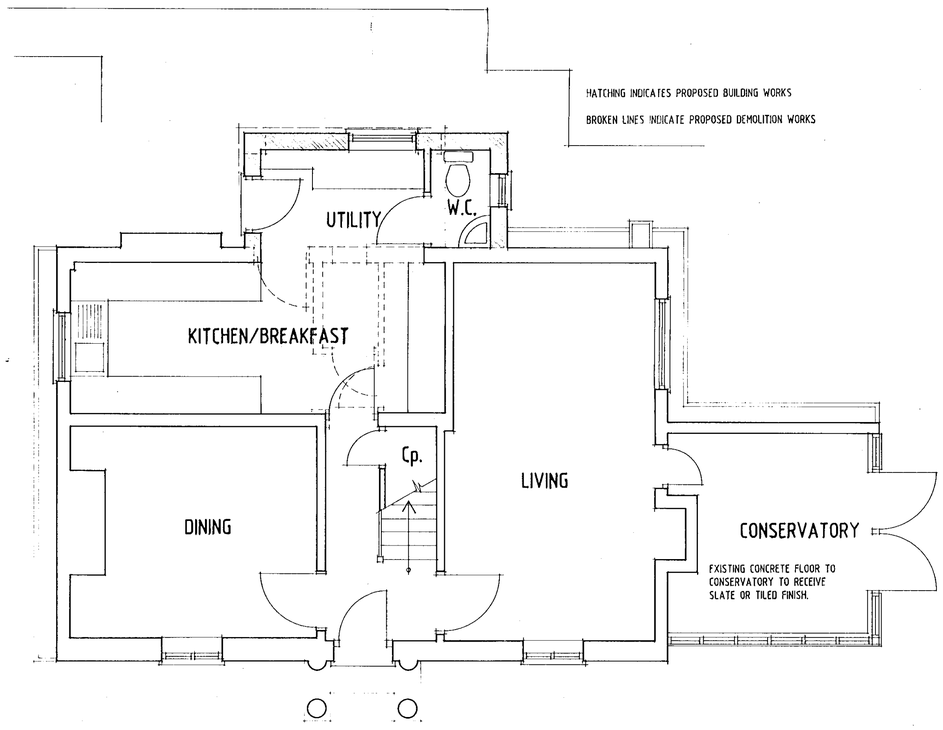

GROUND FLOOR PLAN

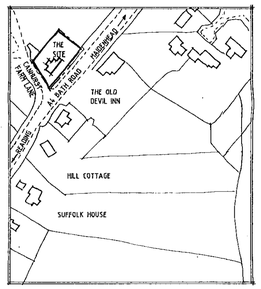

LOCATION PLAN Scale 1:2500

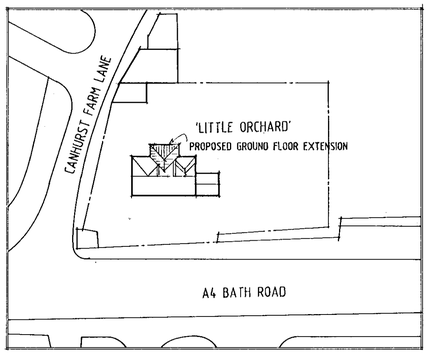

SITE PLAN Scale 1:500

APPROVED

PLANNING SERVICES	HPT
POL	TLS
DC	EHF
APP	
CS	
21 JUN 2000	
COPIES TO:	ACK:
	FILE:

NOTES

1. INSTALL CHEMICALLY INJECTED D.P.C. TO AREAS AS NECCESSARY
2. MAKE GOOD DEFECTIVE AREAS OF PLASTER TO WALLS AND CEILING AS NECCESSARY.
3. REDECORATE EXTERNALLY MAKING GOOD AS NECCESSARY.
4. ALL WINDOWS & DOORS TO BE REPLACED WITH SW PAINTED DOUBLE GLAZED UNITS WITH ALL TIMBER DETAILS REPLICATING EXISTING

REV C	MINOR AMENDMENTS TO EXTENSION	10.06.00
REV B	FIRST FLOOR EXTENSION REMOVED	MAR 00
REV A	EXTENSION REVISED	31.01.00

PROPOSED ALTERATIONS TO
'LITTLE ORCHARD' CANHURST Fm. LANE
KNOWLE HILL BERKSHIRE
FOR Mr. G. FOZARD & Ms. A. NAPIER
Scale 1:50 Dec 99 Drg. No. 01 c

Site & Floor Plans



FRONT ELEVATION



SIDE ELEVATION



REAR ELEVATION



SIDE ELEVATION

PLANNING SERVICES	HPT
POL	TLS
DC	ENF
APP	
GS	
06 APR 2000	
COPIES TO:	ACK:
	FILE:

REV B FIRST FLOOR LEAN TO REMOVED MAR 00
REV A EXTENSION REVISED 31:01:00

PROPOSED ALTERATIONS TO
'LITTLE ORCHARD' CANHURST Fm. LANE
KNOWLE HILL BERKSHIRE
FOR Mr. G. FOZARD & Ms. A. NAPIER
Scale 1:50 Dec. 99 Drg. No. 02 B

Proposed Elevations

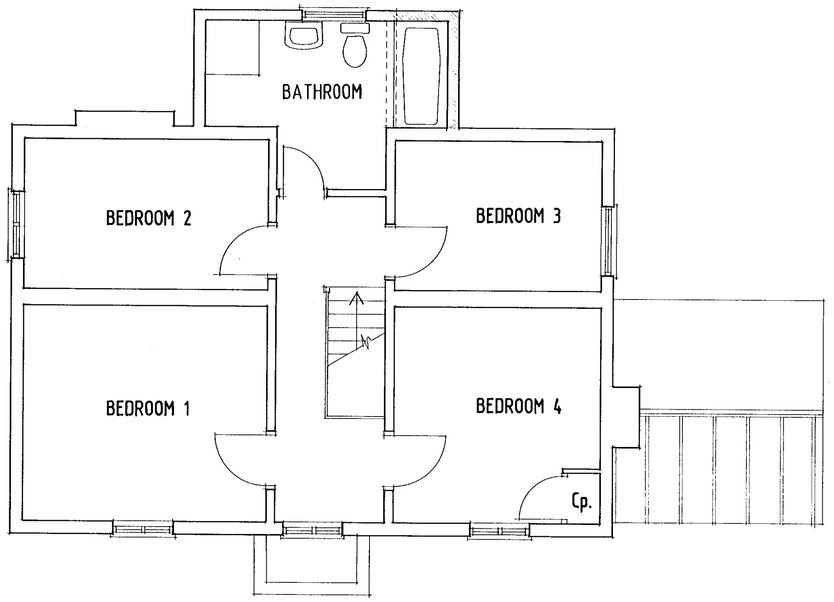

FIRST FLOOR PLAN

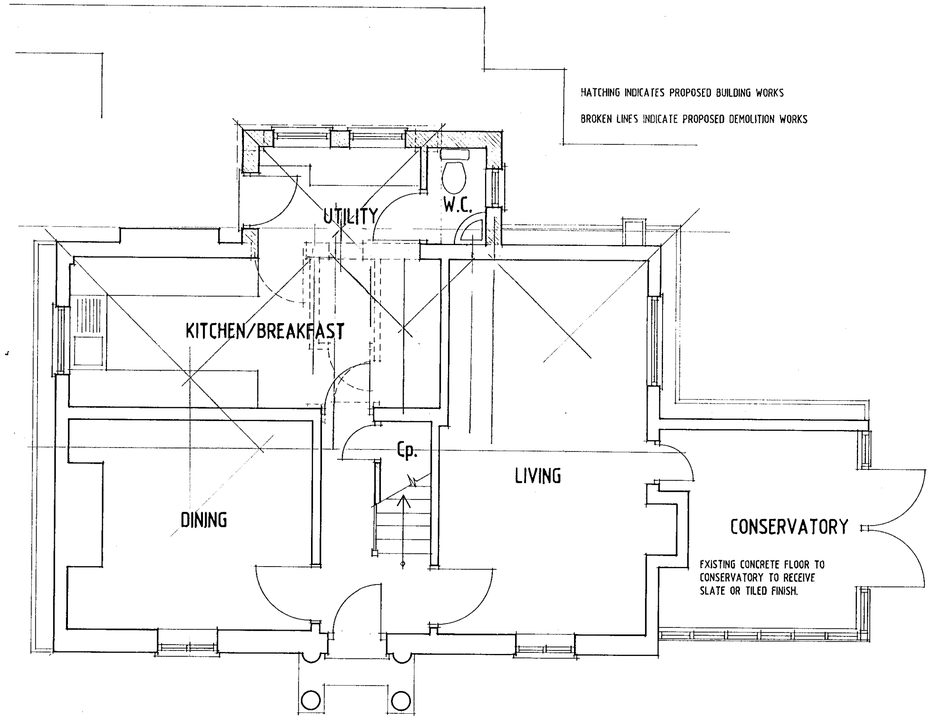

GROUND FLOOR PLAN

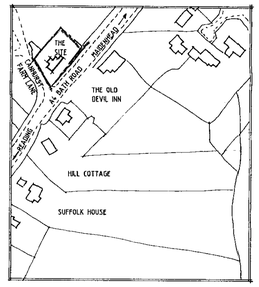

LOCATION PLAN Scale 1:2500

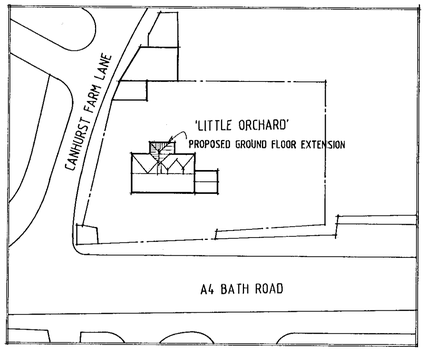

SITE PLAN Scale 1:500

NOTES

1. INSTALL CHEMICALLY INJECTED D.P.C. TO AREAS AS NECCESSARY
2. MAKE GOOD DEFECTIVE AREAS OF PLASTER TO WALLS AND CEILING AS NECCESSARY.
3. REDECORATE EXTERNALLY MAKING GOOD AS NECCESSARY.
4. ALL WINDOWS & DOORS TO BE REPLACED WITH SW PAINTED DOUBLE GLAZED UNITS WITH ALL TIMBER DETAILS REPLICATING EXISTING

PLANNING SERVICES	HPT
POL	TLS
DC	EMF
APP	
CS	
14 FEB 2000	
COPIES TO:	ACK:
	FILE:

REVISED PLAN
0416 1
0287 1

SUPERSEDED

REV A EXTENSION REVISED 31:01:00

PROPOSED ALTERATIONS TO
'LITTLE ORCHARD' CANHURST Fm. LANE
KNOWLE HILL BERKSHIRE
FOR Mr. G. FOZARD & Ms. A. NAPIER
Scale 1:50 Dec 99 Drg. No. 01A

Site & Floor Plans



FRONT ELEVATION



SIDE ELEVATION



REAR ELEVATION



SIDE ELEVATION

PLANNING SERVICES	HPT
PDL	TLS
DC	EHF
APP	
CS	
14 FEB 2000	
COPIES TO:	ACK:
	FILE:

0287 J
0419 ~

REVISED PLAN

SUPERSEDED

REV A EXTENSION REVISED 31.01.00

PROPOSED ALTERATIONS TO
'LITTLE ORCHARD' CANHURST Fm. LANE
KNOWLE HILL BERKSHIRE
FOR Mr. G. FOZARD & Ms. A. NAPIER
Scale 1:50 Dec. 99 Drg. No. 02 A

Proposed Elevations

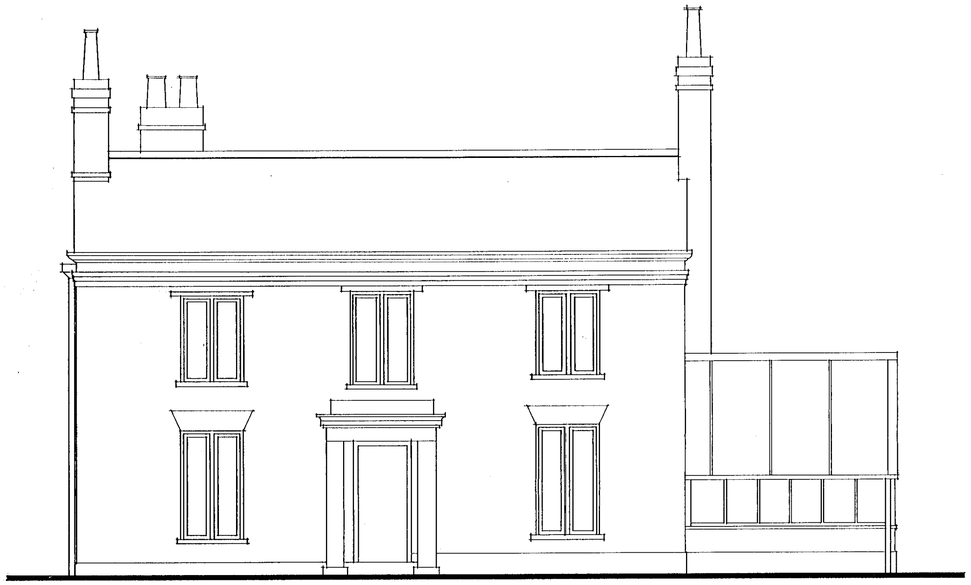

FRONT ELEVATION



SIDE ELEVATION



REAR ELEVATION



SIDE ELEVATION

24.JAN.2000* 0416

SUPERSEDED

PROPOSED ALTERATIONS TO
'LITTLE ORCHARD' CANHURST Fm. LANE
KNOWLE HILL BERKSHIRE
FOR Mr. G. FOZARD & Ms. A. NAPIER
Scale 1:50 Dec. 99 Drg. No. 03

Existing Elevations



FRONT ELEVATION



SIDE ELEVATION



REAR ELEVATION



SIDE ELEVATION

24. JAN. 2000* C416

SUPERSEDED

PROPOSED ALTERATIONS TO
'LITTLE ORCHARD' CANHURST Fm. LANE
KNOWLE HILL BERKSHIRE
FOR Mr. G. FOZARD & Ms. A. NAPIER
Scale 1:50 Dec. 99 Drg. No. 02

Proposed Elevations

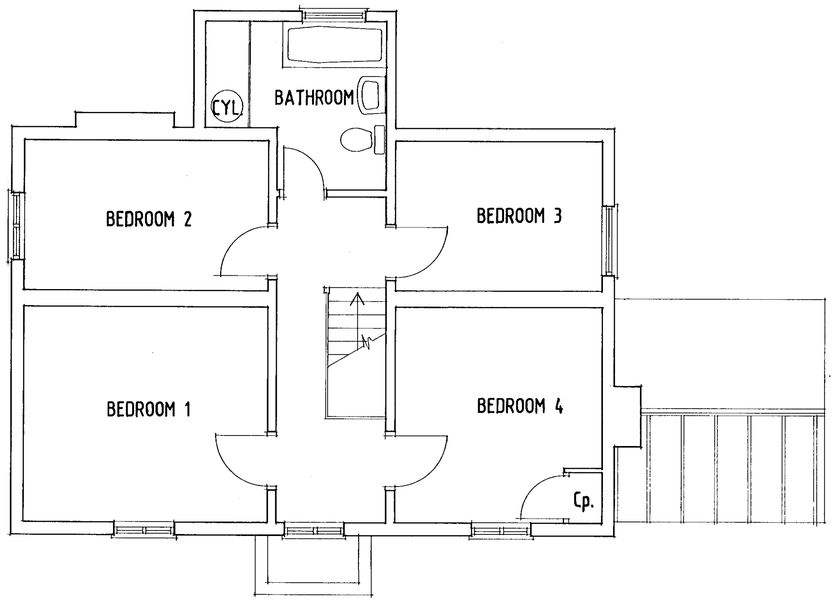

FIRST FLOOR PLAN

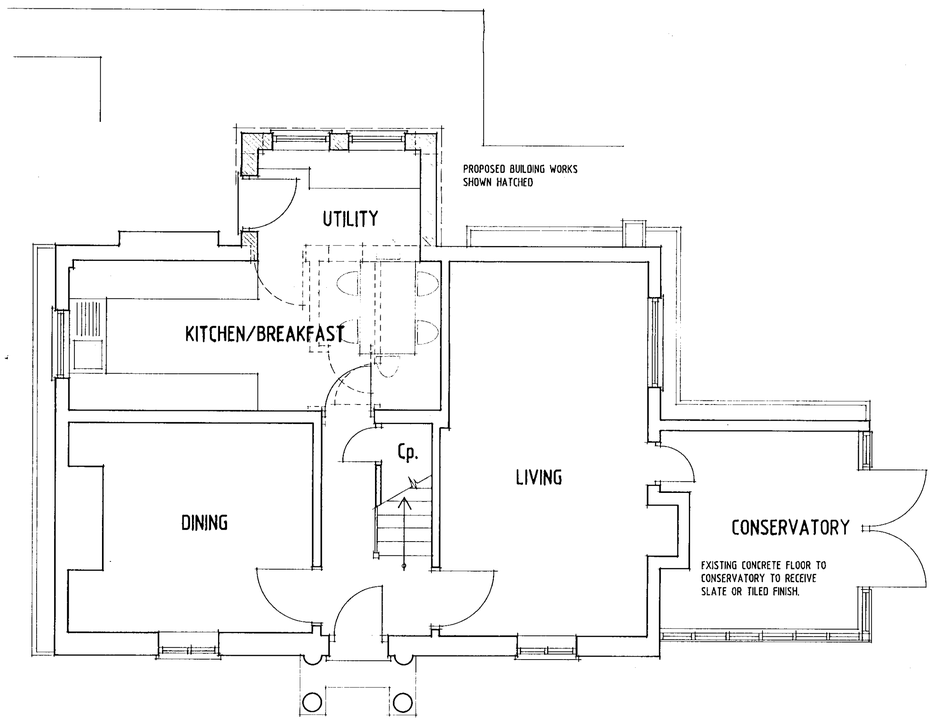

GROUND FLOOR PLAN

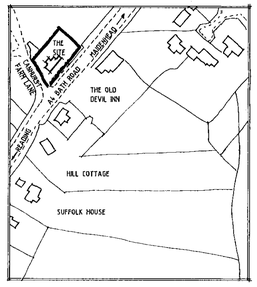

LOCATION PLAN Scale 1:2500

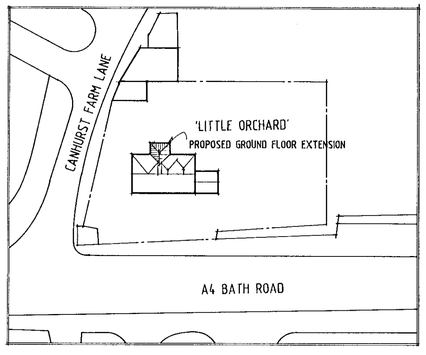

SITE PLAN Scale 1:500

NOTES

1. INSTALL CHEMICALLY INJECTED D.P.C. TO AREAS AS NECCESSARY
2. MAKE GOOD DEFECTIVE AREAS OF PLASTER TO WALLS AND CEILING AS NECCESSARY.
3. REDECORATE EXTERNALLY MAKING GOOD AS NECCESSARY.
4. ALL WINDOWS & DOORS TO BE REPLACED WITH SW PAINTED DOUBLE GLAZED UNITS WITH ALL TIMBER DETAILS REPLICATING EXISTING

24.JAN.2000* 0416

SUPERSEDED

PROPOSED ALTERATIONS TO
'LITTLE ORCHARD' CANHURST Fm. LANE
KNOWLE HILL BERKSHIRE
FOR Mr. G. FOZARD & Ms. A. NAPIER
Scale 1:50 Dec 99 Drg. No. 01

Site & Floor Plans

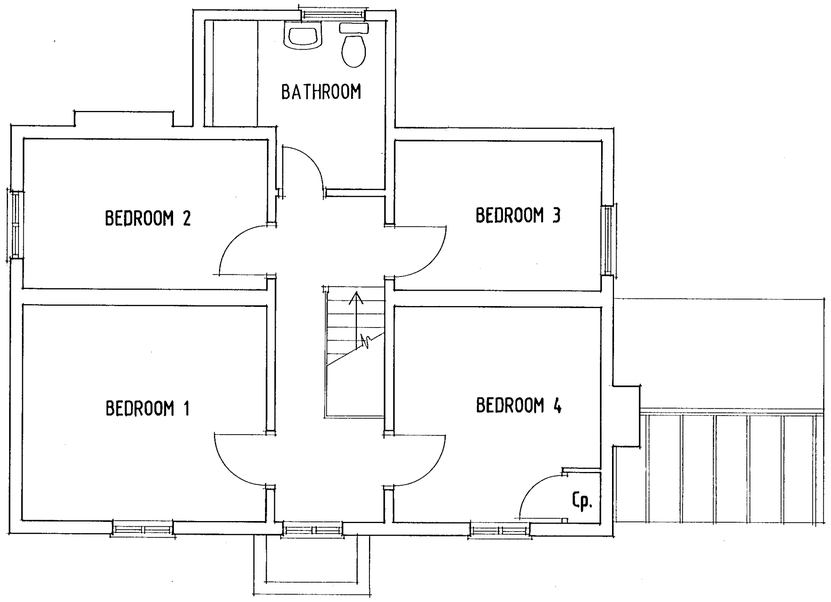

FIRST FLOOR PLAN

HATCHING INDICATES PROPOSED BUILDING WORKS

BROKEN LINES INDICATE PROPOSED DEMOLITION WORKS

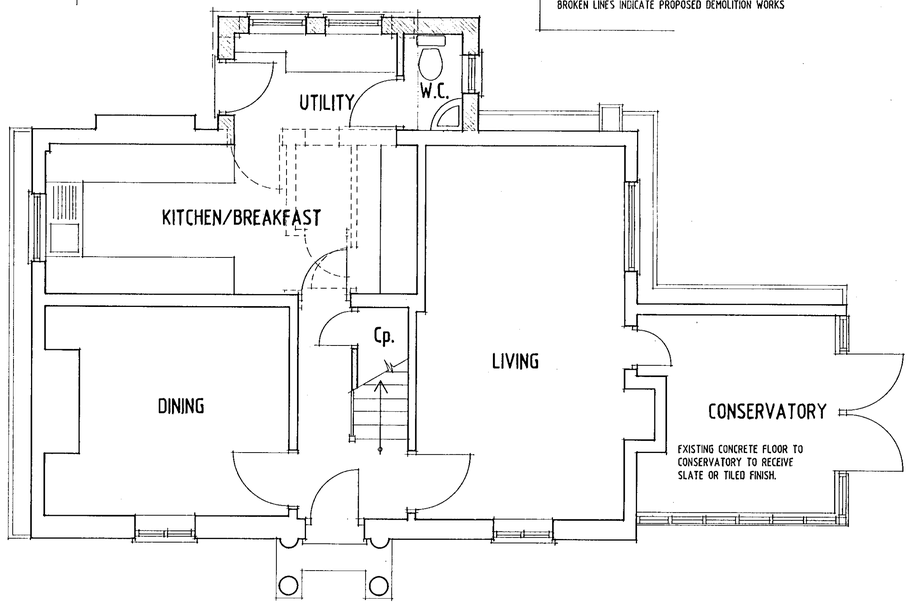

GROUND FLOOR PLAN

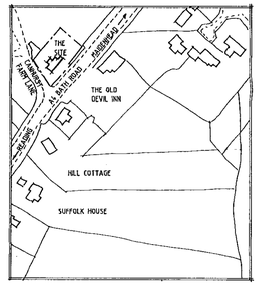

LOCATION PLAN Scale 1:2500

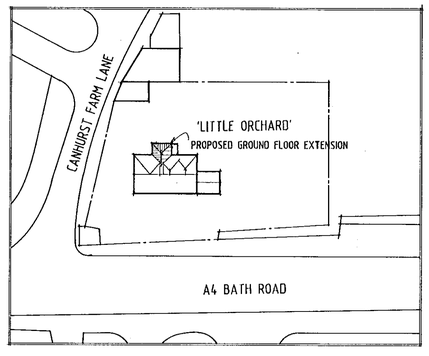

SITE PLAN Scale 1:500

NOTES

1. INSTALL CHEMICALLY INJECTED D.P.C. TO AREAS AS NECCESSARY
2. MAKE GOOD DEFECTIVE AREAS OF PLASTER TO WALLS AND CEILING AS NECCESSARY.
3. REDECORATE EXTERNALLY MAKING GOOD AS NECCESSARY.
4. ALL WINDOWS & DOORS TO BE REPLACED WITH SW PAINTED DOUBLE GLAZED UNITS WITH ALL TIMBER DETAILS REPLICATING EXISTING

PLANNING SERVICES
HPT
TLS
ENF
POL
DC
APP
CS
06 APR 2000
COPIES TO:
ADR:
FILE:

REV B FIRST FLOOR EXTENSION REMOVED MAR 00
REV A EXTENSION REVISED 31:01:00

PROPOSED ALTERATIONS TO
'LITTLE ORCHARD' CANHURST Fm. LANE
KNOWLE HILL BERKSHIRE
FOR Mr. G. FOZARD & Ms. A. NAPIER
Scale 1:50 Dec 99 Drg. No. 01 B.

Site & Floor Plans



FRONT ELEVATION



SIDE ELEVATION



REAR ELEVATION



SIDE ELEVATION

APPROVED

PLANNING SERVICES	HPT
POL	TLS
DC	EAF
APP	
CS	
21 JUN 2000	
COPIES TO:	ACK:
	FILE:

REV C	MINOR AMENDMENTS TO EXTENSION	10:06:00
REV B	FIRST FLOOR LEAN TO REMOVED	MAR 00
REV A	EXTENSION REVISED	31.05.00

PROPOSED ALTERATIONS TO
'LITTLE ORCHARD' CANHURST Fm. LANE
KNOWLE HILL BERKSHIRE
FOR Mr. G. FOZARD & Ms. A. NAPIER
Scale 1:50 Dec. 99 Drg. No. 02c

Proposed Elevations