NOTES
All dimensions must be checked on site and not Scaled from this drawing.

0498

ADDITIONAL PLAN

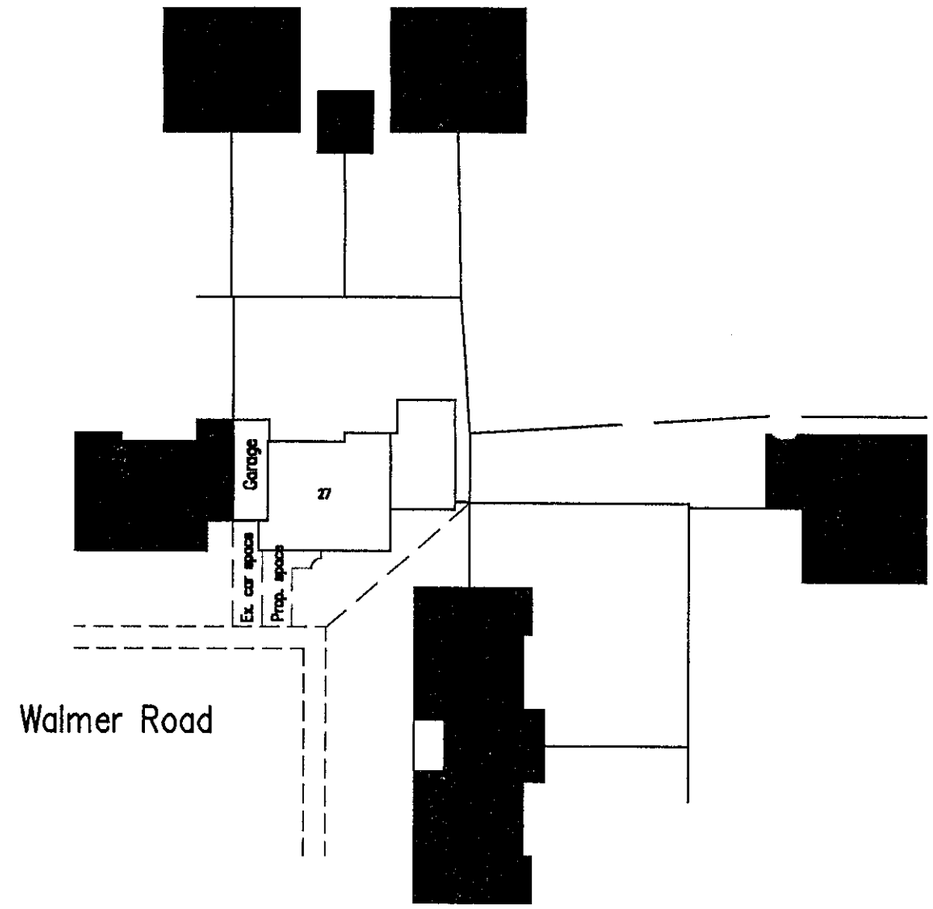

1 : 500 Block Plan

PLANNING DEPT

APPROVED

AMENDMENT SCHEDULE		
Date	No.	Description

Client: Mr & Mrs. A. McDonald

Job: Proposed Extension at 27,Walmer Road, Woodley, Berkshire RG5 4PN

Drwg: Parking

Date:	Feb. 00	Drg No.	D4106
Scale:	1 : 500	Sheet No.	6
Drwn by:	mjd		

Daniels & Associates

Chartered Building Surveyors
28a BROAD STREET,
WOKINGHAM,
BERKSHIRE RG40 1AB

Telephone: Wokingham 01189 790313 / 772430 (3 lines)
Fax: Wokingham 01189 786789

NOTES
All dimensions must be checked on site and not Scaled from this drawing.

0498

ADDITIONAL PLAN

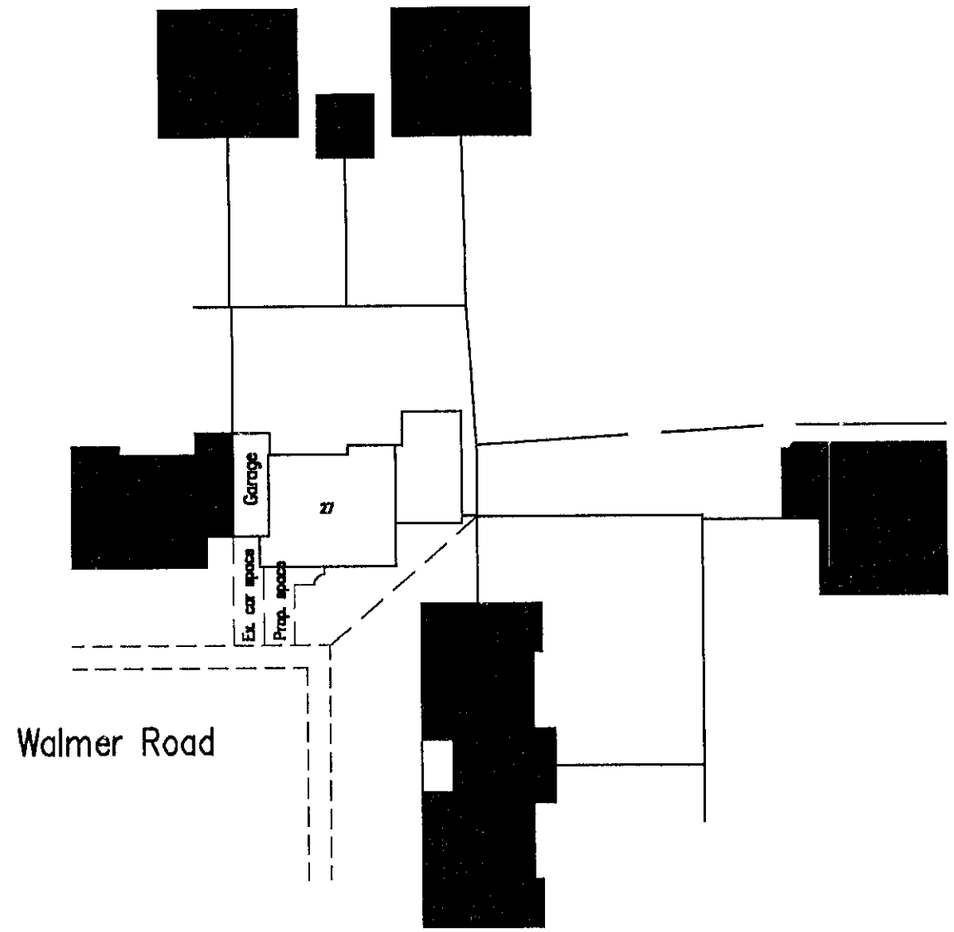

1 : 500 Block Plan

APPROVED

AMENDMENT SCHEDULE		
Date	No.	Description

Client: Mr & Mrs. A. McDonald

Job: Proposed Extension at 27,Walmer Road, Woodley, Berkshire RG5 4PN

Drwg: Parking

Date:	Feb. 00	Drg No.	D4106
Scale:	1 : 500	Sheet No.	6
Drwn by:	mjd		

Daniels & Associates
Chartered Building Surveyors
28a BROAD STREET,
WOKINGHAM,
BERKSHIRE RG40 1AB
Telephone: Wokingham 01189 790313 / 772430 (3 lines)
Fax: Wokingham 01189 786789

NOTES
All dimensions must be checked on site and not Scaled from this drawing.

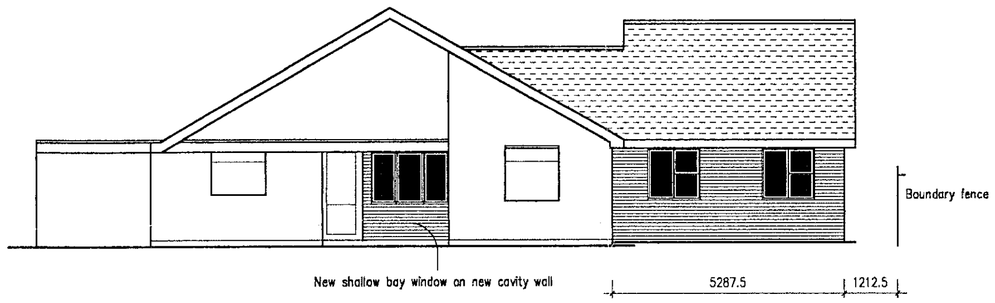

Front

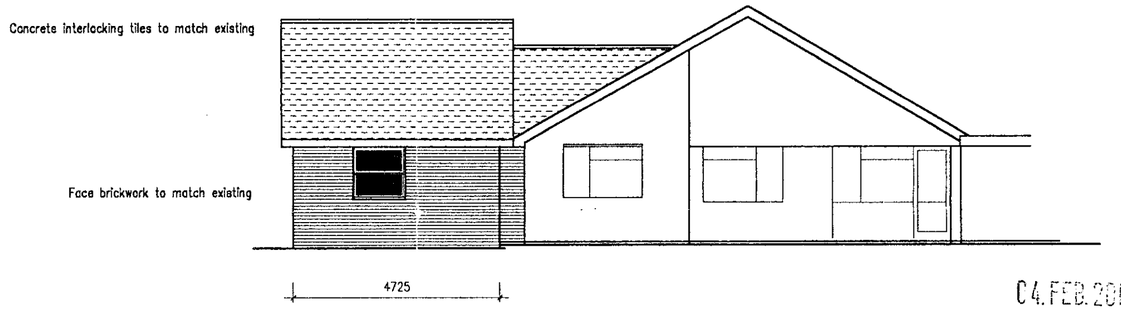

Rear

04.FEB.2000 D4106

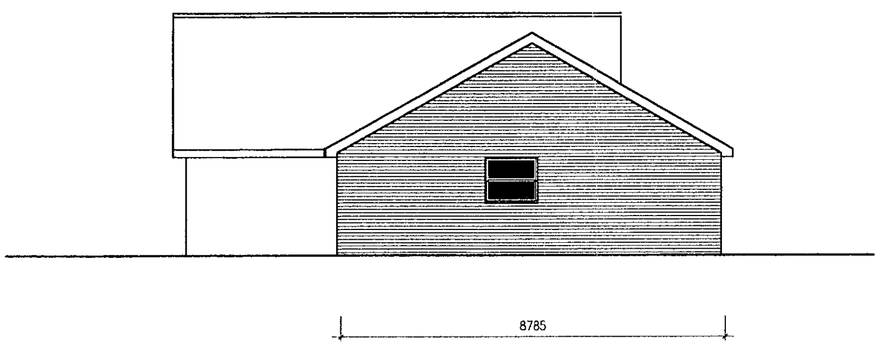

Side

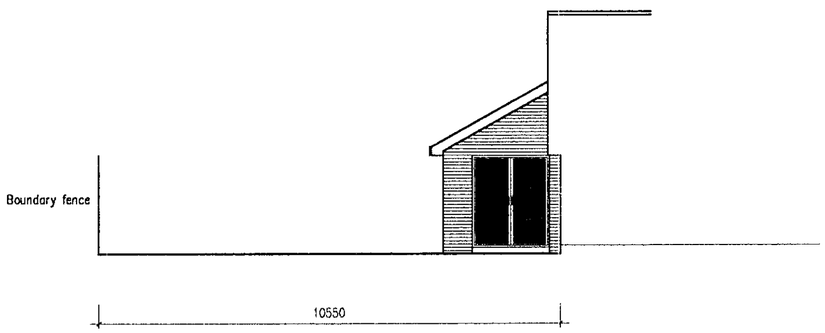

Side

APPROVED

AMENDMENT SCHEDULE		
Date	No.	Description
Feb. 00	1	Roof configuration changed & extension enlarged

Client:
Mr. & Mrs. A. McDonald

Job:
Proposed Extension
27, Walmer Road,
WOODLEY
Berkshire RG5 4PN

Drwg:
Elevations

Date:	Nov. 99	Drg No.	D4106
Scale:	1 : 100	Sheet No.	1
Drwn by:	mjd		

Daniels & Associates
Chartered Building Surveyors
28a BROAD STREET,
WOKINGHAM,
BERKSHIRE RG40 1AB
Telephone: Wokingham 01189 790313 / 772430 (3 lines)
Fax: Wokingham 01189 786789

21/6/01.

NOTES
All dimensions must be checked on site and not Scaled from this drawing.

0498

ADDITIONAL PLAN

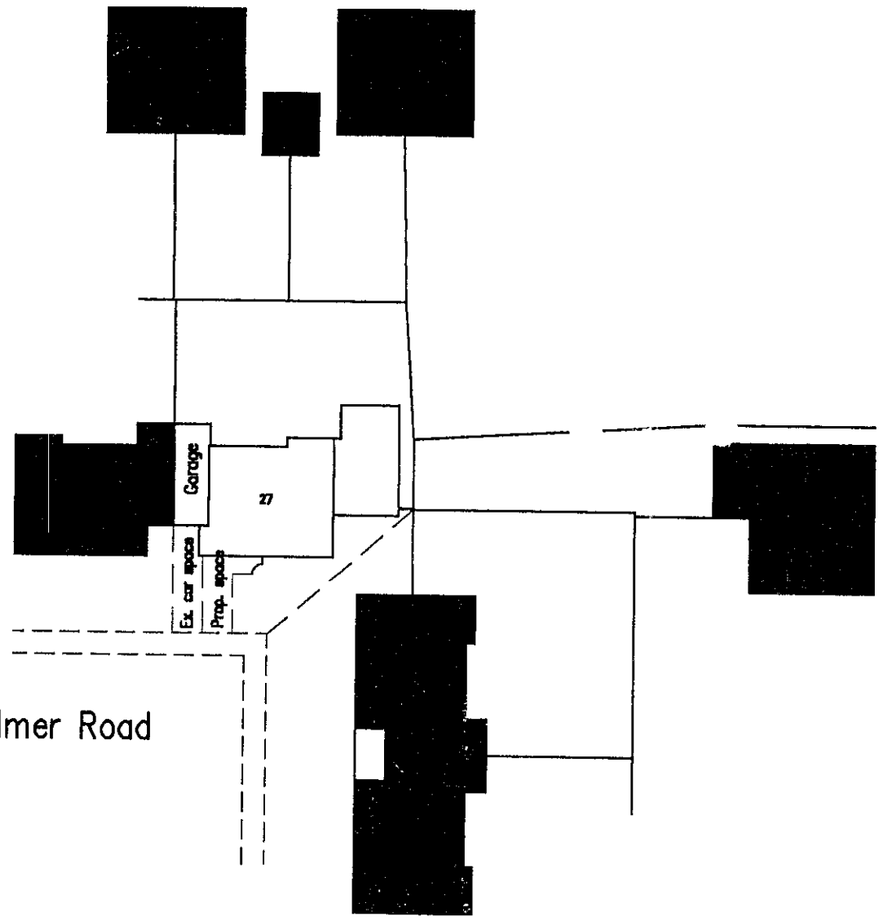

1 : 500 Block Plan

APPROVED

AMENDMENT SCHEDULE		
Date	No.	Description

Client: Mr & Mrs. A. McDonald

Job: Proposed Extension at 27,Walmer Road, Woodley, Berkshire RG5 4PN

Drwg: Parking

Date:	Feb. 00	Drg No.	D4106
Scale:	1 : 500	Sheet No.	6
Drwn by:	mjd		

Daniels & Associates

Chartered Building Surveyors
28a BROAD STREET,
WOKINGHAM,
BERKSHIRE RG40 1AB

Telephone: Wokingham 01189 790313 / 772430 (3 lines)
Fax: Wokingham 01189 786789

04.FEB.2000 0498

NOTES
All dimensions must be checked on site and not Scaled from this drawing.

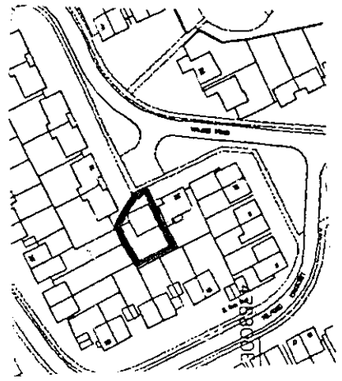

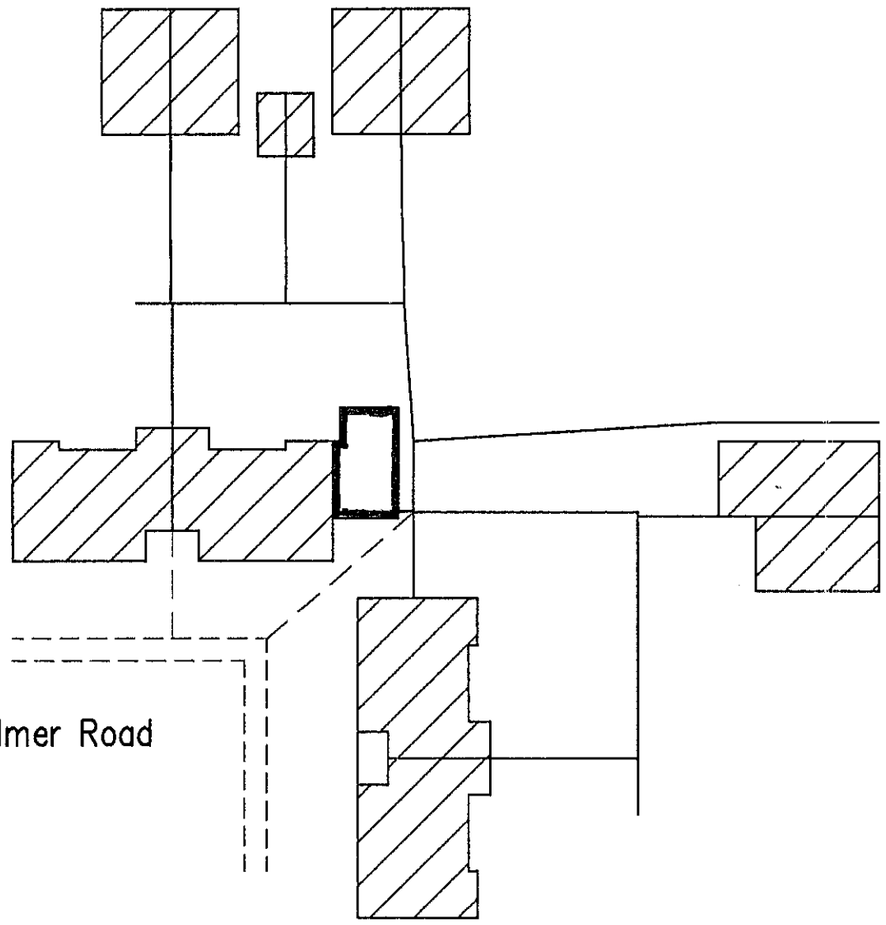

APPROVED

1 : 500 Block Plan

1 : 2500 Site Plan

AMENDMENT SCHEDULE		
Date	No.	Description

Client: Mr & Mrs. A. McDonald

Job: Proposed Extension at 27,Walmer Road, Woodley, Berkshire RG5 4PN

Drwg: Site & Block Plan

Date:	Feb. 00	Drg No.	D4106
Scale:	1 : 500	Sheet No.	3
Drwn by:	mjd		

Daniels & Associates
Chartered Building Surveyors
28a BROAD STREET,
WOKINGHAM,
BERKSHIRE RG40 1AB
Telephone: Wokingham 01189 790313 / 772430 (3 lines)
Fax: Wokingham 01189 786789

cg/16/01

NOTES
All dimensions must be checked on site and not Scaled from this drawing.

04.FEB.2000* 0458

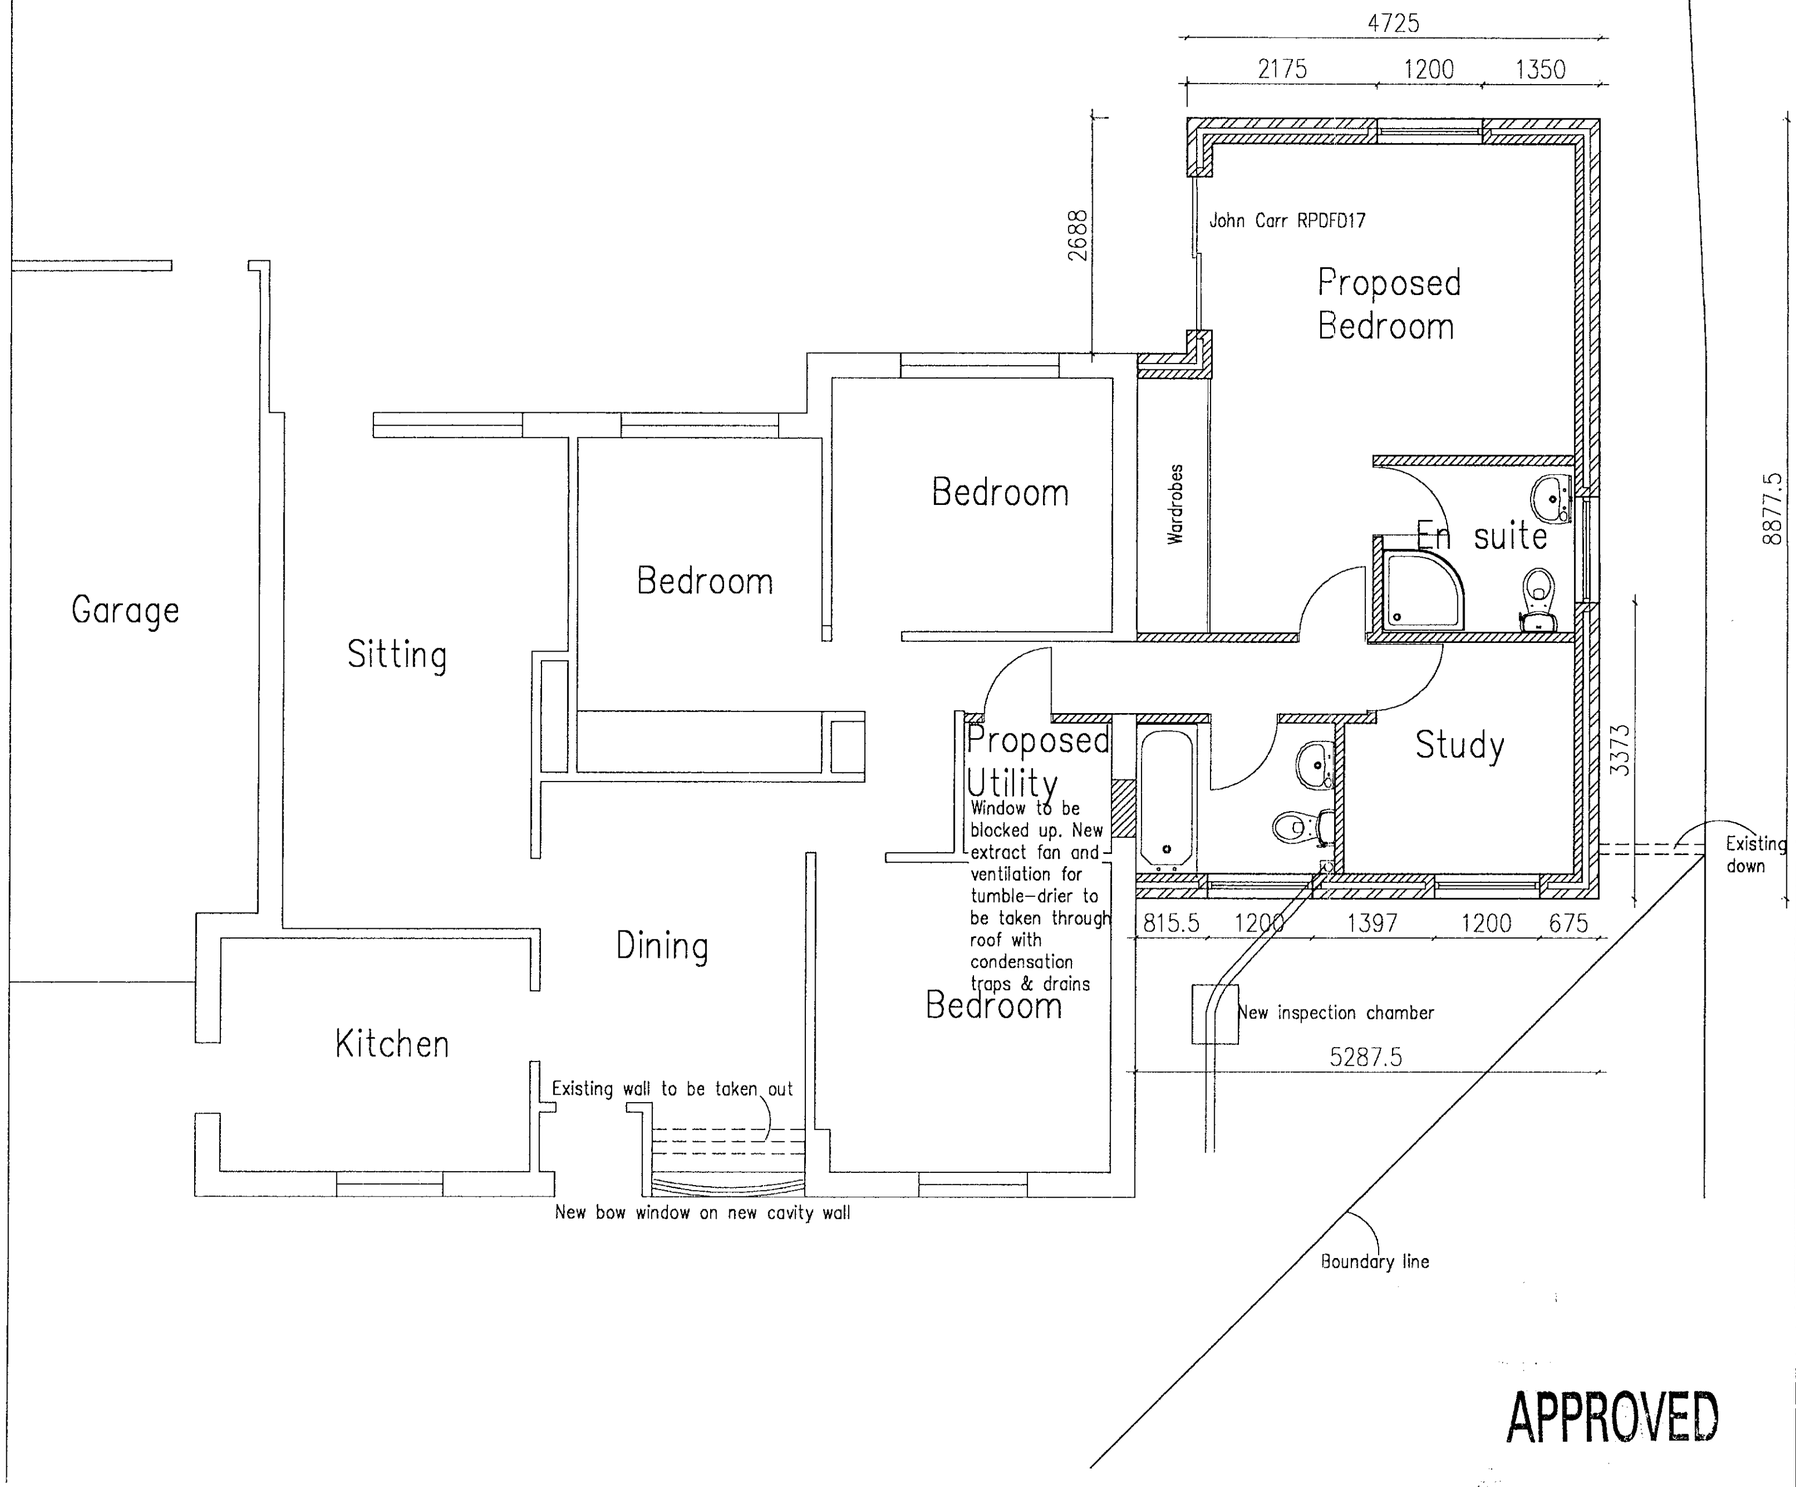

APPROVED

AMENDMENT SCHEDULE

Date	No.	Description
Jan 00	1	Layout changed & extended

Client:
Mr & Mrs. A McDonald

Job:
Proposed Extension
27, Walmer Road,
WOODLEY
Berkshire RG5 4PN

Drwg:
Floor Plan

Date: Jan 00	Drg No. D4106
Scale: 1 : 50	Sheet No. 2
Drwn by: mjd	

Daniels & Associates
Chartered Building Surveyors
28a BROAD STREET,
WOKINGHAM,
BERKSHIRE RG40 1AB
Telephone: Wokingham 01189 790313 / 772430 (3 lines)
Fax: Wokingham 01189 786789

D/16/01