


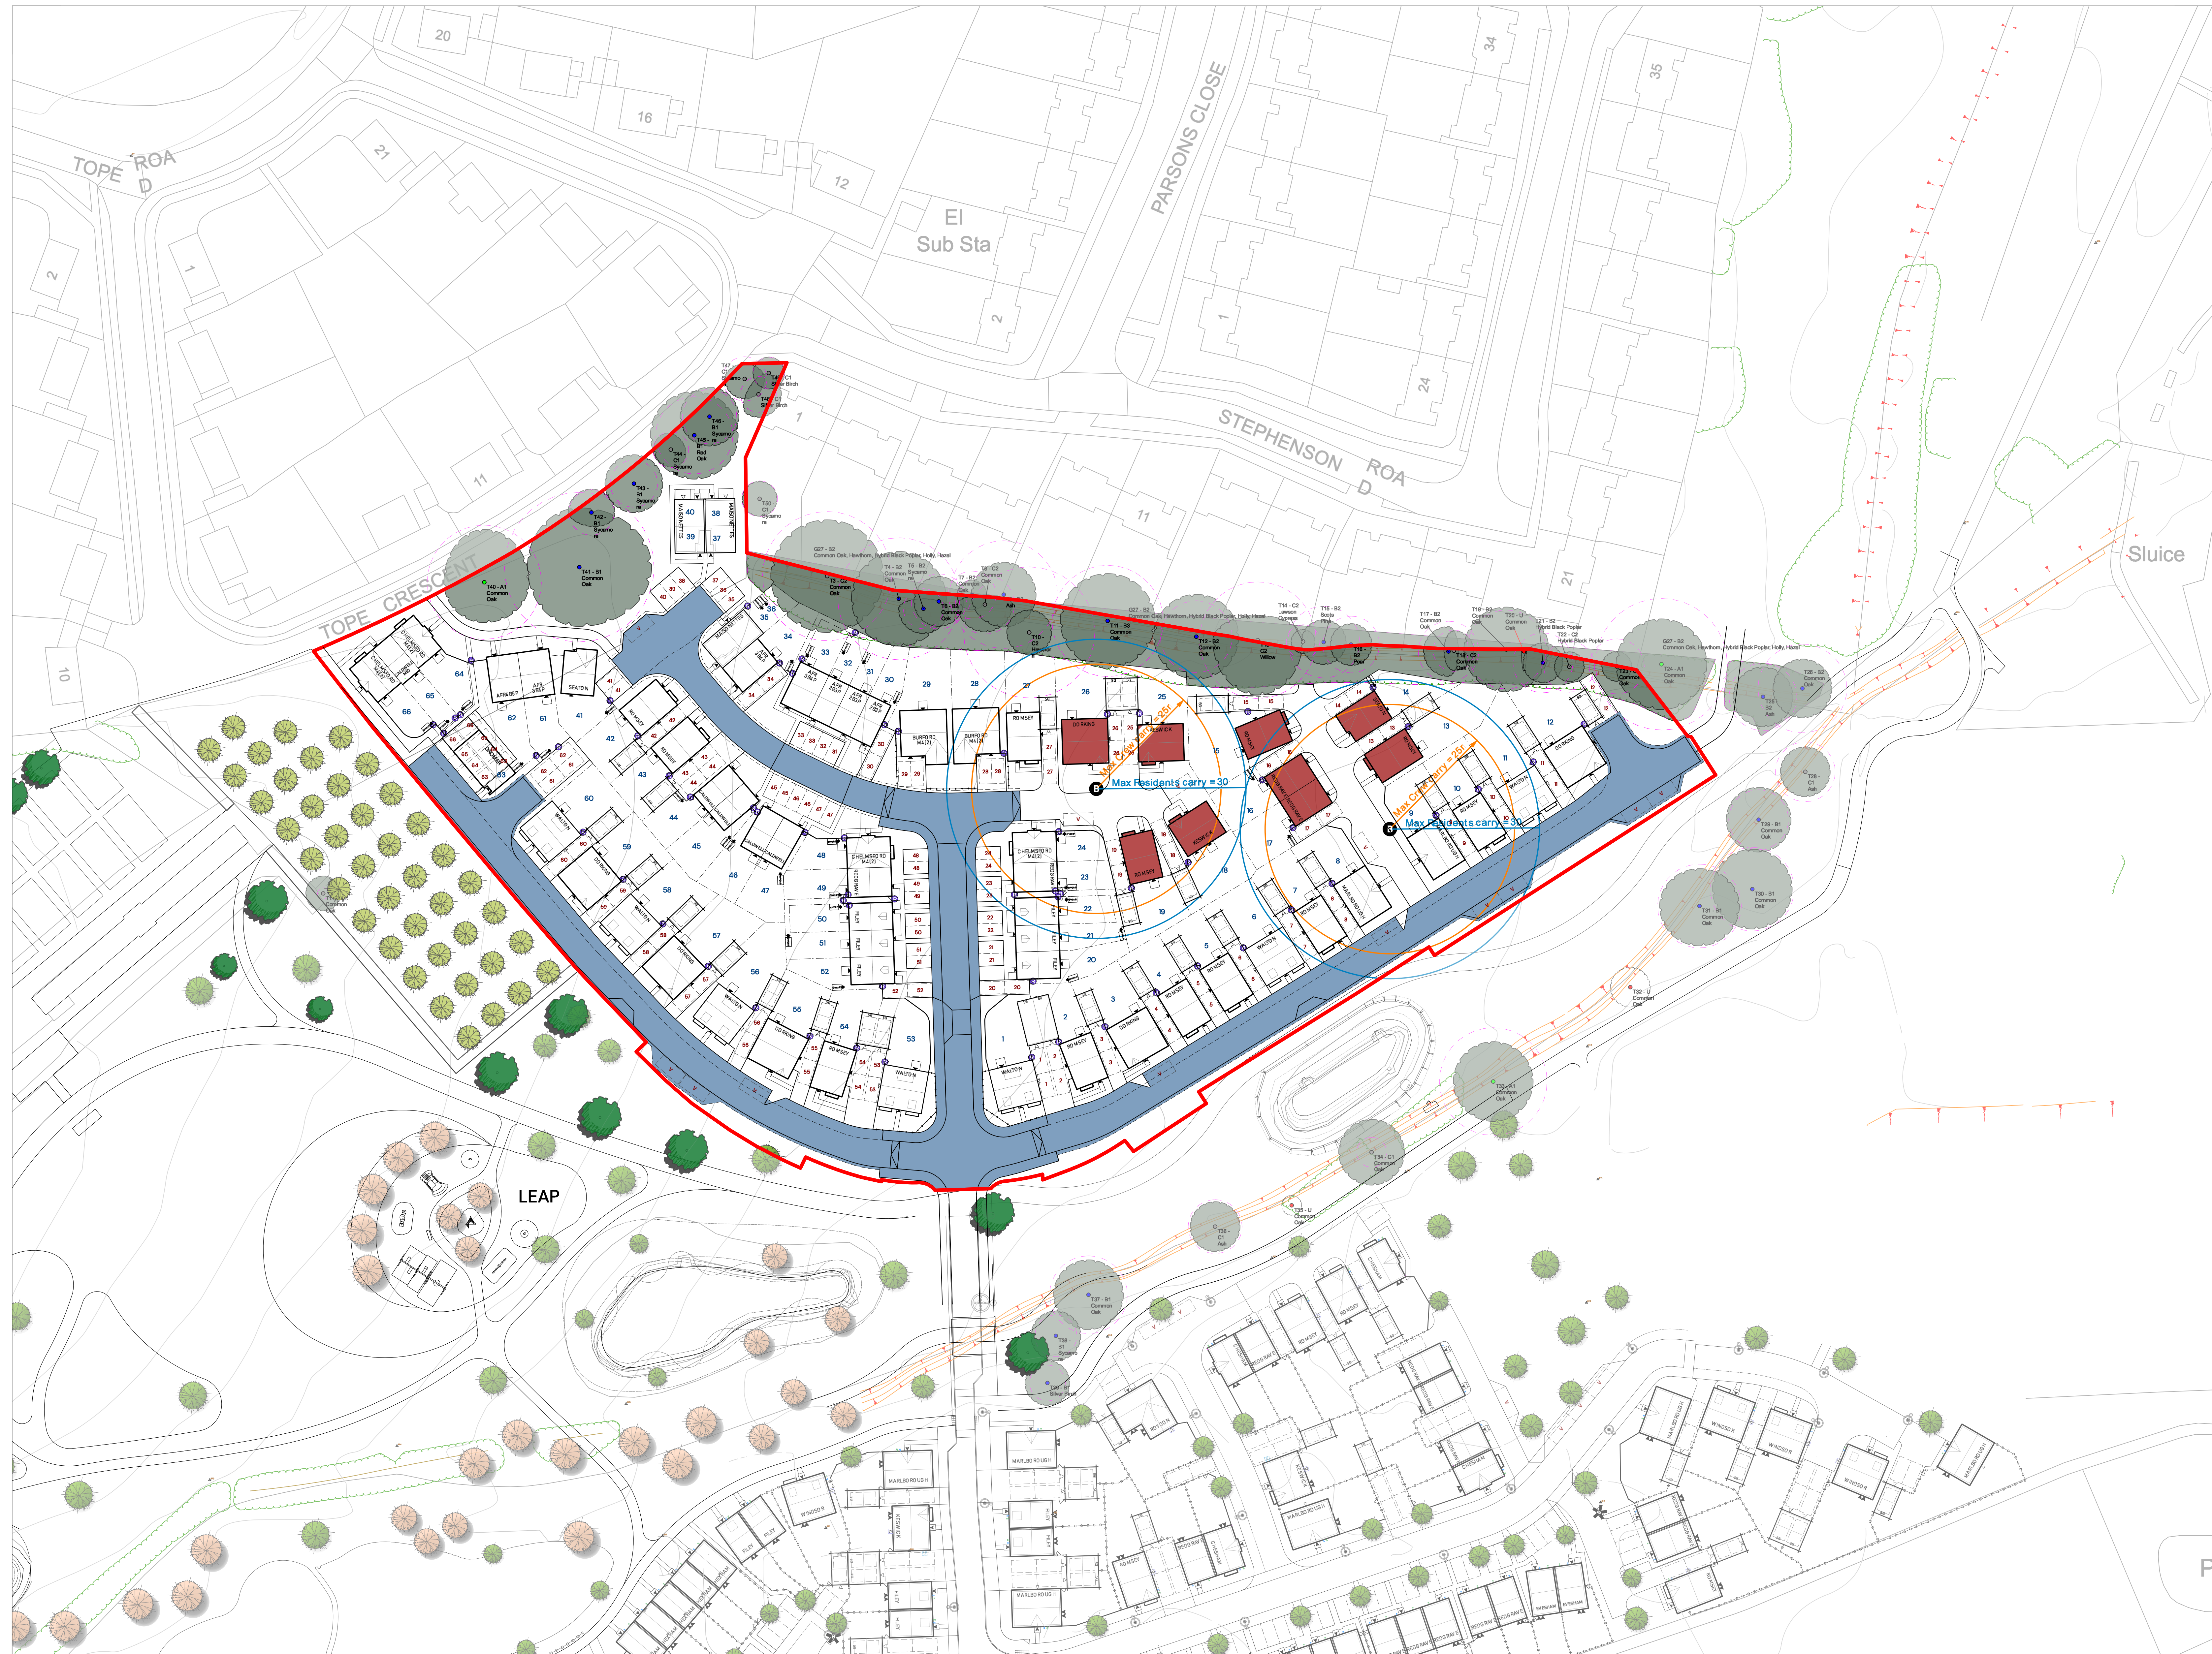

KEY: REFUSE STRATEGY

APPLICATION BOUNDARY


REFUSE ACCESS

REAR ACCESS TO GARDEN

BIN COLLECTION POINT

DWELLING SERVED BY A BIN COLLECTION POINT (BCP)

ADOPTABLE HIGHWAY

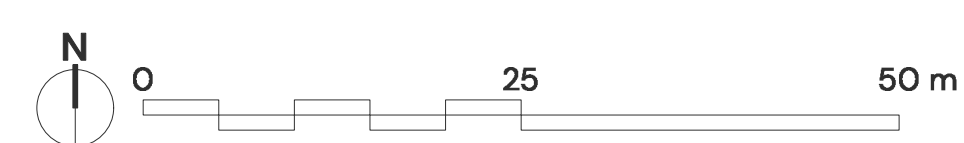

PARCEL N, ARBORFIELD GREEN, WOKINGHAM – REFUSE PLAN

| PEGASUSGROUP.CO.UK | TEAM/DRAWN BY: RNA/FD | APPROVED BY: KUN | DATE: 11/05/2026 | SCALE: 1:500@A0 | DRWG: P24-1739_DE_01_D_10 | CLIENT: CREST NICHOLSON (CHILTERN) |

PEGASUS
GROUP