


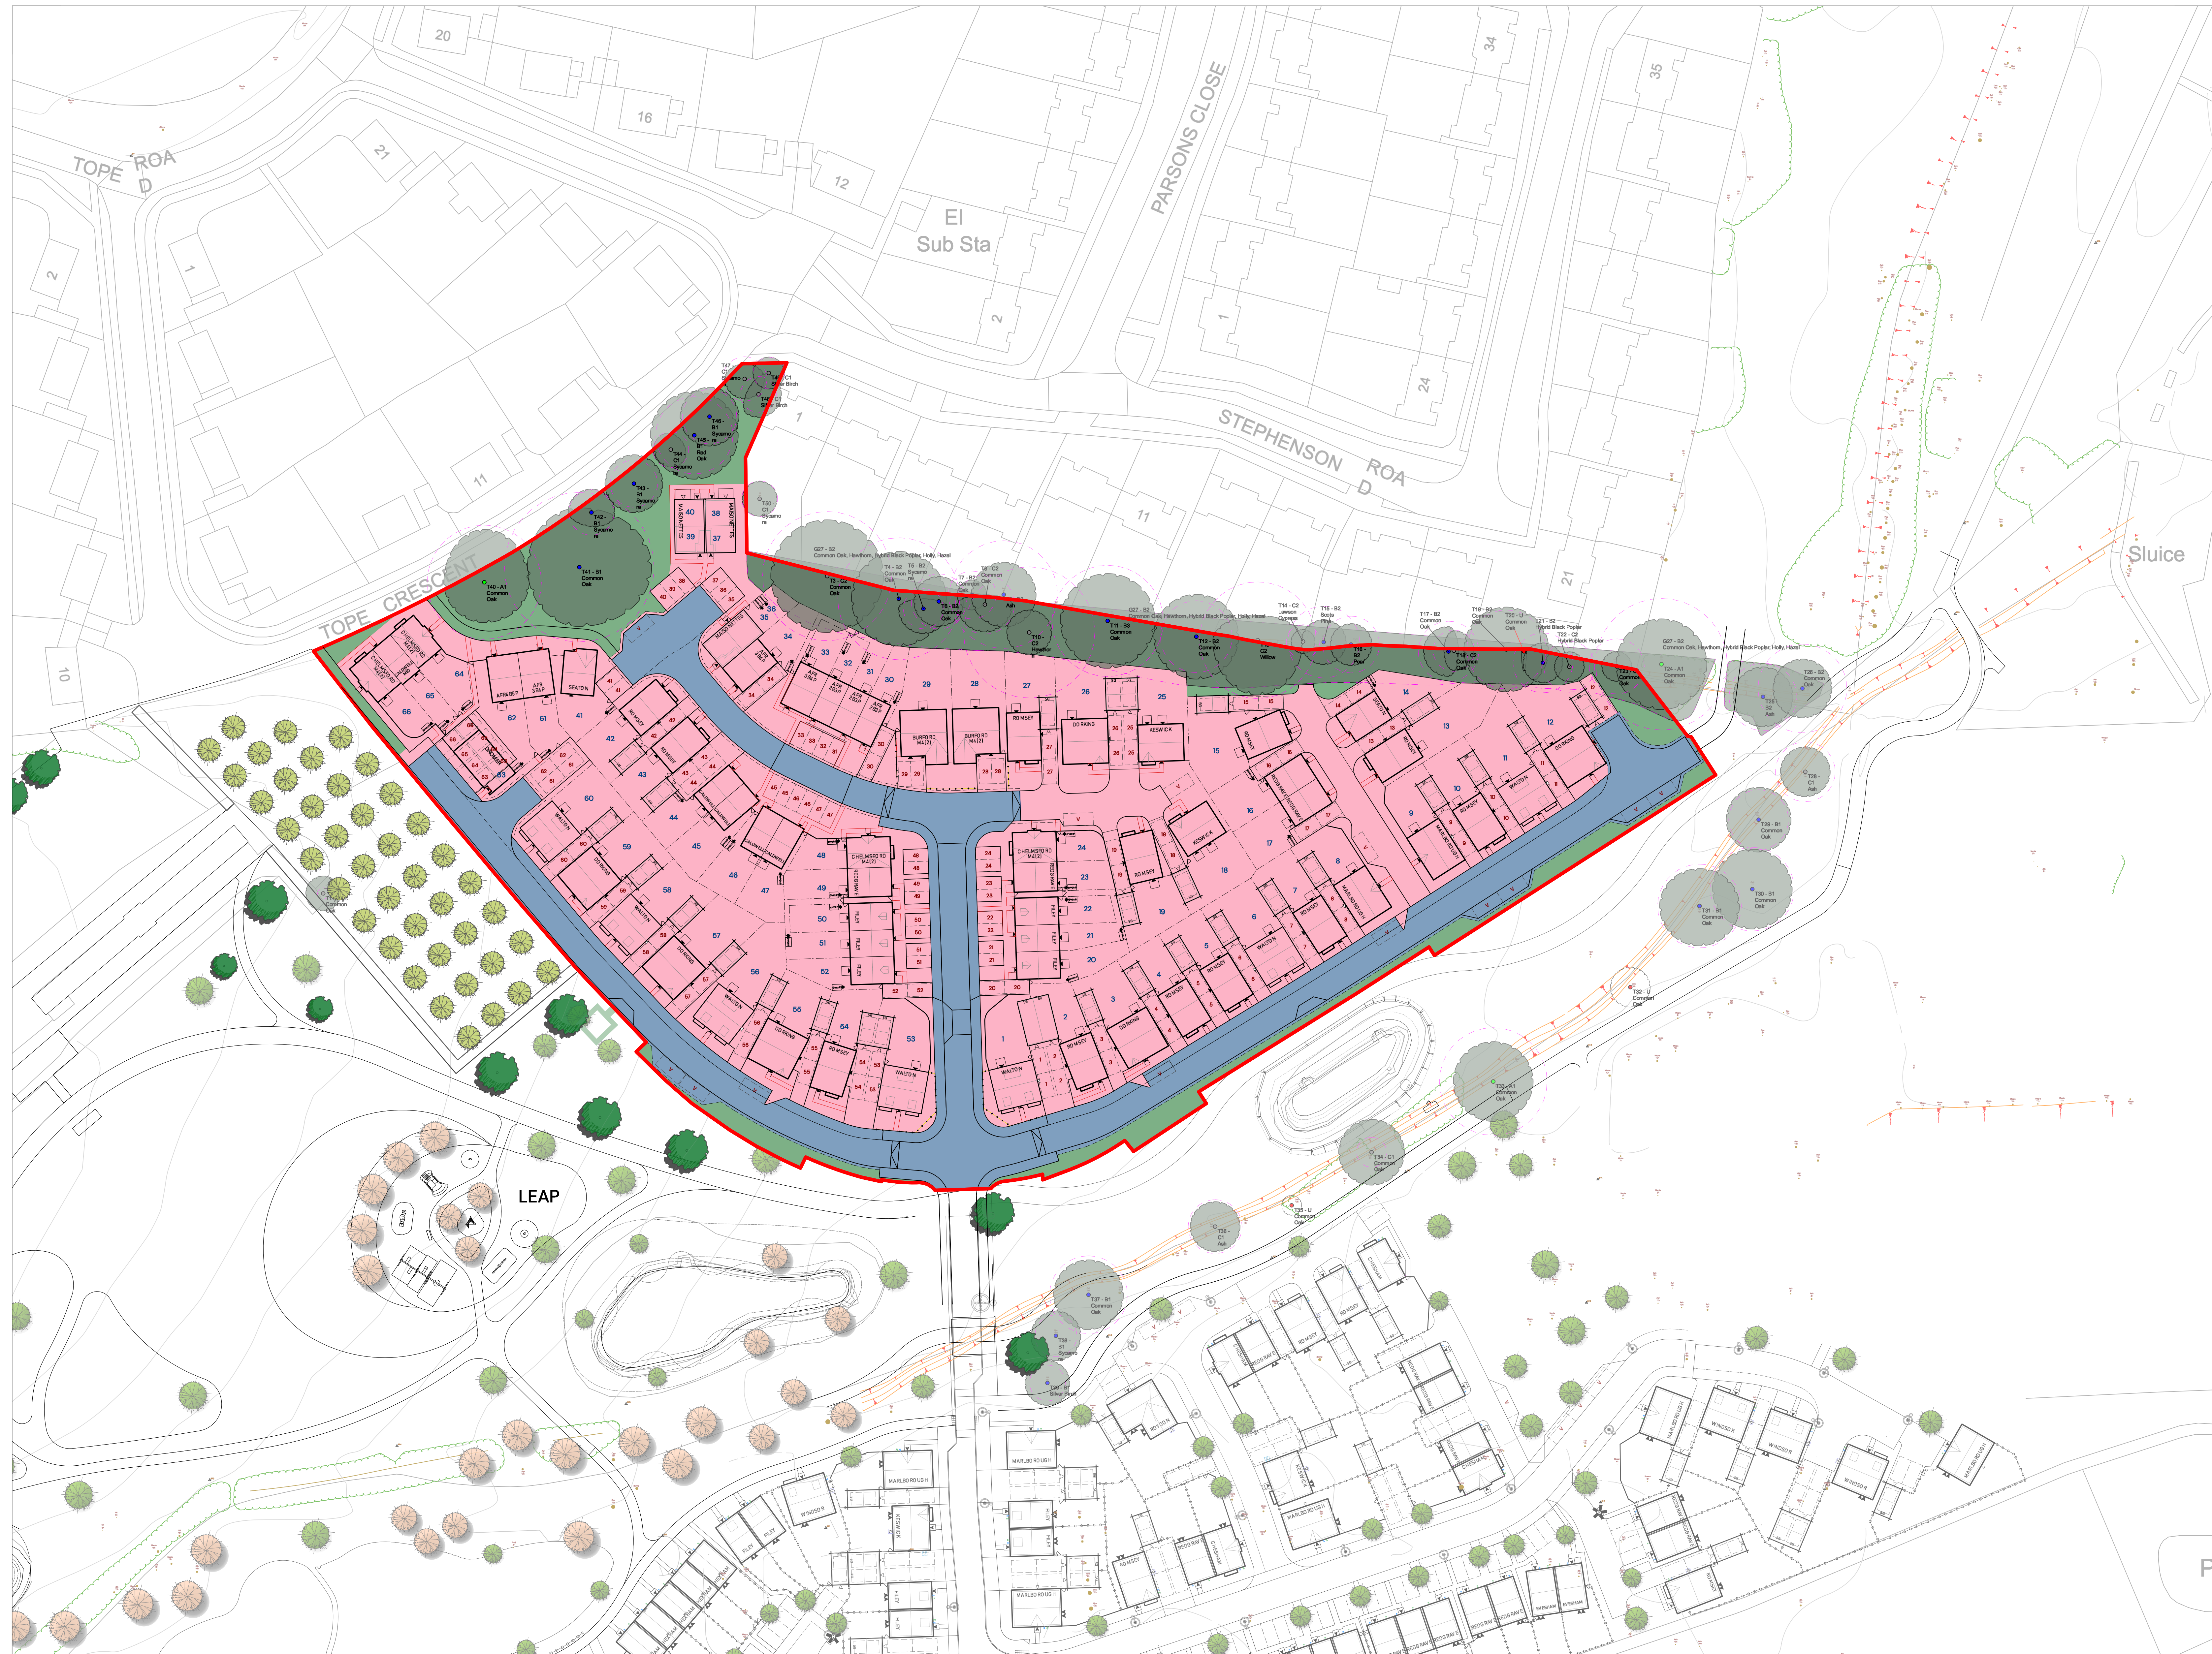

KEY: ADOPTABLE AREAS

- APPLICATION BOUNDARY
- ADOPTABLE HIGHWAY
- OPEN SPACE TO BE TRANSFERRED TO MANAGEMENT COMPANY
- LAND TO BE CONVEYED TO RESIDENTS

PARCEL N, ARBORFIELD GREEN, WOKINGHAM – ADOPTION PLAN

| PEGASUSGROUP.CO.UK | TEAM/DRAWN BY: RNA/FD | APPROVED BY: KUN | DATE: 11/05/2026 | SCALE: 1:500@A0 | DRWG: P24-1739_DE_01_D_11 | CLIENT: CREST NICHOLSON (CHILTERN) |

PEGASUS
GROUP