


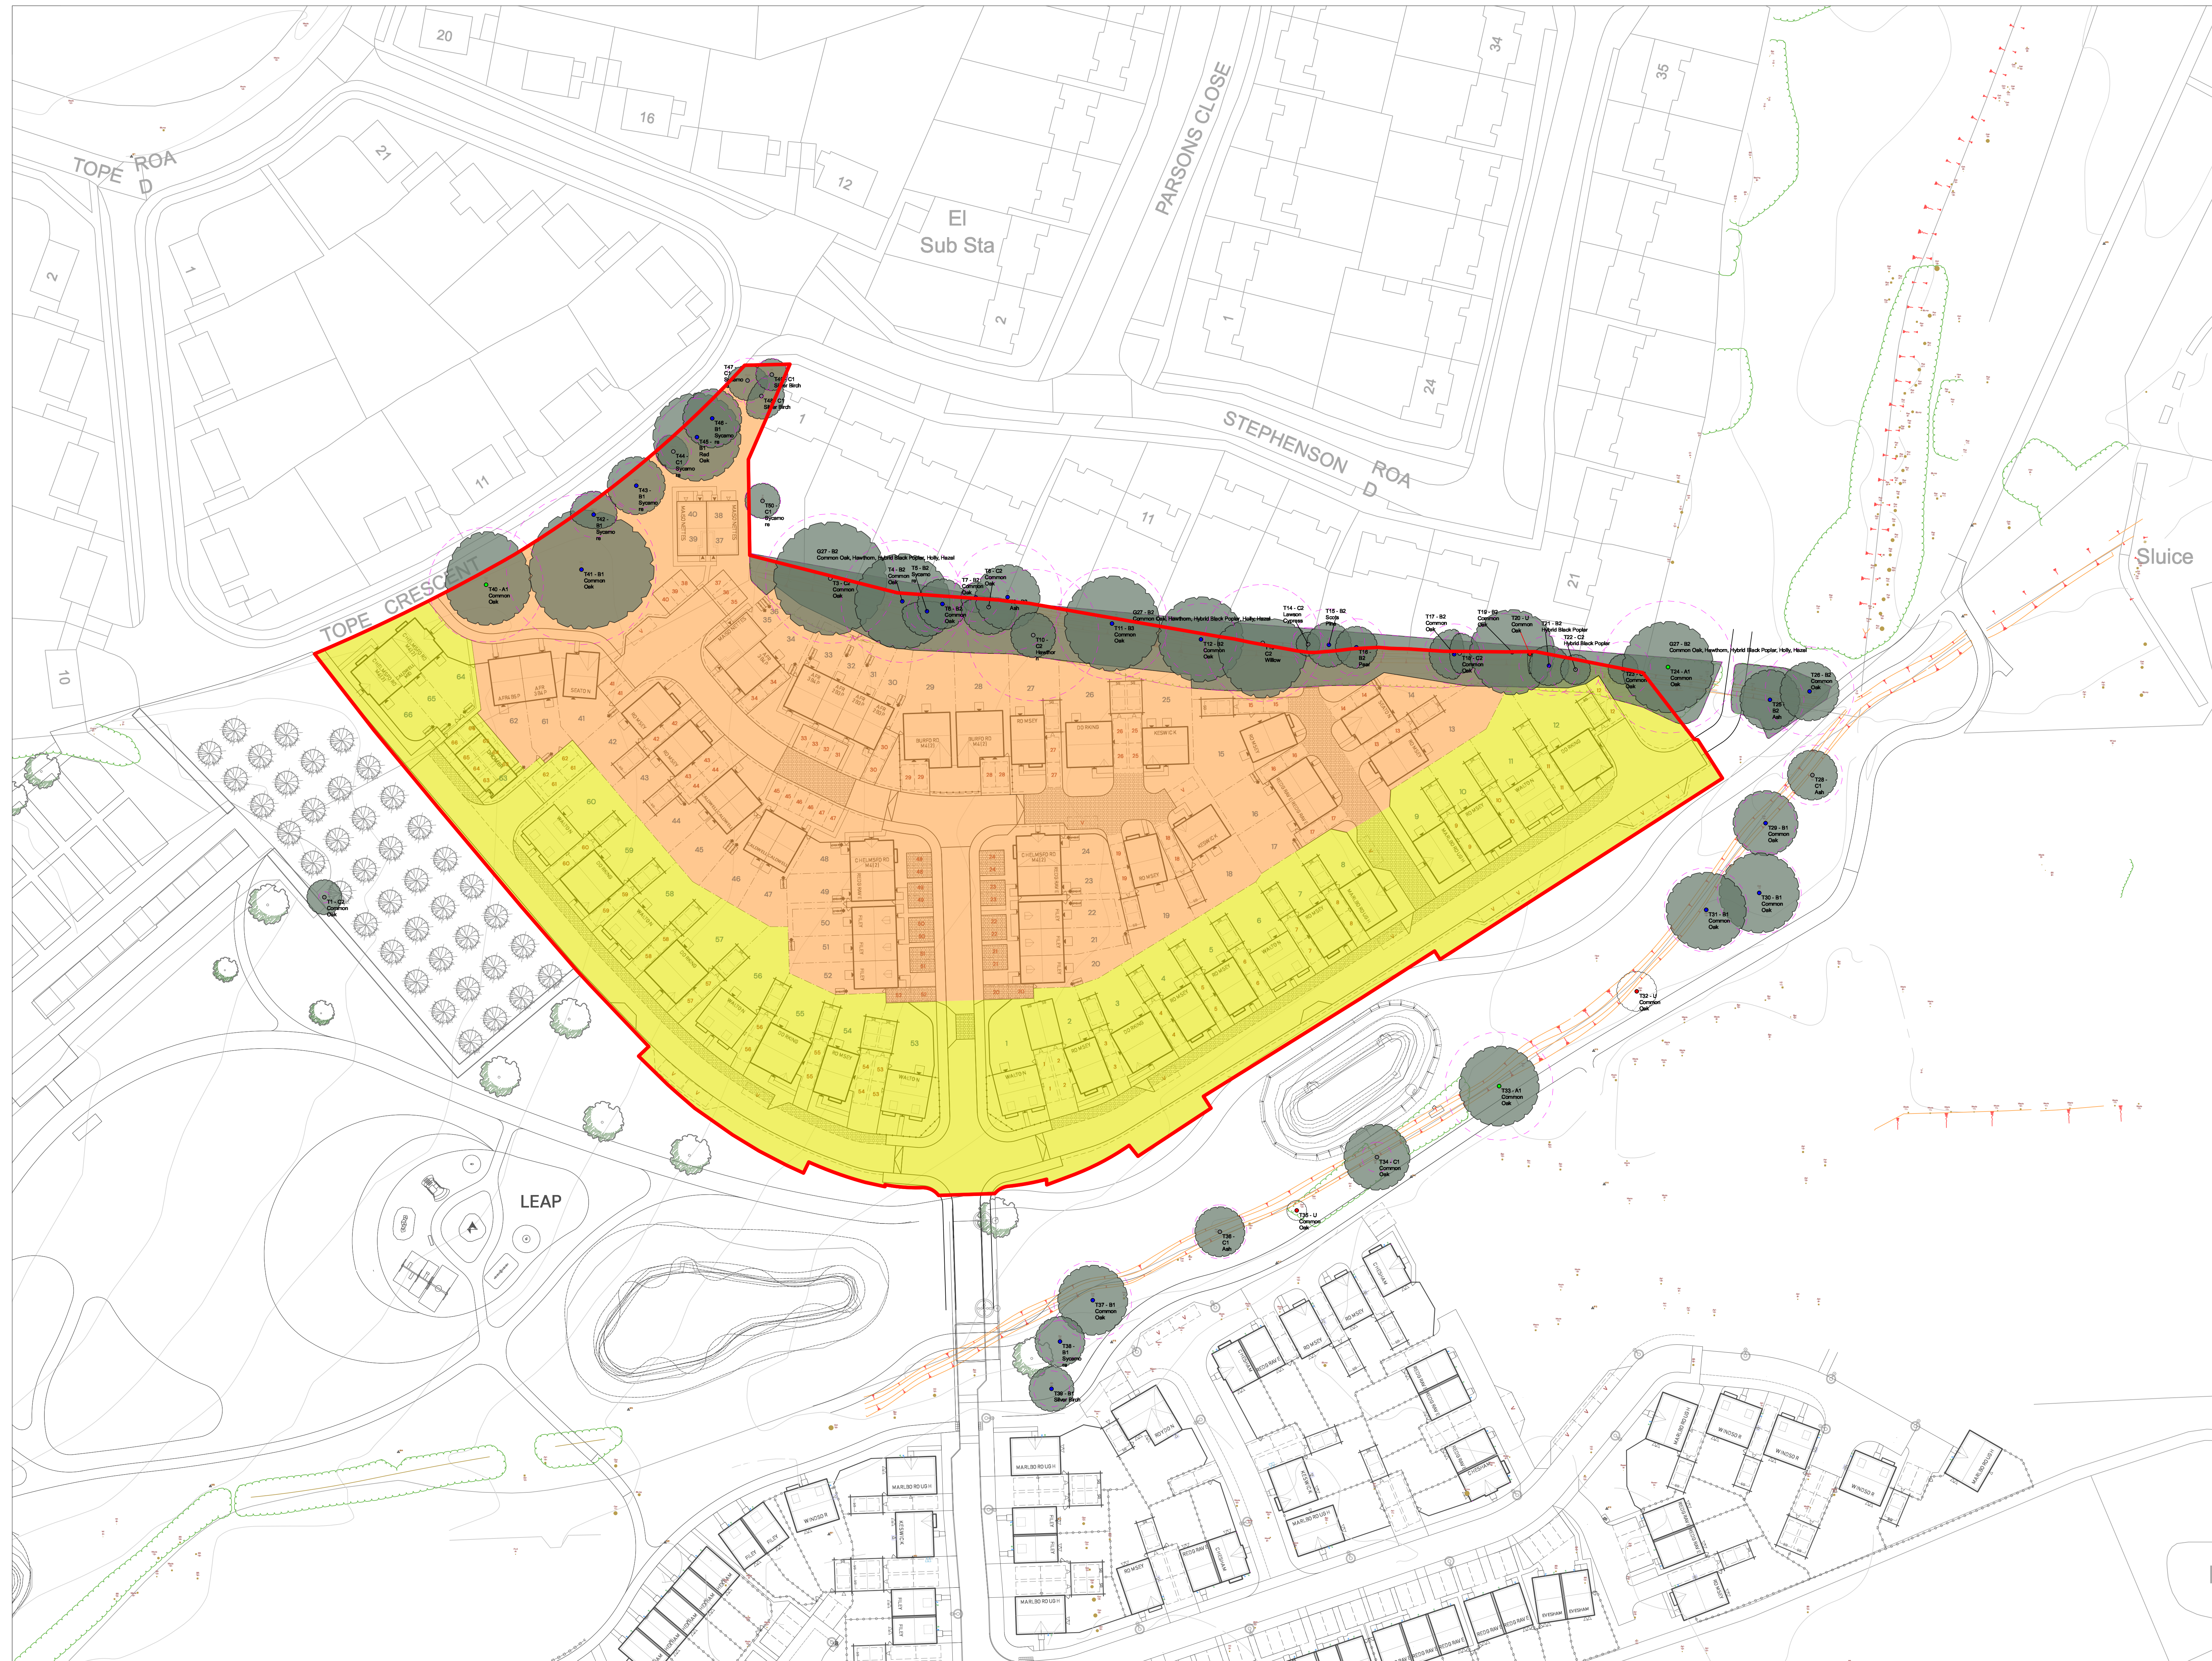

KEY: DENSITY

	APPLICATION BOUNDARY
	LOWER DENSITY 15-27 DPH / 6-11DPA
	MEDIUM DENSITY 27-37 DPH / 11-16 DPA

PARCEL N, ARBORFIELD GREEN, WOKINGHAM – DENSITY PLAN

| PEGASUSGROUP.CO.UK | TEAM/DRAWN BY: RNA/FD | APPROVED BY: THA | DATE: 10/05/2026 | SCALE: 1:500@A0 | DRWG: P24-1739_DE_01_D_18 | CLIENT: CREST NICHOLSON (CHILTERN) |

PEGASUS
GROUP