


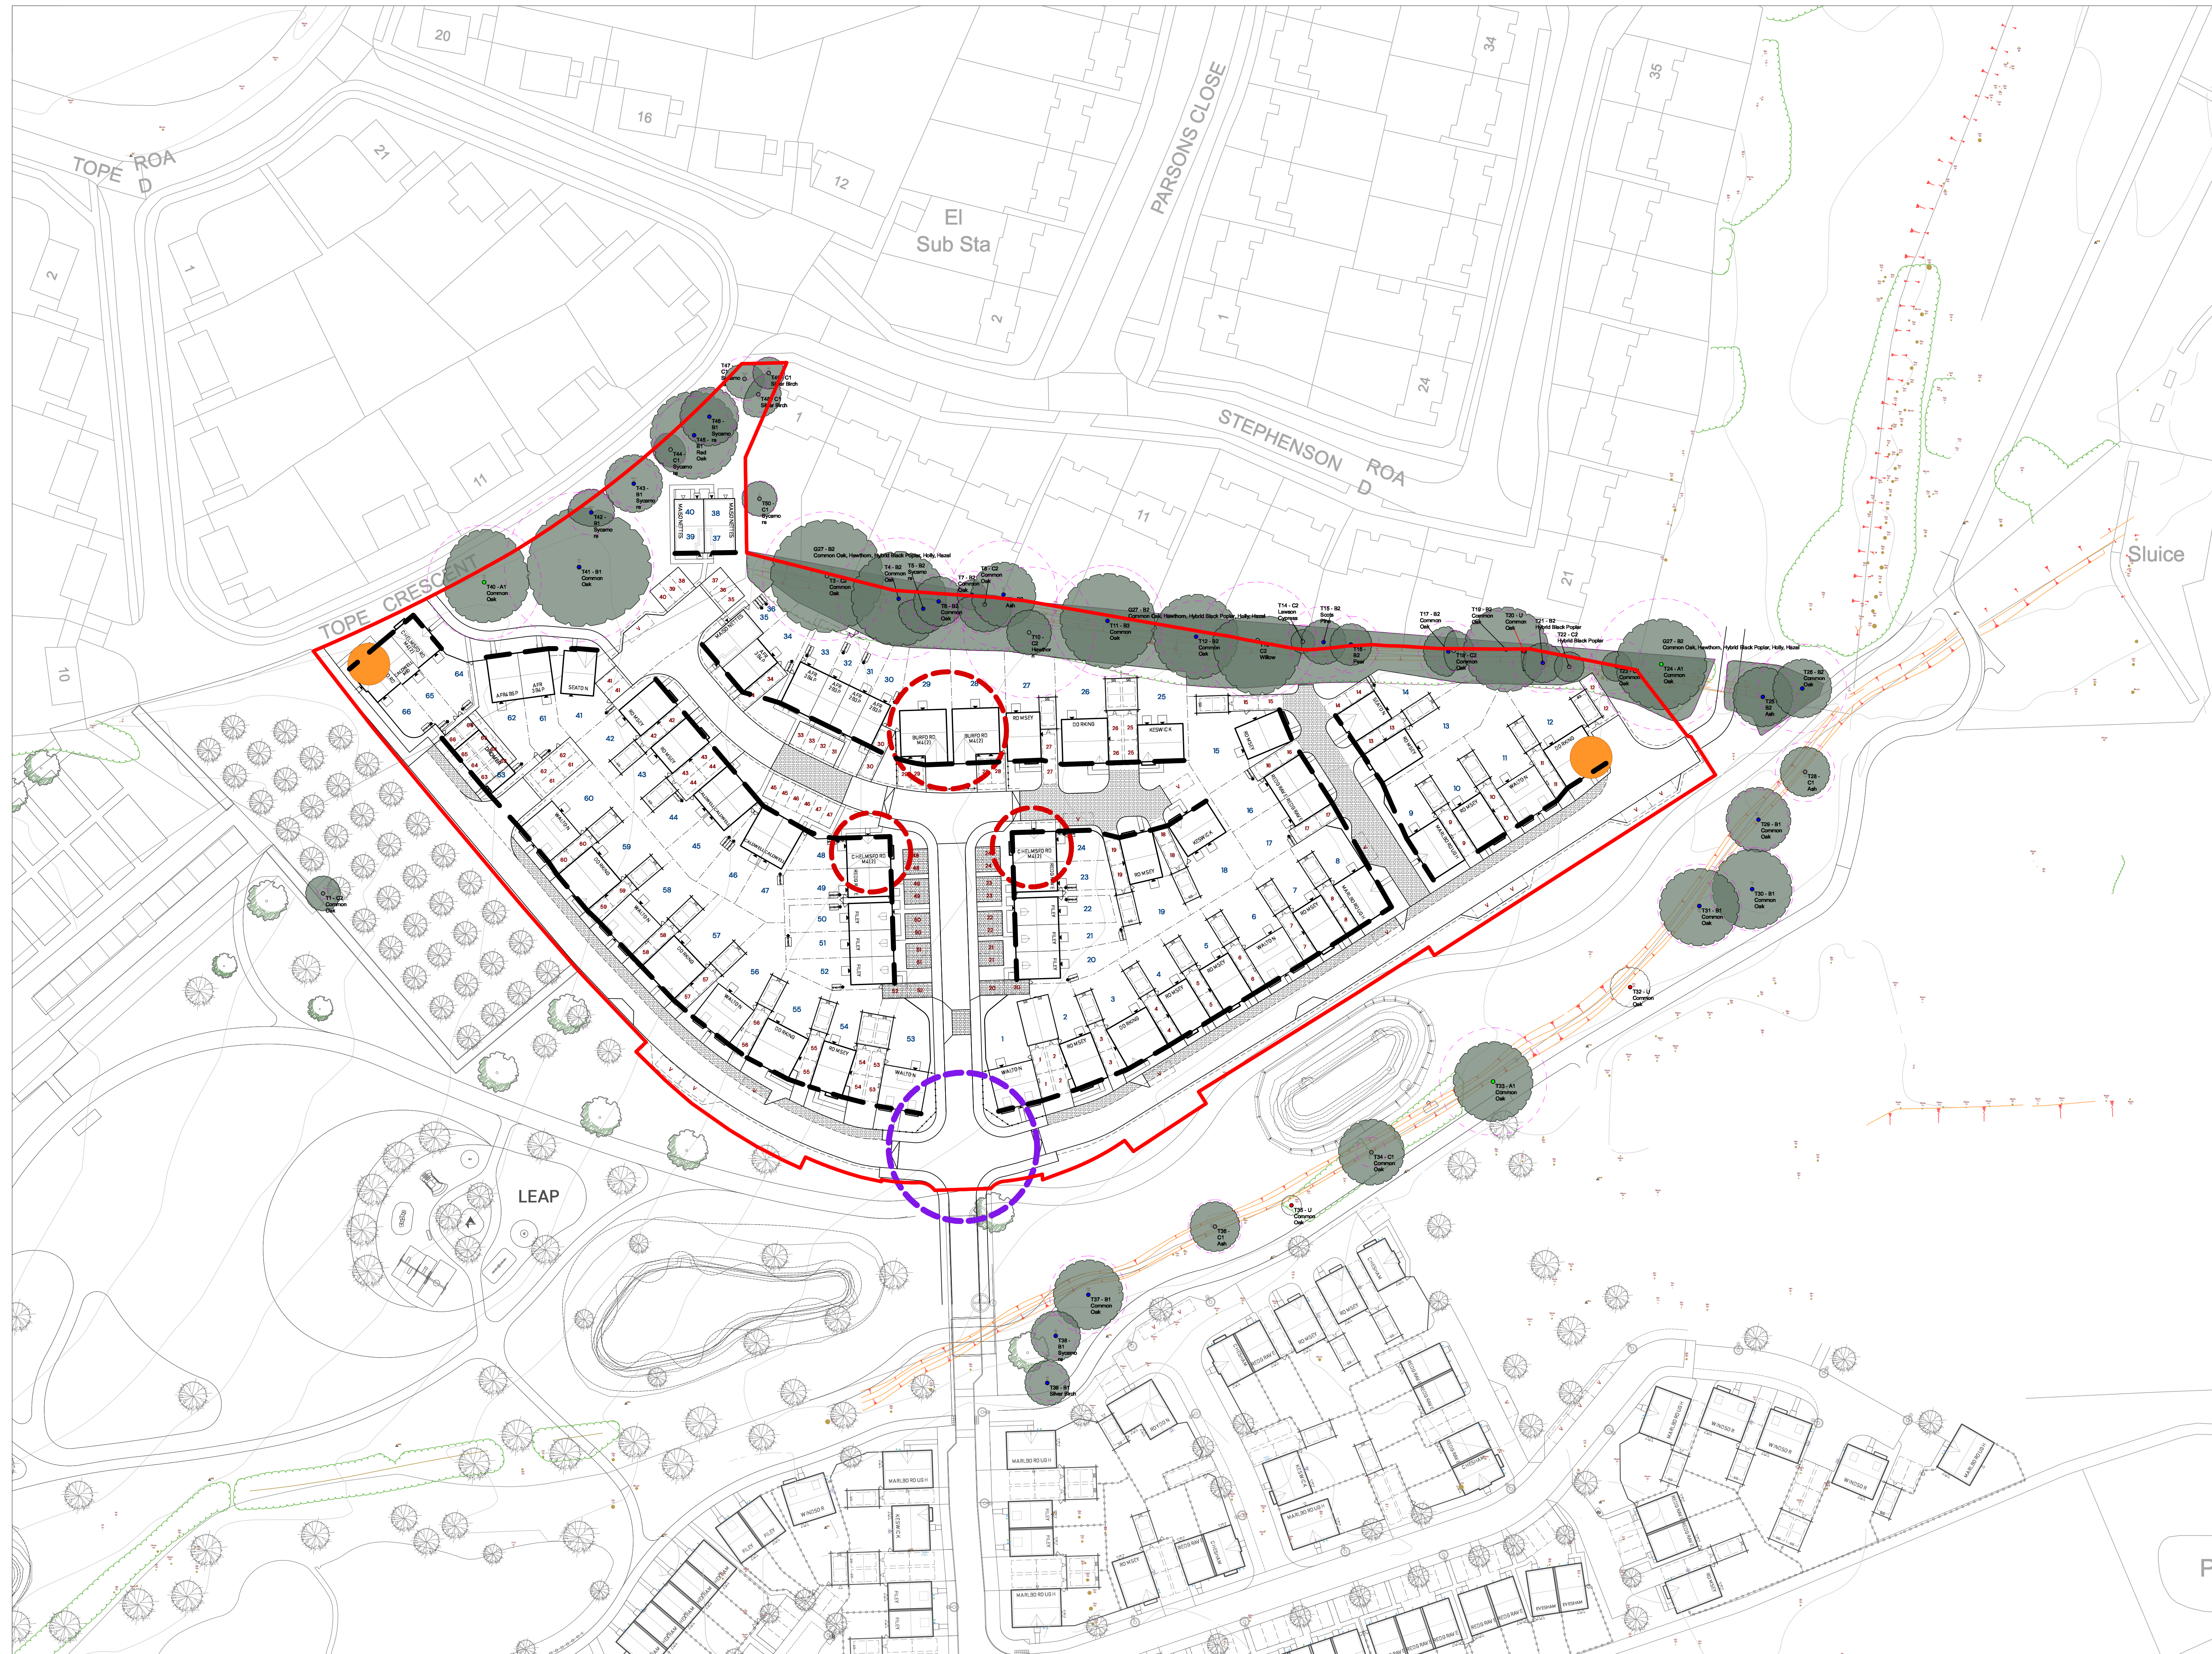

KEY: STREET FRONTAGES & LANDMARKS

- APPLICATION BOUNDARY
- FOCAL BUILDING
- GATEWAY FEATURE
- BUILDING FRONTAGE
- KEY CORNERS OVERLOOKING OPEN SPACE

PARCEL N, ARBORFIELD GREEN, WOKINGHAM – STREET FRONTAGE AND LANDMARKS PLAN

| PEGASUSGROUP.CO.UK | TEAM/DRAWN BY: RNA/FD | APPROVED BY: THA | DATE: 11/05/2026 | SCALE: 1:500@A0 | DRWG: P24-1739_DE_01_D_19 | CLIENT: CREST NICHOLSON (CHILTERN) |

