


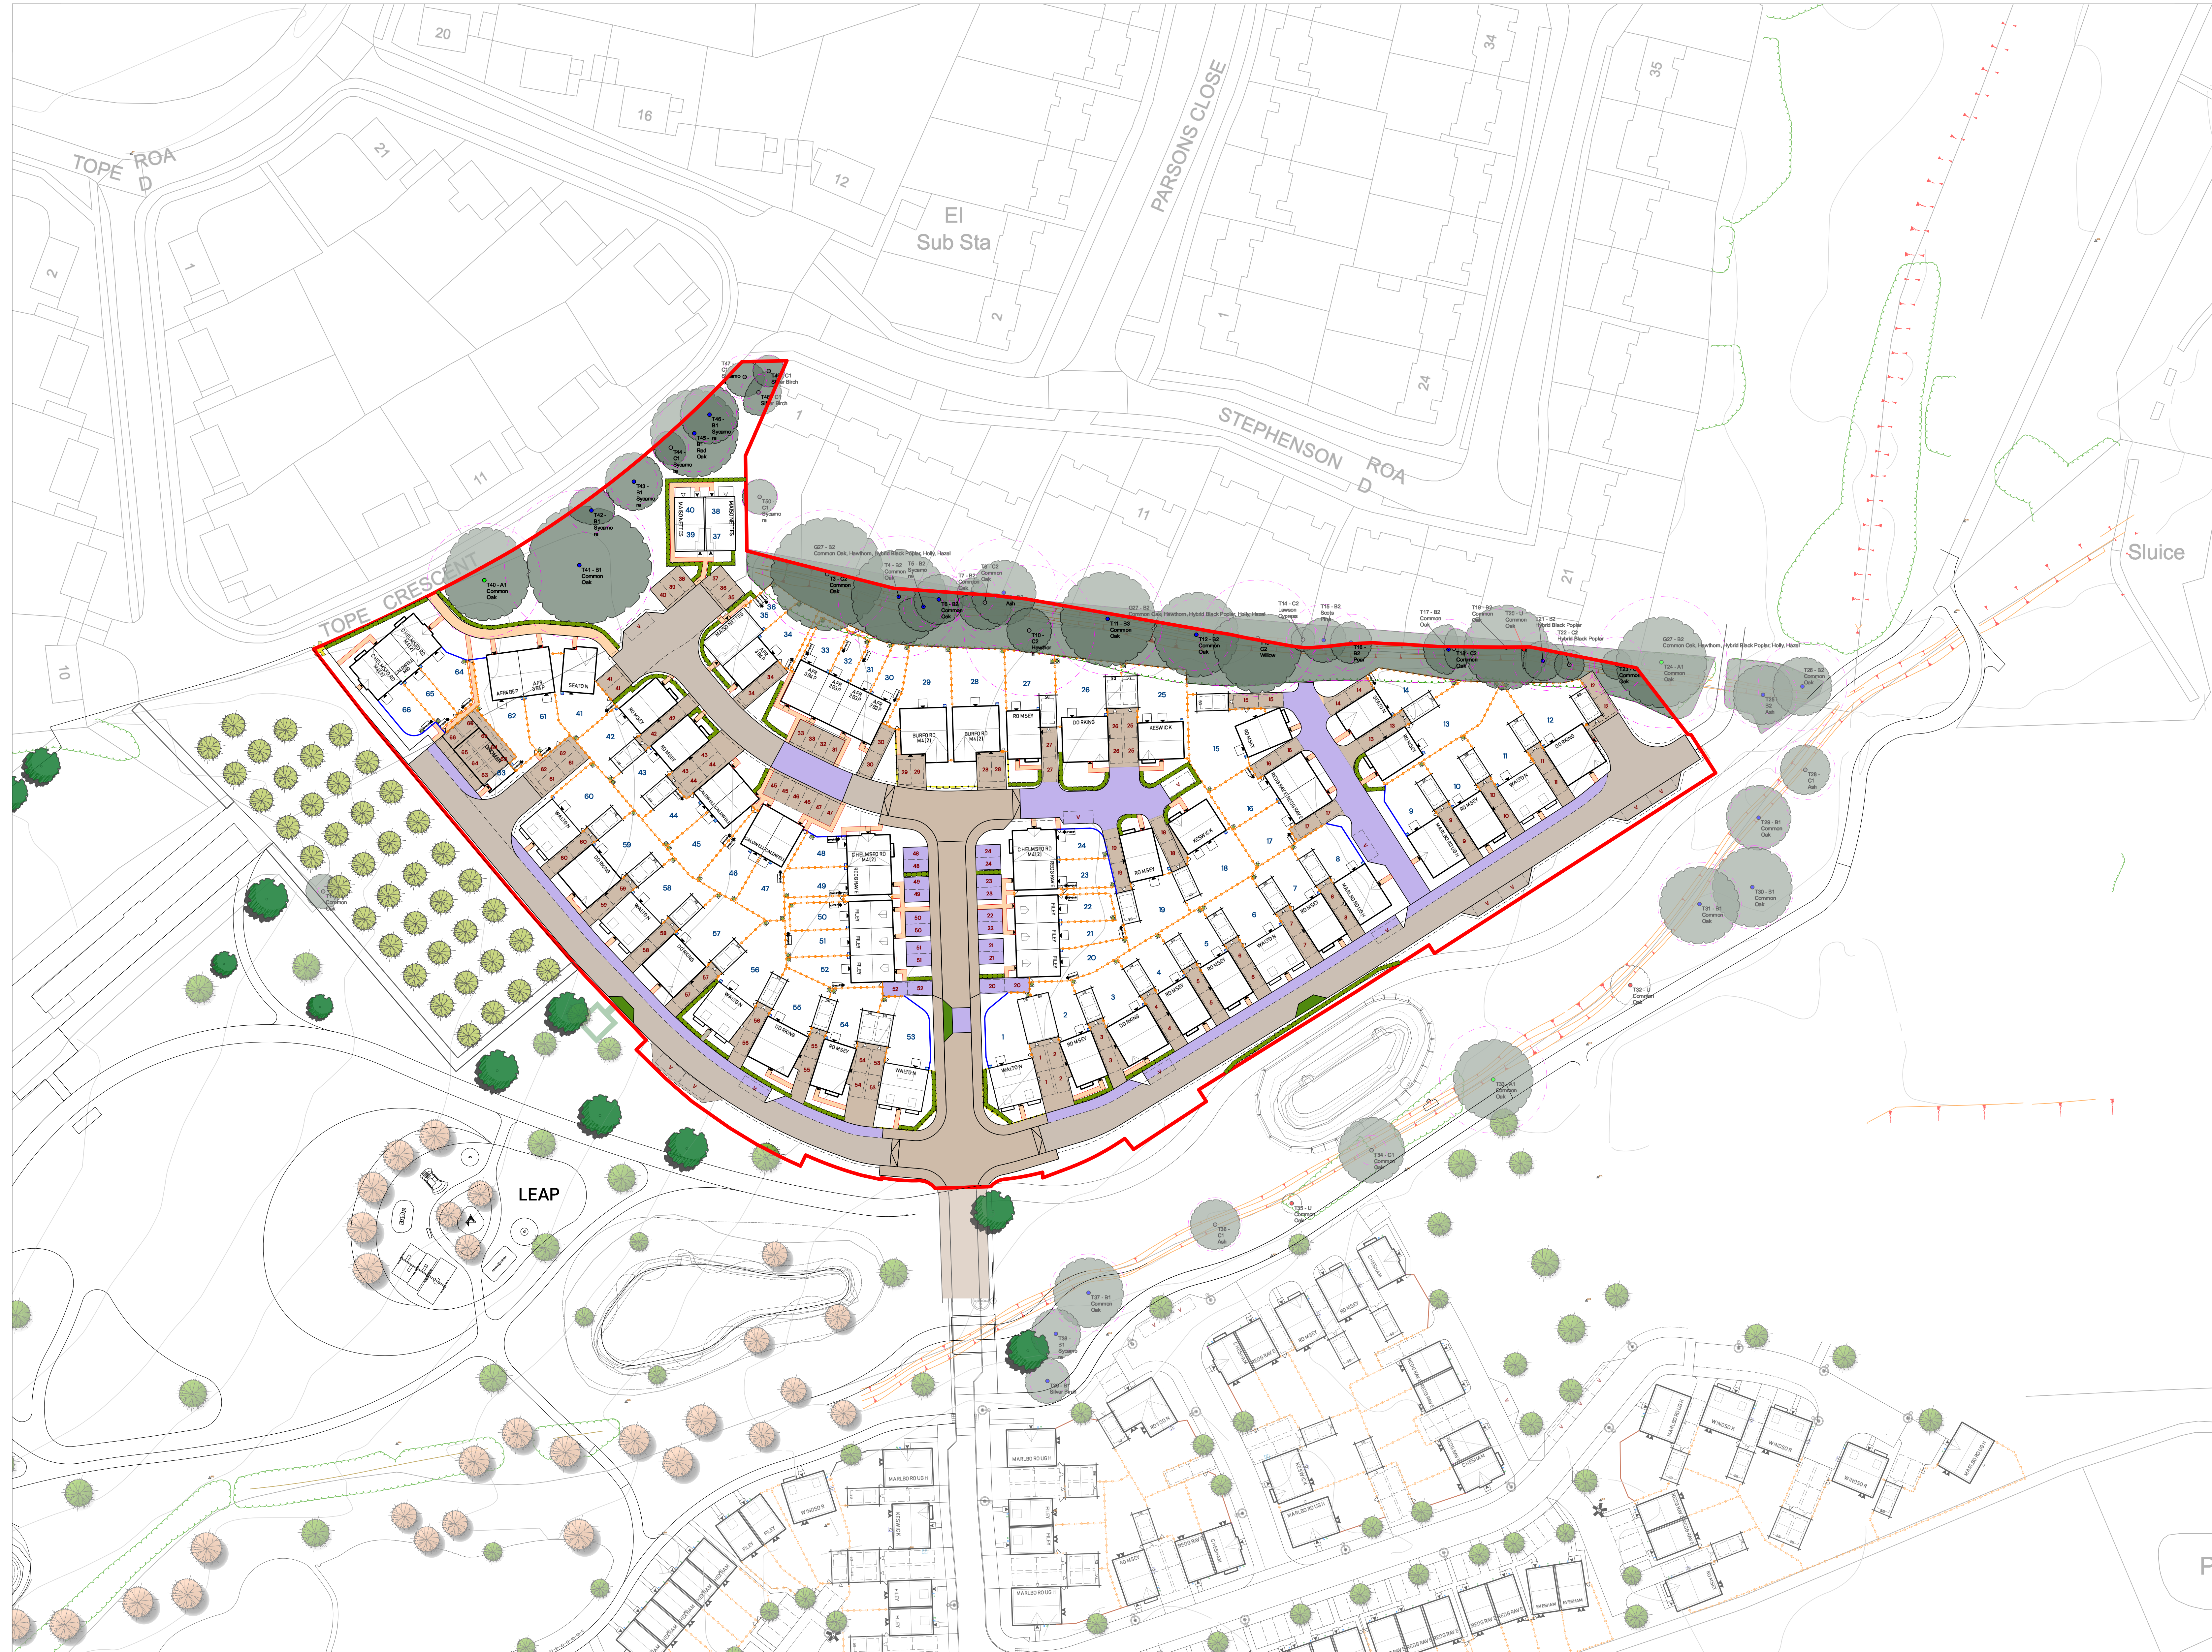

KEY: BOUNDARY TREATMENTS


- APPLICATION BOUNDARY
- 1.8M HIGH BRICK WALL
- 1.8M HIGH CLOSE BOARDED FENCING
- 0.9M ESTATE RAILING
- LOW LEVEL HEDGEROW (SEE DETAILED LANDSCAPE PROPOSALS)

SURFACE MATERIALS

- TARMACADUM
- CONCRETE PAVING SLAB
- BLOCK PAVING

OTHER

- COMPOSTING BIN
- WATERBUTT
- RESTRICTION BOLLARD

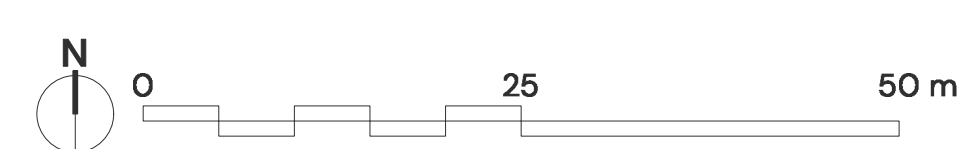

PARCEL N, ARBORFIELD GREEN, WOKINGHAM – BOUNDARIES AND SURFACES PLAN

| PEGASUSGROUP.CO.UK | TEAM/DRAWN BY: RNA/FD | APPROVED BY: KUN | DATE: 11/05/2026 | SCALE: 1:500@A0 | DRWG: P24-1739_DE_O1_E_15 | CLIENT: CREST NICHOLSON (CHILTERN) |