


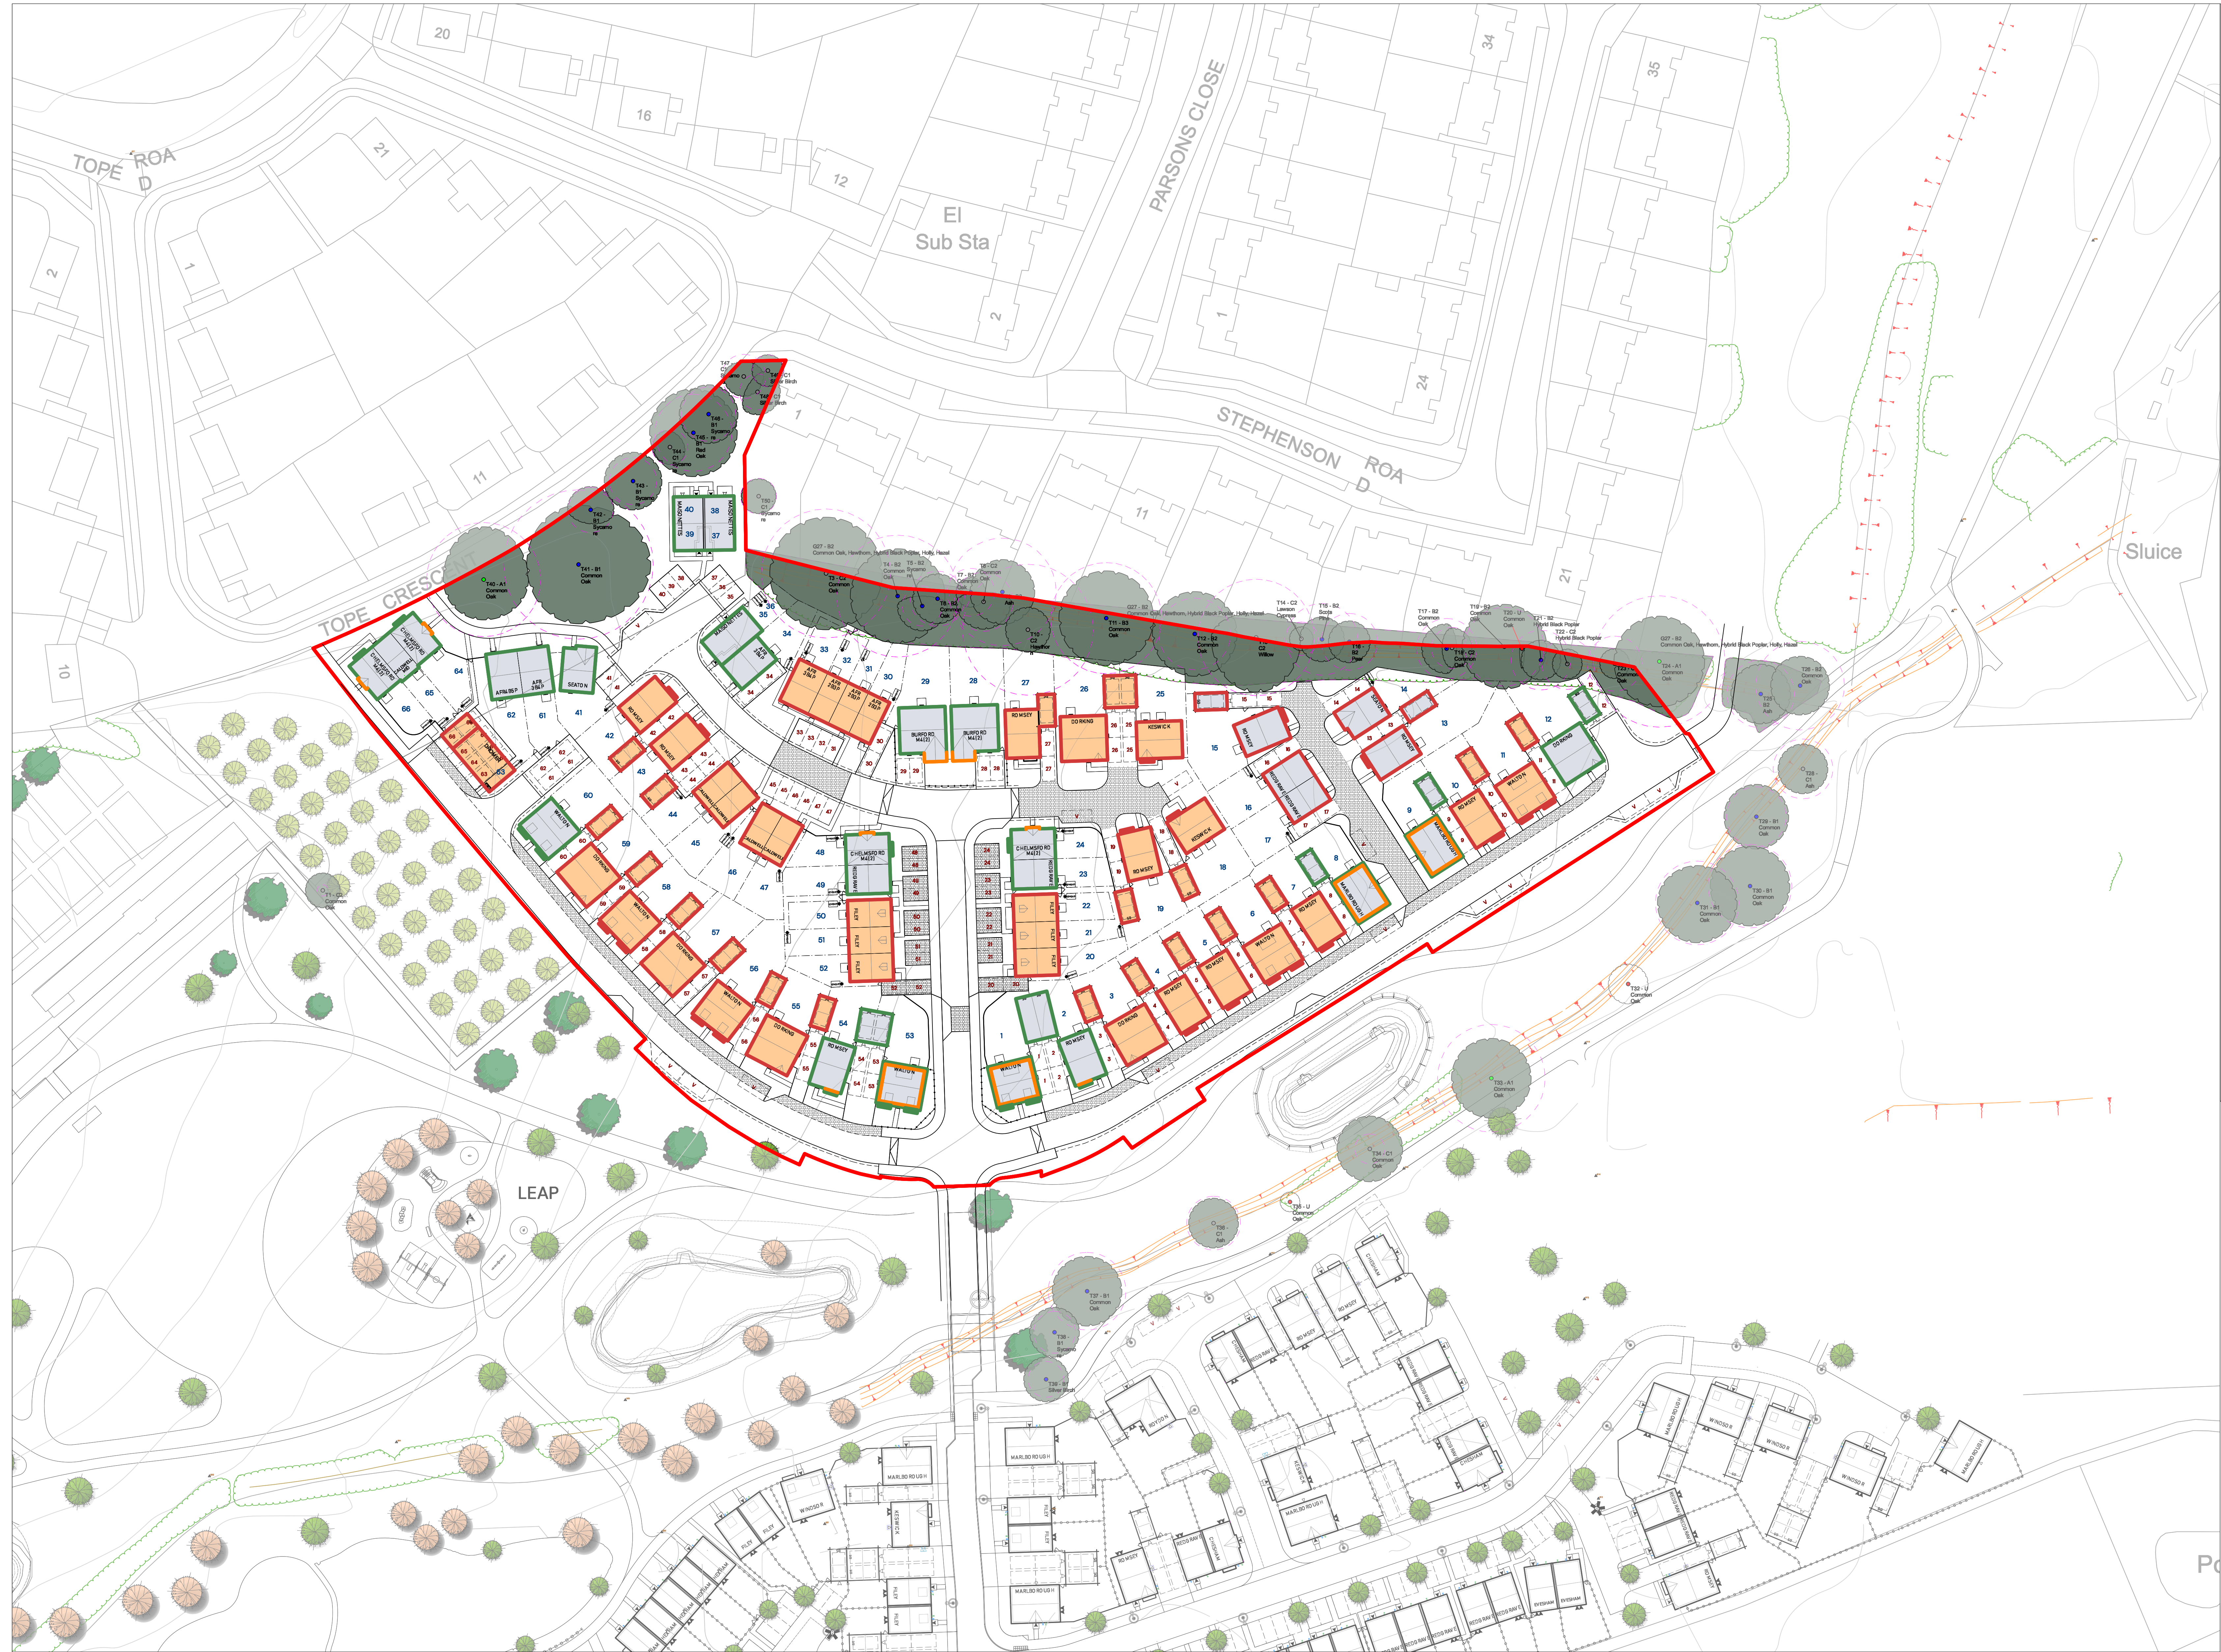

KEY: MATERIALS PLAN

APPLICATION BOUNDARY

FACING MATERIALS:

BRICK RED
ALDERLEY RUSSET BLEND

BRICK BUFF
LEICESTER GREY STOCK

WEATHERBOARDING – ETERNIT
(OR SIMILAR APPROVED)

ROOF MATERIALS:

TILE (GREY)
CEDRAL THRUTONE SMOOTH SLATES

TILE (BROWN)
CEDRAL THRUTONE SMOOTH SLATES

OTHER:

- RAINWATER GOODS
(BLACK UPVC)
- FRONT DOORS
(BLACK OR GREY, OR SIMILAR APPROVED)
- PERSONNEL/REAR/SIDE DOORS
(GREY)
- GARAGE DOOR COLOUR
(TO MATCH FRONT DOOR)
- METER BOXES
(PAINTED TO MATCH DWELLING – LOCATED
TO THE SIDE WHERE POSSIBLE)
- BARGE BOARDS/FASCIAS & SOFITS
(GREY)
- WINDOW CASEMENTS
(GREY UPVC)
- DPC (BRICK)
TO MATCH PREDOMINANT FACING BRICK

NOTE: MATERIALS PLAN TO BE READ IN
CONJUNCTION WITH THE HOUSE TYPE PACK

PARCEL N, ARBORFIELD GREEN, WOKINGHAM – MATERIALS PLAN

|| PEGASUSGROUP.CO.UK || TEAM/DRAWN BY: THA/FD || APPROVED BY: SJH || DATE: 29/09/2026 || SCALE: 1:500@A0 || DRWG: P24-1739_DE_01_F_07 || CLIENT: CREST NICHOLSON (CHILTERN) ||

PEGASUS
GROUP