
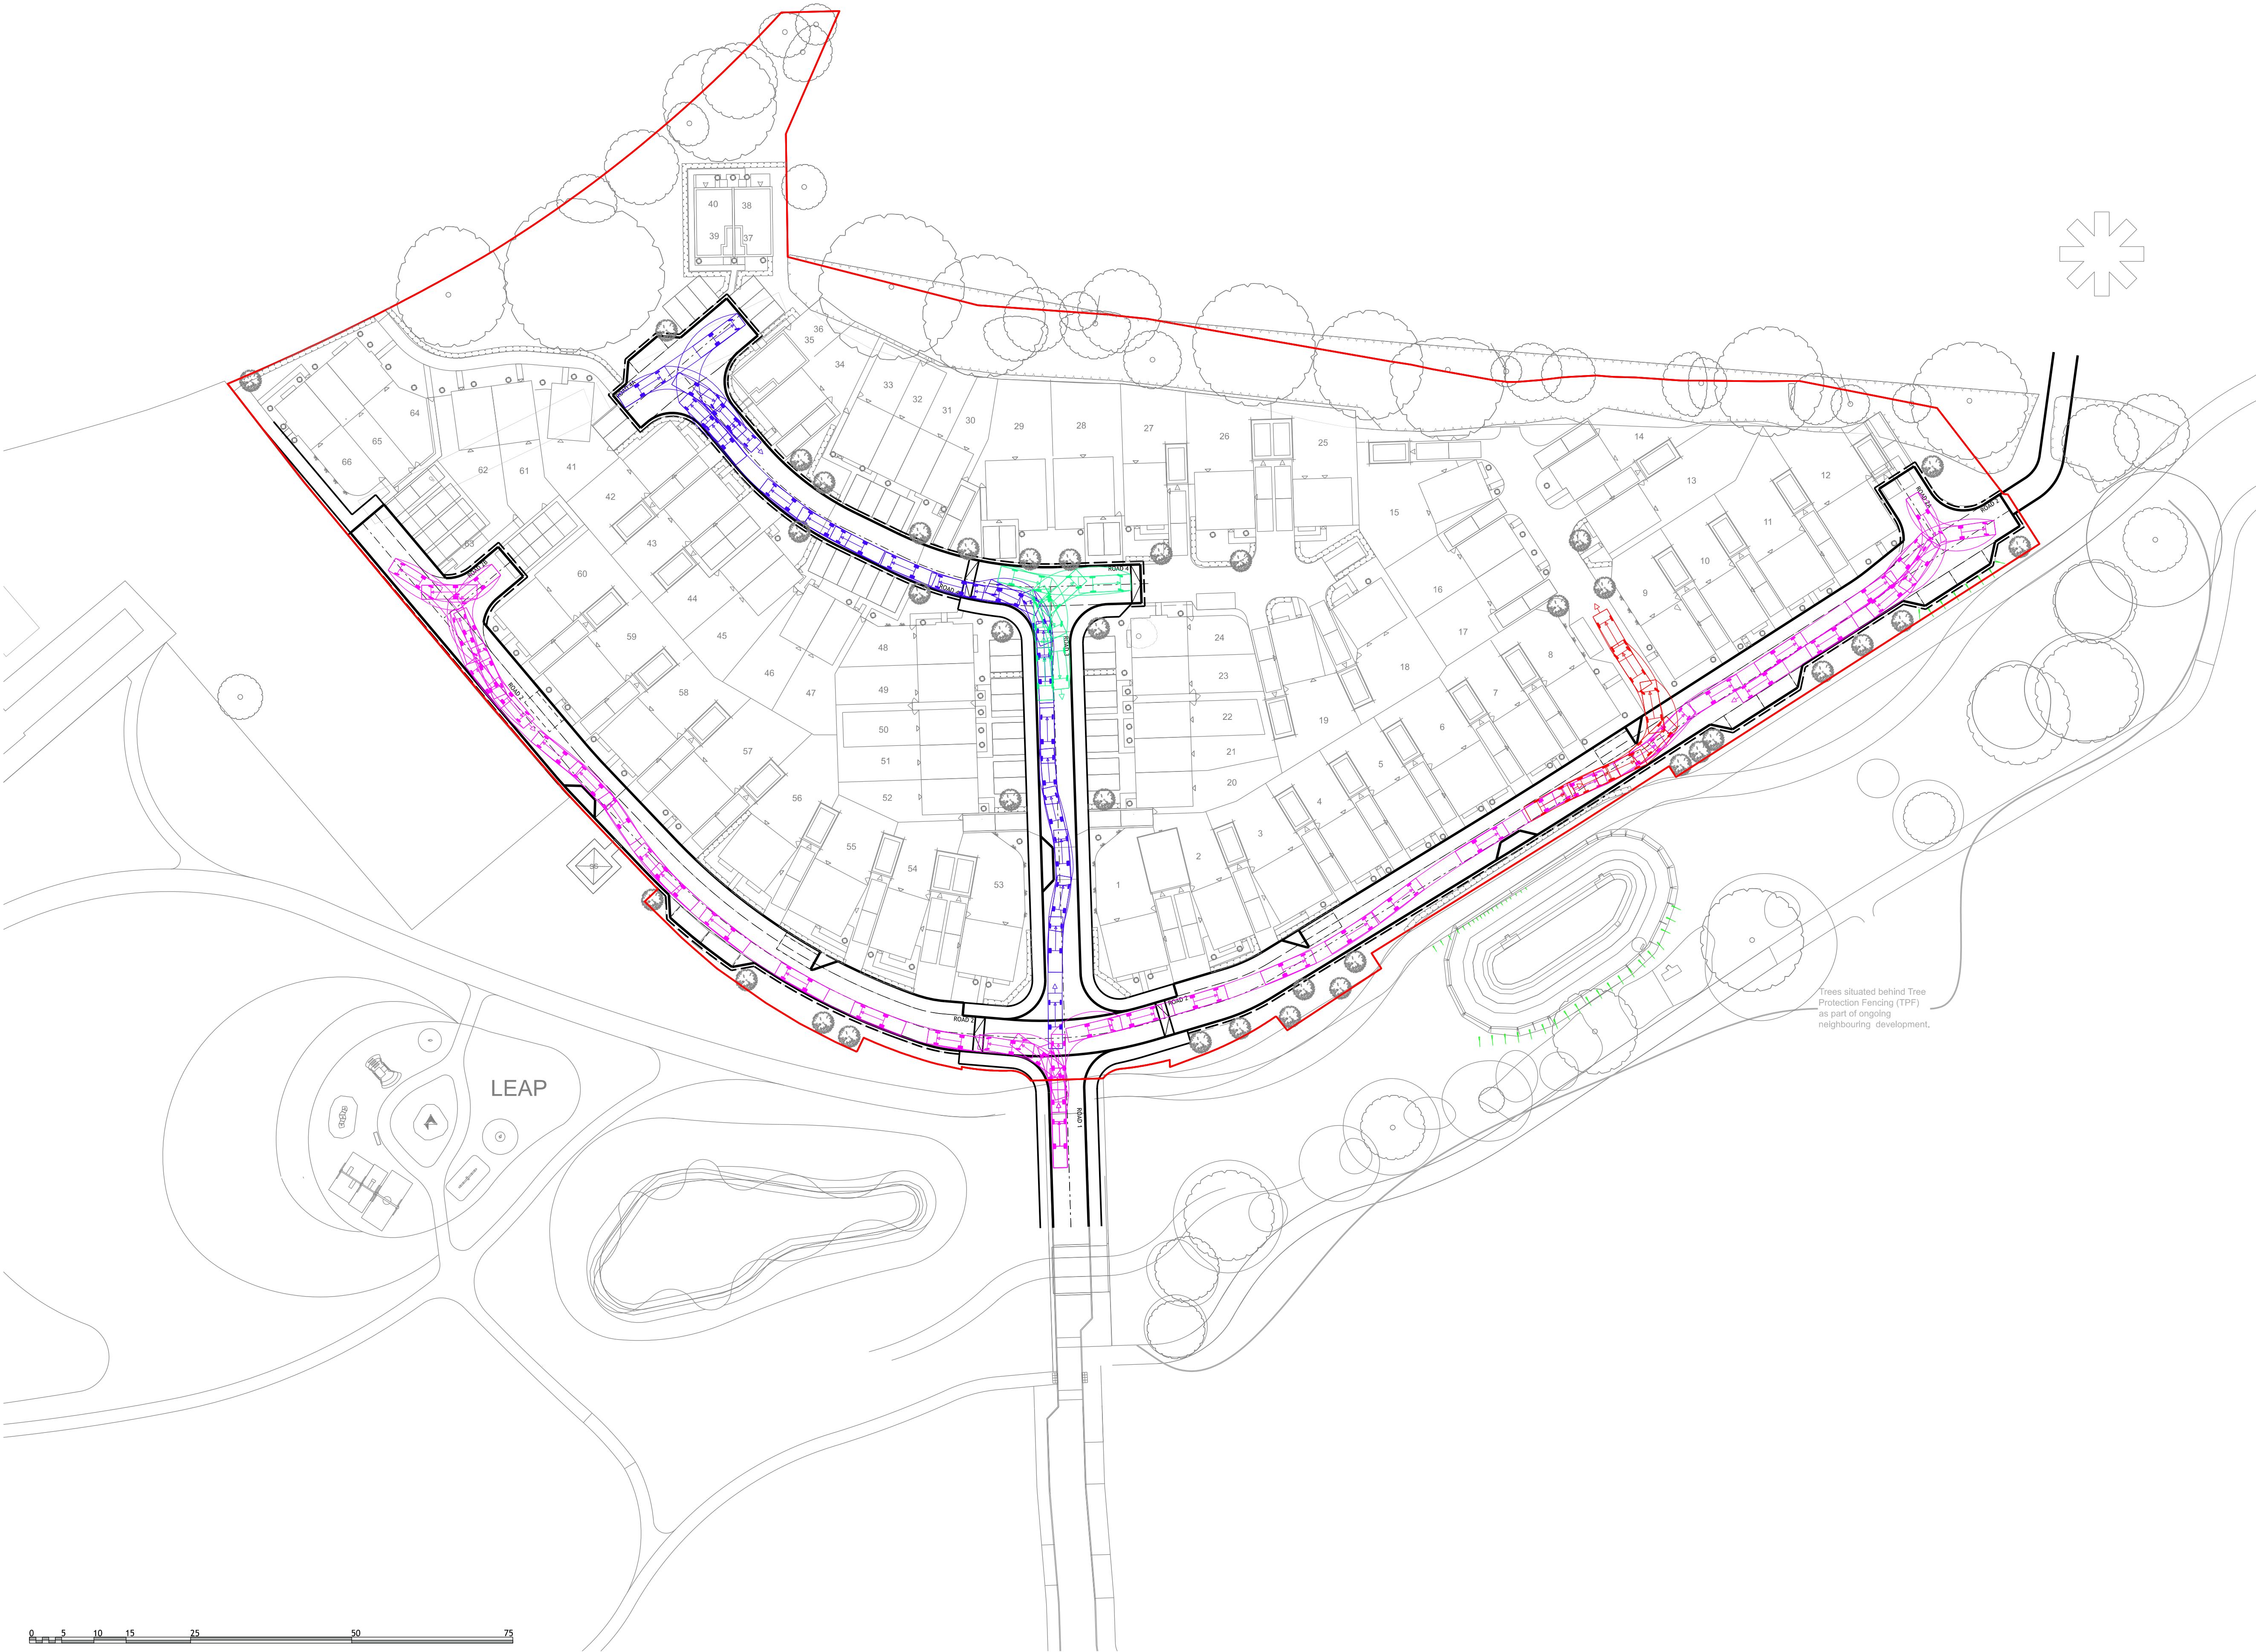


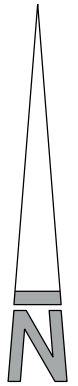

NOTES

1. Contractors must check all dimensions on site. Only figured dimensions are to be worked from. Discrepancies must be reported to the Architect or Engineer before proceeding. © This drawing is copyright.
2. All plans and drawings are drawn true to stated scales and can be used for the purpose of planning only. Responsibility is not accepted for errors made by others in scaling from this drawing.
3. Reproduced from OS Sitemap © by permission of Ordnance Survey on behalf of The Controller of His Majesty's Stationery Office. © Crown copyright 2008. All rights reserved. Licence number 100007126.
4. Until technical approval has been obtained from the relevant authorities, all drawings are issued as preliminary and not for construction. Should the Contractor commence site work prior to approval being given it is entirely at their own risk.

SAFETY, HEALTH AND ENVIRONMENTAL


In addition to the hazards, risks normally associated with the type of work detailed on this drawing, note the following significant risks and information.

Construction:

1. Underground services and utilities.

For information relating to end use, maintenance, demolition, see the health and safety file.

It is assumed that all works will be carried out by a competent Contractor, where appropriate, to an approved method statement.

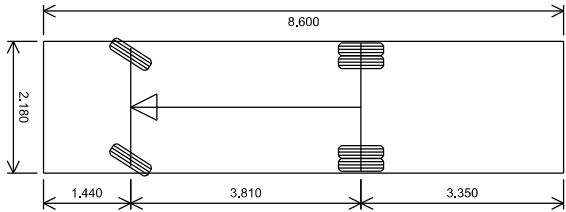

D	Substation added and build out moved	ShD	SD	20.05.26
C	Revised to layout received 29-04-2026	SW	ShD	07-05-26
B	Revised to latest layout	ShD	SD	29.09.25
A	Revised layout	ShD	SD	30.07.25

REV	DESCRIPTION	DRN	CHD	DATE
-----	-------------	-----	-----	------

- ☒ PRELIMINARY
- ☐ INFORMATION
- ☐ TENDER
- ☐ CONSTRUCTION
- ☐ AS BUILT

SCALE 1:500 @ A1 DATE JUNE 2025

DRAWN DSH CHK ShD

DRAWING NO. 19632-ARB-100-002 REV D

TITLE PARCEL N, ABORFIELD GREEN WOKINGHAM

DETAILS FIRE TENDER TRACKING

 **Woods Hardwick**
Architecture | Engineering | Planning | Surveying

BEDFORD : HEAD OFFICE
15-17 Goldington Road
Bedford MK40 3NH
T: +44 (0) 1234 268862

BIRMINGHAM
Fort Dunlop, Fort Parkway
Birmingham B24 9FE
T: +44 (0) 121 6297784

ONLINE: mail@woodshardwick.com | woodshardwick.com

PLEASE CONSIDER THE ENVIRONMENT BEFORE PRINTING THIS DRAWING

