


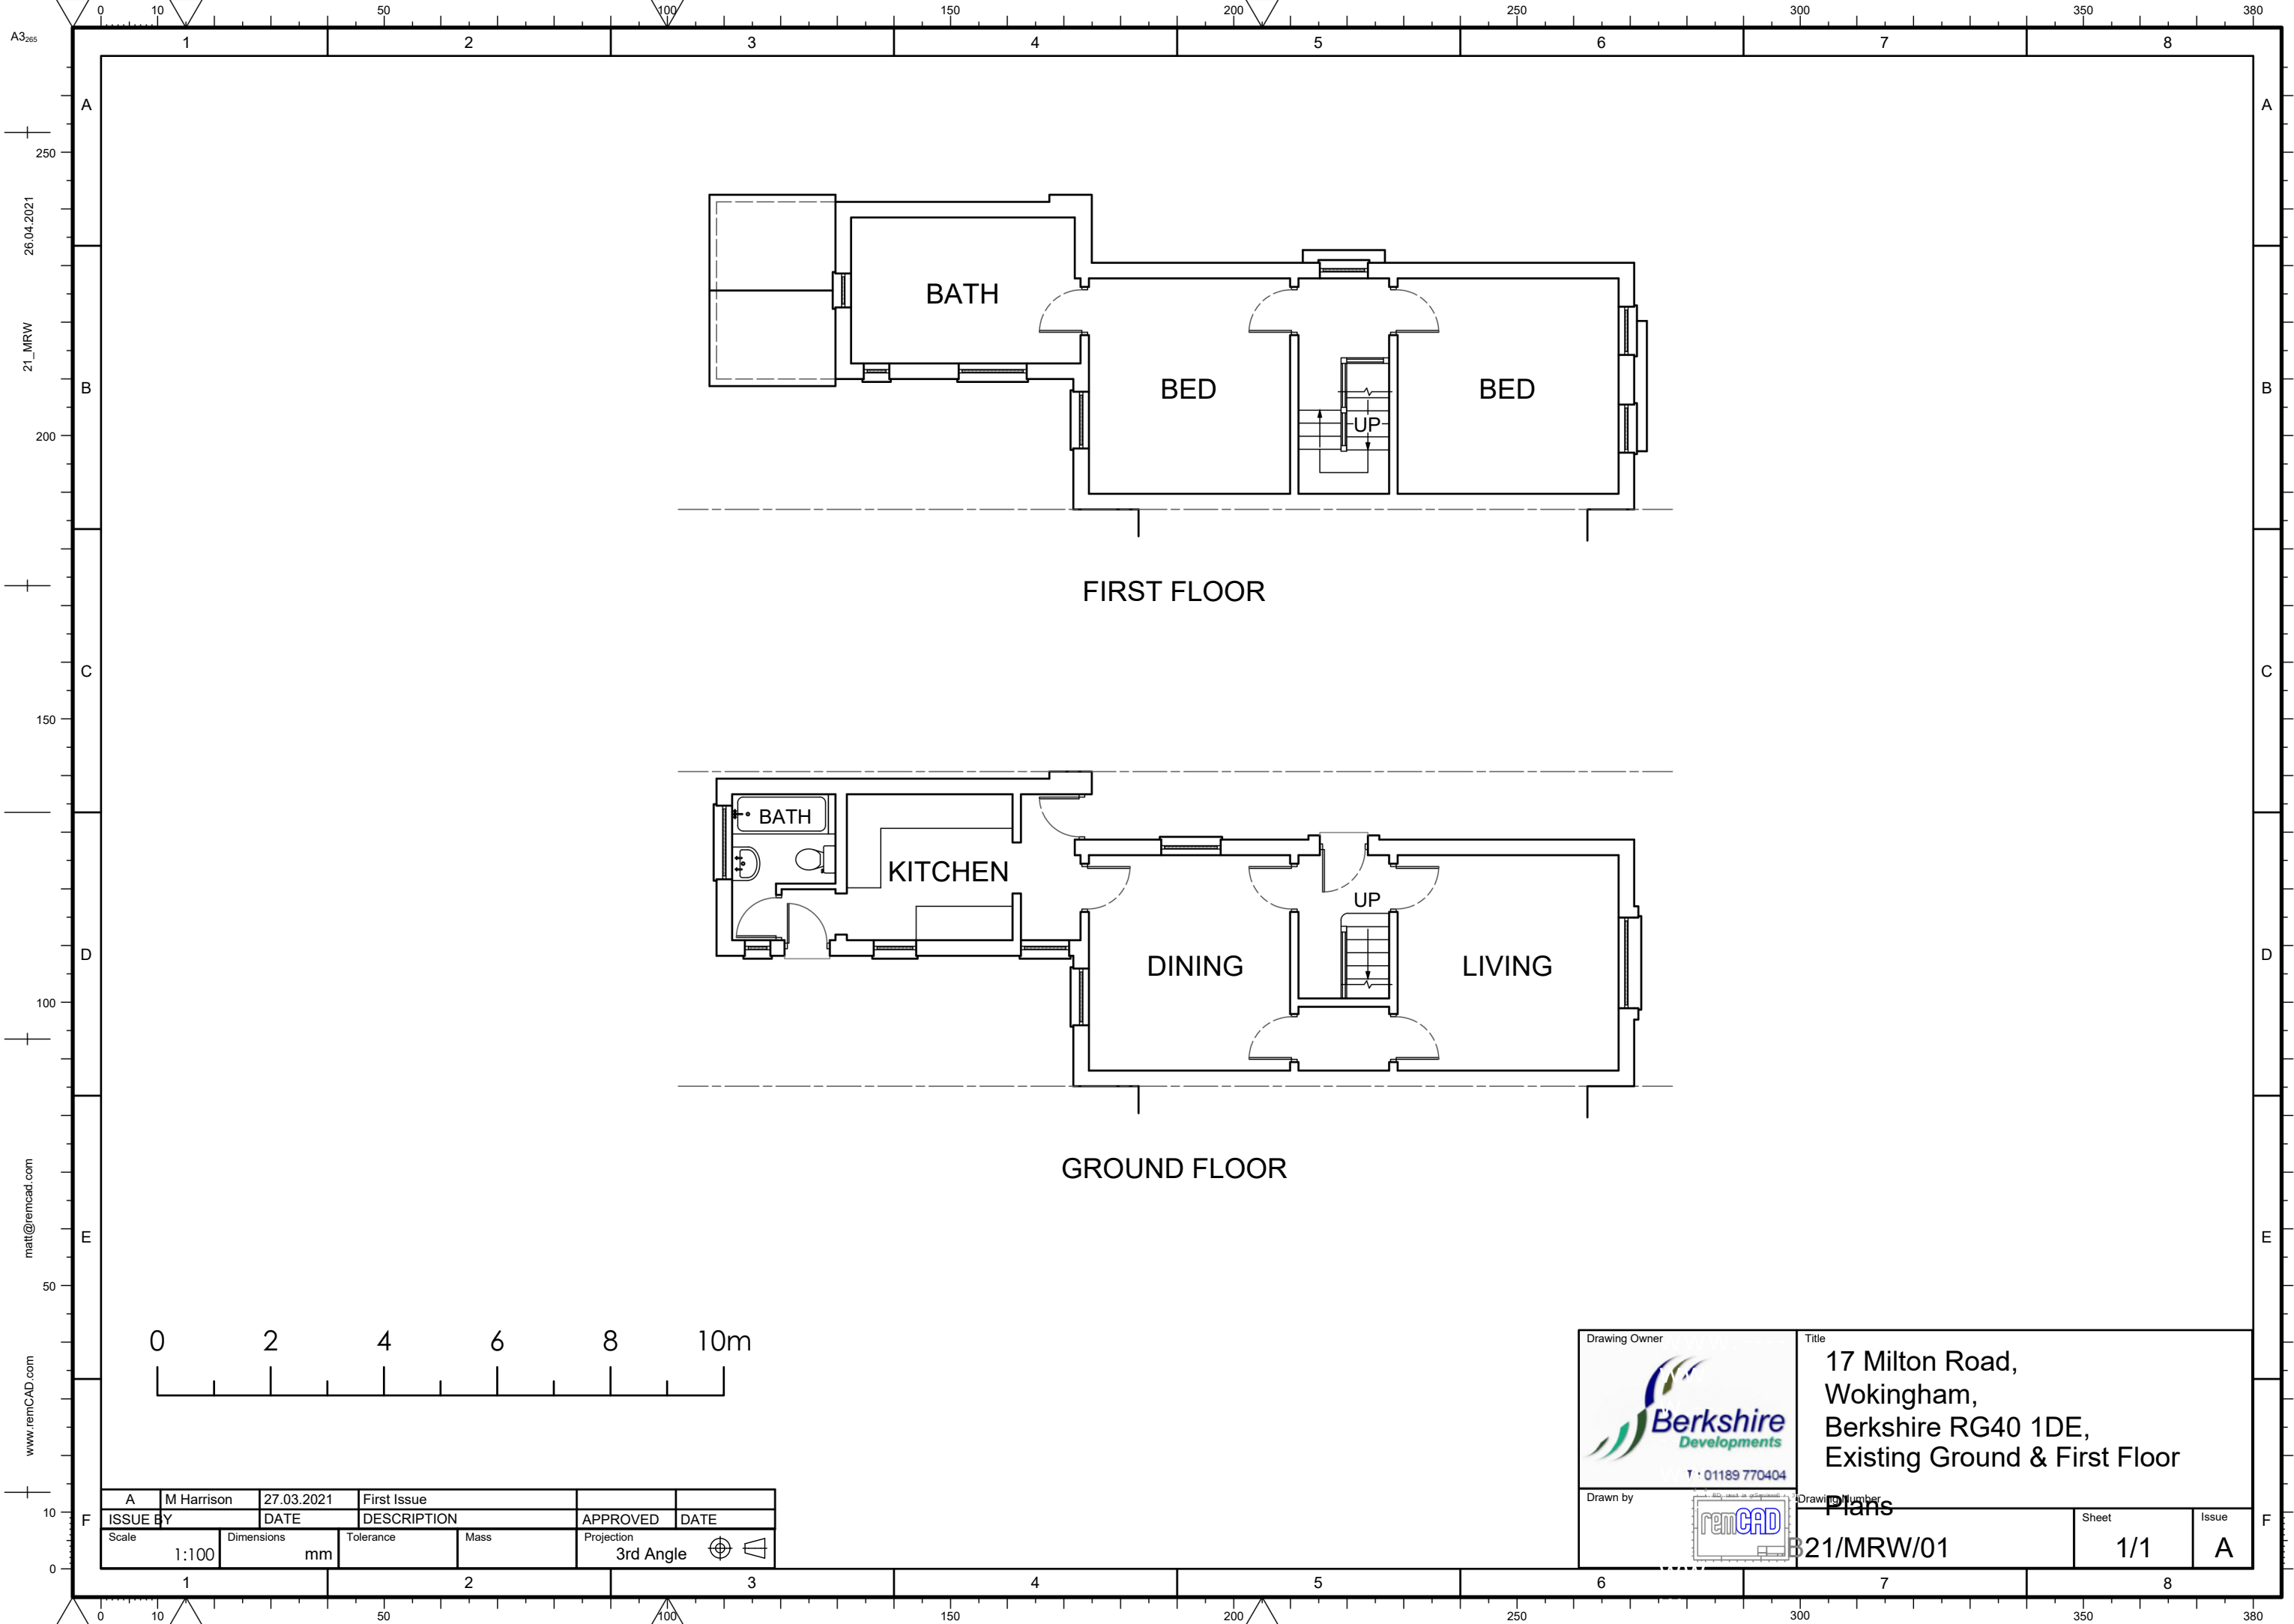

A	M Harrison	27.03.2021	First Issue		
ISSUE BY	DATE	DESCRIPTION	APPROVED	DATE	
Scale	1:100	Dimensions mm	Tolerance	Mass	Projection 3rd Angle

Drawing Owner



T · 01189 770404

Drawn by



Title

17 Milton Road,
Wokingham,
Berkshire RG40 1DE,
Existing Ground & First Floor

Drawing Number

B21/MRW/01

Sheet

1/1

Issue

A






A	M Harrison	27.03.2021	First Issue		
ISSUE BY	DATE	DESCRIPTION	APPROVED	DATE	
Scale	1:50	Dimensions mm	Tolerance	Mass	Projection 3rd Angle

Drawing Owner	Title			
 T 01189 770404	17 Milton Road, Wokingham, Berkshire RG40 1DE, Existing South East Elevation			
Drawn by	Drawing Number		Sheet	Issue
	B21/MRW/03		1/1	A




A	M Harrison	27.03.2021	First Issue		
ISSUE BY	DATE	DESCRIPTION	APPROVED	DATE	
Scale	1:50	Dimensions mm	Tolerance	Mass	Projection 3rd Angle

Drawing Owner		Title	
 T · 01189 770404		17 Milton Road, Wokingham, Berkshire RG40 1DE, Existing North West Elevation	
Drawn by		Drawing Number	Sheet
		B21/MRW/04	1/1
			Issue
			A

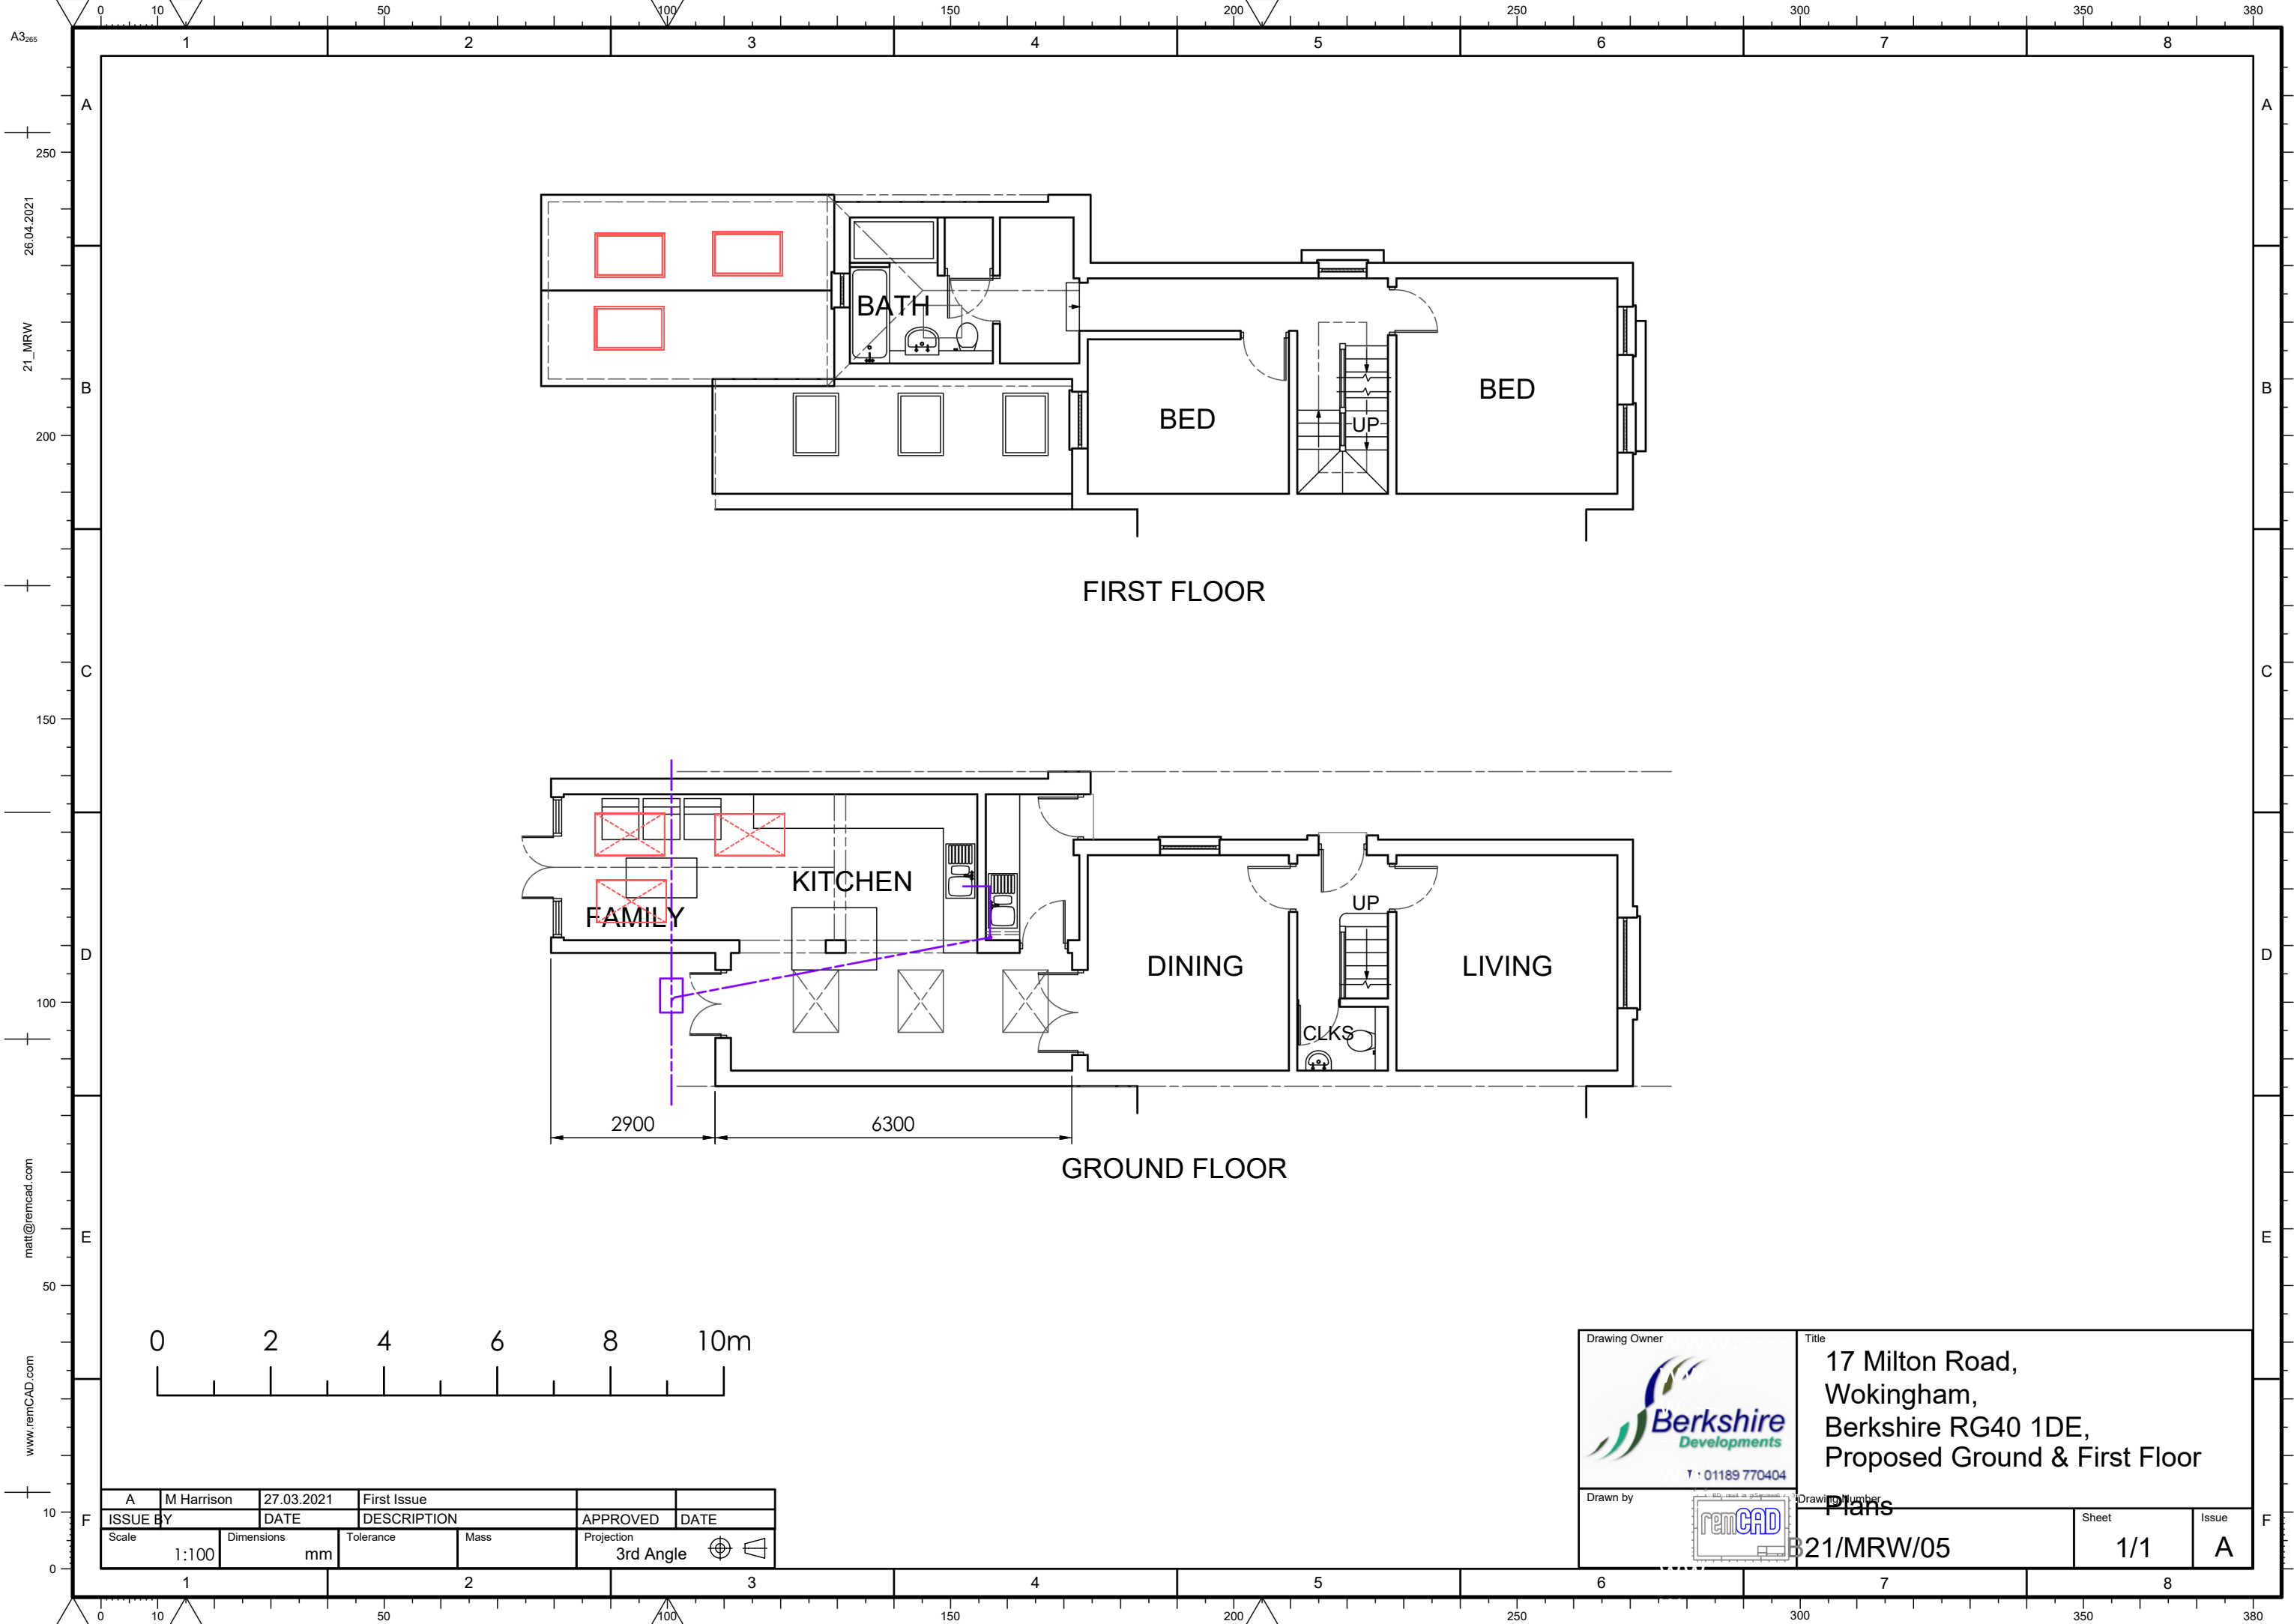

A	M Harrison	27.03.2021	First Issue		
ISSUE BY	DATE	DESCRIPTION	APPROVED	DATE	
Scale	Dimensions	Tolerance	Mass	Projection	
1:100	mm			3rd Angle	

Drawing Owner	Title			
	17 Milton Road, Wokingham, Berkshire RG40 1DE, Proposed Ground & First Floor			
Drawn by	remCAD	Drawing Number	Sheet	Issue
		B21/MRW/05	1/1	A

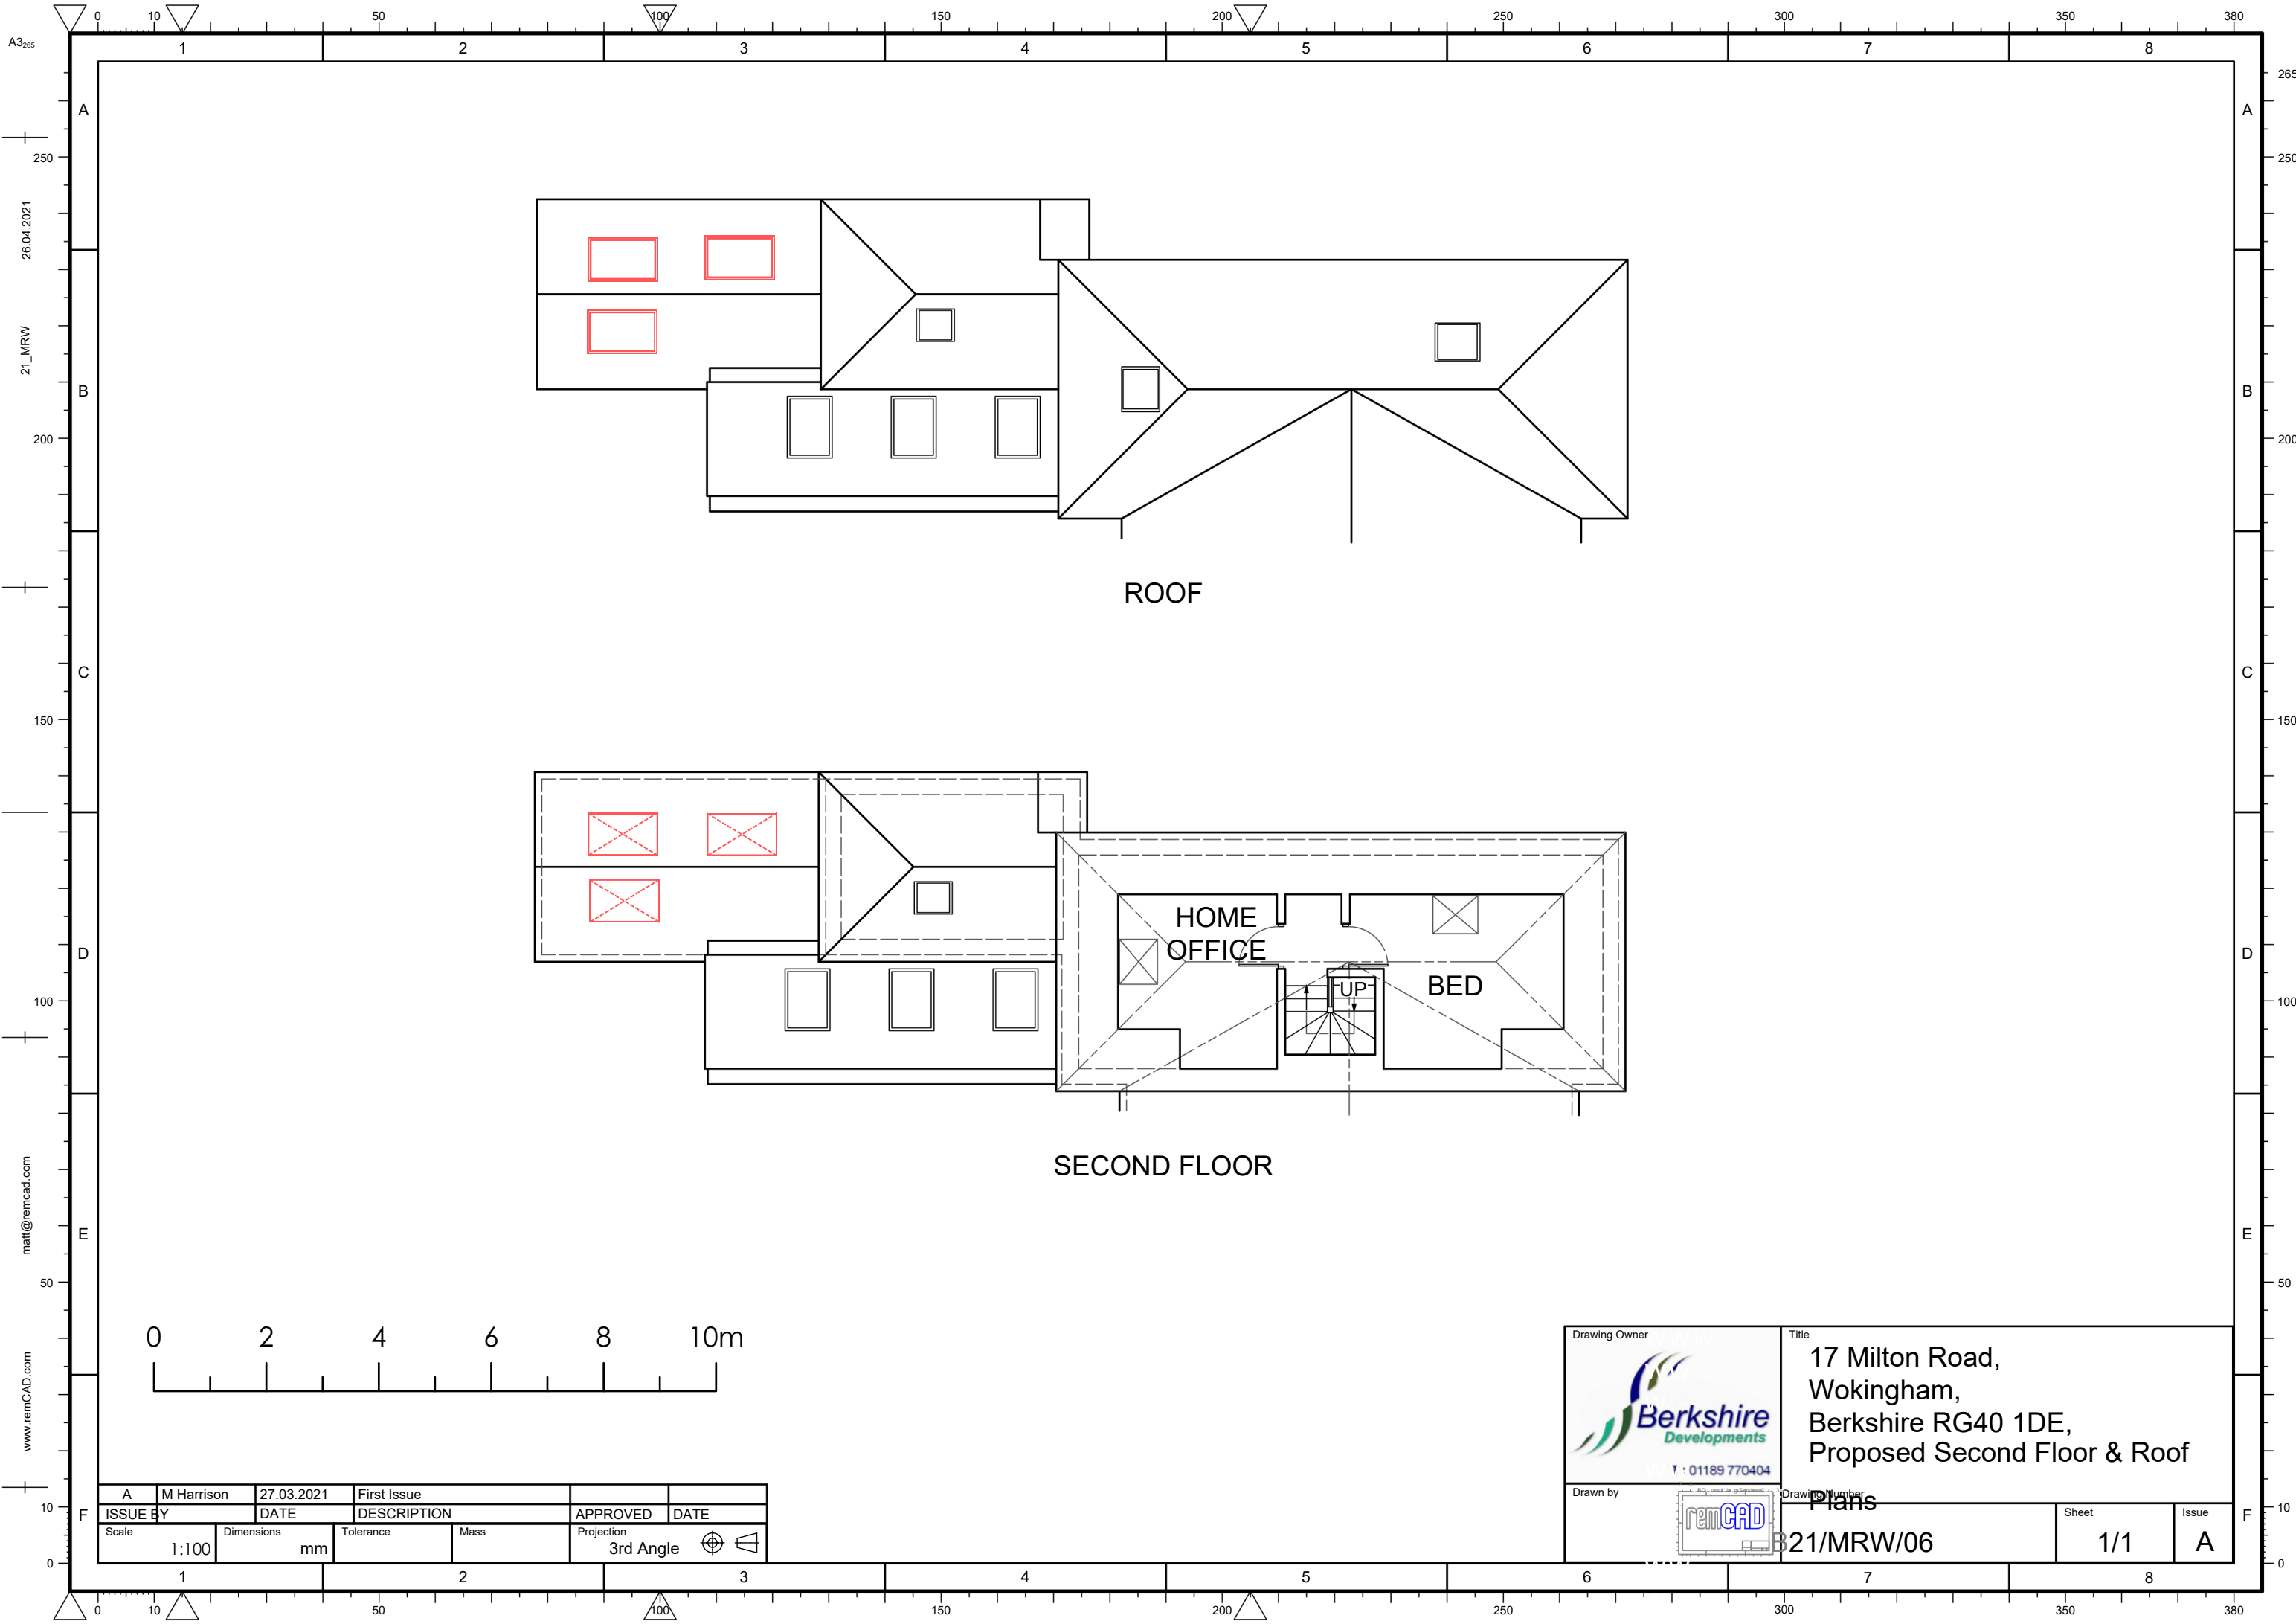

ROOF

SECOND FLOOR

HOME
OFFICE

BED

UP




A	M Harrison	27.03.2021	First Issue		
ISSUE BY	DATE	DESCRIPTION	APPROVED	DATE	
Scale	Dimensions	Tolerance	Mass	Projection	
1:100	mm			3rd Angle	

Drawing Owner	Title			
 T · 01189 770404	17 Milton Road, Wokingham, Berkshire RG40 1DE, Proposed Second Floor & Roof			
Drawn by	Drawing Number		Sheet	Issue
	B21/MRW/06		1/1	A



NORTH EAST

SOUTH WEST

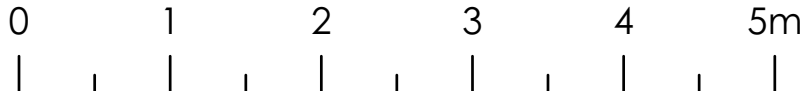

A	M Harrison	27.03.2021	First Issue		
ISSUE BY	DATE	DESCRIPTION	APPROVED	DATE	
Scale	1:50	Dimensions mm	Tolerance	Mass	Projection 3rd Angle



T · 01189 770404

17 Milton Road,
Wokingham,
Berkshire RG40 1DE,
Proposed North East & South

West Elevations


B21/MRW/07

Sheet

1/1

Issue

A

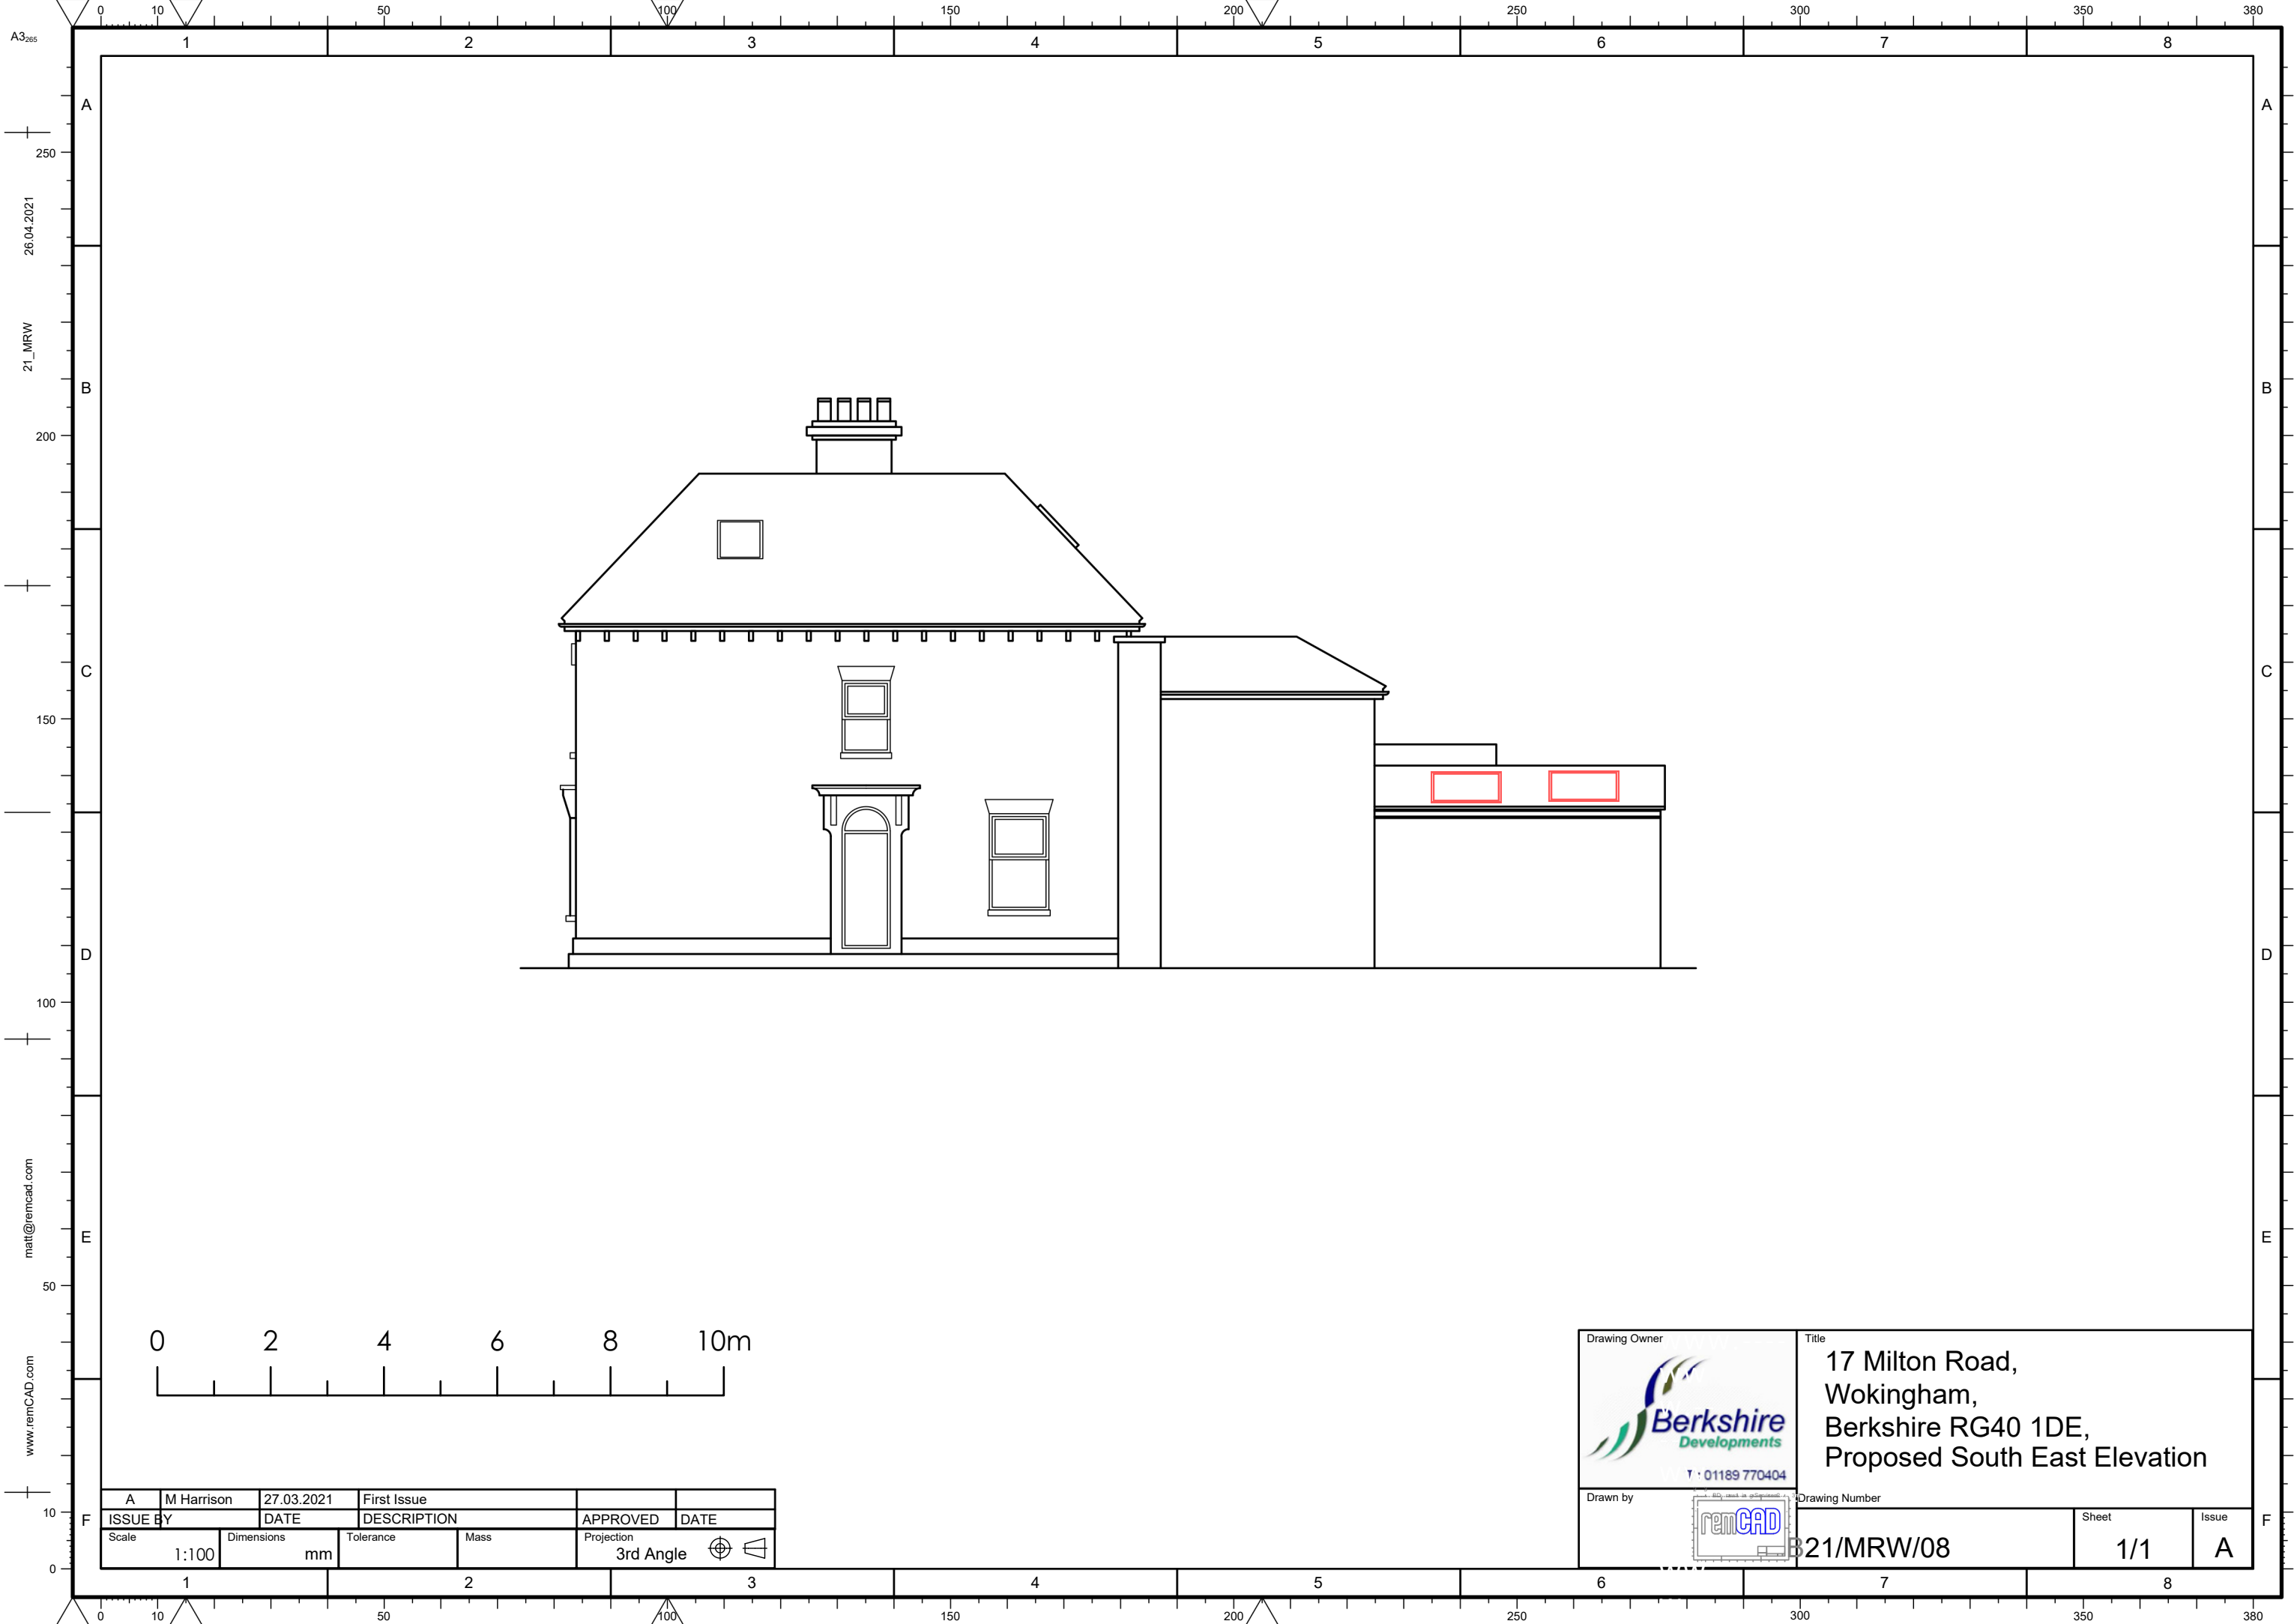

26.04.2021

21_MRW

matt@remcad.com

www.remCAD.com

A	M Harrison	27.03.2021	First Issue		
ISSUE BY	DATE	DESCRIPTION	APPROVED	DATE	
Scale	Dimensions	Tolerance	Mass	Projection	
1:100	mm			3rd Angle	

T · 01189 770404

17 Milton Road,
Wokingham,
Berkshire RG40 1DE,
Proposed South East Elevation

Drawn by

Drawing Number


B21/MRW/08

Sheet

1/1

Issue

A

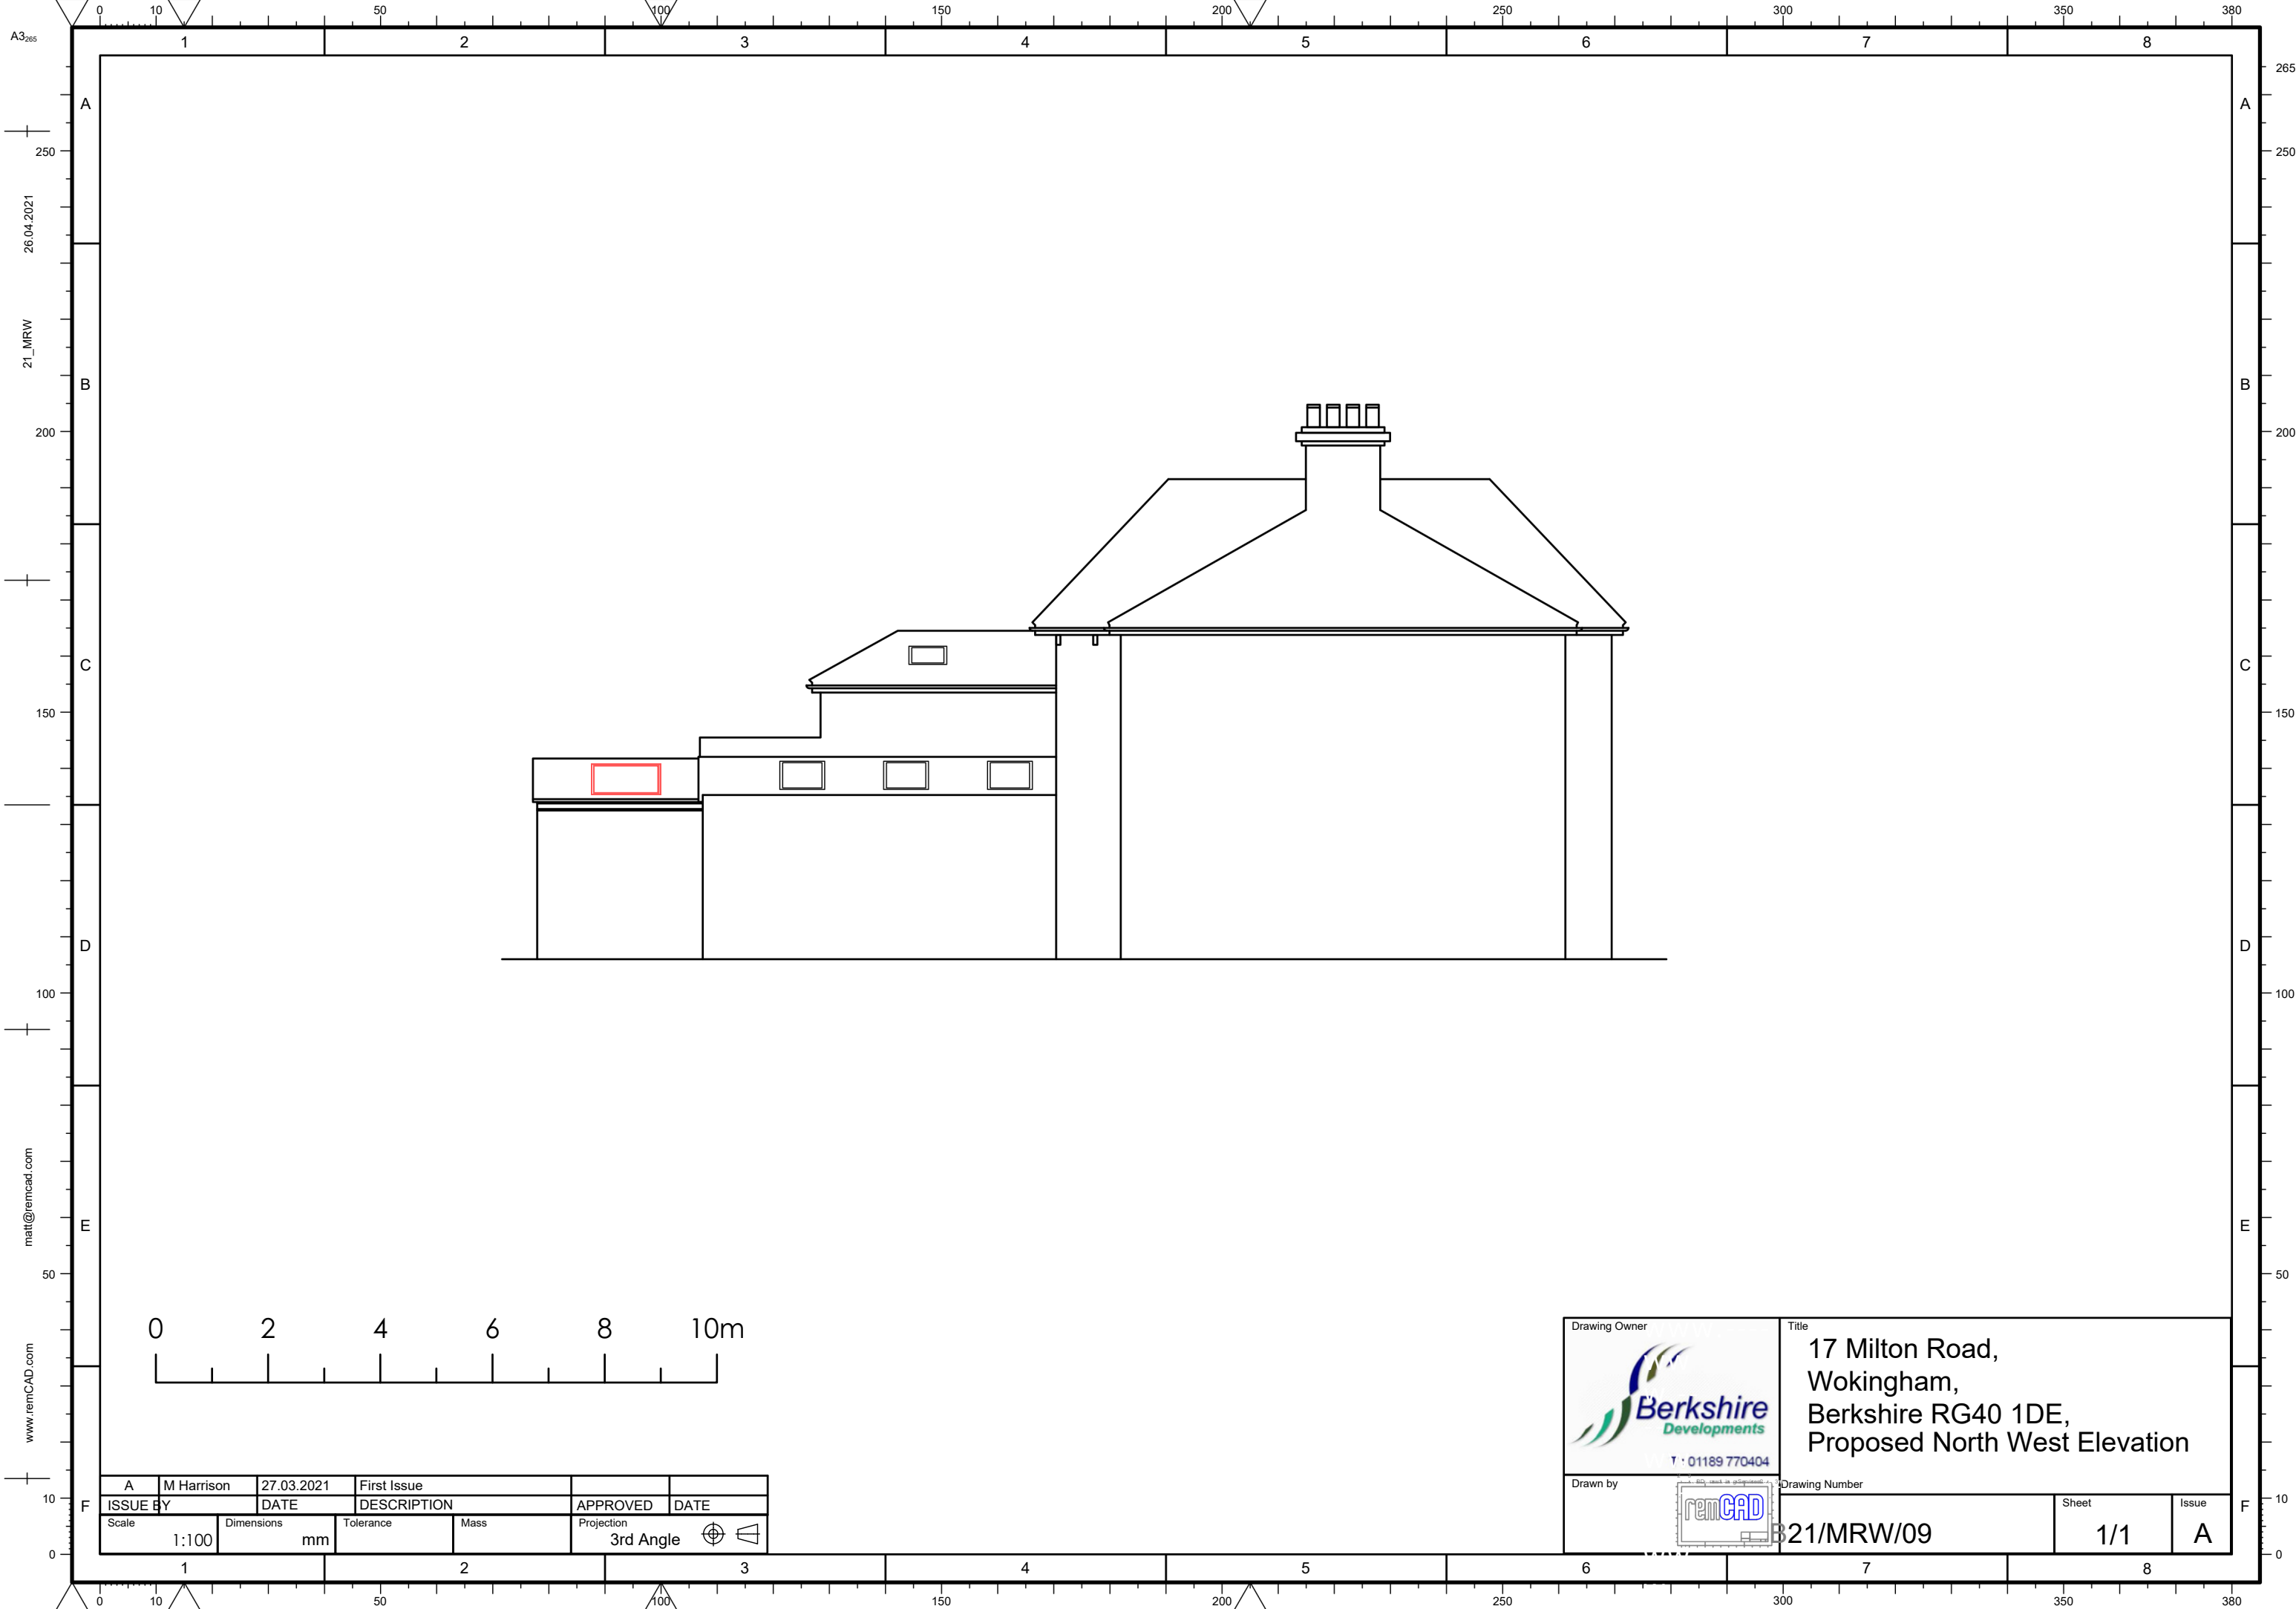

A	M Harrison	27.03.2021	First Issue		
ISSUE BY	DATE	DESCRIPTION	APPROVED	DATE	
Scale	Dimensions	Tolerance	Mass	Projection	
1:100	mm			3rd Angle	

Drawing Owner		Title			
 T · 01189 770404		17 Milton Road, Wokingham, Berkshire RG40 1DE, Proposed North West Elevation			
Drawn by		Drawing Number		Sheet	Issue
		B21/MRW/09		1/1	A

