



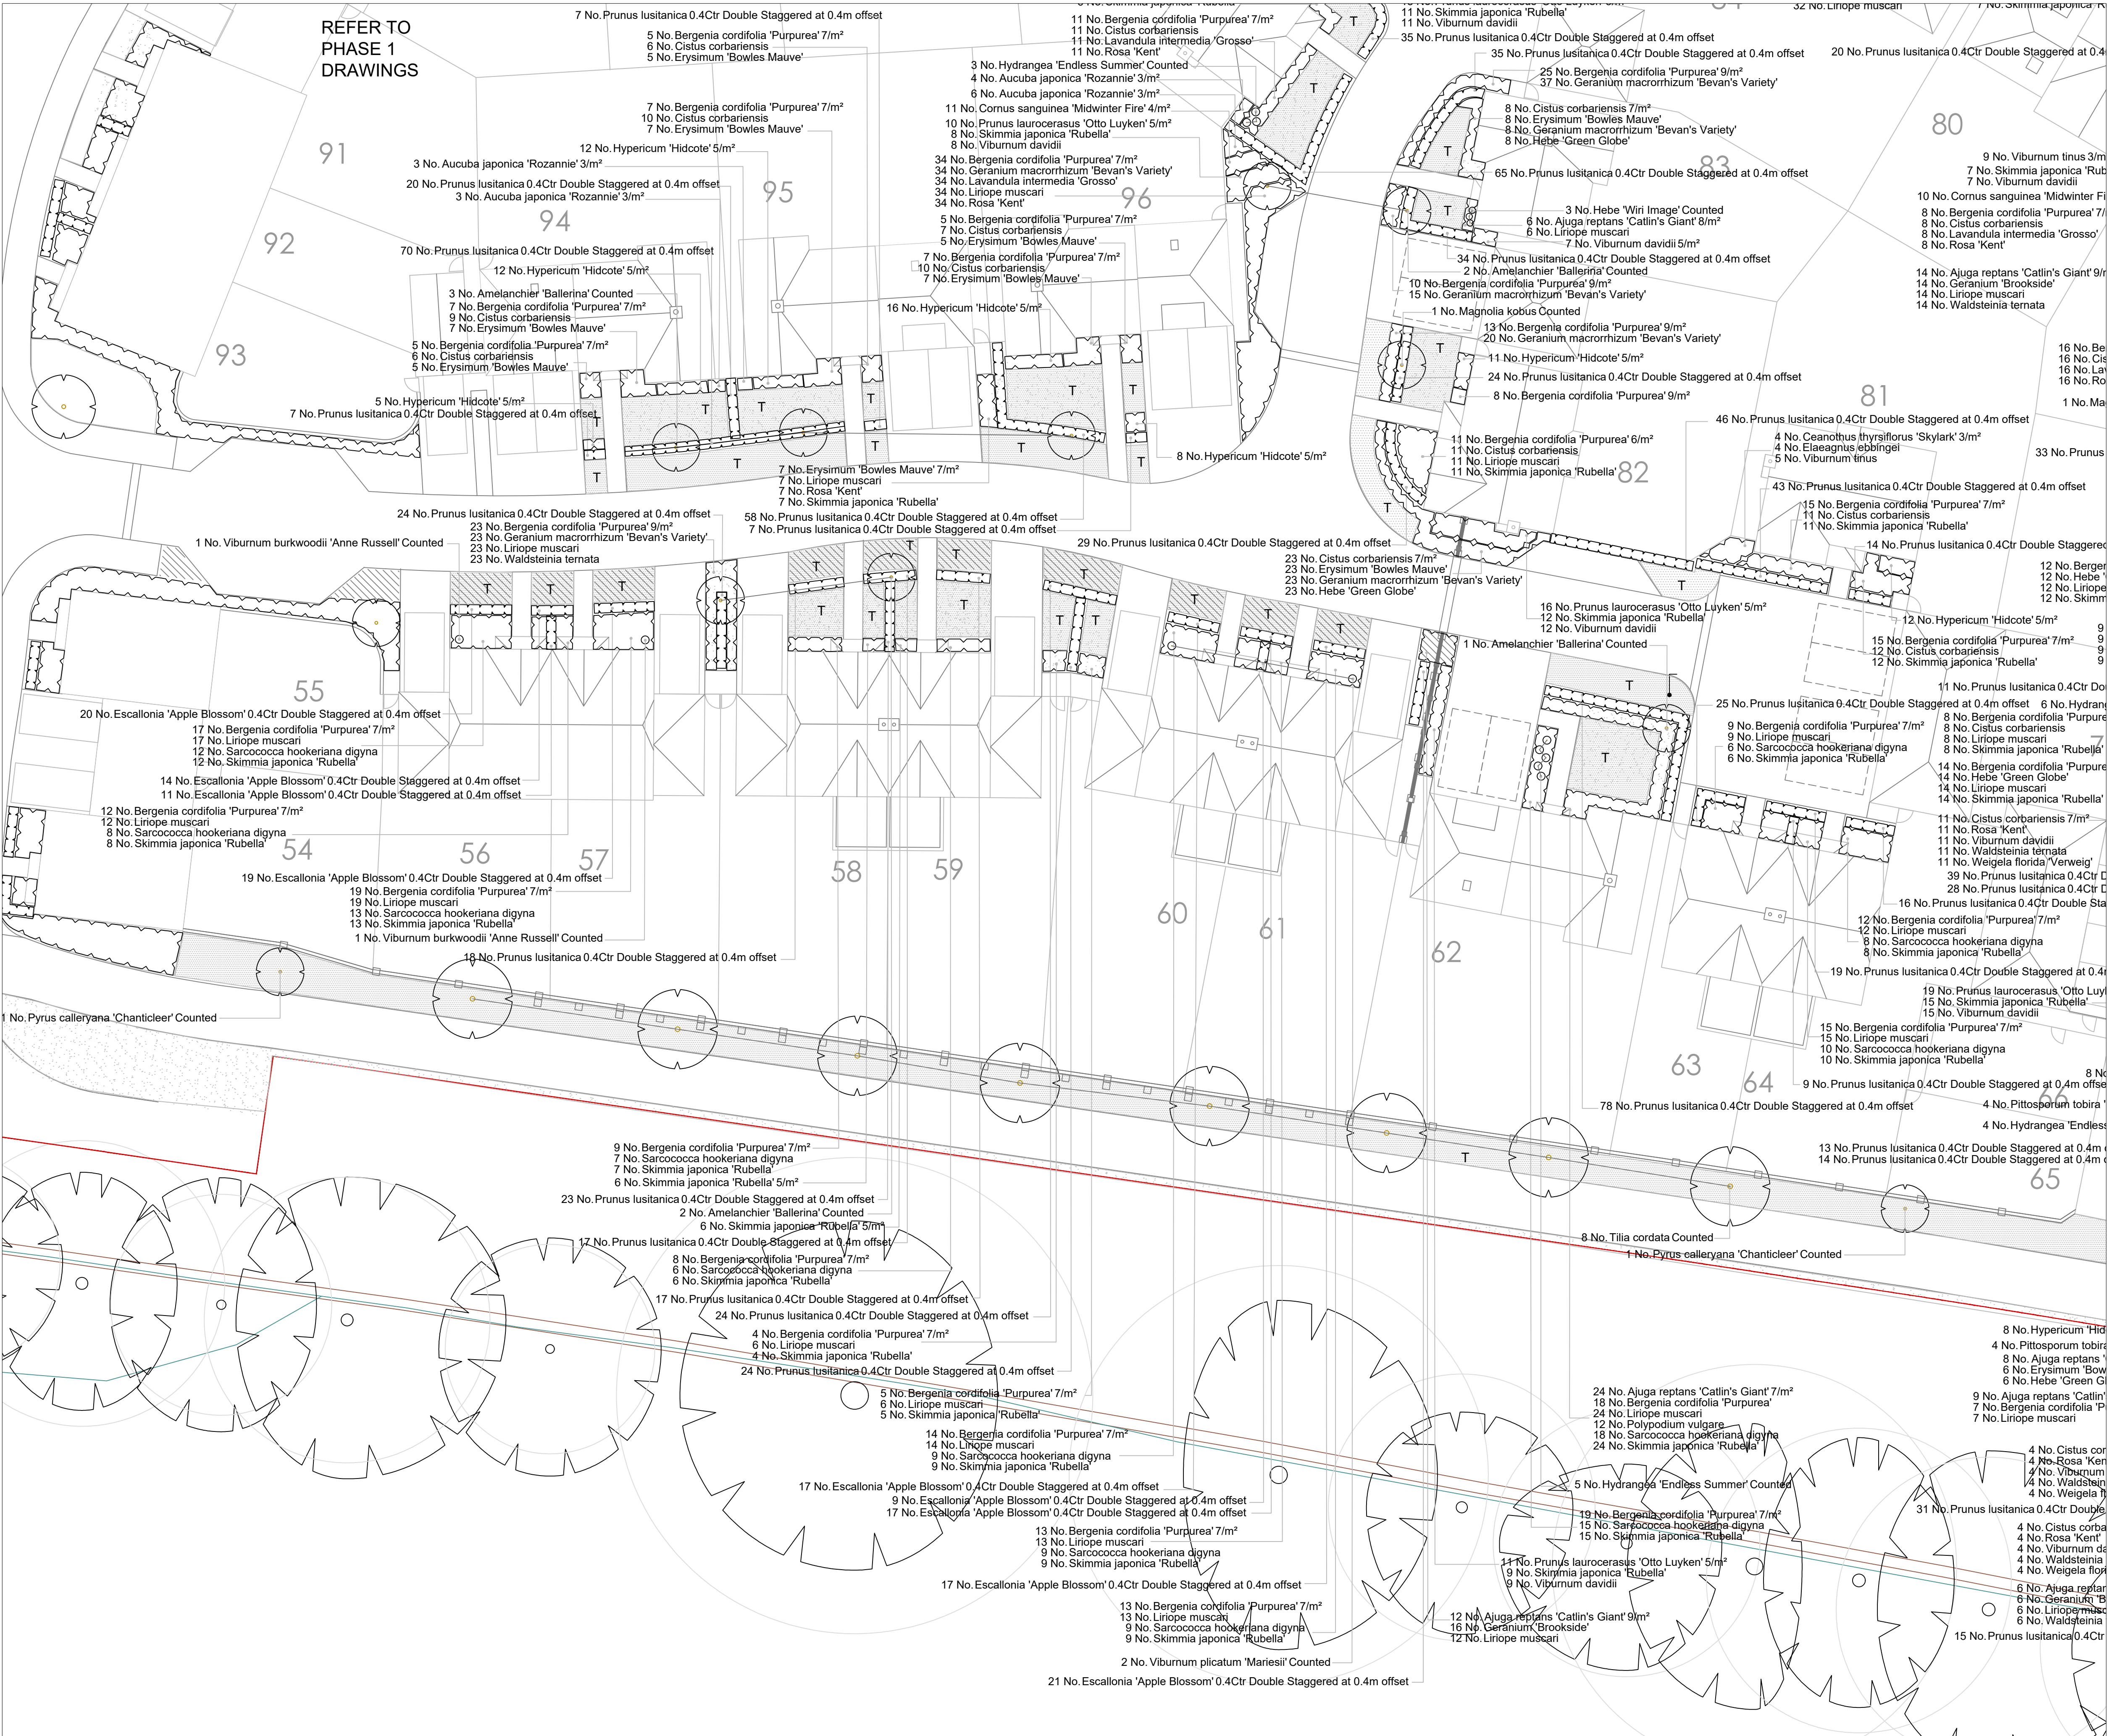

LEGEND

- Bell Farm Application Boundary
- Existing Trees and Hedgerows to be retained
- Proposed trees
- Proposed hedgerows
- Proposed shrub planting
- Service margins to be turfed or planted with low groundcover species as indicated.
- Proposed native grassland. (Emorsgate EM2: Standard General Purpose Meadow mixture or similar)
- Proposed native grassland and wildflower meadow along Ashridge stream. (Emorsgate EM2 enhanced with red clover and ecologist recommendations to suit habitat requirement).
- Proposed damp grass mix to seasonally wet attenuation depressions and swales.
- General amenity turf. Row lawn ref. Medalion equal or approved.
- Proposed SUDS feature (Refer to engineer's drawings for more details.)

NOTES : Refer to drawing CLDL-2354-02.2 for plant schedule.

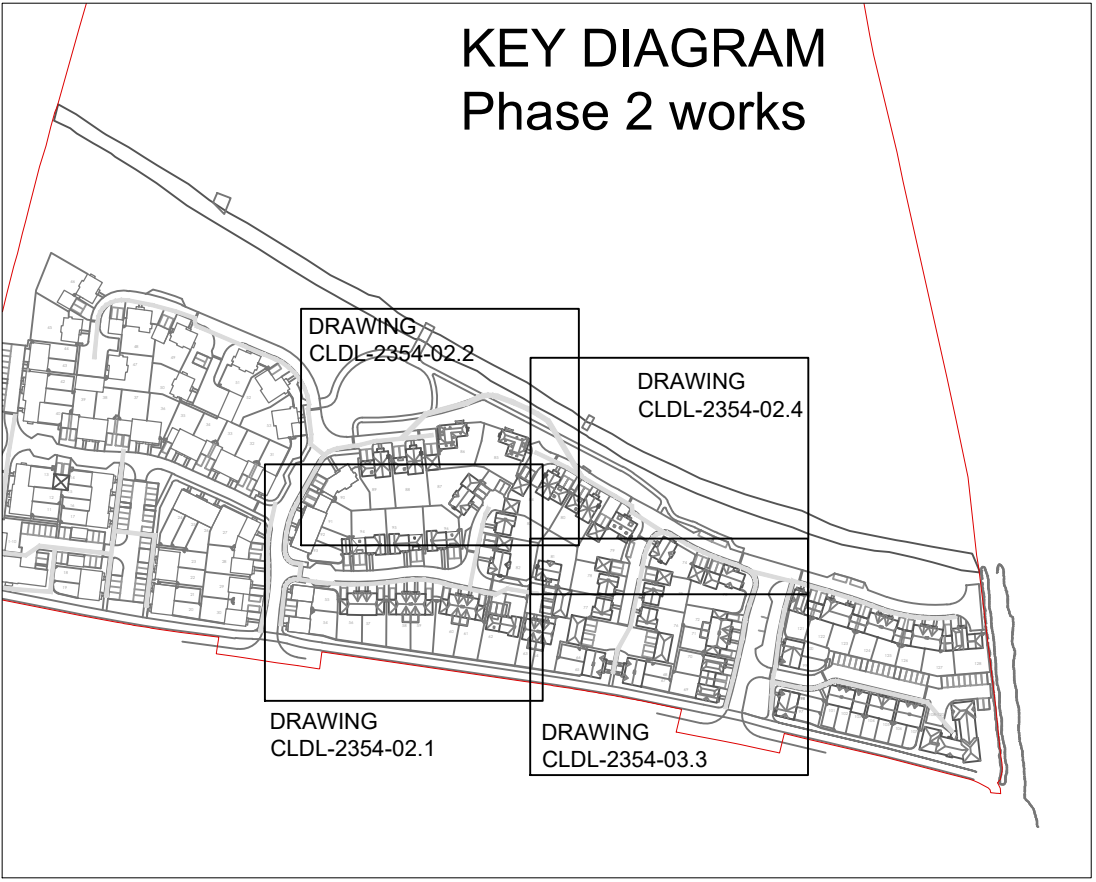

Revisions:		
Rev:	Date:	Description:
C01	23.02.18	VE amendments. Extent of planting areas & specimen stock sizes. Hedge species.
C02	5.06.18	Planting amendments for sightlines & services.
C03	10.01.25	Planting amendments to boundary wall.

FOR PLANNING