




- A Revised following client comments
- B Revised following client comments
- C Neighbours outline added to front elevation
- D Reduced Design (reverted to original)
- E All new external walls changed to brickwork finish

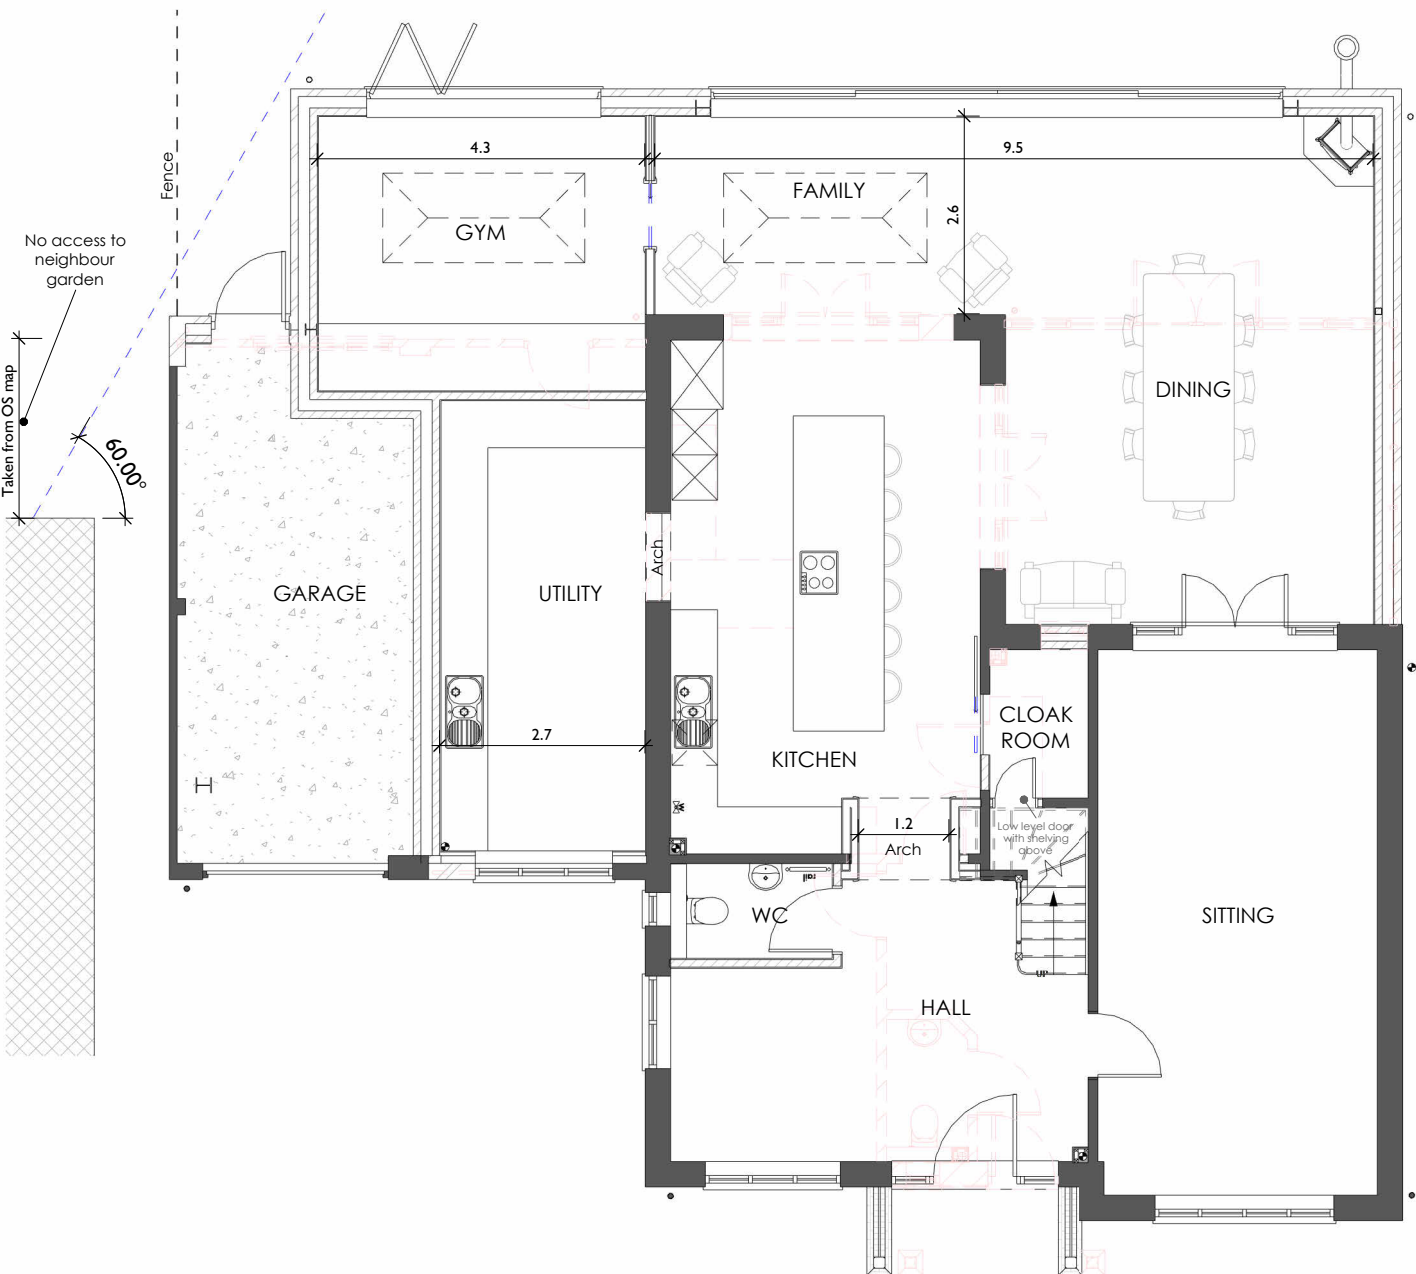

GROUND FLOOR PLAN

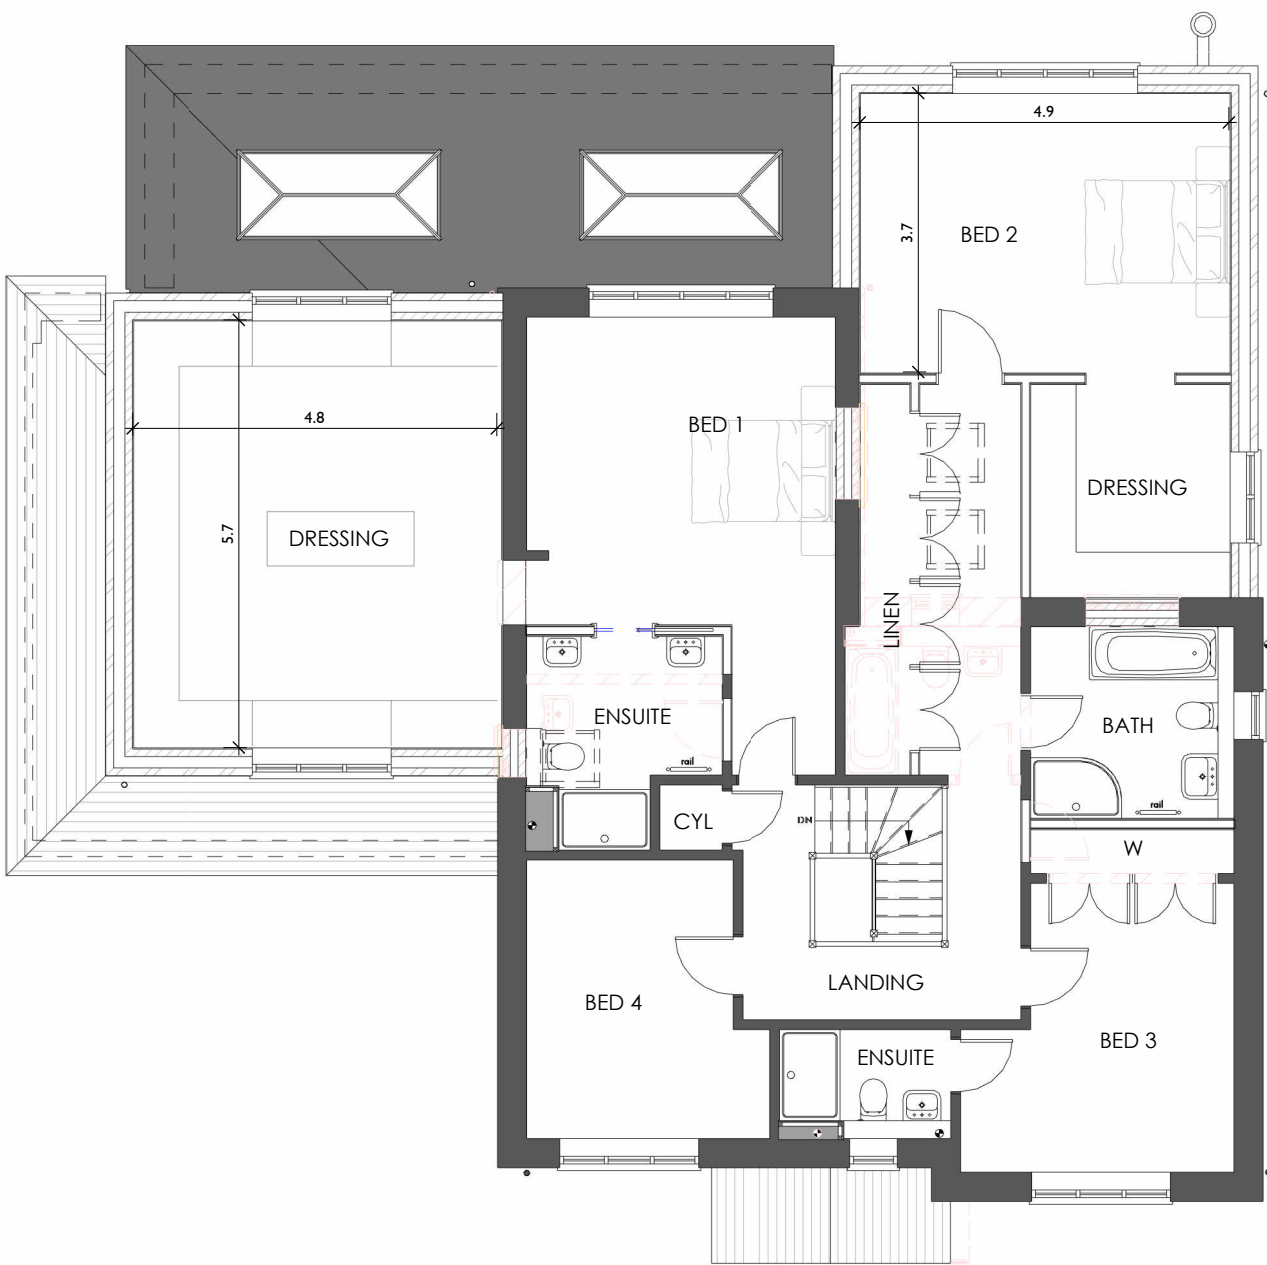

FIRST FLOOR PLAN

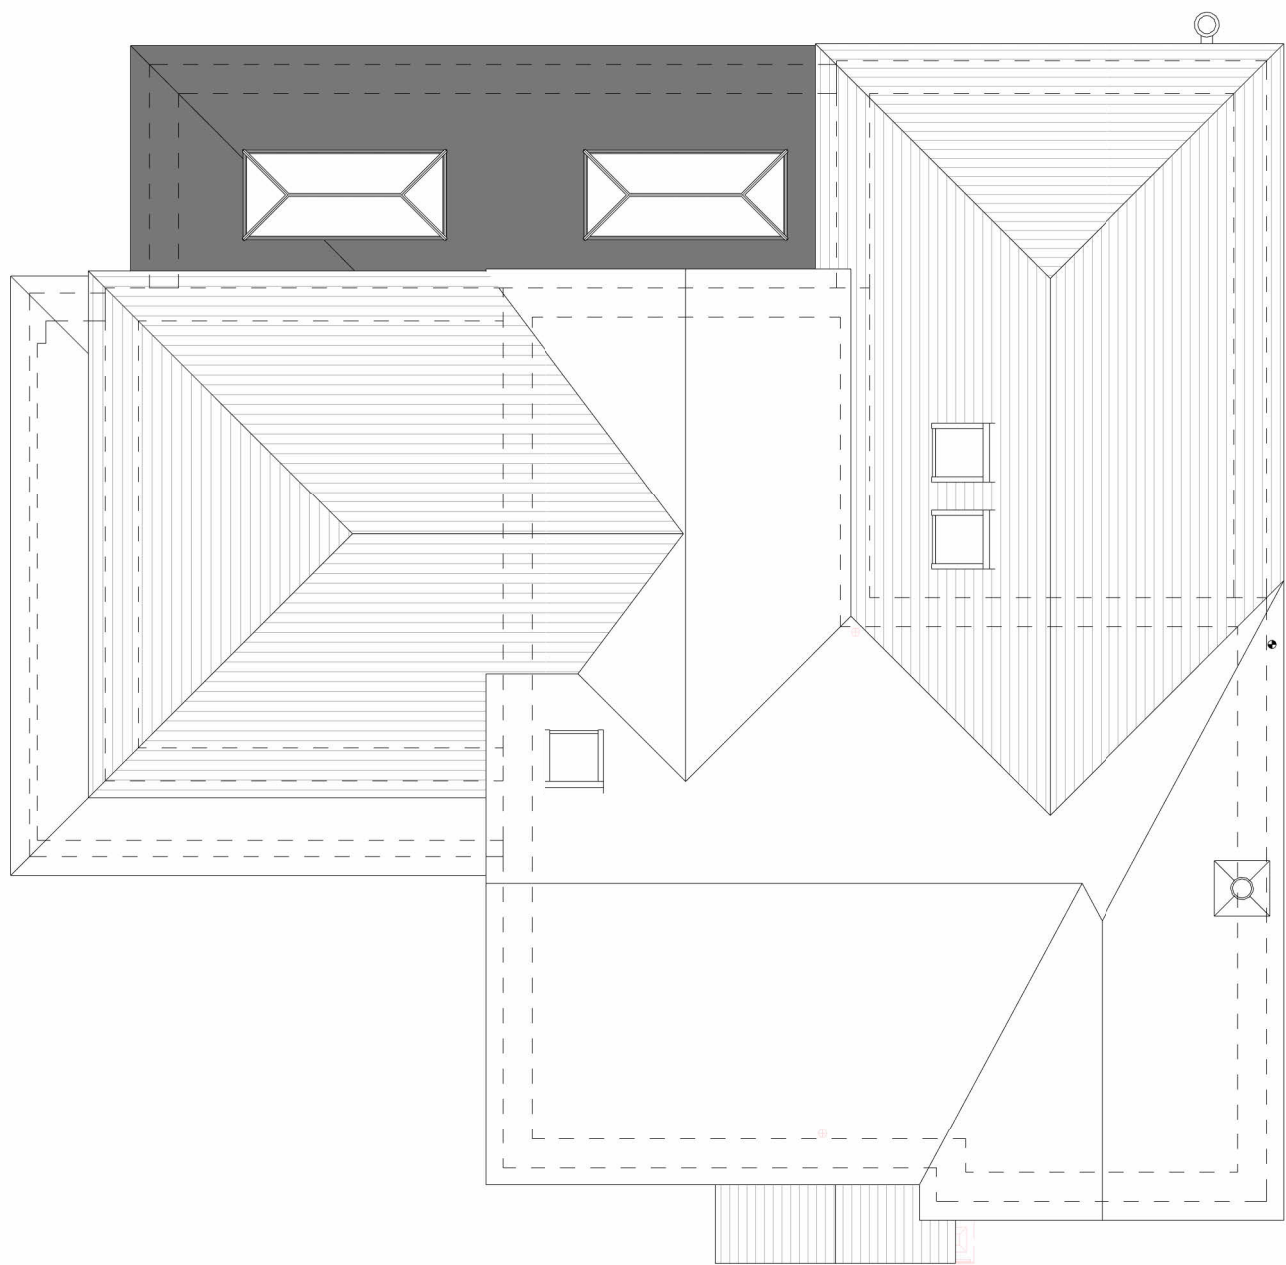

ROOF PLAN




FRONT



SIDE LEFT



REAR

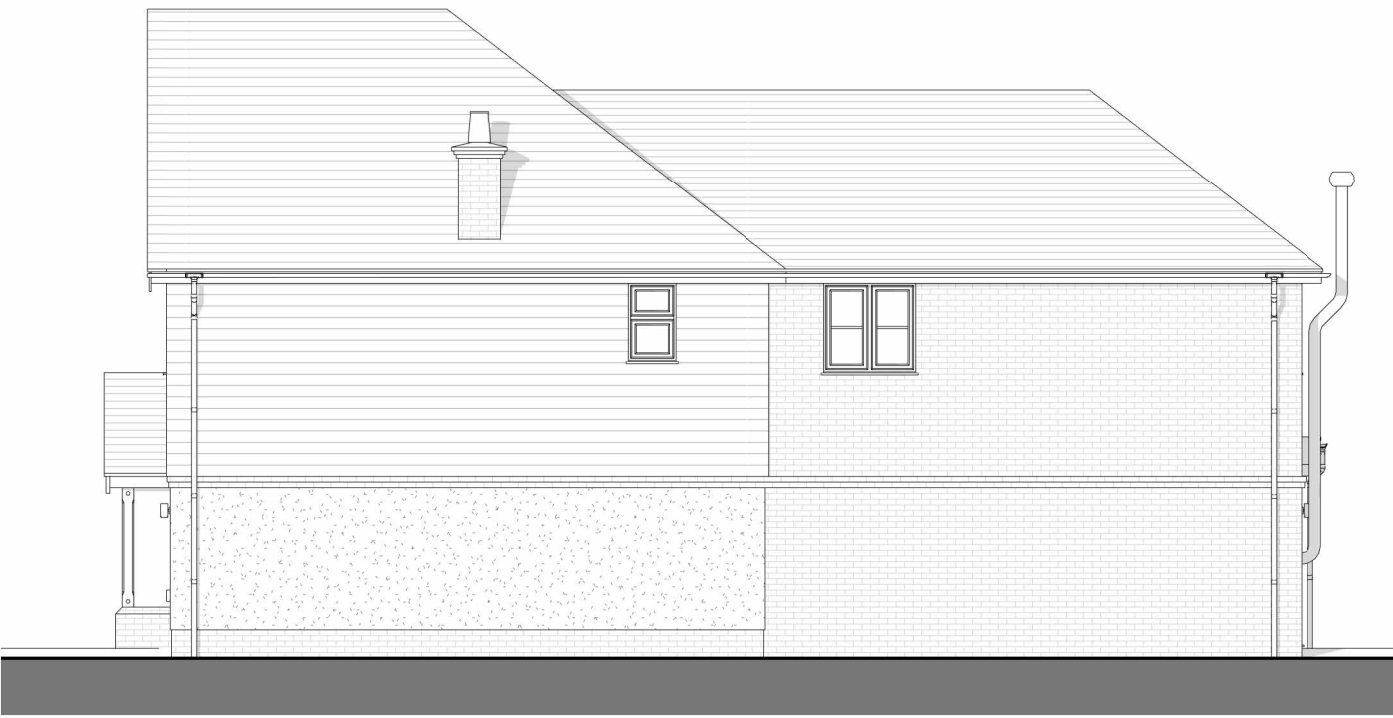

SIDE RIGHT