




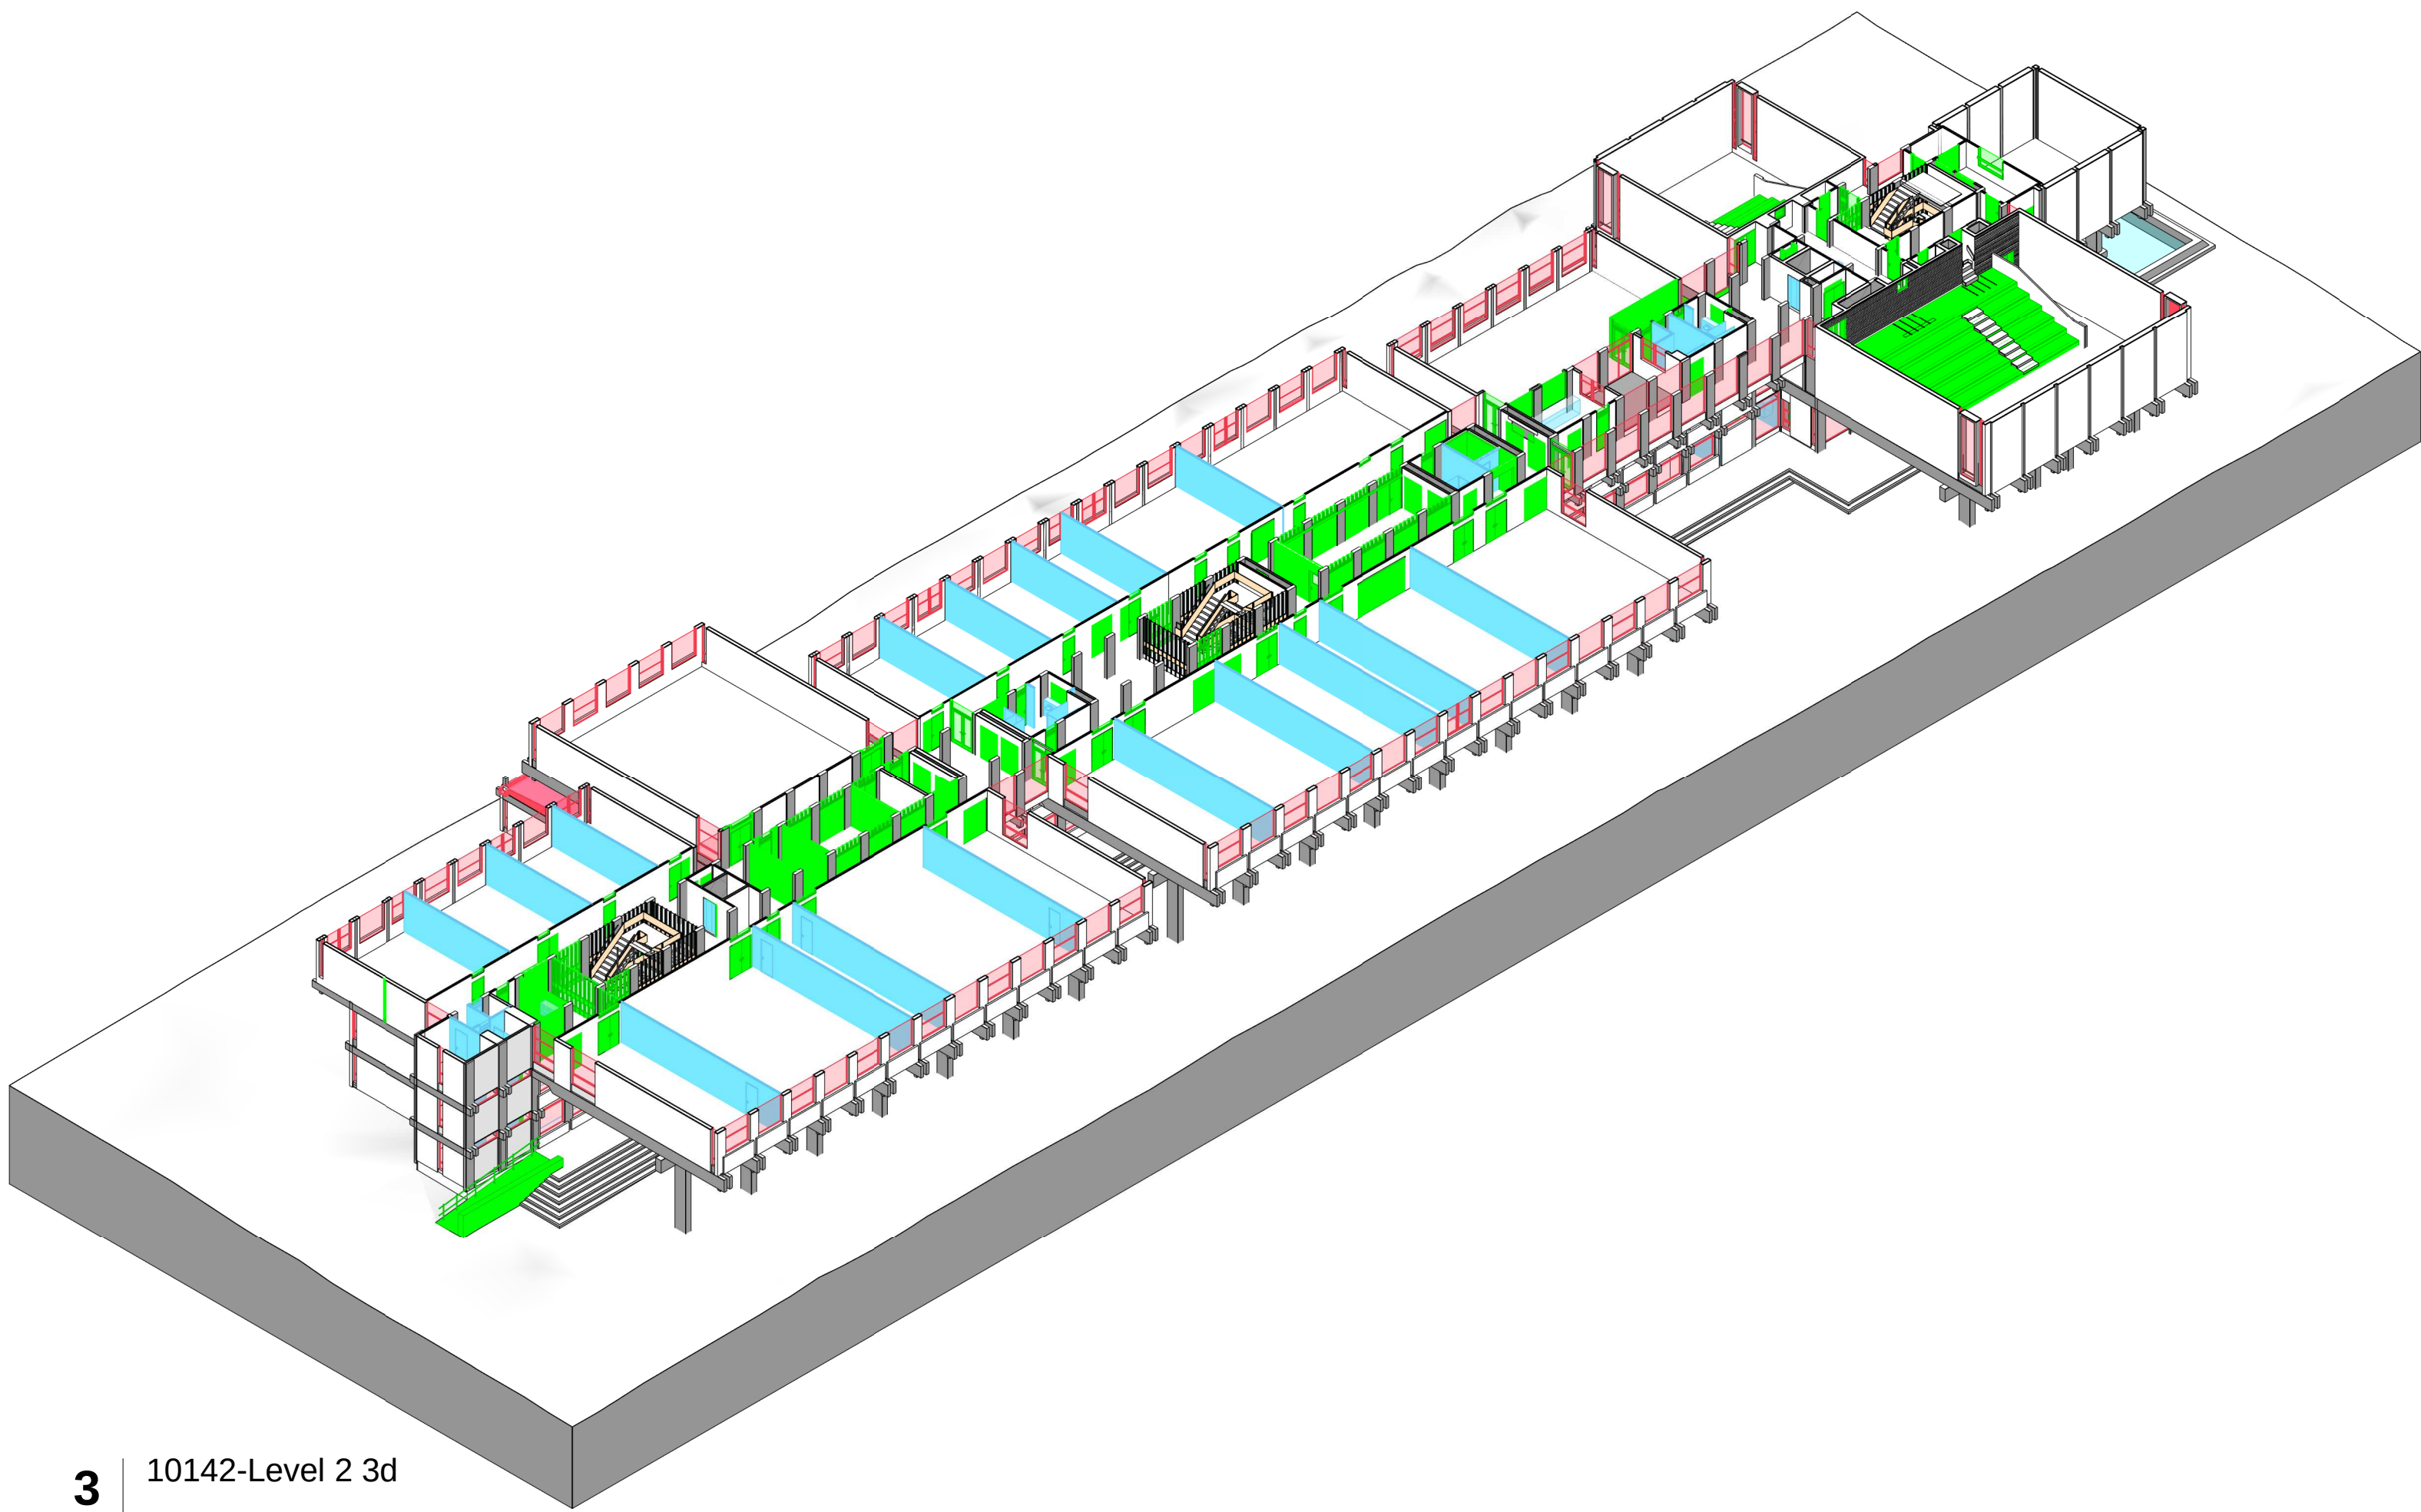


3 | 10142-Level 2 3d

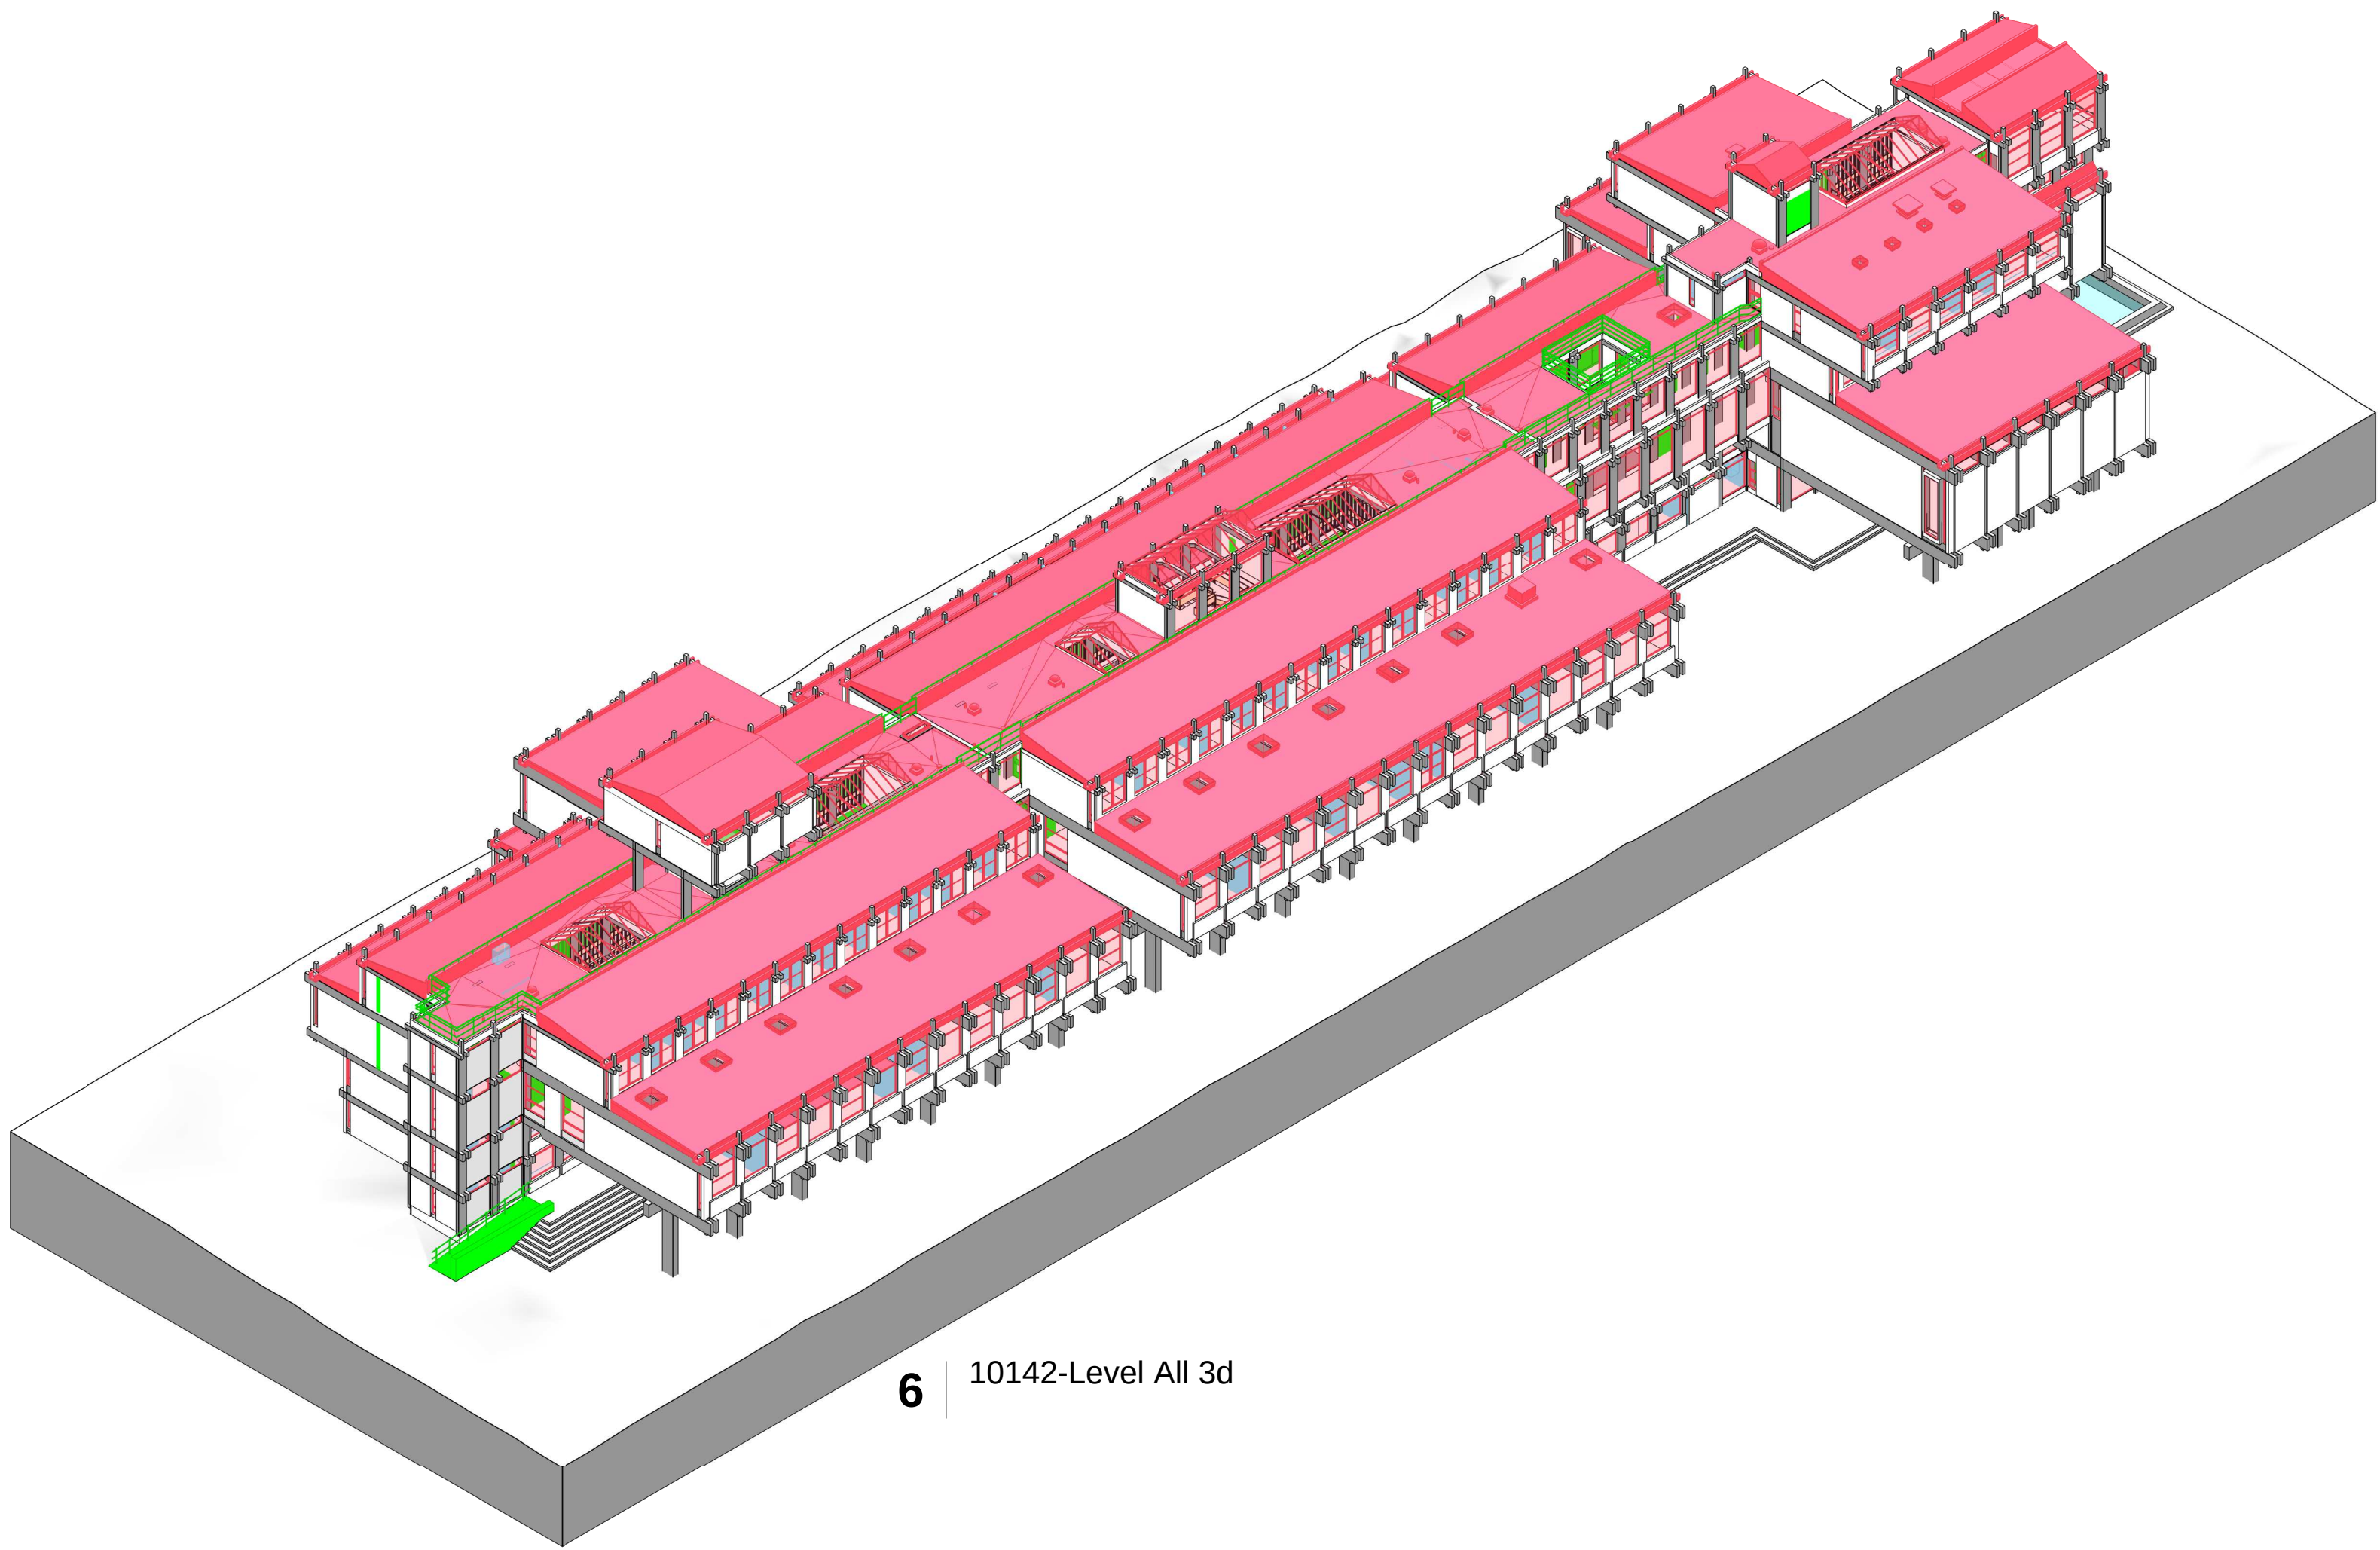


6 | 10142-Level All 3d

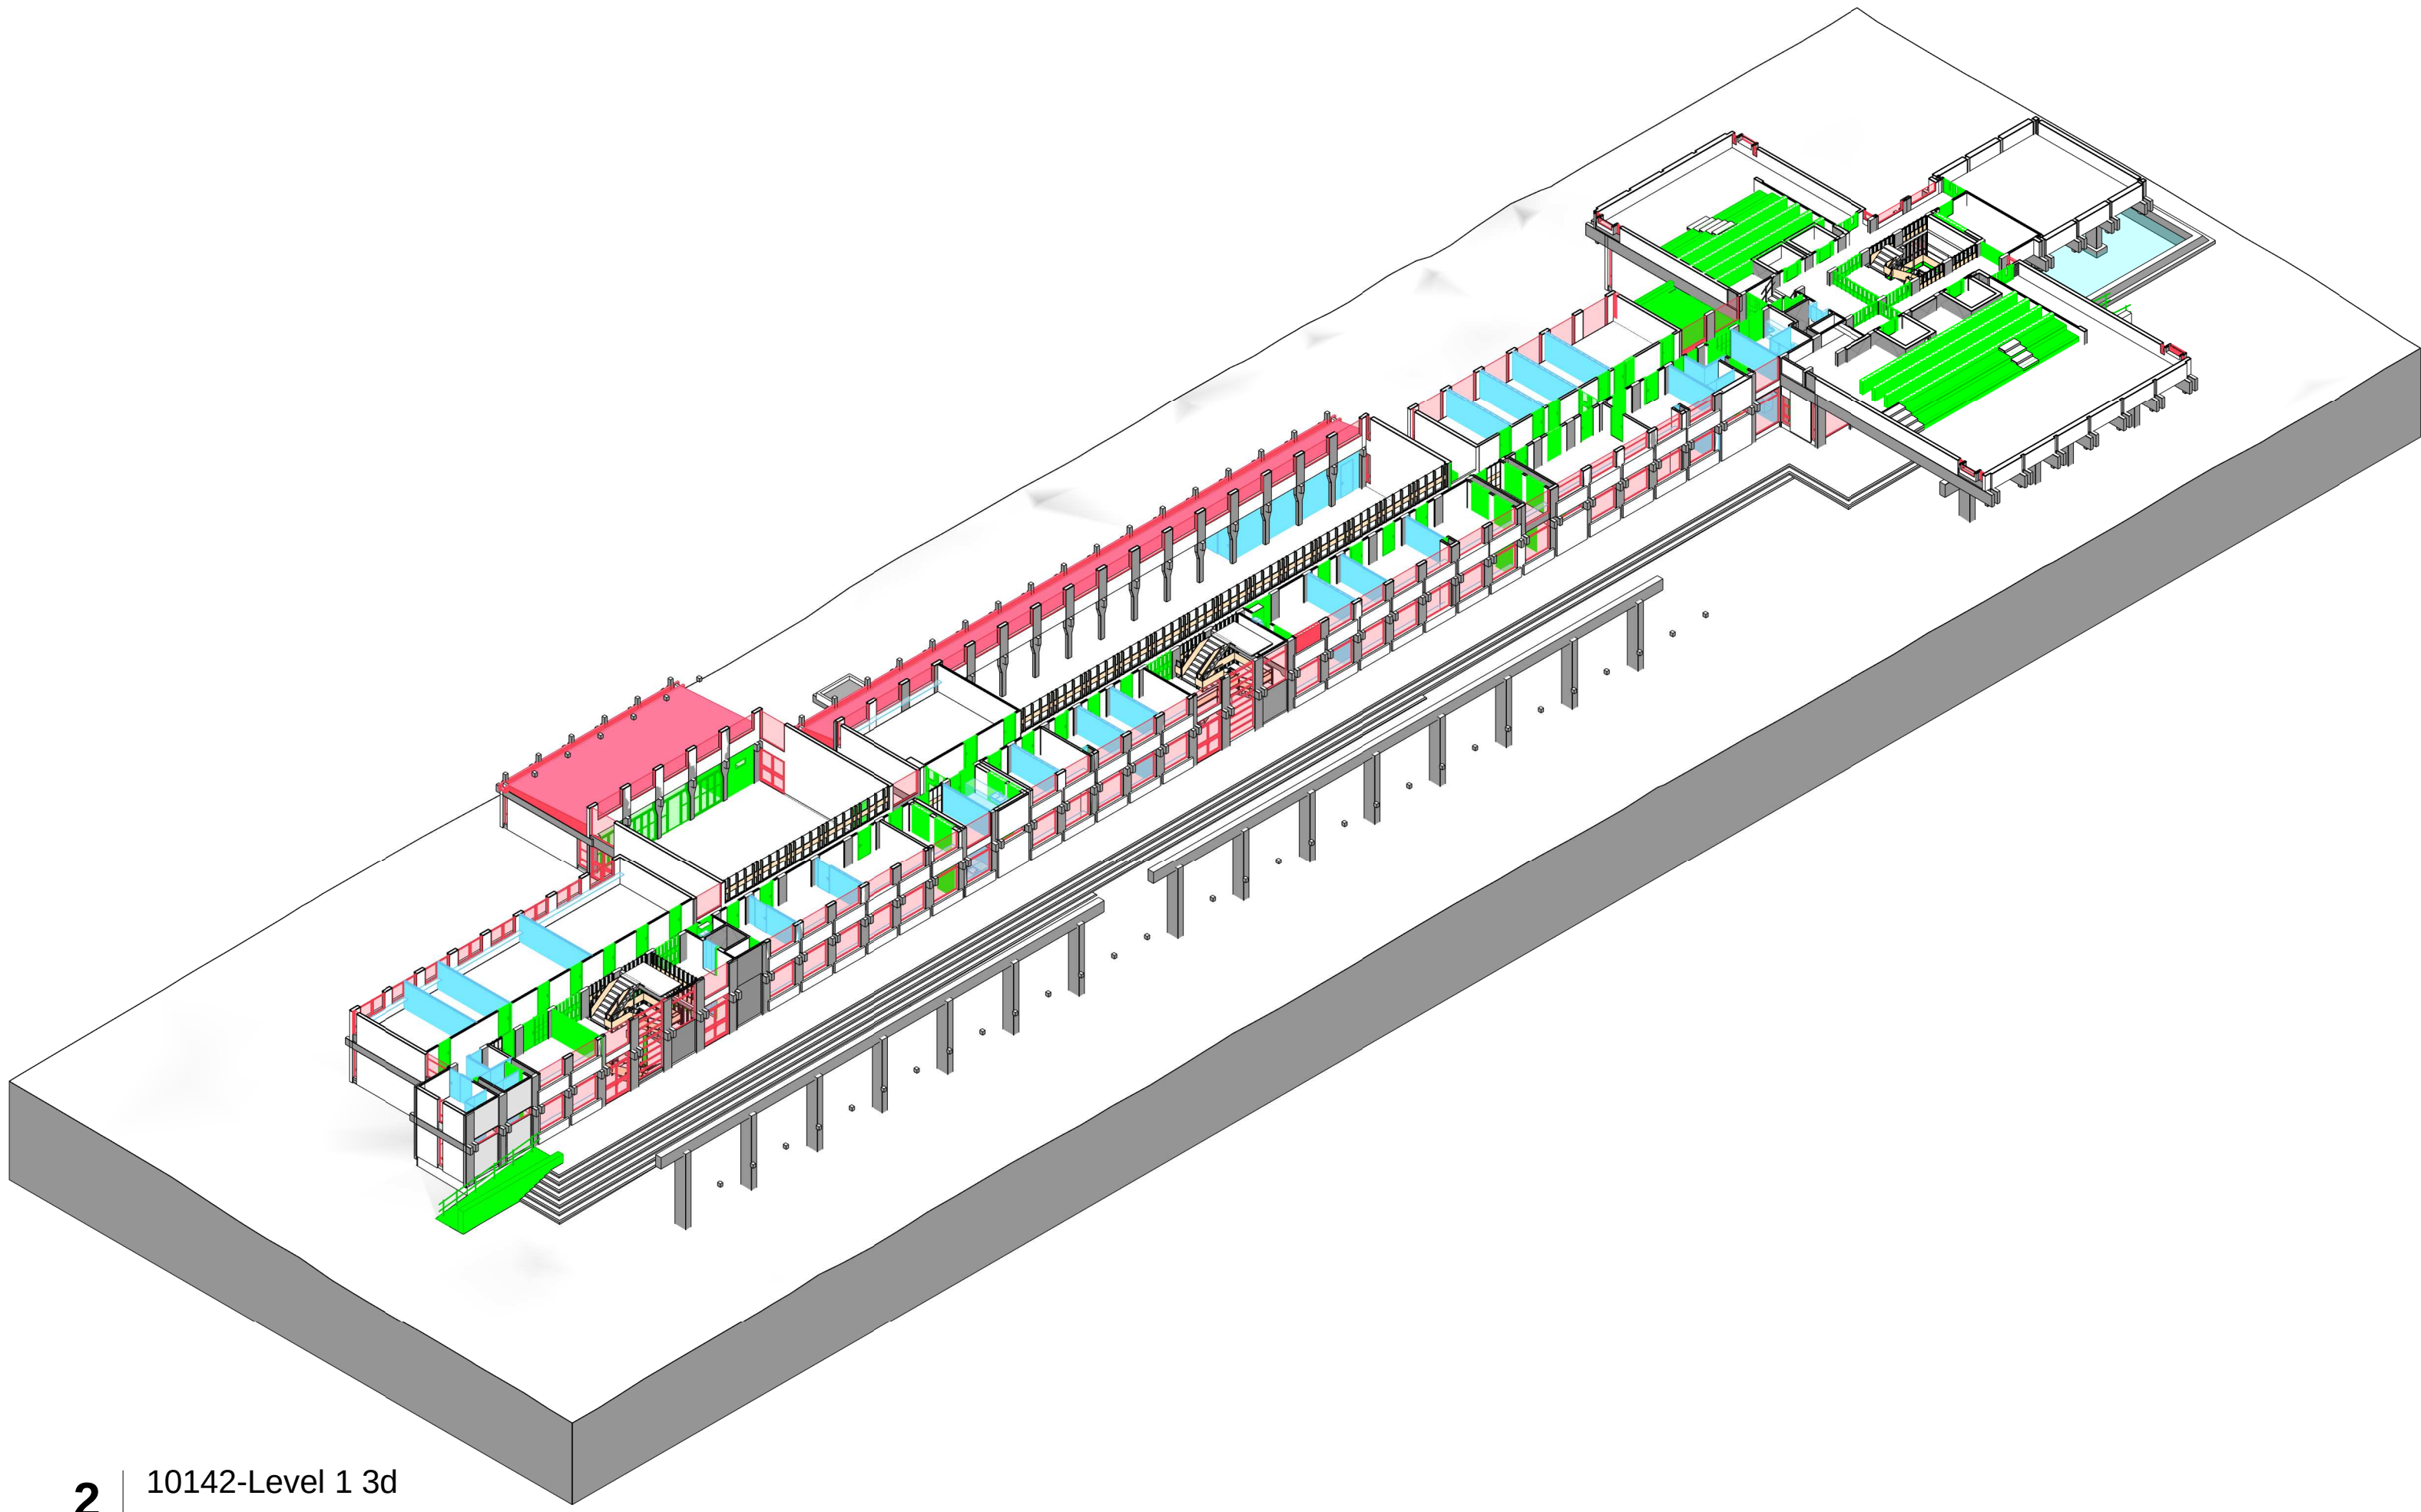


2 | 10142-Level 1 3d

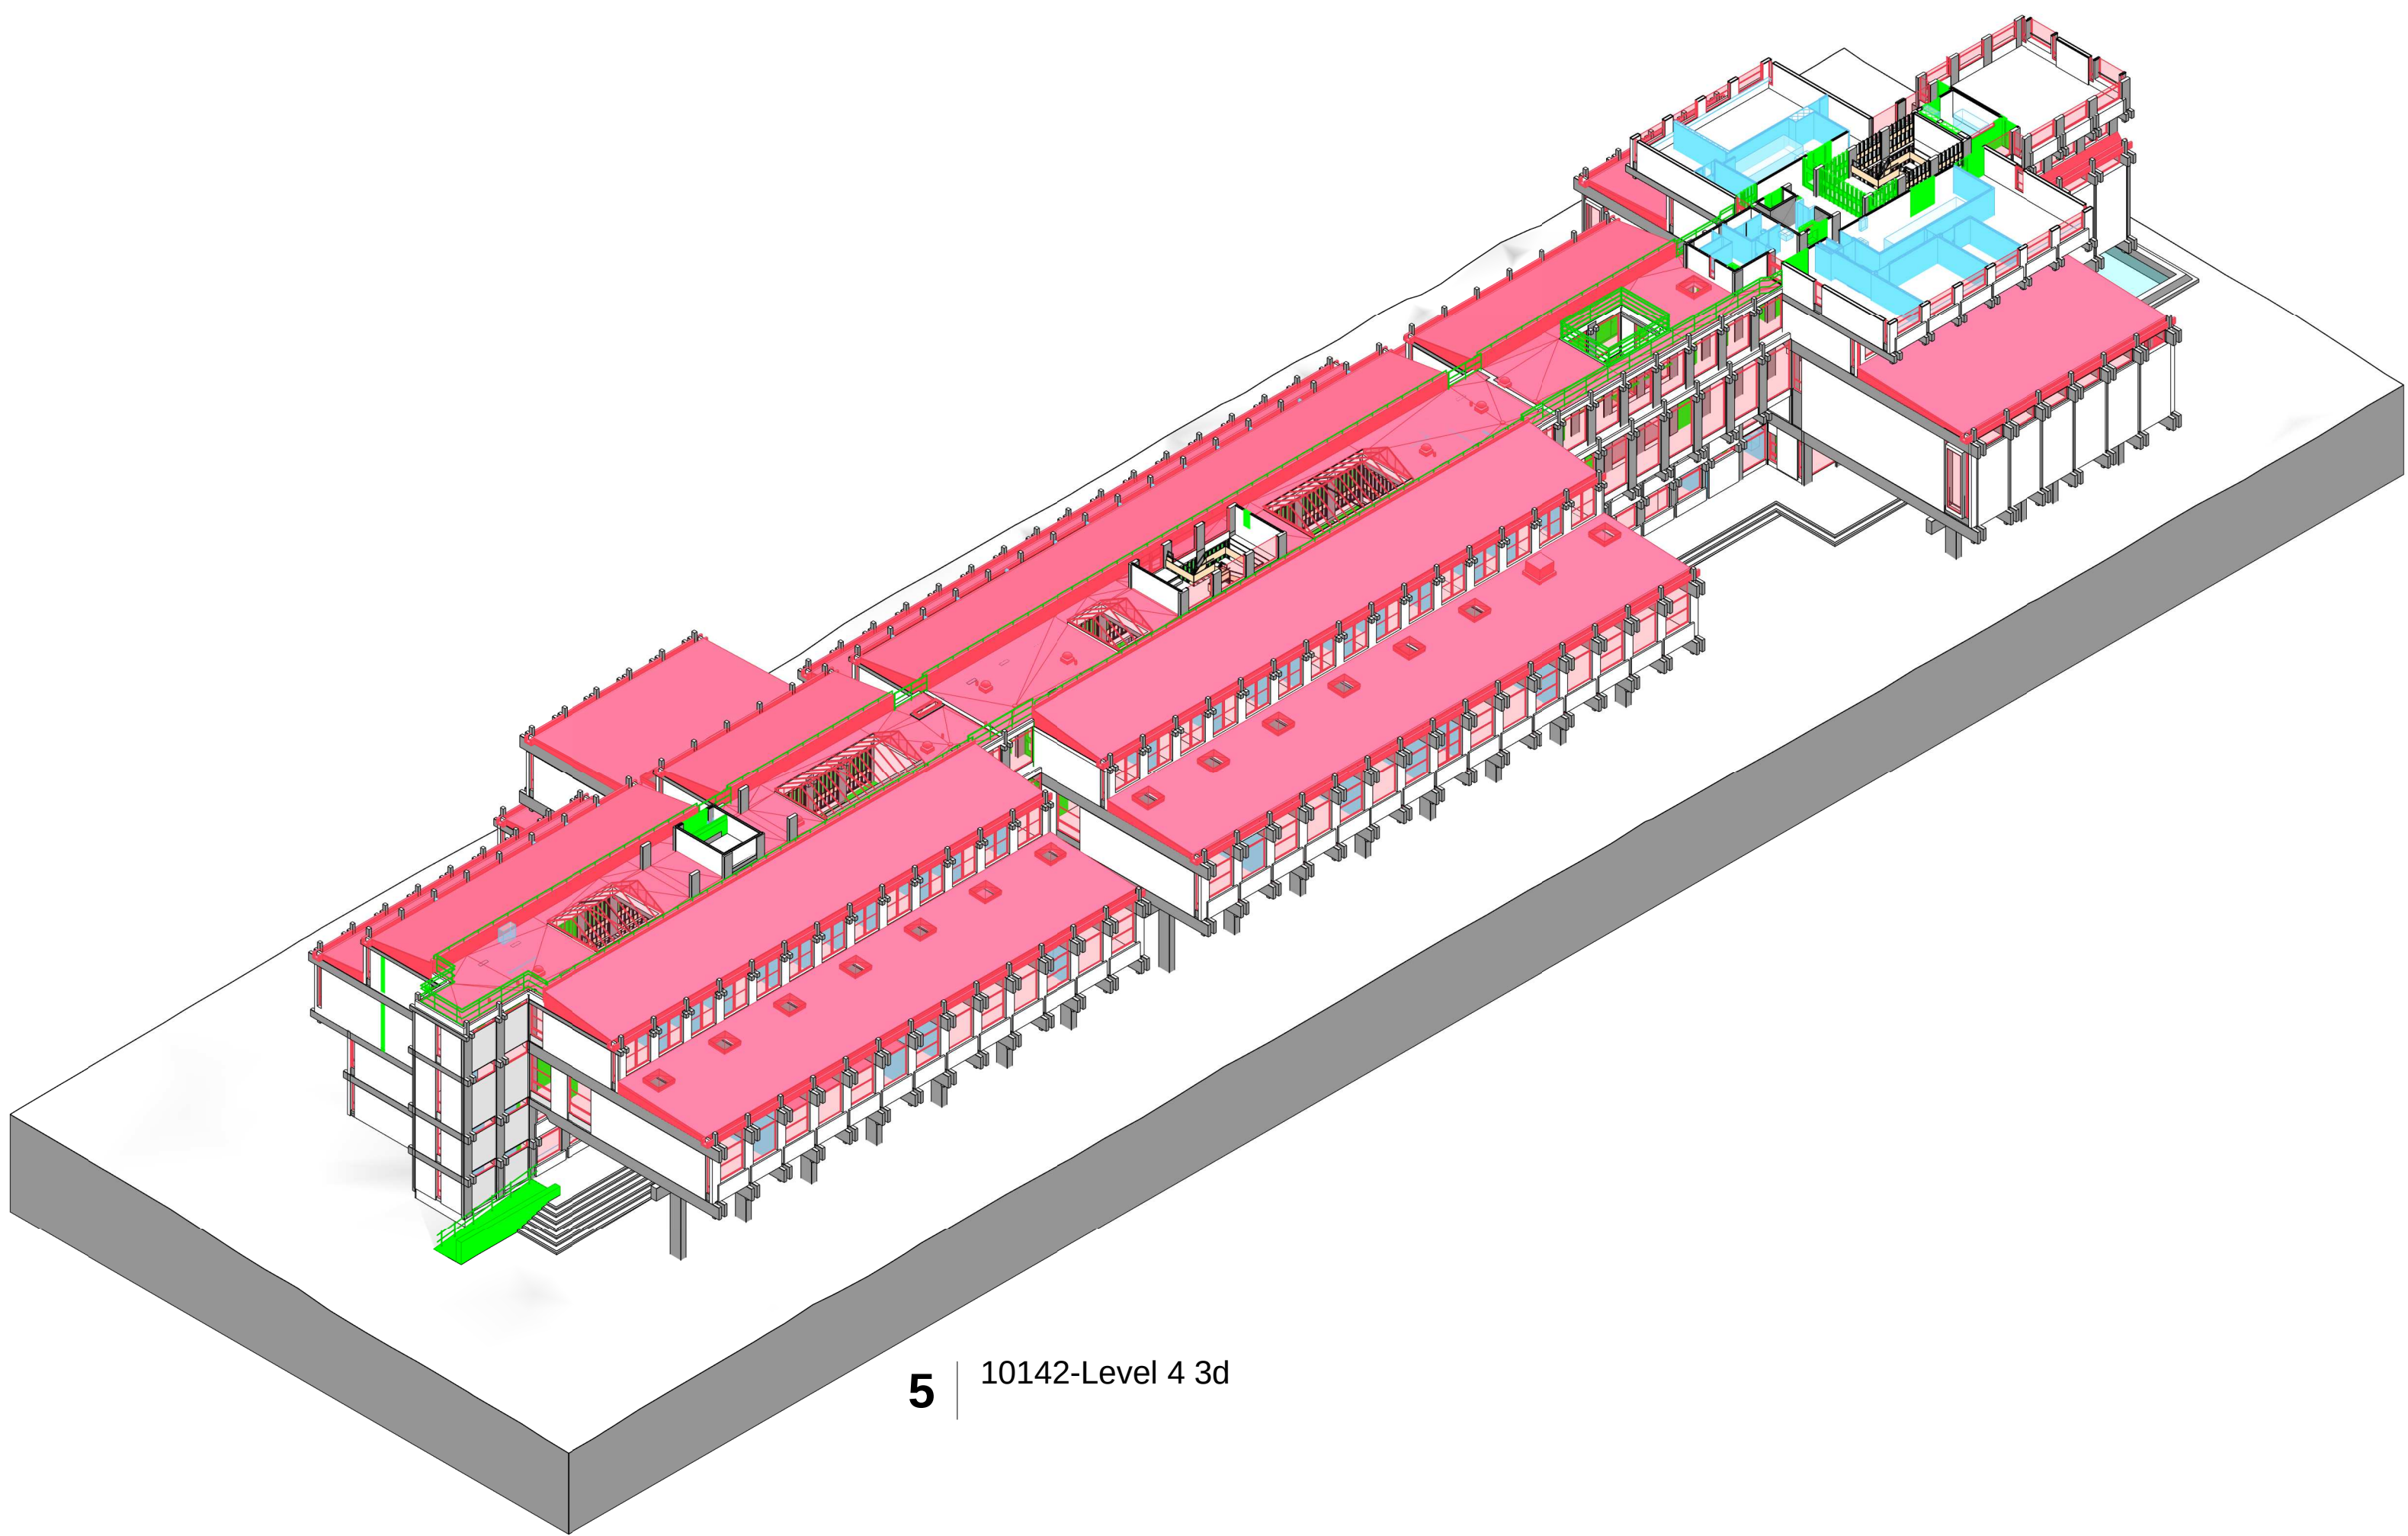

5 | 10142-Level 4 3d

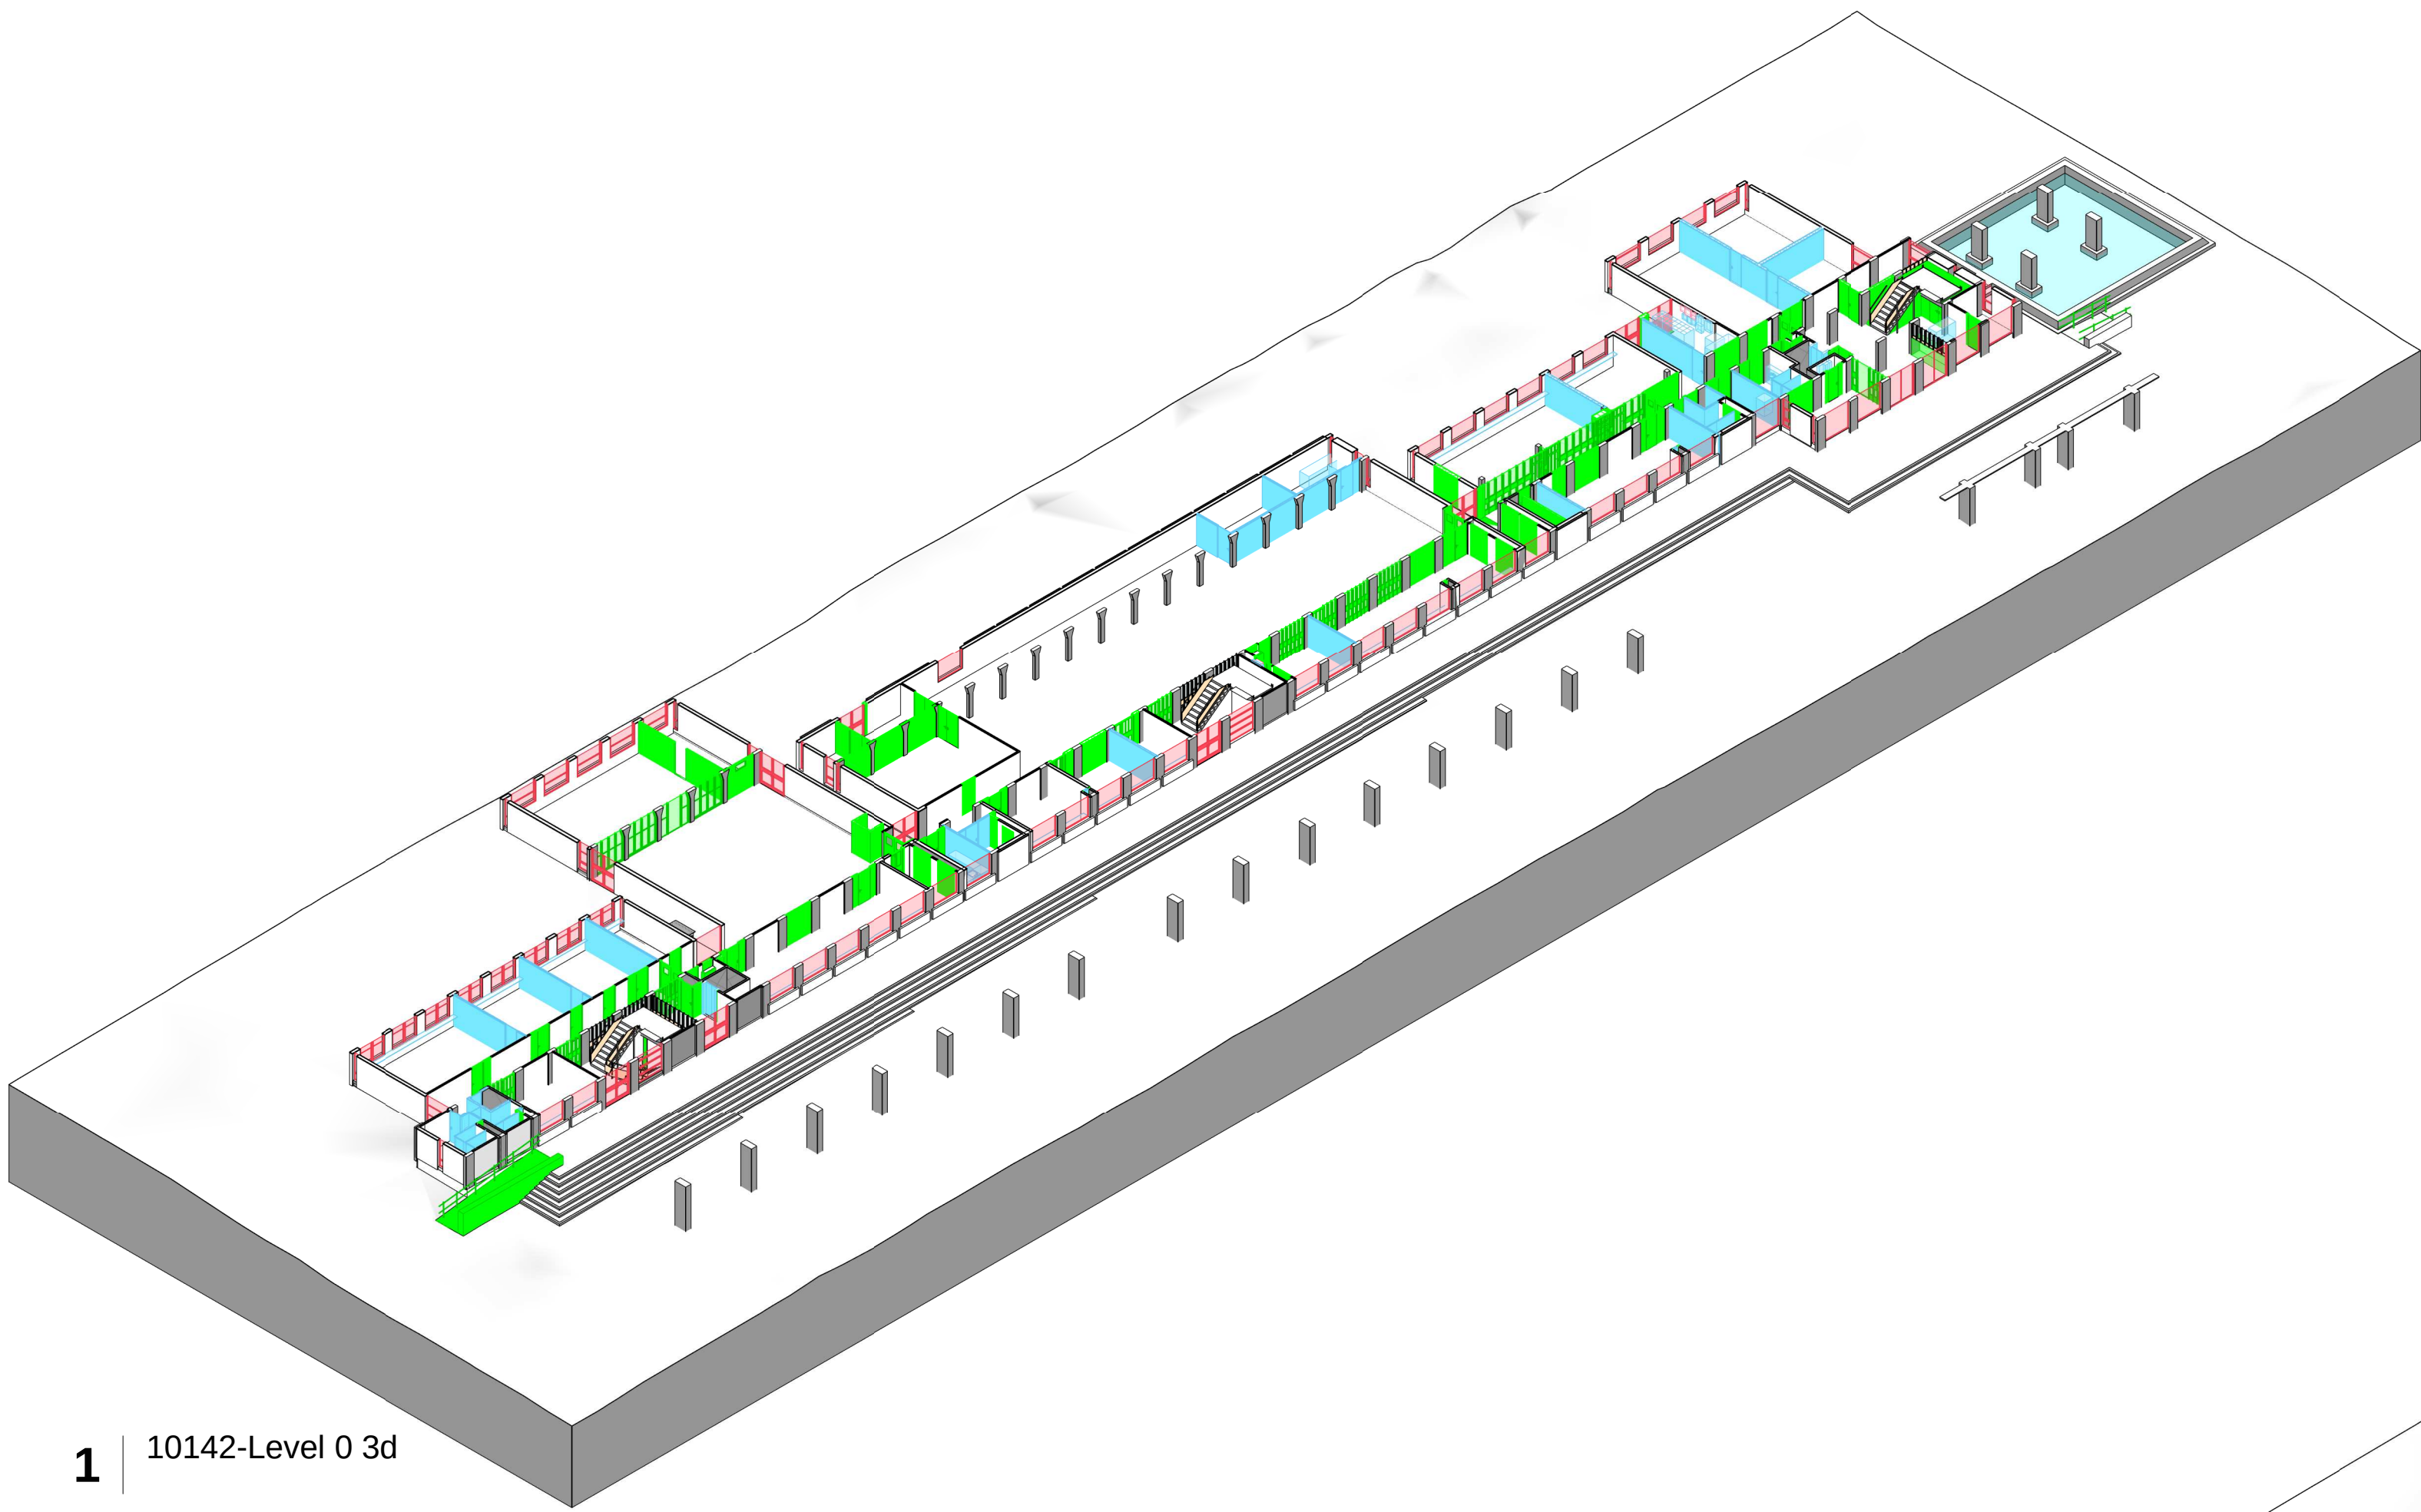

1 | 10142-Level 0 3d

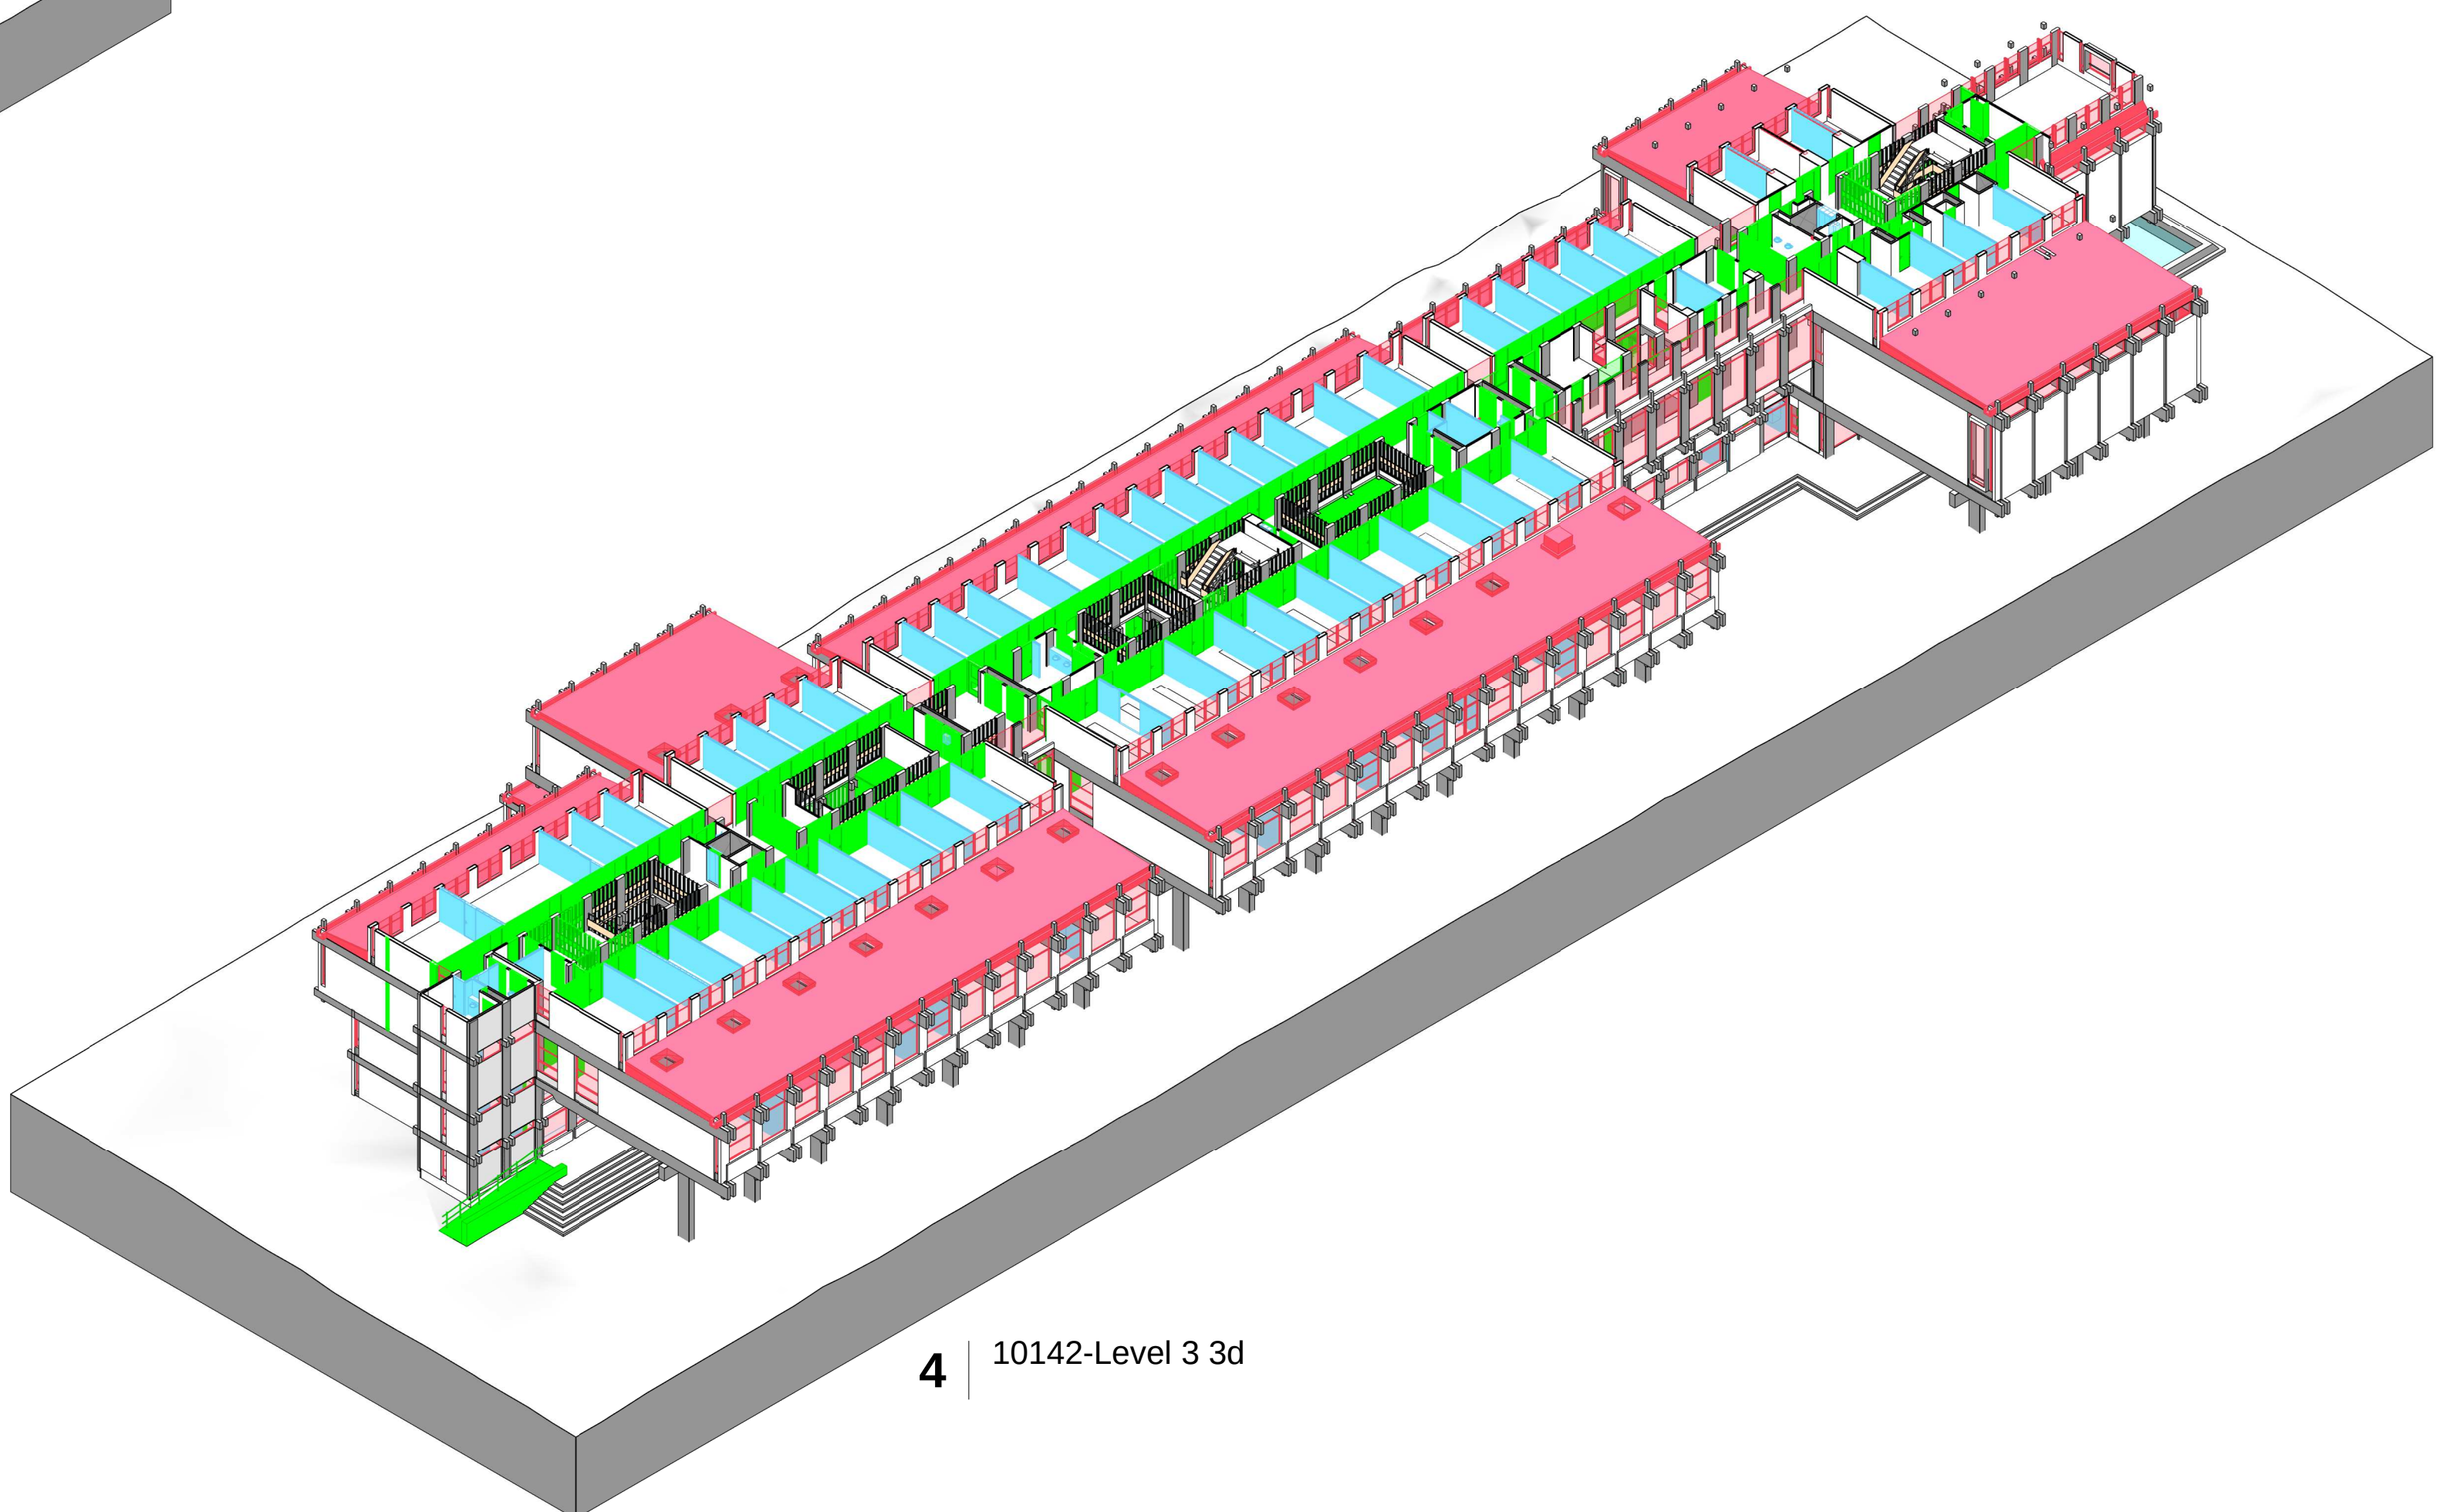

4 | 10142-Level 3 3d

A0

SCALE

1 : 200

© Copyright
Ayre Chamberlain Gaunt

NOTES:

All dimensions to be checked on site.
Drawing to be read in conjunction with all relevant Architectural, Interiors, Structural, M&E, Drainage/Public Health, Landscape and Civil drawings and specifications. Any discrepancies between consultants' drawings to be reported to the Architect before any work commences.
The Contractor's attention is drawn to the Health & Safety matters identified in the Health & Safety plan as being potentially hazardous.
These items should not be considered as a full and final list.
The Work Package Contractor's normal Health & Safety obligations still apply when undertaking constructional operations both on and off site.
Ayre Chamberlain Gaunt take no responsibility for the location of legal boundaries indicated on this drawing and advise a separate drawing to be completed by specialist surveyor in order to establish exact boundaries.
DWG files provided for information only. Refer to PDF record.
The copyright of this drawing is held by Ayre Chamberlain Gaunt Ltd. Not to be used for any purpose without consent.

- Phase 1 - Enabling Works (already carried out)
- Phase 2 - As per planning approval 241743
- Phase 3 - Works relevant to this application

ACGARCHITECTS.CO.UK
Ayre Chamberlain Gaunt
Belvedere House
Basing View
Basingstoke
Hampshire, RG21 4HG
+44 (0)20 3909 5750
mail@acgarchitects.co.uk

AYRE
CHAMBERLAIN
GAUNT

PROJECT
URS Building
University of Reading

DRAWING TITLE
Demo 3d N All Phases

REV.	DATE	DESCRIPTION
P1	24.05.24	DT
P2	31.05.24	DT
P3	07.06.24	DT
P4	04.10.24	Stage 3 Draft Issue
P5	11.10.24	Stage 3 Draft Issue 2
P6	25.10.24	Stage 3 Draft Issue 3
P7	31.10.24	Stage 3 Issue
P8	08.11.24	Draft Planning Issue
P9	29.11.24	Listed Building Consent

DRWN	CHKD BY	APPD BY
RB	RB	DG

DRAWING NO.
project code: acg-urs-building-001-001-001-001
2360383-ACG-W033-ZZ-DR-A-10142

STAGE	COD	SUITABILITY
3	S2	Suitable for information