


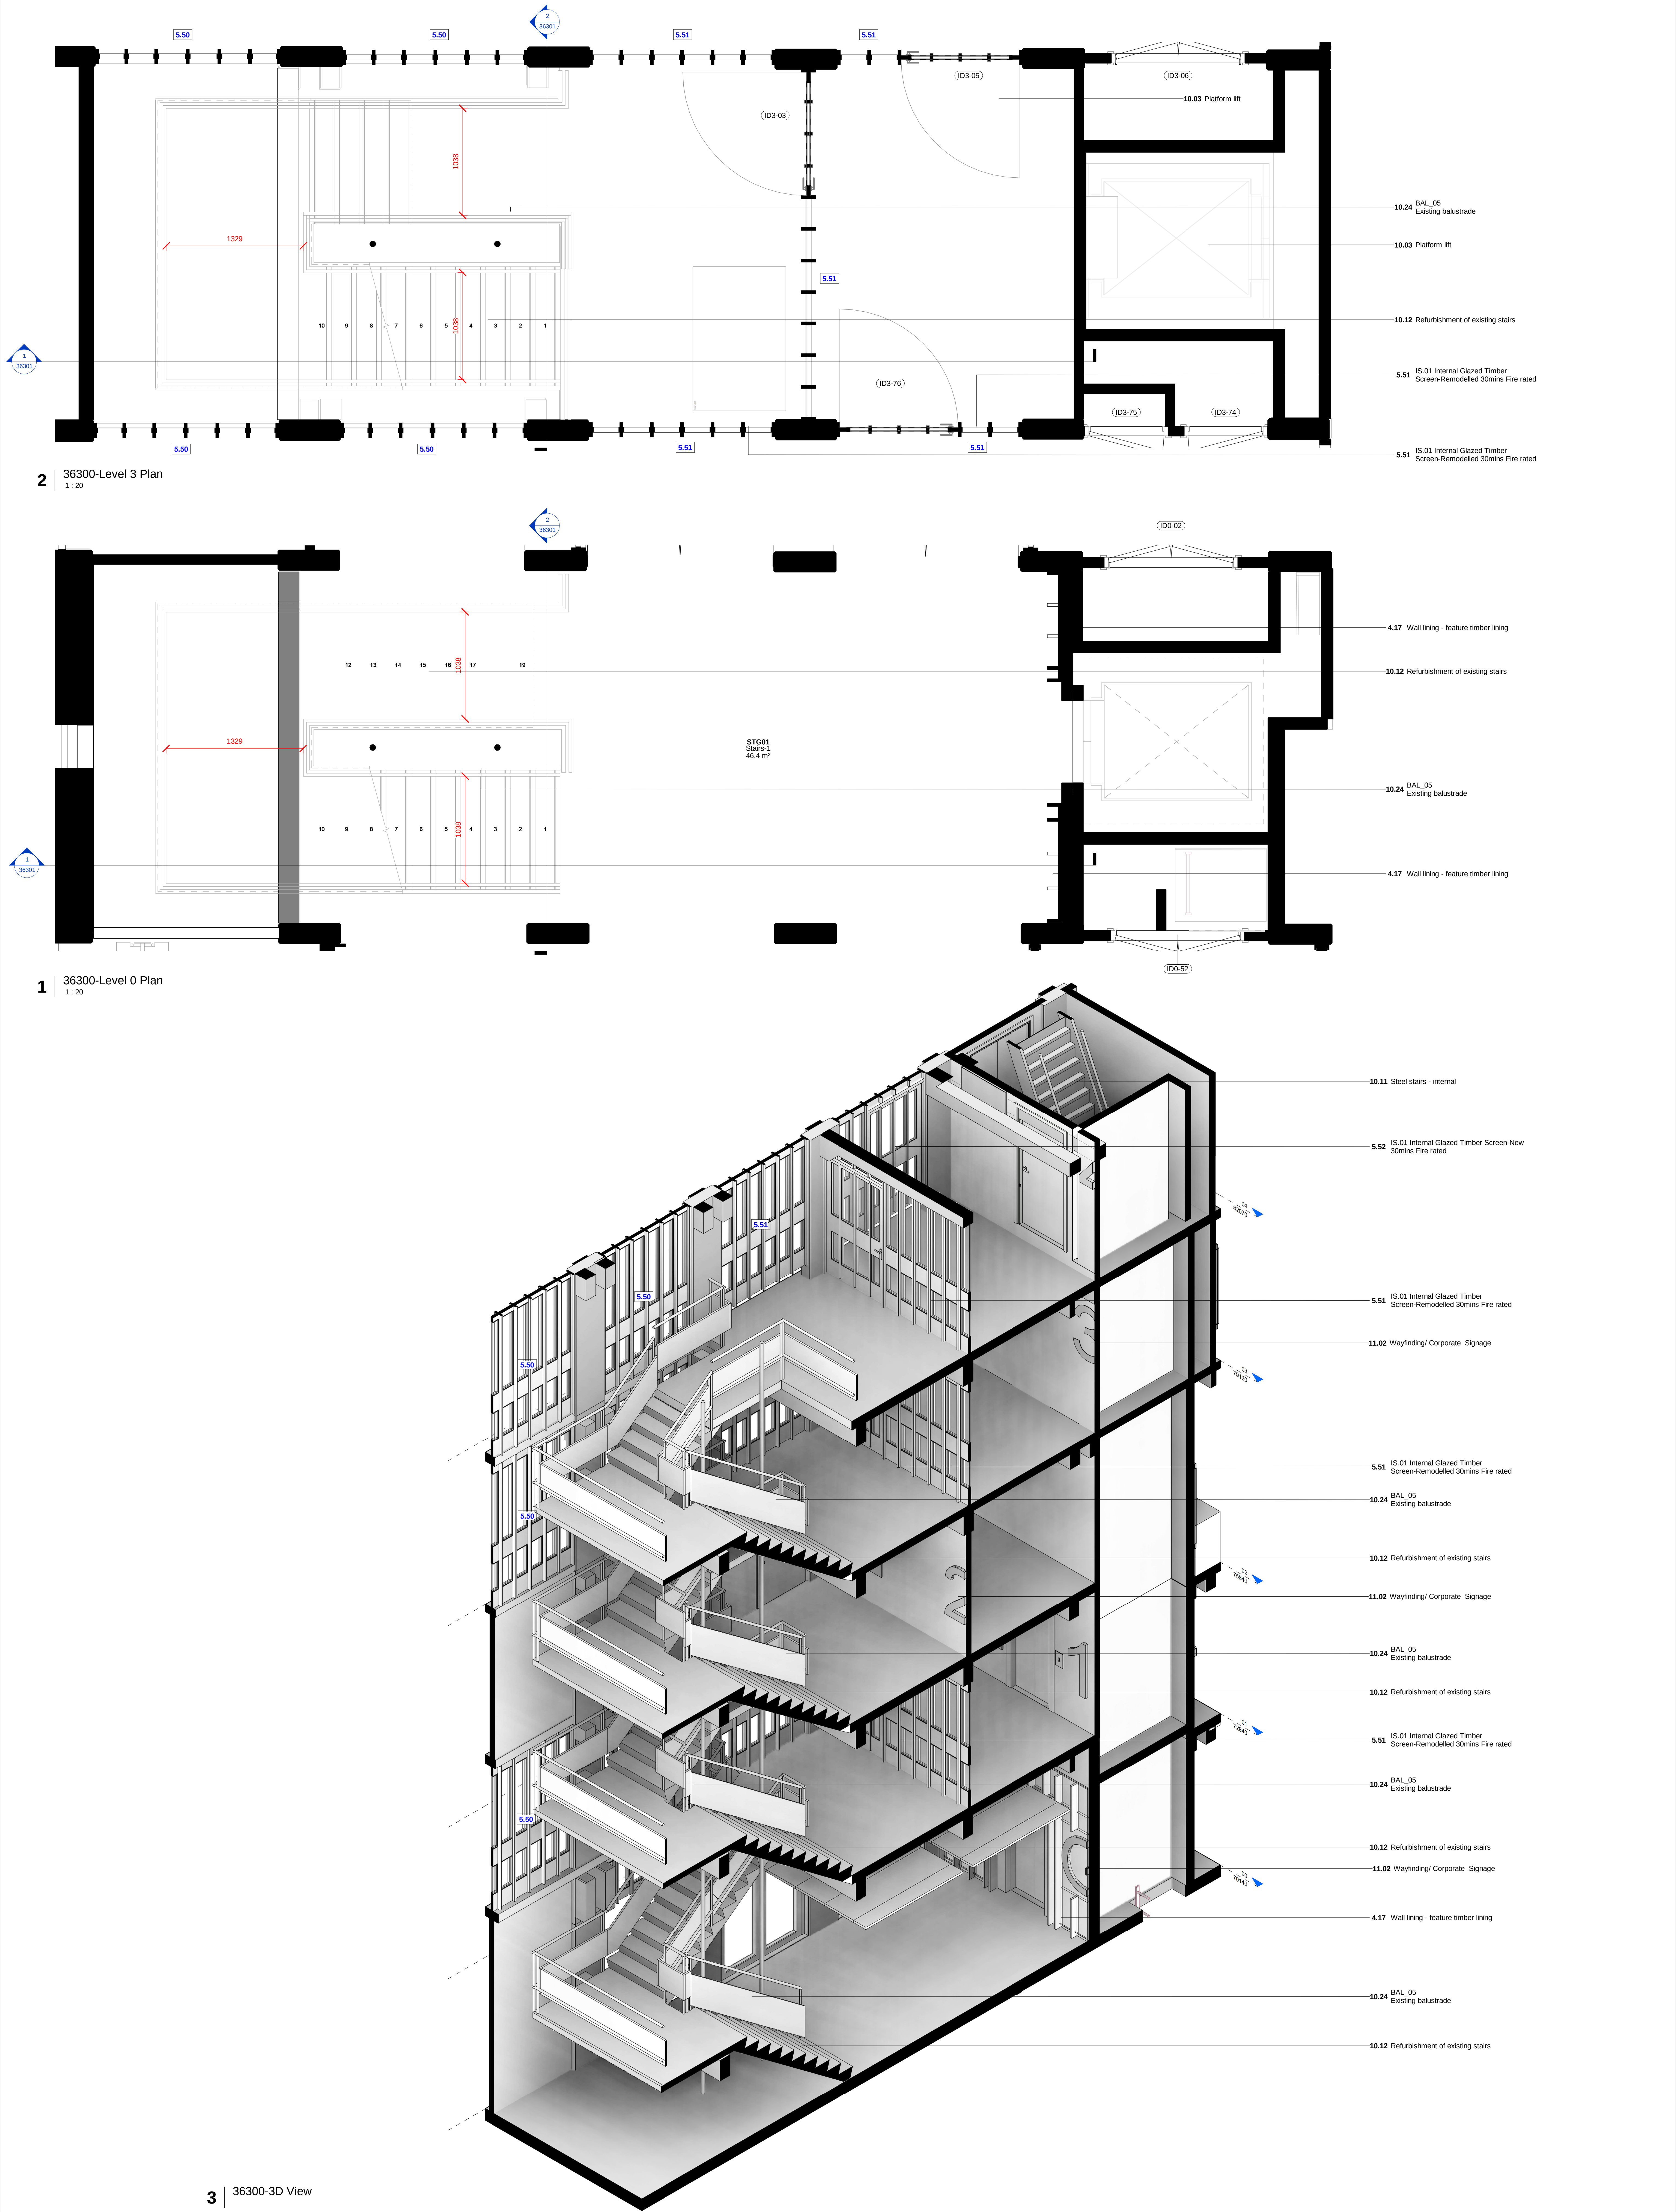

A0	NOTES: All dimensions to be checked on site. Drawing to be read in conjunction with all relevant Architectural, Interiors, Structural, M&E, Drainage/ Public Health, Landscape and Civil drawings and specifications. Any discrepancies between consultant's drawings to be reported to the Architect before any work commences. The Contractor's attention is drawn to the Health & Safety matters identified in the Health & Safety plan as being potentially hazardous. These items should not be considered as a full and final list. The Work Package Contractor's normal Health & Safety obligations still apply when undertaking constructional operations both on and off site. Ayre Chamberlain Gaunt take no responsibility for the location of legal boundaries indicated on this drawing and advise a separate drawing to be completed by specialist surveyor in order to establish exact boundaries. DWG files provided for information only. Refer to PDF record. The copyright of this drawing is held by Ayre Chamberlain Gaunt Ltd. Not to be used for any purpose without consent.	ACGARCHITECTS.CO.UK Ayre Chamberlain Gaunt Belvedere House Basing View Basingstoke Hampshire, RG21 4HG +44 (0)20 3909 5750 mail@acgarchitects.co.uk AYRE CHAMBERLAIN GAUNT	PROJECT URS Building University of Reading DRAWING TITLE Internal Stair Core 1	<table><tr><th>REV.</th><th>DATE</th><th>DESCRIPTION</th></tr><tr><td>P1</td><td>04.10.24</td><td>Stage 3 Draft Issue</td></tr><tr><td>P2</td><td>11.10.24</td><td>Stage 3 Draft Issue 2</td></tr><tr><td>P3</td><td>25.10.24</td><td>Stage 3 Draft Issue 3</td></tr><tr><td>P4</td><td>31.10.24</td><td>Stage 3 Issue</td></tr><tr><td>P5</td><td>08.11.24</td><td>Draft Planning Issue</td></tr><tr><td>P6</td><td>29.11.24</td><td>Listed Building Consent</td></tr></table>	REV.	DATE	DESCRIPTION	P1	04.10.24	Stage 3 Draft Issue	P2	11.10.24	Stage 3 Draft Issue 2	P3	25.10.24	Stage 3 Draft Issue 3	P4	31.10.24	Stage 3 Issue	P5	08.11.24	Draft Planning Issue	P6	29.11.24	Listed Building Consent	<table><tr><th>DRWN</th><th>CHKD BY</th><th>APPD BY</th></tr><tr><td>JMG</td><td>RB</td><td>DG</td></tr></table> DRAWING NO. project code - region - volume - level - type - rls - number 2360383-ACG-W033-ZZ-DR-A-36300	DRWN	CHKD BY	APPD BY	JMG	RB	DG
	REV.	DATE	DESCRIPTION																													
	P1	04.10.24	Stage 3 Draft Issue																													
P2	11.10.24	Stage 3 Draft Issue 2																														
P3	25.10.24	Stage 3 Draft Issue 3																														
P4	31.10.24	Stage 3 Issue																														
P5	08.11.24	Draft Planning Issue																														
P6	29.11.24	Listed Building Consent																														
DRWN	CHKD BY	APPD BY																														
JMG	RB	DG																														
SCALE				<table><tr><th>STAGE</th><th>CODE</th><th>SUITABILITY</th></tr><tr><td>3</td><td>S2</td><td>Suitable for information</td></tr></table>	STAGE	CODE	SUITABILITY	3	S2	Suitable for information																						
STAGE	CODE	SUITABILITY																														
3	S2	Suitable for information																														
@ Copyright Ayre Chamberlain Gaunt																																