


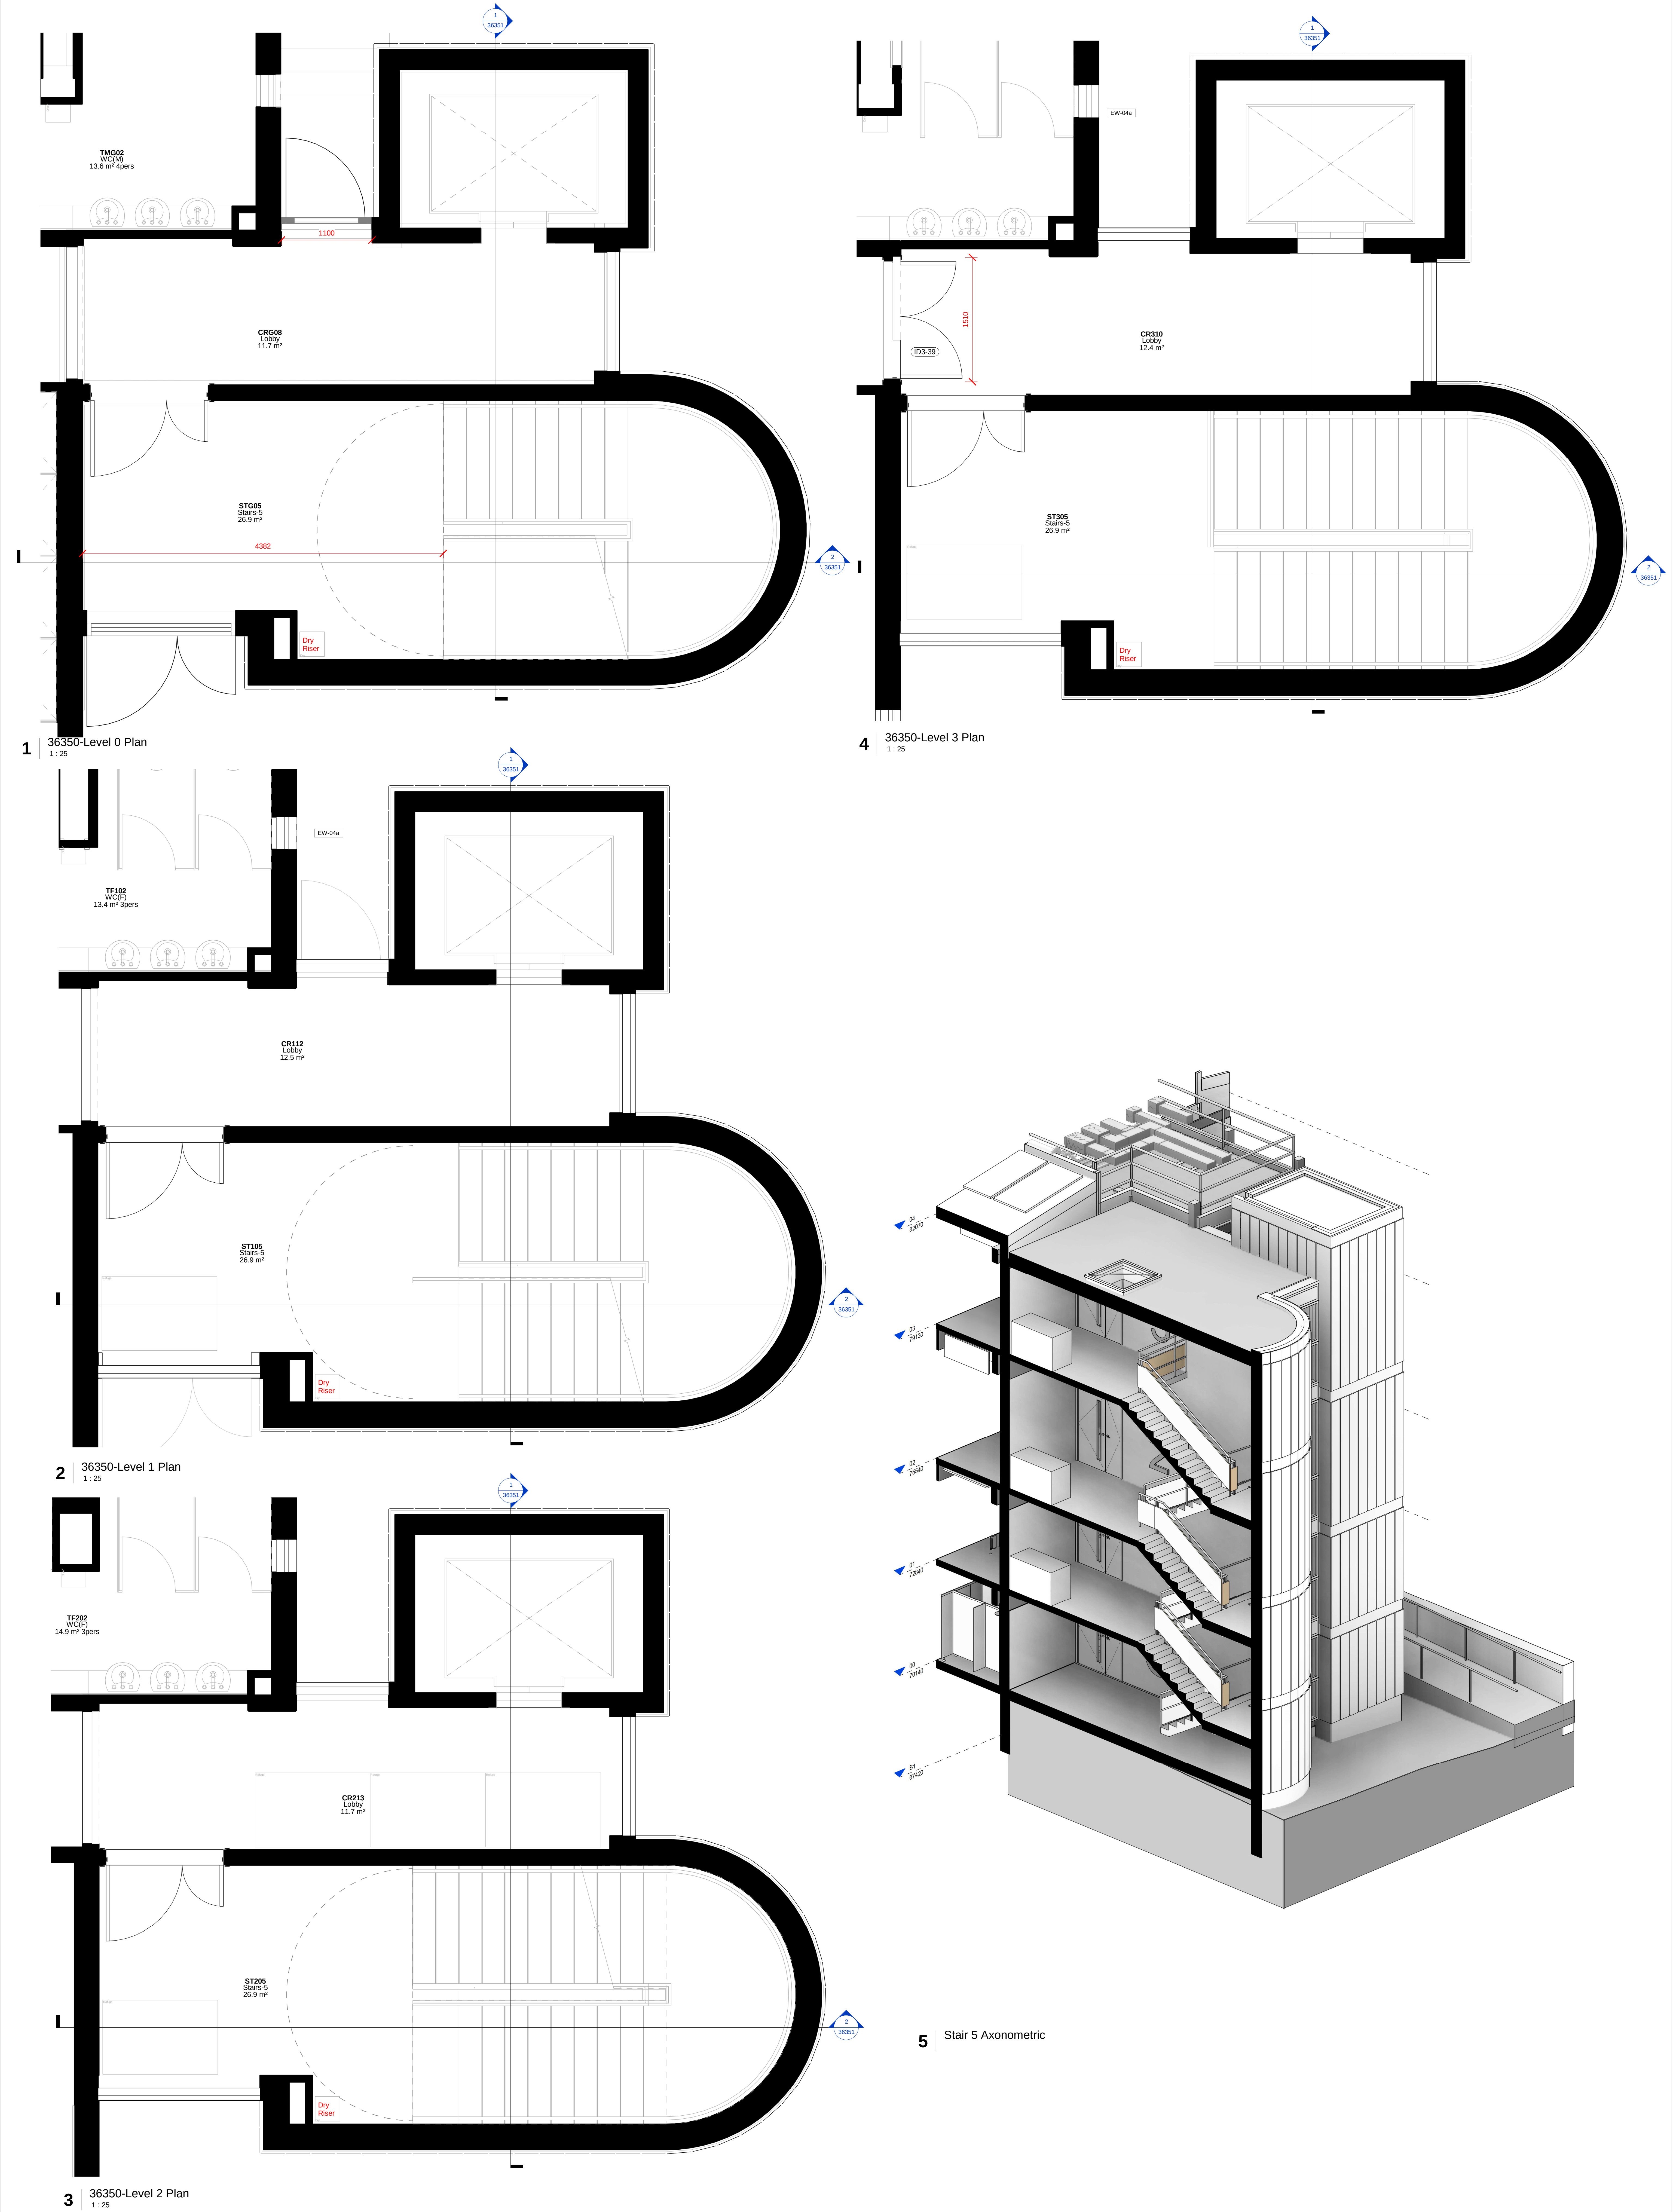

A0		NOTES: All dimensions to be checked on site. Drawing to be read in conjunction with all relevant Architectural, Interiors, Structural, M&E, Drainage/Public Health, Landscape and Civils drawings and specifications. Any discrepancies between consultant's drawings to be reported to the architect before any work commences. The Contractor's attention is drawn to the Health & Safety matters identified in the Health & Safety plan as being potentially hazardous. These items should not be considered as a full and final list. The Work Package Contractor's normal Health & Safety obligations still apply when undertaking constructional operations both on and off site. Ayre Chamberlain Gaunt take no responsibility for the location of legal boundaries indicated on this drawing and advise a separate drawing to be completed by specialist surveyor in order to establish exact boundaries. DWG files provided for information only. Refer to PDF record. The copyright of this drawing is held by Ayre Chamberlain Gaunt Ltd. Not to be used for any purpose without consent.	ACGARCHITECTS.CO.UK Ayre Chamberlain Gaunt Belvedere House Basing View Basingstoke Hampshire, RG21 4HG +44 (0)20 3909 5750 mail@acgarchitects.co.uk AYRE CHAMBERLAIN GAUNT	PROJECT URS Building University of Reading DRAWING TITLE Internal Stair Core 5	REV. DATE DESCRIPTION P1 04.10.24 Stage 3 Draft Issue P2 11.10.24 Stage 3 Draft Issue 2 P3 25.10.24 Stage 3 Draft Issue 3 P4 31.10.24 Stage 3 Issue P5 08.11.24 Draft Planning Issue P6 29.11.24 Listed Building Consent	DRWN ML A CHKD BY RB APPD BY DG	DRAWING NO. project code - originator - volume - level - type - r/o - number 2360383-ACG-W033-ZZ-DR-A-36350
SCALE		STAGE 3		SUITABILITY S2 Suitable for Information			

@ Copyright
Ayre Chamberlain Gaunt