


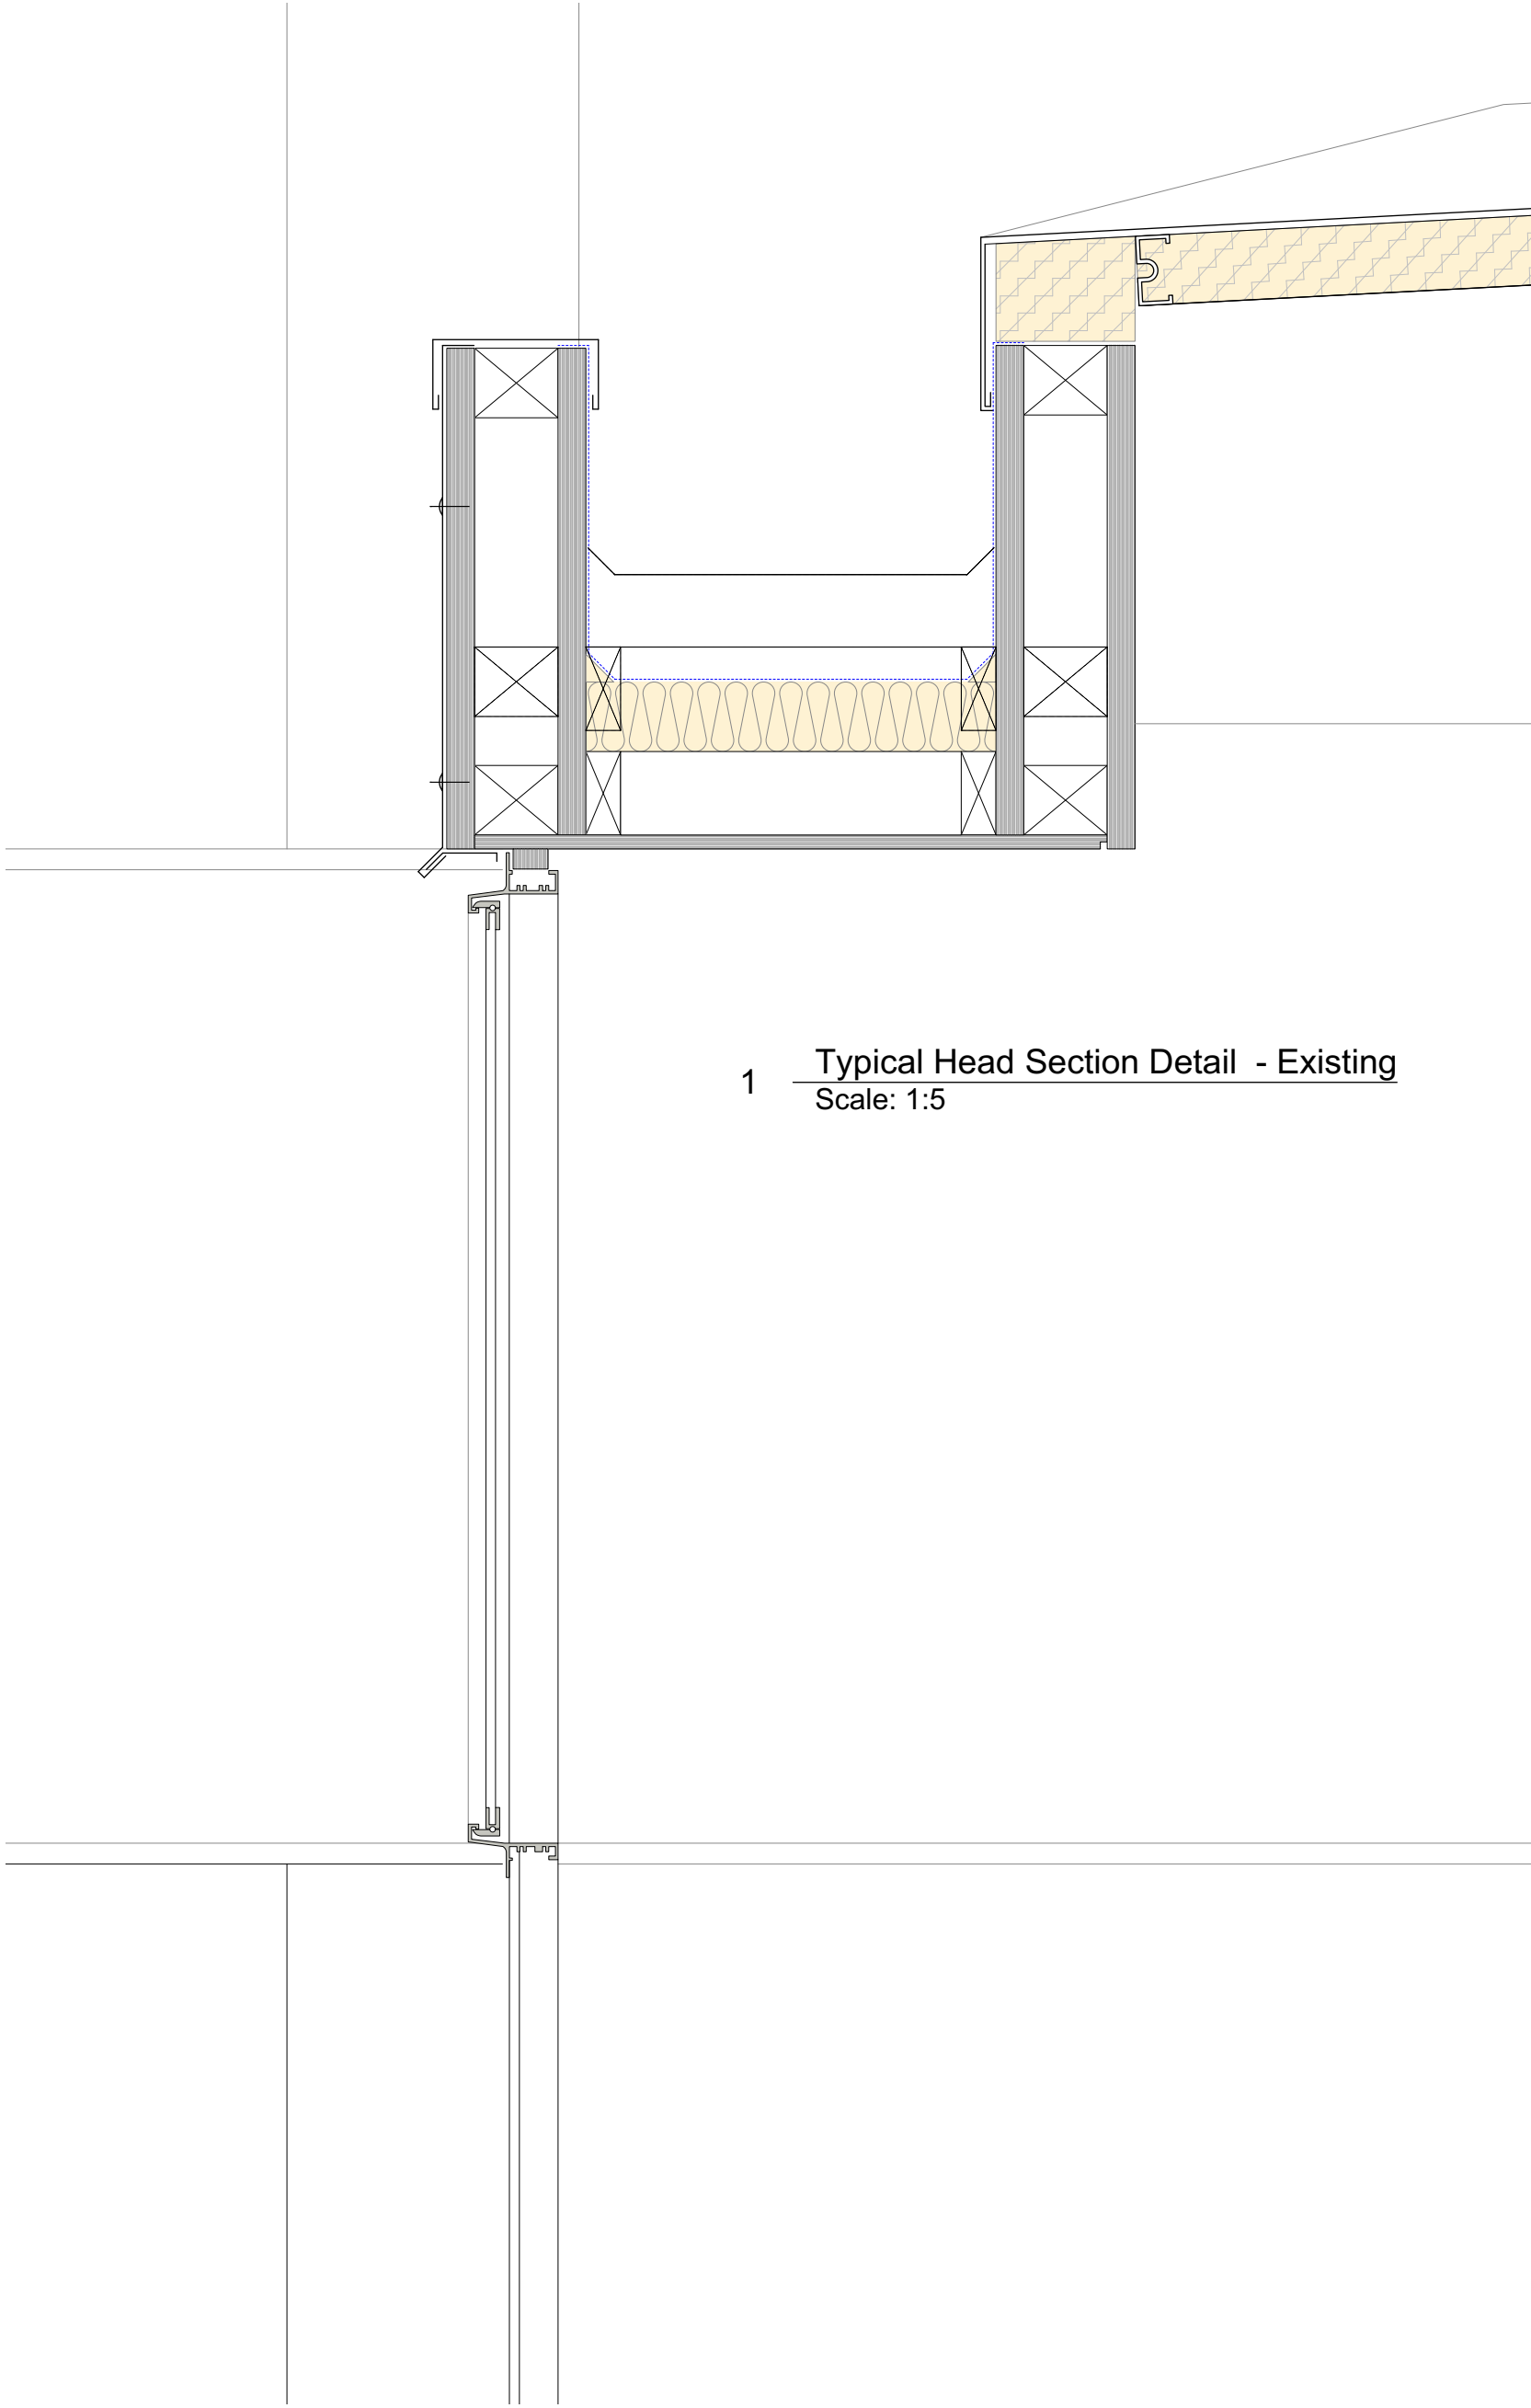


1 Typical Head Section Detail - Existing
Scale: 1:5




Existing sliding sash window (Level 3)




Existing frame detail (Level 2)

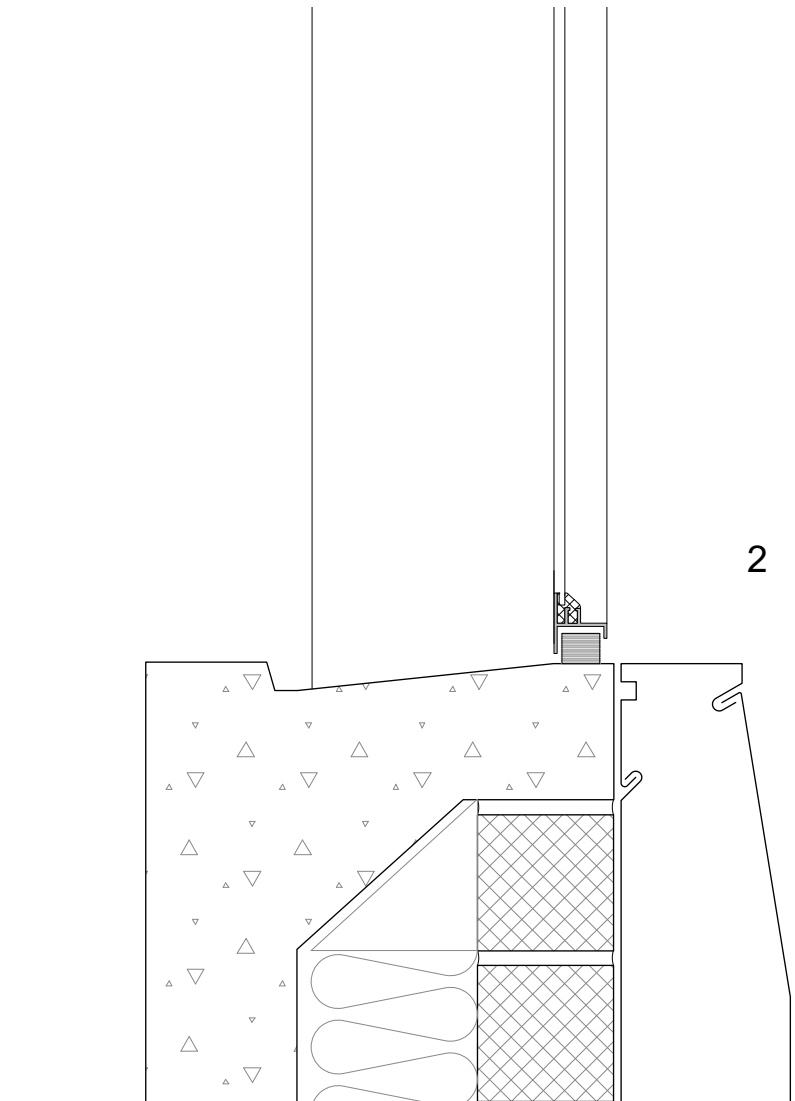


2 Typical Sill Section Detail - Existing
Scale: 1:5

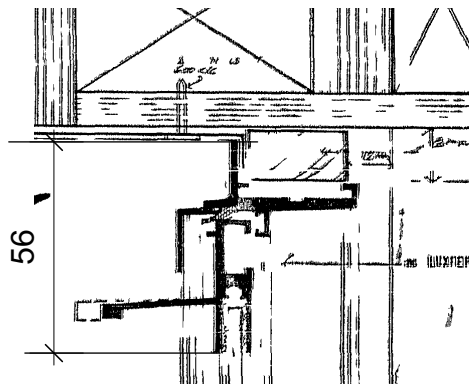


Typical existing head section with approx 1:2
Indicative dimension based on record drawings.
Further site surveys to be completed.

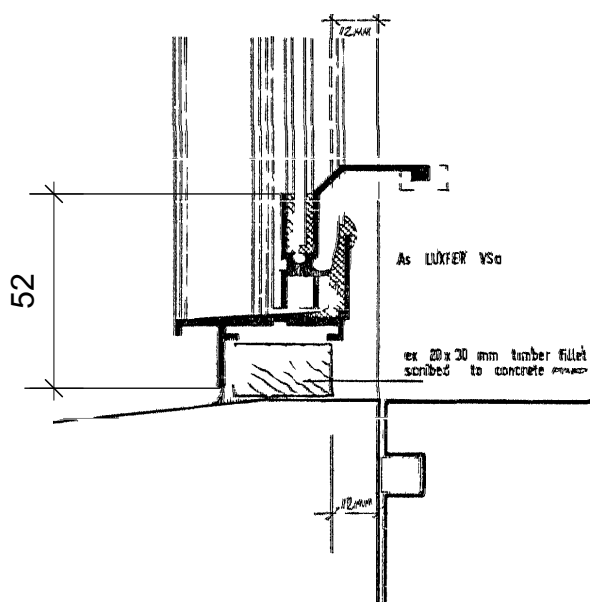

Typical existing sill section with approx 1:2
Indicative dimension based on record drawings.
Further site surveys to be completed.

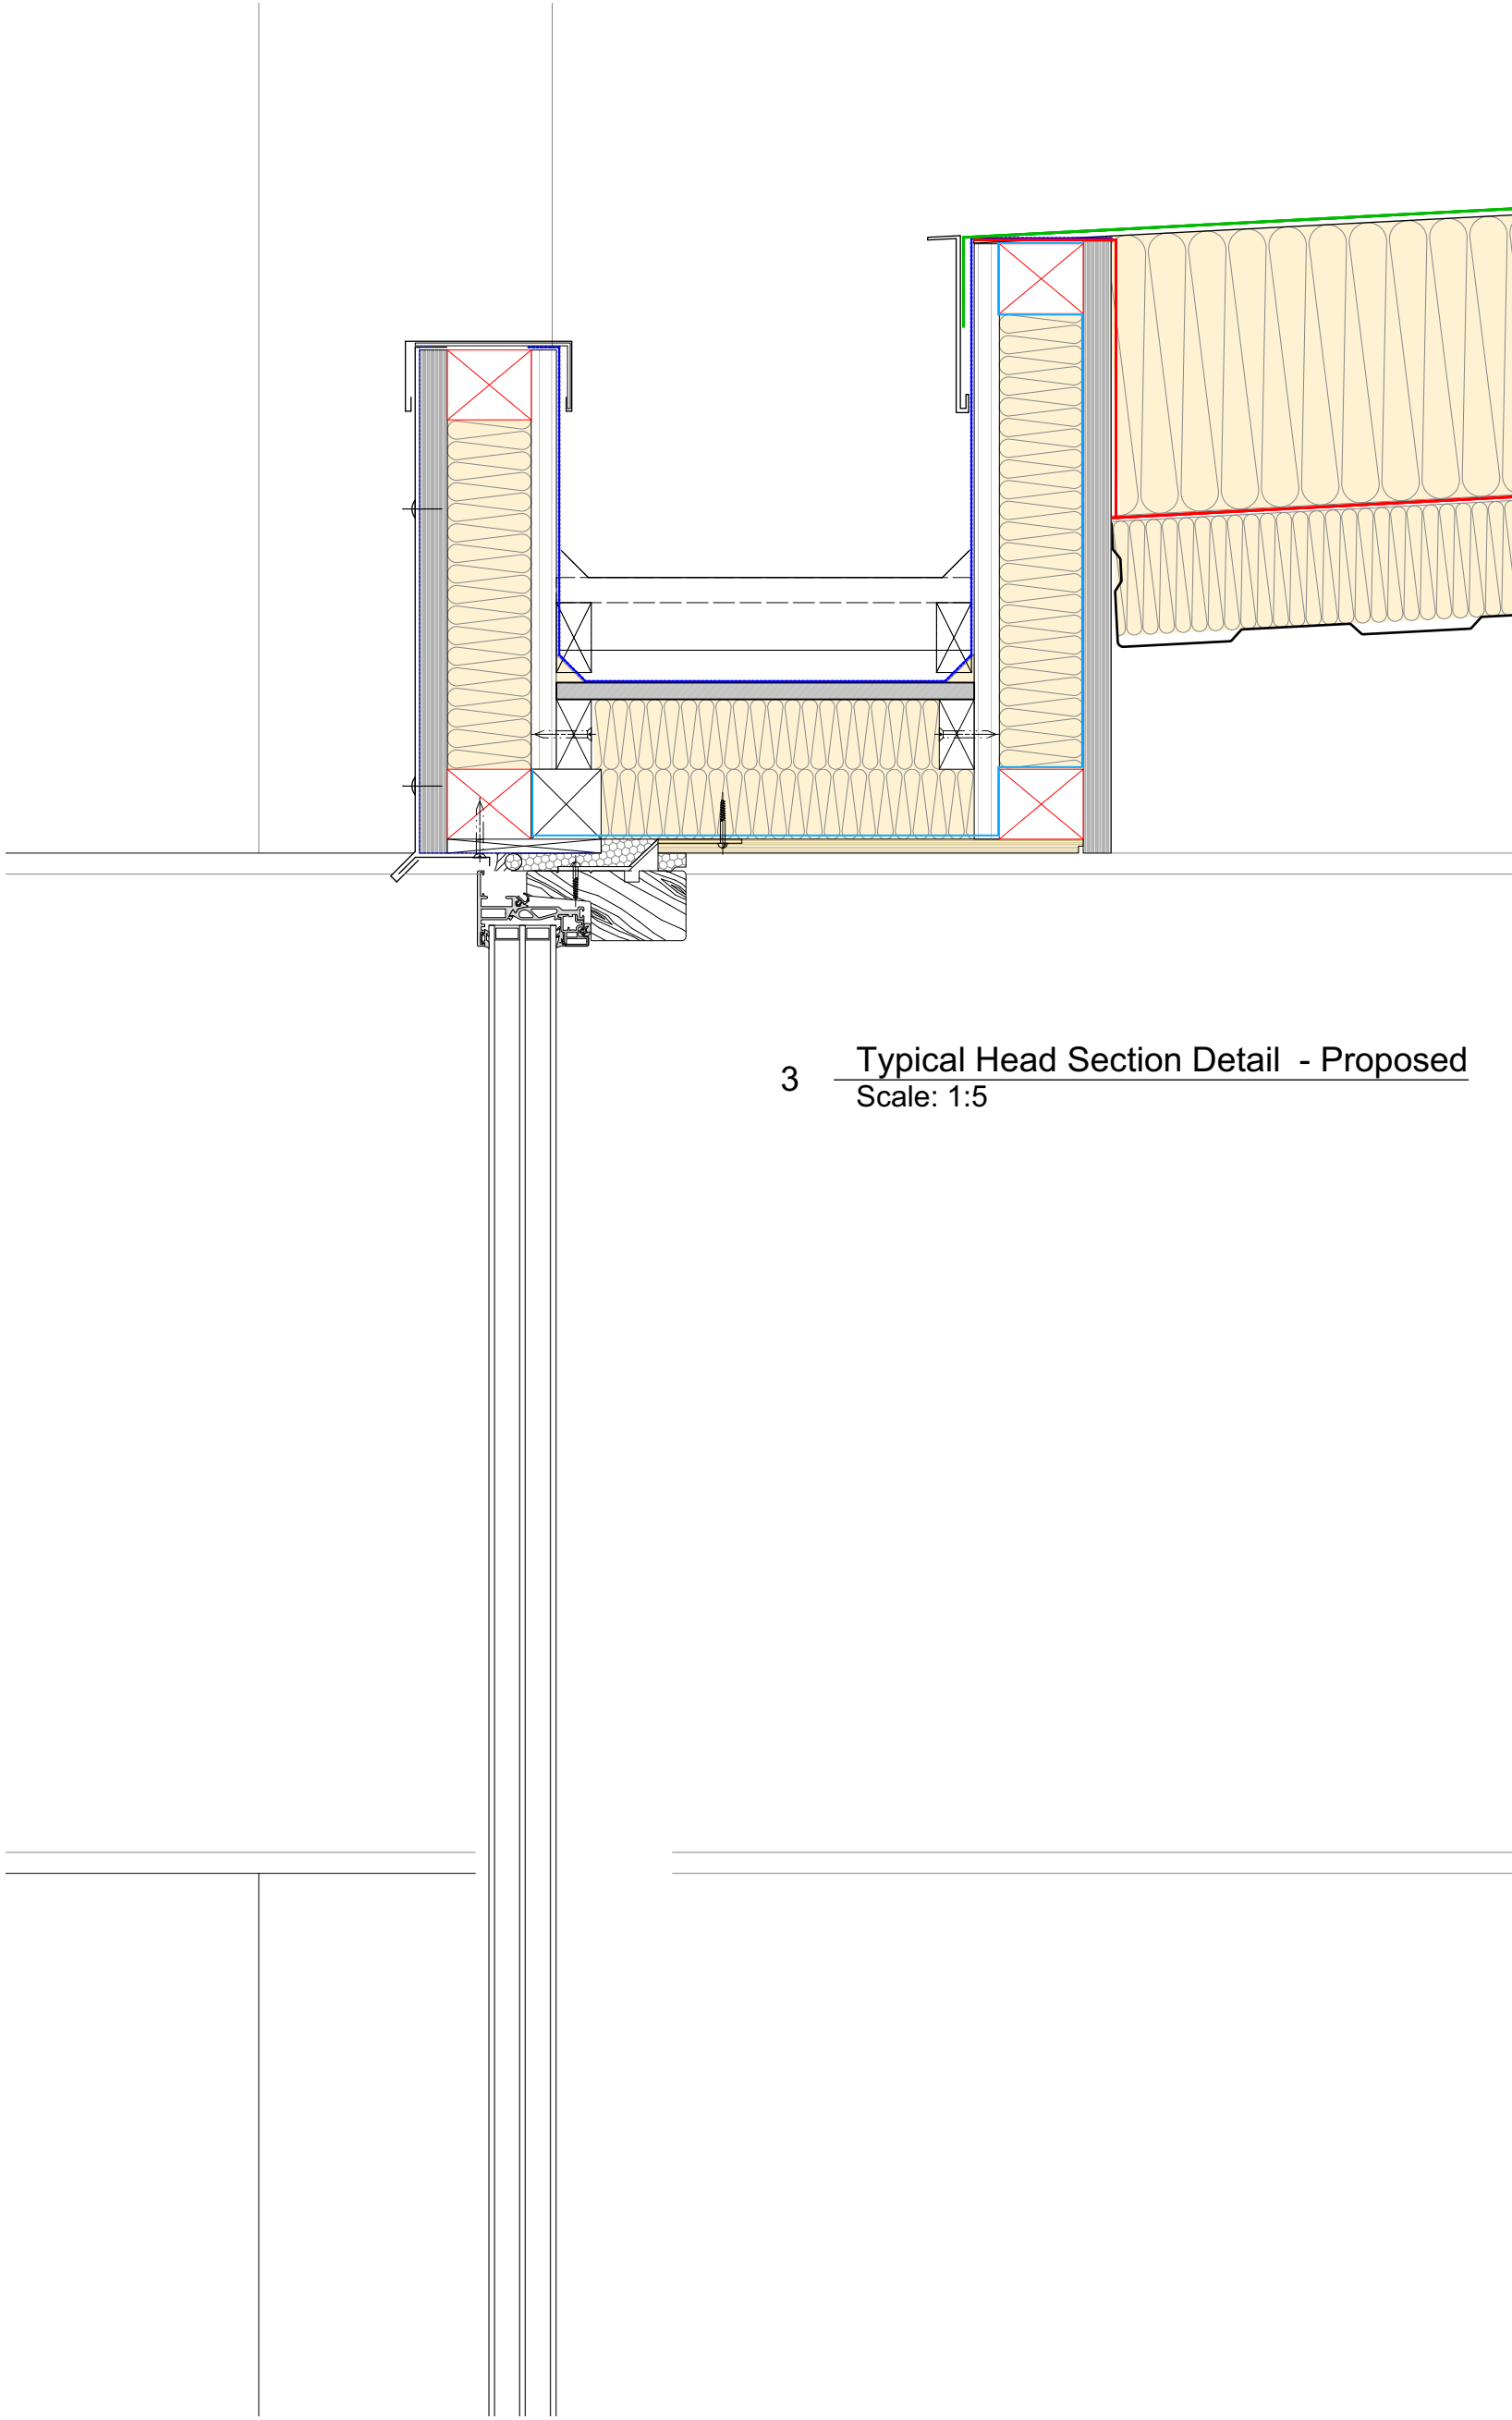


3 Typical Head Section Detail - Proposed
Scale: 1:5

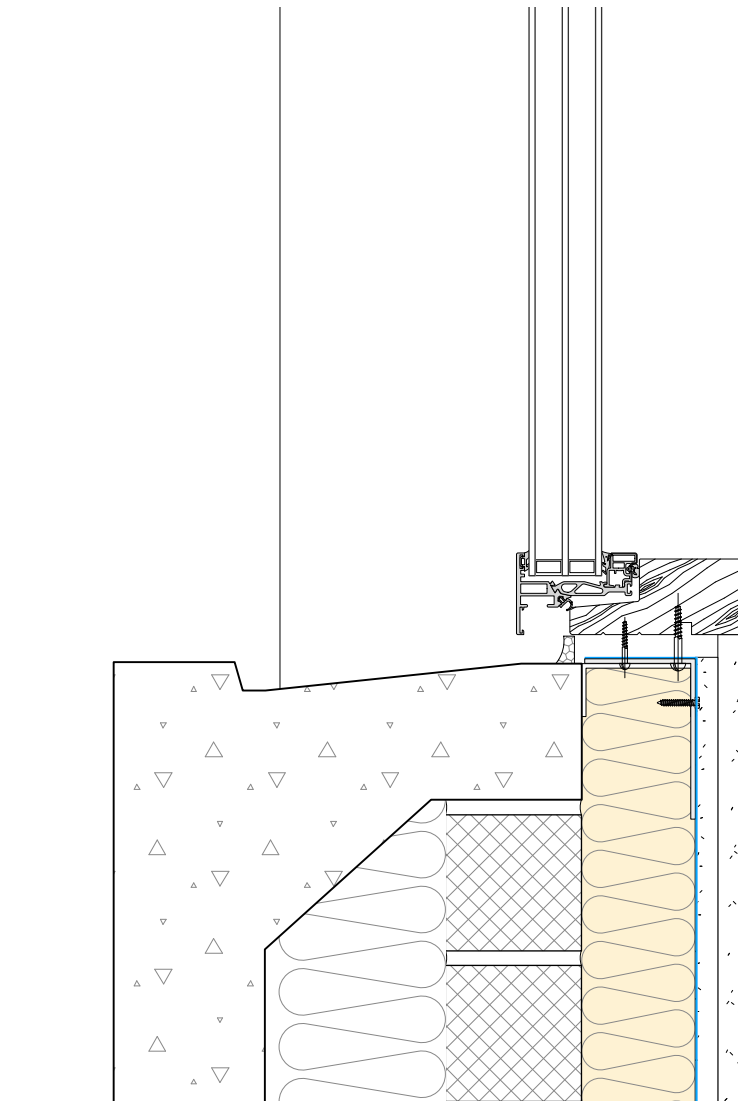


4 Typical Sill Section Detail - Proposed
Scale: 1:5




Composite system with silver powdercoated aluminium

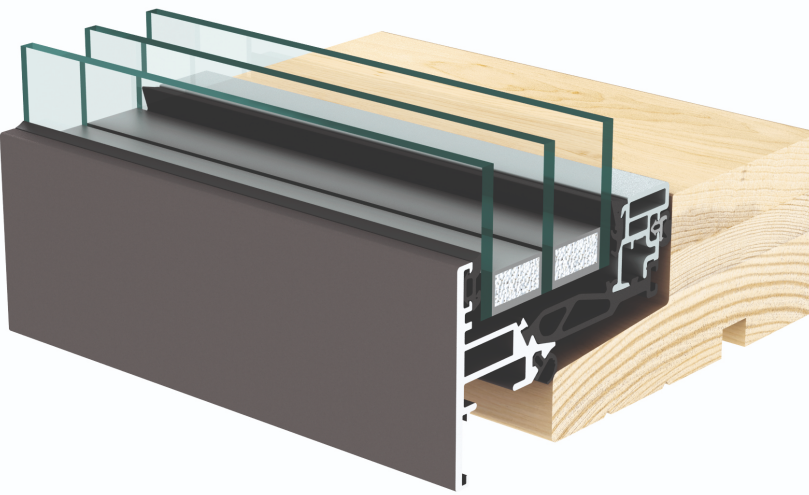

Composite window section with aluminium
opening sash and timber inner fixed frame

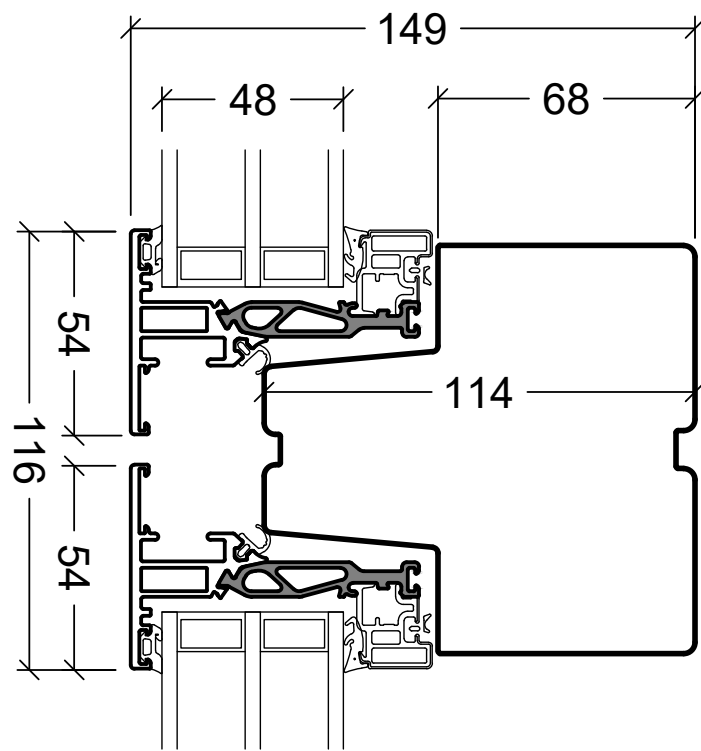

Typical double frame section with two opening lights approx 1:2

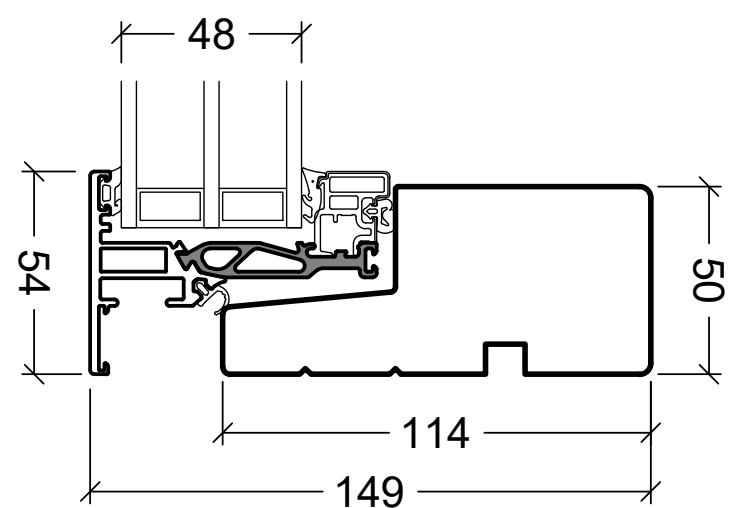

Typical jamb/head/cill section approx 1:2

NOTES:

All dimensions to be checked on site.
Drawing to be read with all relevant Architectural, Interiors, Structural, M&E, Drainage/Public Health, Landscape, Civils and Interiors drawings and specifications. Any discrepancies between consultant's drawings to be reported to the Architect before any work commences. The Contractor's attention is drawn to the Health & Safety matters identified in the Health & Safety plan as being potentially hazardous.
These items should not be considered as a full and final list.
The Work Package Contractor's normal Health & Safety obligations still apply when undertaking constructional operations both on and off site.
Ayre Chamberlain Gaunt take no responsibility for the location of legal boundaries indicated on this drawing and advise a separate drawing be completed by a specialist surveyor in order to establish exact boundaries.
DWG files provided for information only. Refer to PDF record.
The copyright of this drawing is held by Ayre Chamberlain Gaunt Ltd. Not to be used for any purpose without consent.

Existing building details based
on original drawings and site
observation only.

ACGARCHITECTS.CO.UK

Ayre Chamberlain Gaunt
Belvedere House
Basing View
Basingstoke
Hampshire, RG21 4HG

+44 (0)20 3909 5790
mail@acgarchitects.co.uk

AYRE
CHAMBERLAIN
GAUNT

PROJECT
University of Reading
URS Building

DRAWING TITLE
Window section comparison

REV	DATE	DESCRIPTION
2	03/07/2024	Listed Building Consent Application RB
3	08/11/2024	Draft Planning Issue RB
4	29/11/2024	Listed Building Consent Application RB

REV.	VER.	APPROVED BY
P 4	.00	RB/DG

DRAWING NO.
project code - originator - volume - level - type - role - number
2360383-ACG-W033-ZZ-DR-A-42290

SUITABILITY
code description
S2 SUITABLE FOR INFORMATION