



1 | 10134-Level 3 Plan

1 : 200

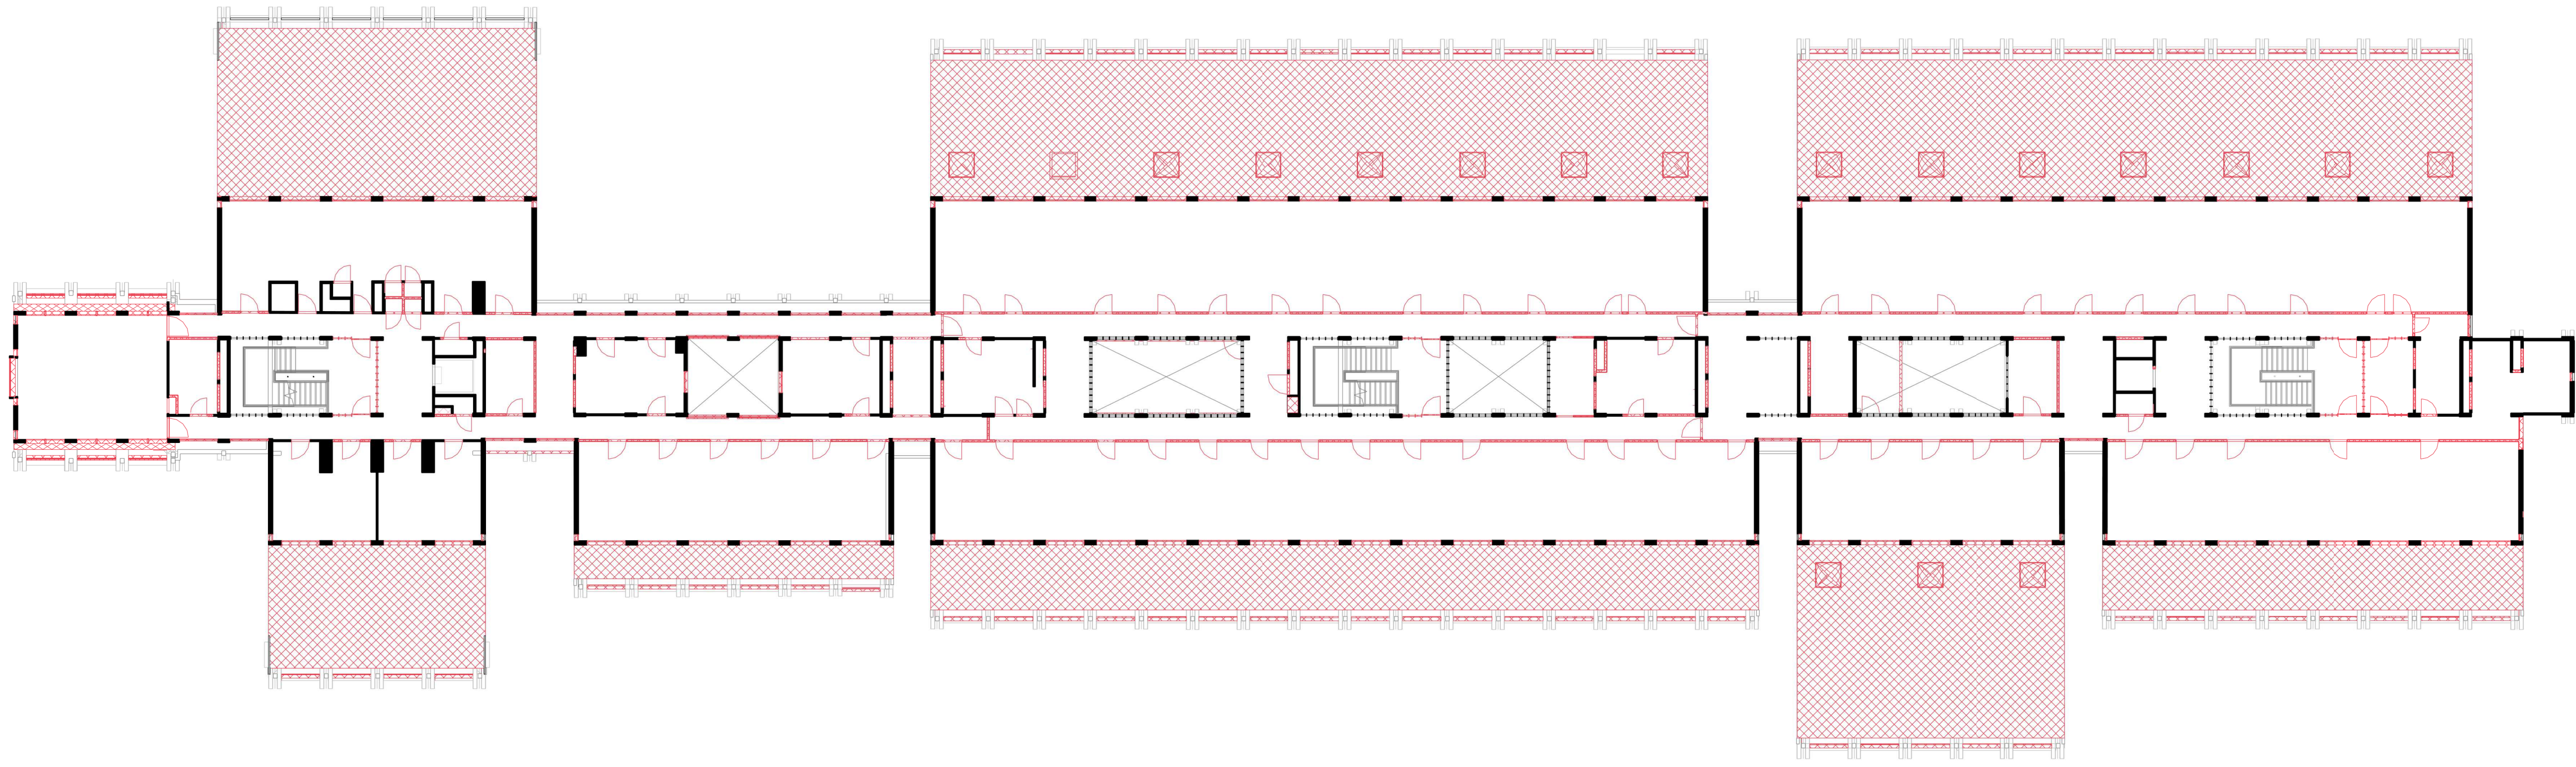


2 | 10134-Level 3 Plan West

1 : 100

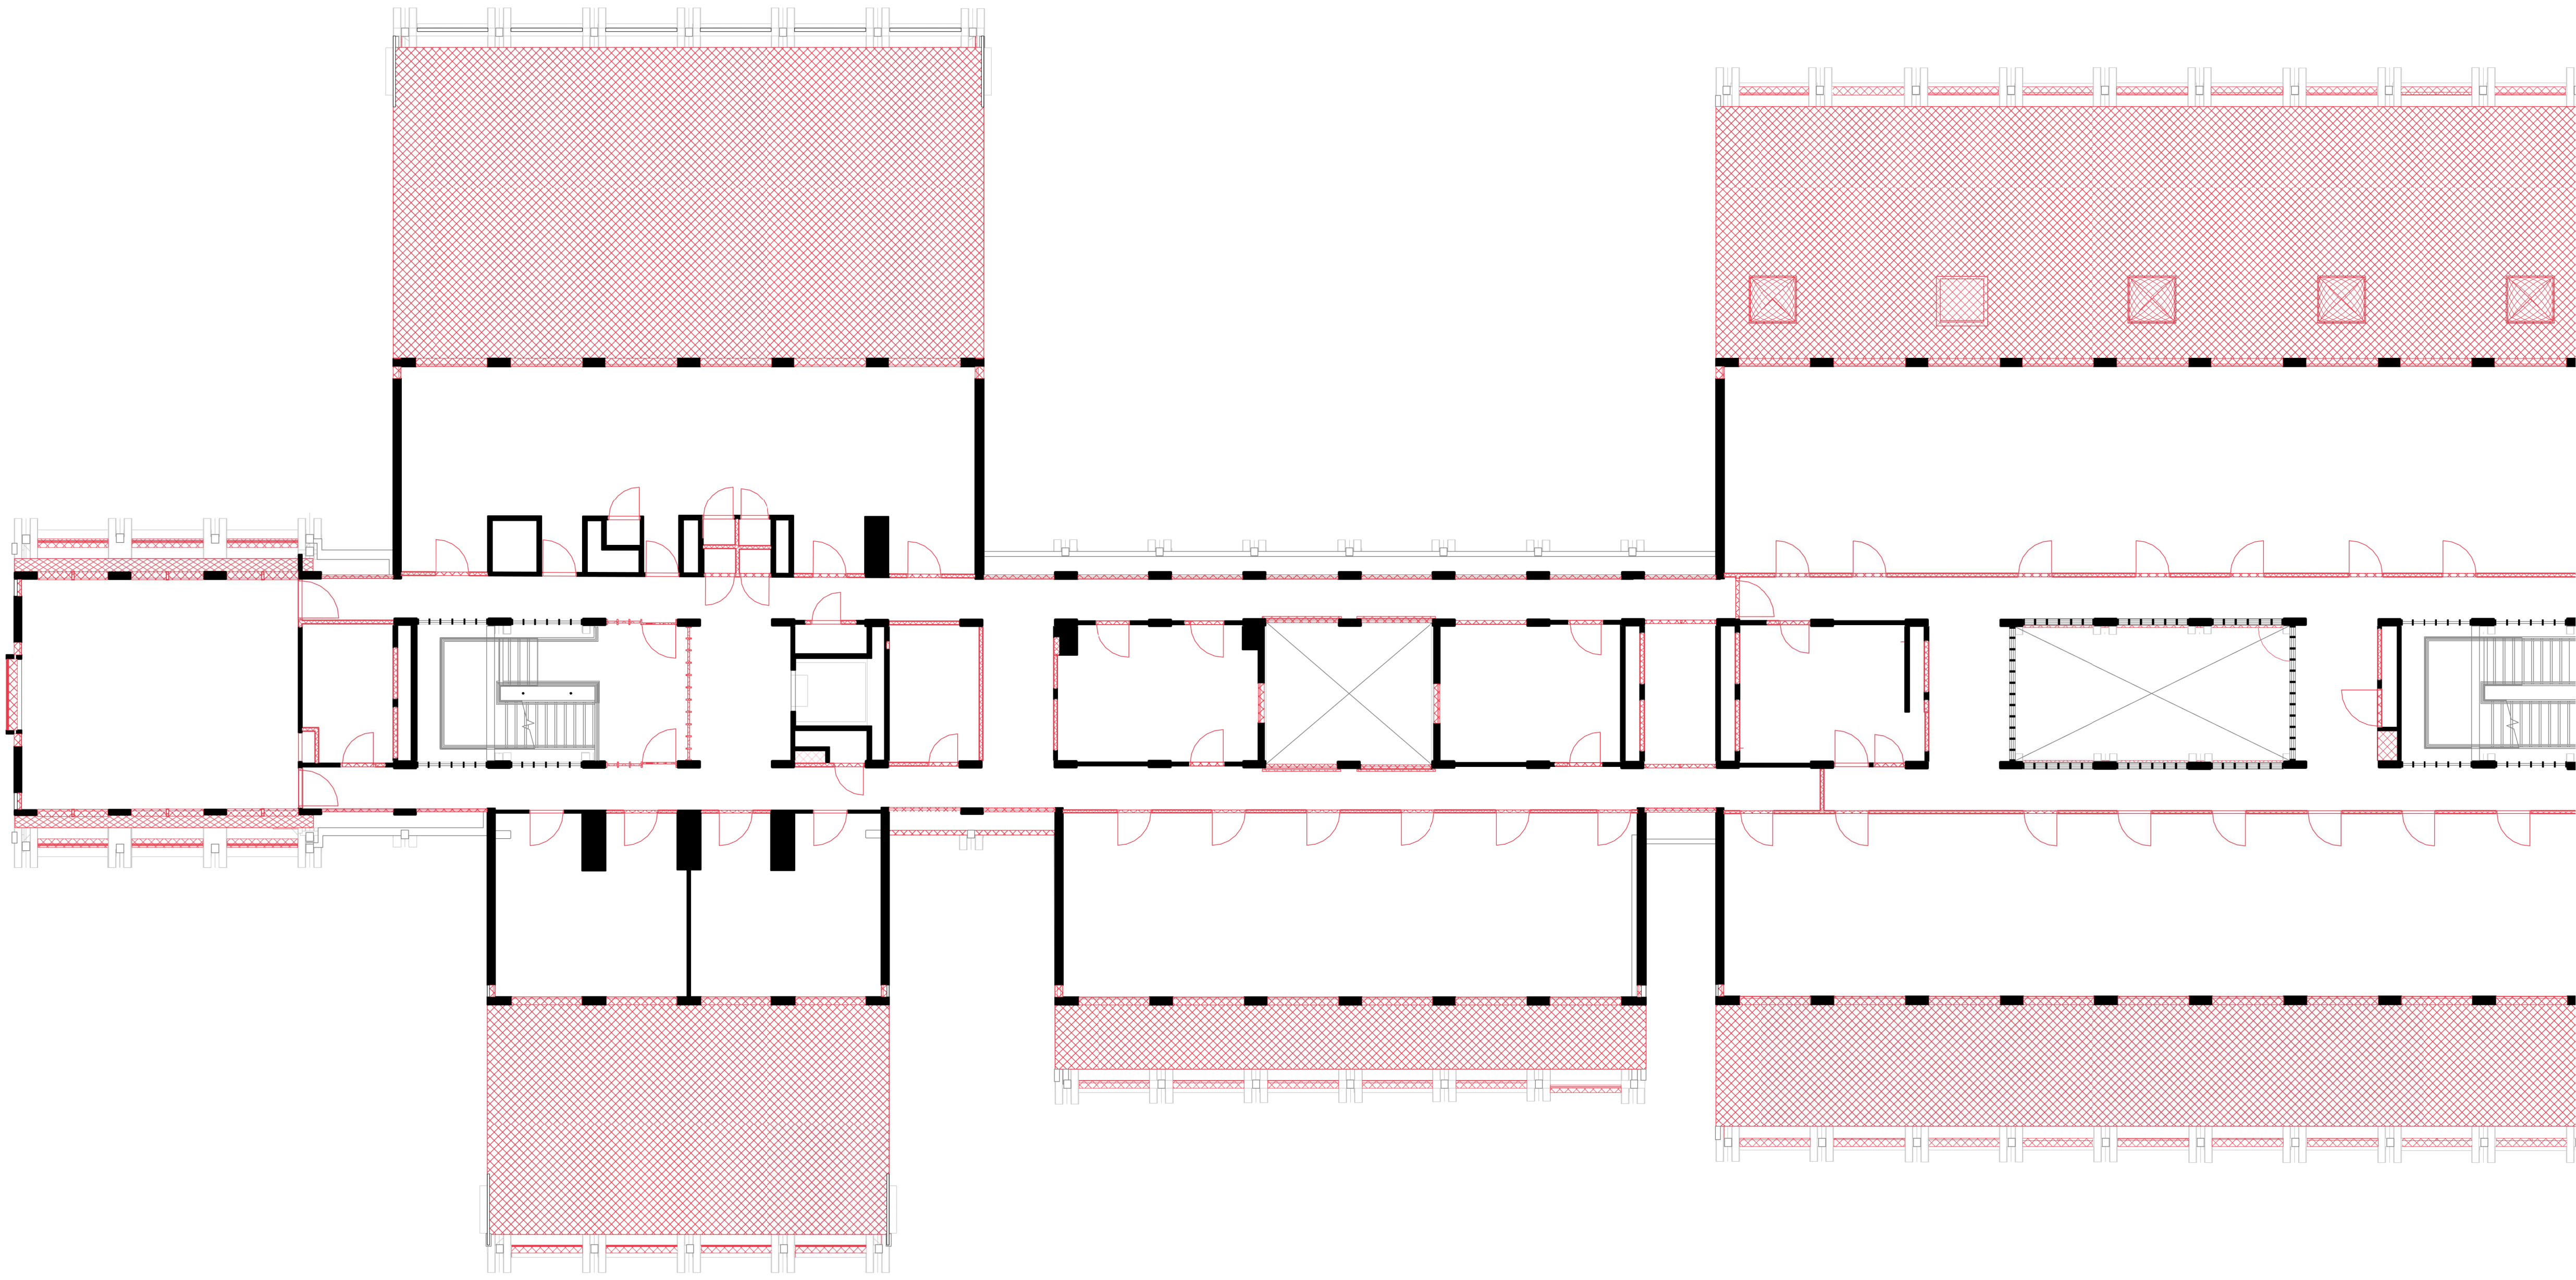

3 | 10134-Level 3 Plan East

1 : 100

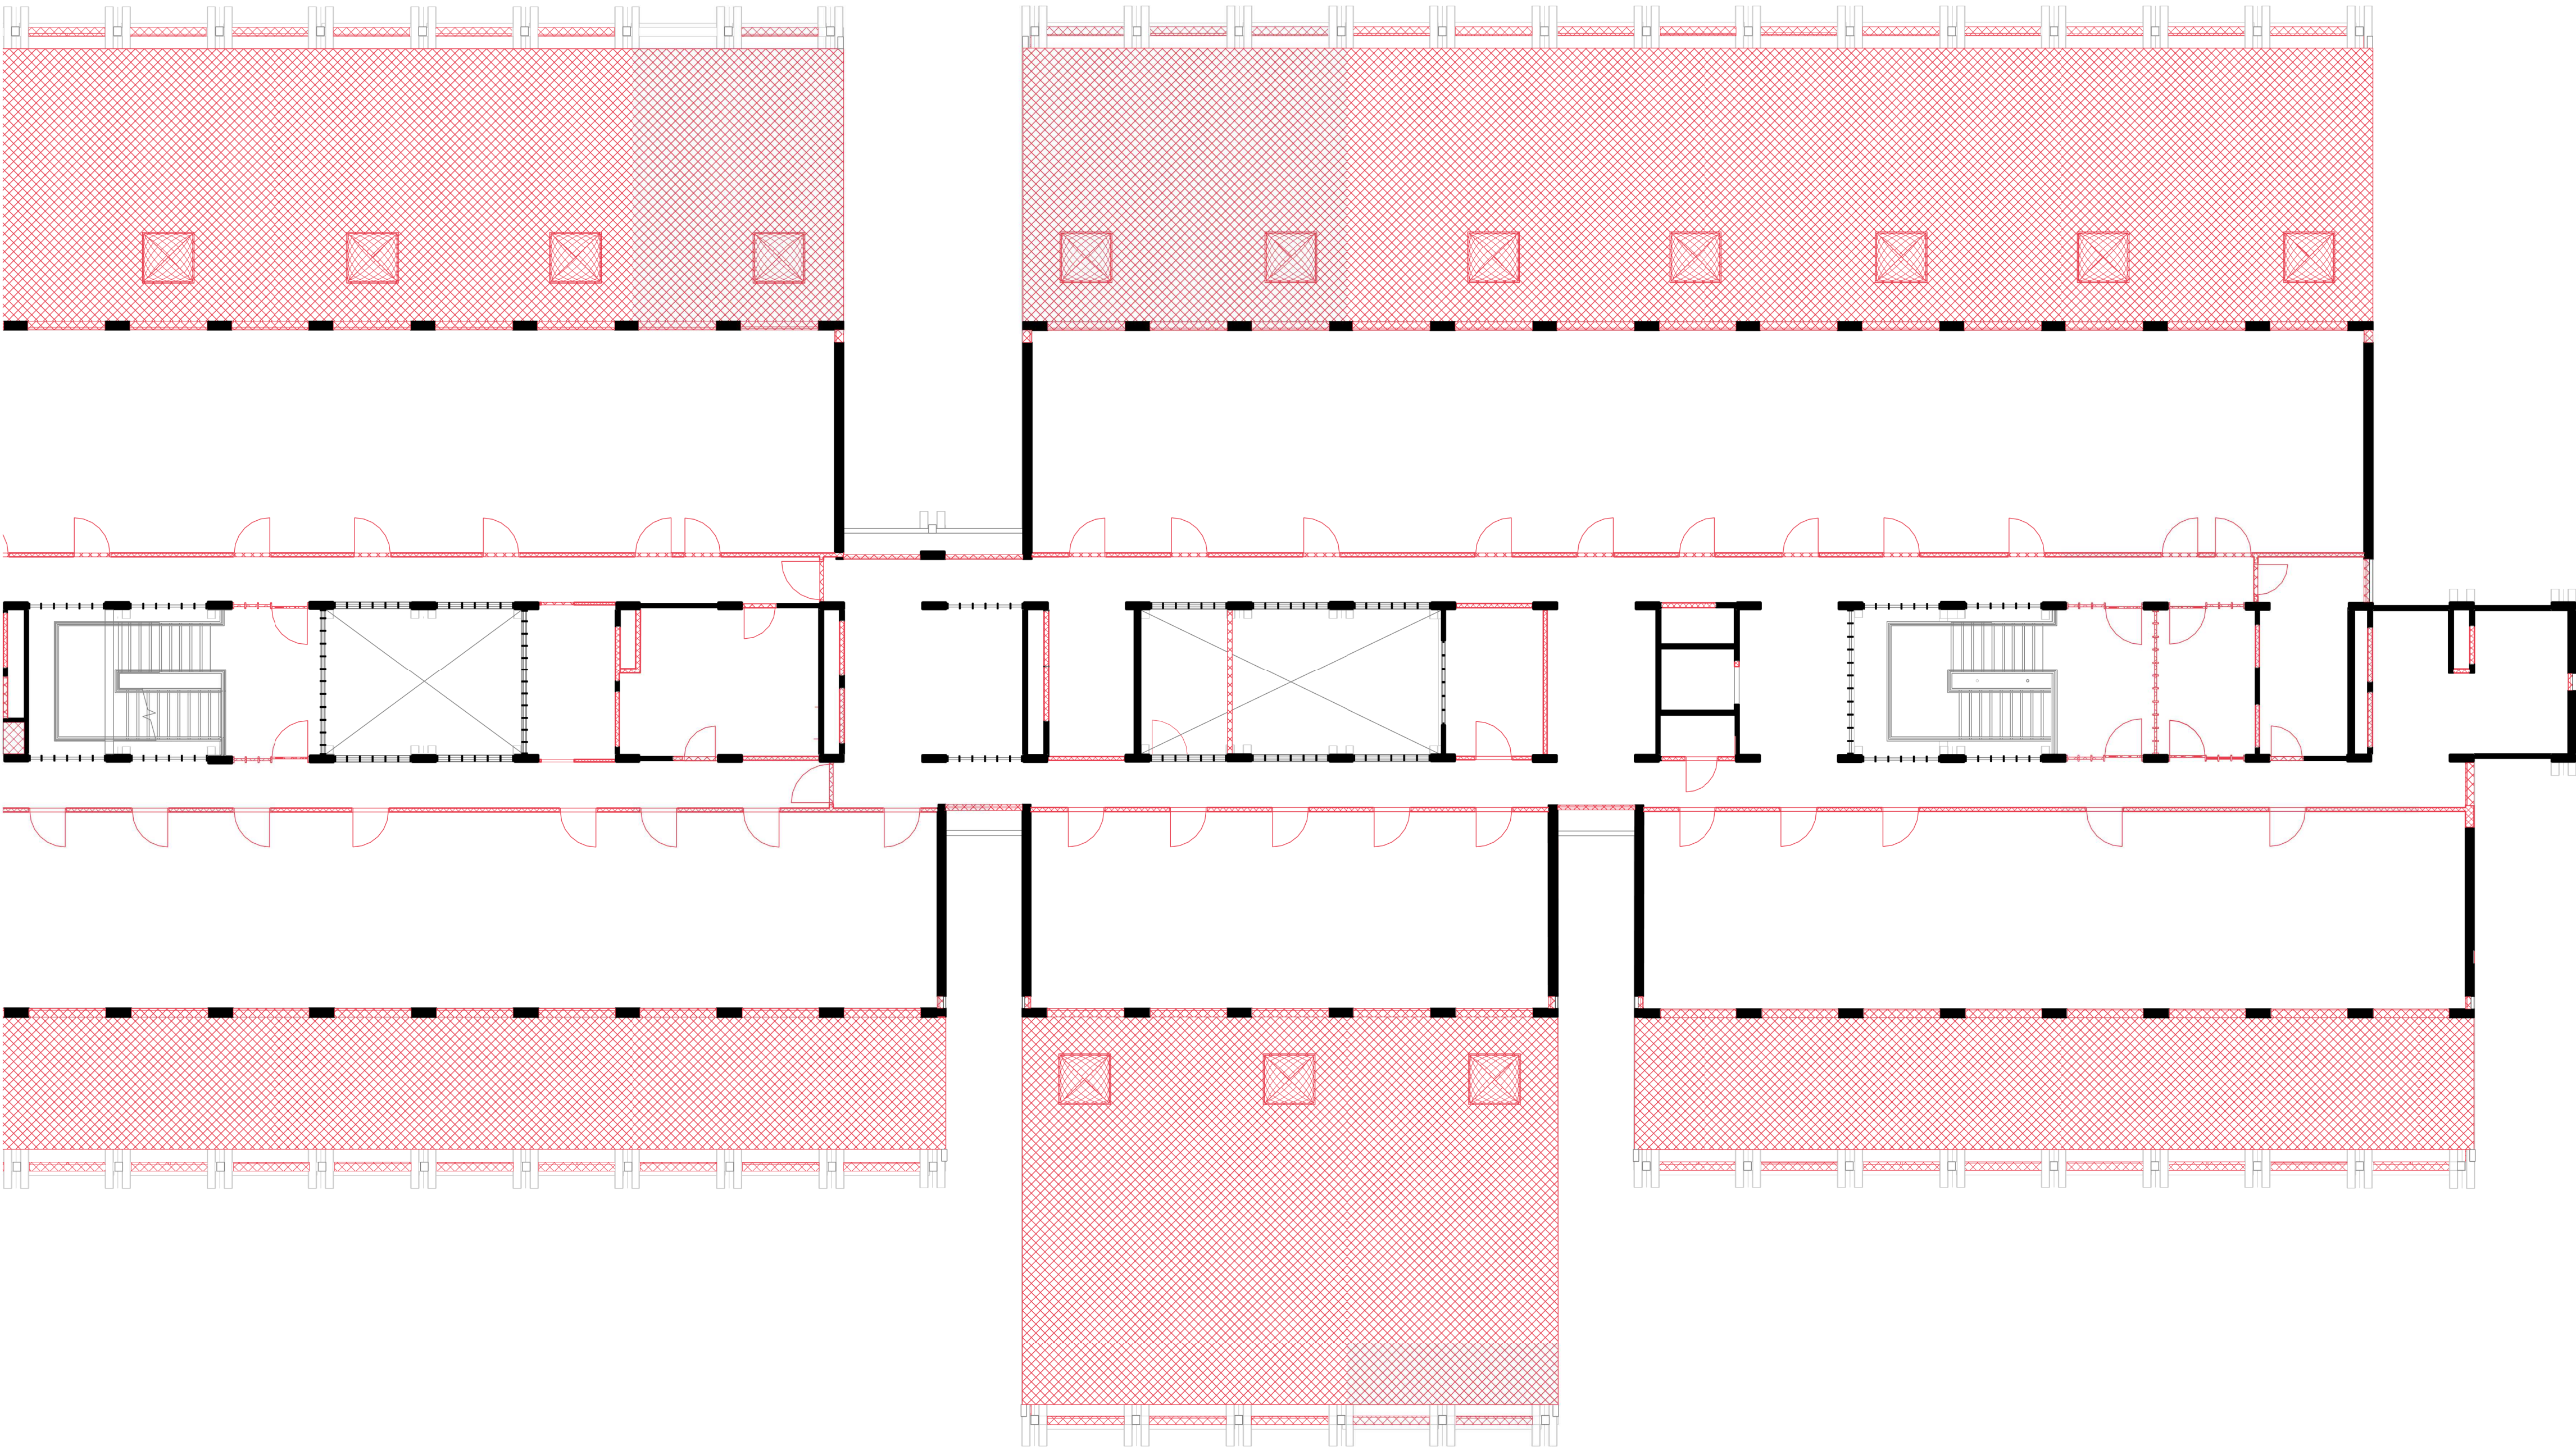

A0

SCALE  
As indicated



© Copyright  
Ayre Chamberlain Gaunt

NOTES:

All dimensions to be checked on site.  
Drawing to be read in conjunction with all relevant Architectural, Interiors, Structural, M&E, Drainage/Public Health, Landscape and Civil drawings and specifications. Any discrepancies between consultants' drawings to be reported to the Architect before any work commences.  
The Contractor's attention is drawn to the Health & Safety matters identified in the Health & Safety plan as being potentially hazardous.  
These items should not be considered as a full and final list.  
The Work Package Contractor's normal Health & Safety obligations still apply when undertaking constructional operations both on and off site.  
Ayre Chamberlain Gaunt take no responsibility for the location of legal boundaries indicated on this drawing and advise a separate drawing to be completed by specialist surveyor in order to establish exact boundaries.  
DWG files provided for information only. Refer to PDF record.  
The copyright of this drawing is held by Ayre Chamberlain Gaunt Ltd. Not to be used for any purpose without consent.

DEMOLITION KEY

Areas modified, removed or demolished in Phases 2 and 3  
Phase 2 works approved in Planning application 241743

ACGARCHITECTS.CO.UK

Ayre Chamberlain Gaunt  
Belvedere House  
Basing View  
Basingstoke  
Hampshire, RG21 4HG

+44 (0)20 3909 5750  
mail@acgarchitects.co.uk

**AYRE  
CHAMBERLAIN  
GAUNT**

PROJECT  
URS Building  
University of Reading

DRAWING TITLE  
Demo 3 Plan Ph2-3

REV.

DATE

DESCRIPTION

P1

31.05.24

DT

P2

08.11.24

Draft Planning Issue

P3

29.11.24

Listed Building Consent

DRWN

CHKD BY

APPD BY

RB

RB

DG

DRAWING NO.

project code: ayre-gaunt-belvedere-house-urs-10134  
2360383-ACG-W033-03-DR-A-10134

STAGE

CODE

SUITABILITY

3

S2

Suitable for  
information