




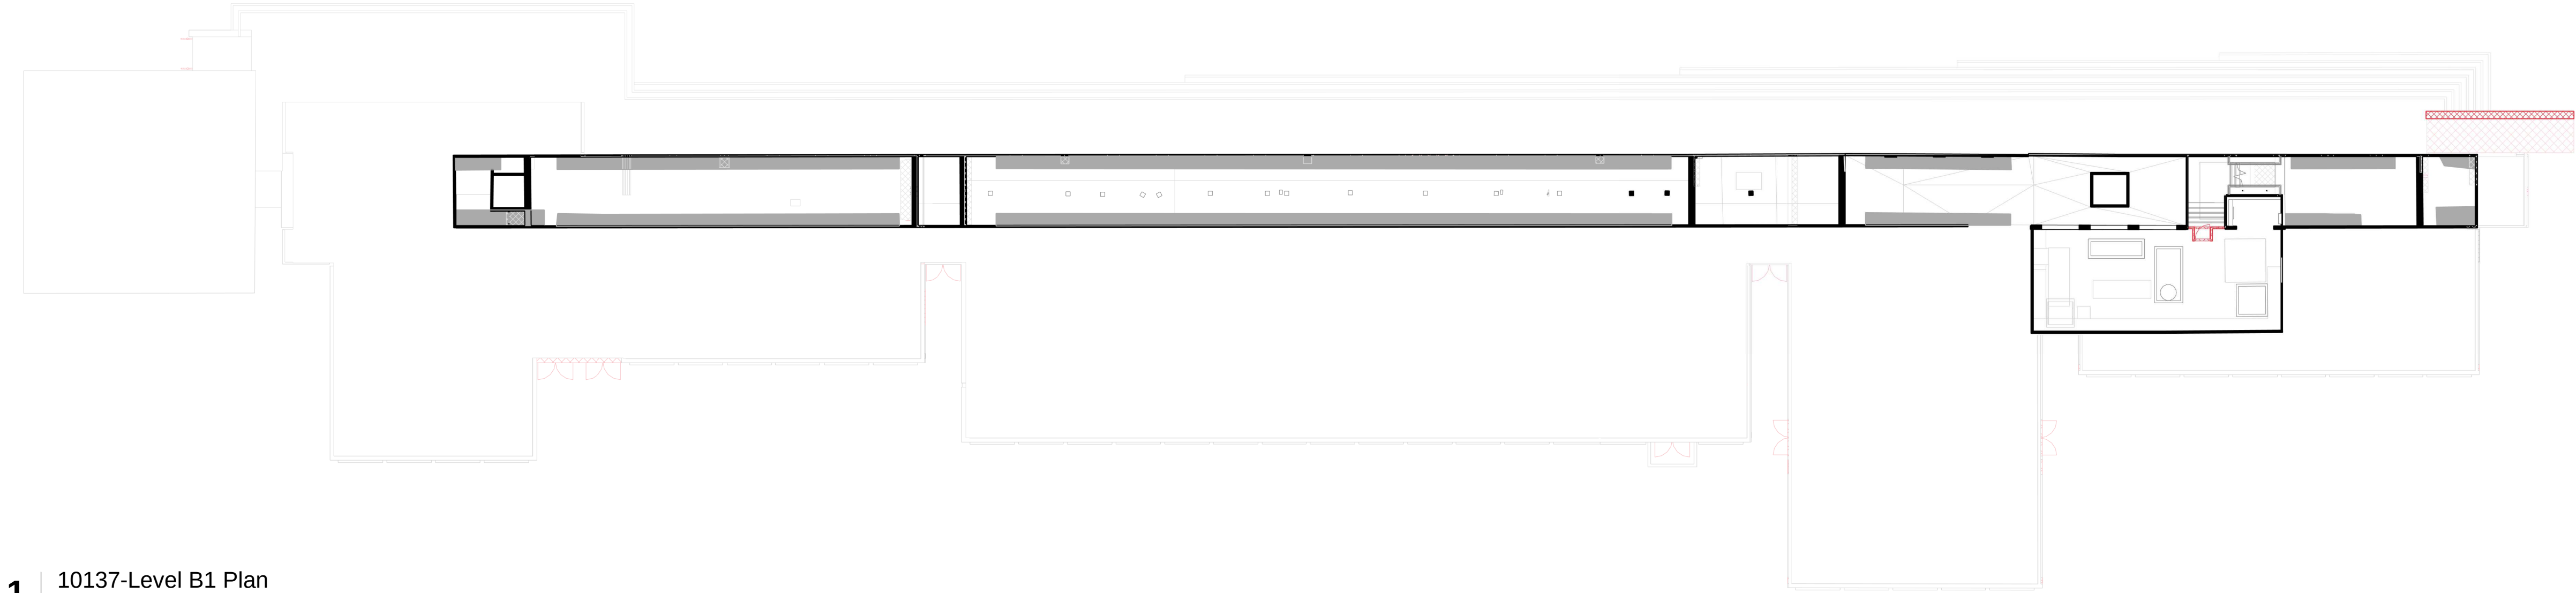

1 | 10137-Level B1 Plan
1 : 200

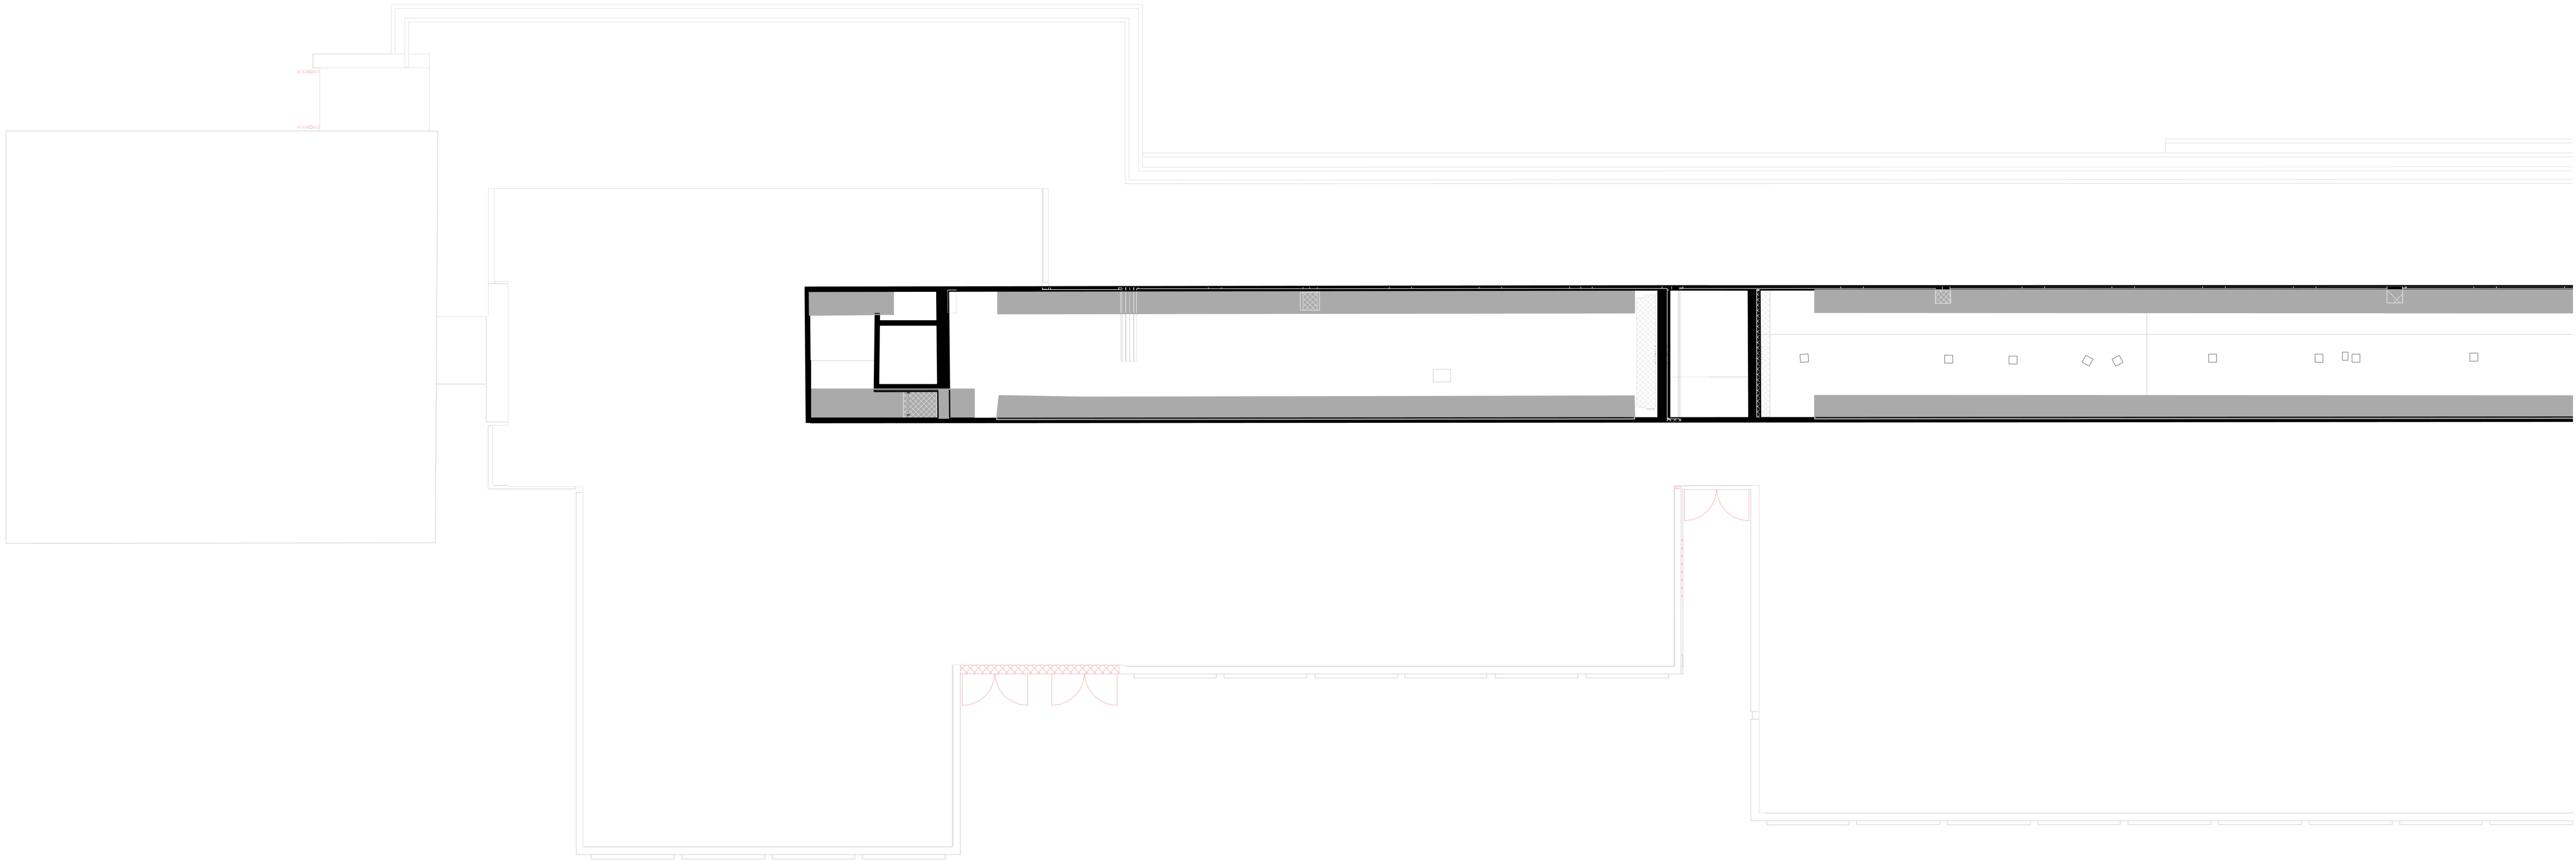

2 | 10137-Level B1 Plan West
1 : 100

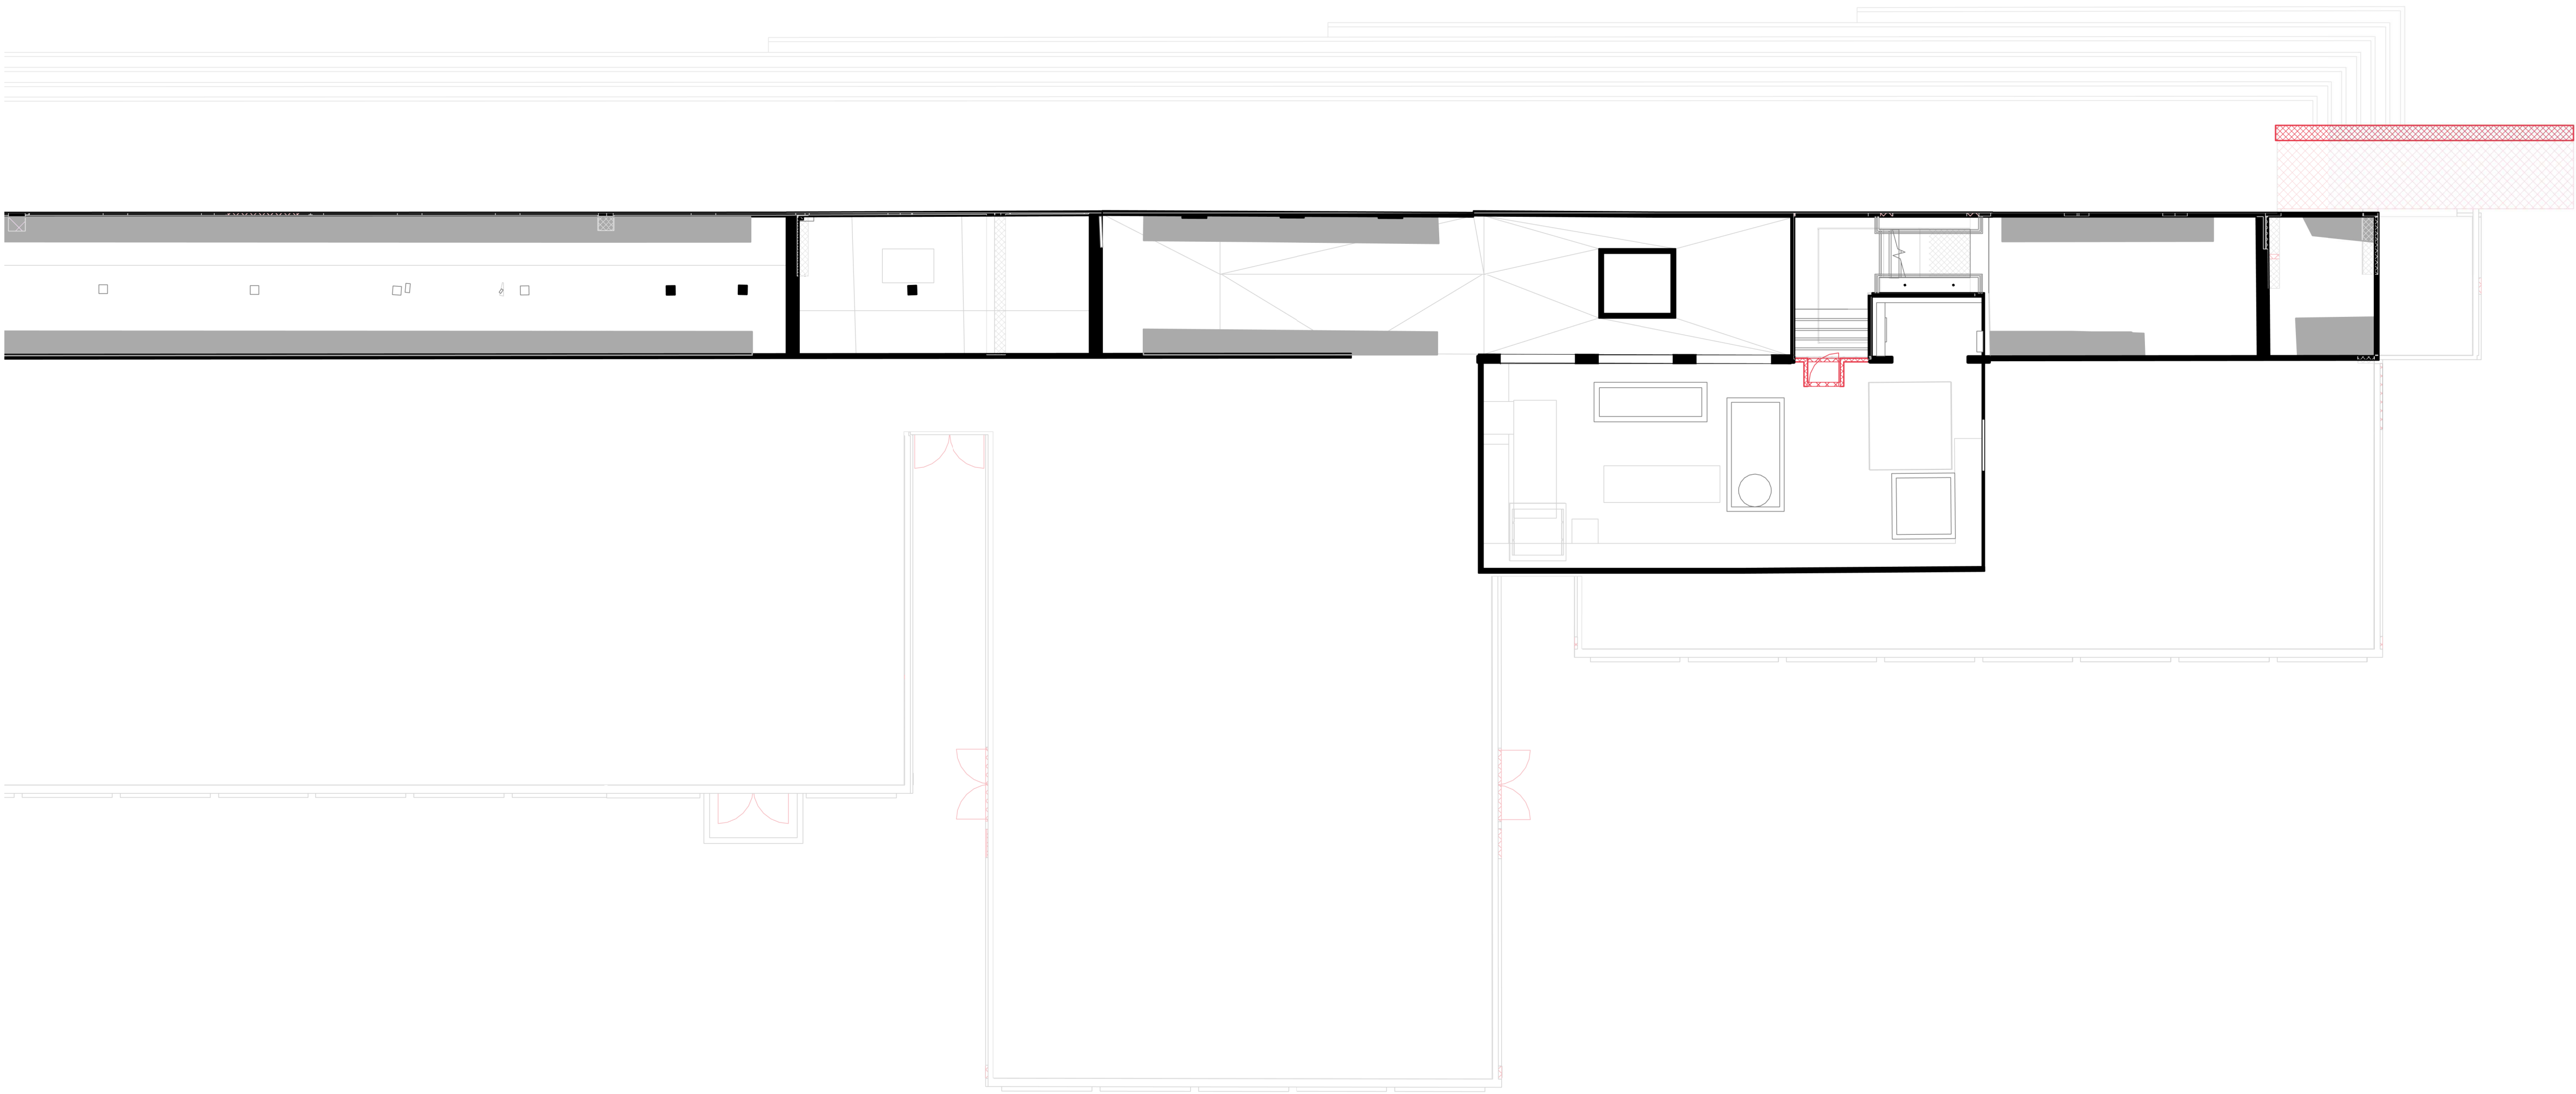

3 | 10137-Level B1 Plan East
1 : 100

A0

SCALE
As indicated

© Copyright
Ayre Chamberlain Gaunt

NOTES:

All dimensions to be checked on site.
Drawing to be read in conjunction with all relevant Architectural, Interiors, Structural, M&E, Drainage/ Public Health, Landscape and Civil drawings and specifications. Any discrepancies between consultants' drawings to be reported to the Architect before any work commences.
The Contractor's attention is drawn to the Health & Safety matters identified in the Health & Safety plan as being potentially hazardous.
These items should not be considered as a full and final list.
The Work Package Contractor's normal Health & Safety obligations still apply when undertaking constructional operations both on and off site.
Ayre Chamberlain Gaunt take no responsibility for the location of legal boundaries indicated on this drawing and advise a separate drawing to be completed by specialist surveyor in order to establish exact boundaries.
DWG files provided for information only. Refer to PDF record.
The copyright of this drawing is held by Ayre Chamberlain Gaunt Ltd. Not to be used for any purpose without consent.

DEMOLITION KEY

Areas modified, removed or demolished in Phases 2 and 3
Phase 2 works approved in Planning application 241743

ACGARCHITECTS.CO.UK
Ayre Chamberlain Gaunt
Belvedere House
Basing View
Basingstoke
Hampshire, RG21 4HG
+44 (0)20 3909 5750
mail@acgarchitects.co.uk

AYRE
CHAMBERLAIN
GAUNT

PROJECT
URS Building
University of Reading

DRAWING TITLE
Demo B1 Plan Ph2-3

REV.	DATE	DESCRIPTION
P1	31.05.24	DT
P2	08.11.24	Draft Planning Issue
P3	29.11.24	Listed Building Consent

DRWN	CHKD BY	APPD BY
RB	RB	DG

DRAWING NO.
project code - region - internal level - app - title - number
2360383-ACG-W033-B1-DR-A-10137

STAGE	CODE	SUITABILITY
3	S2	Suitable for information