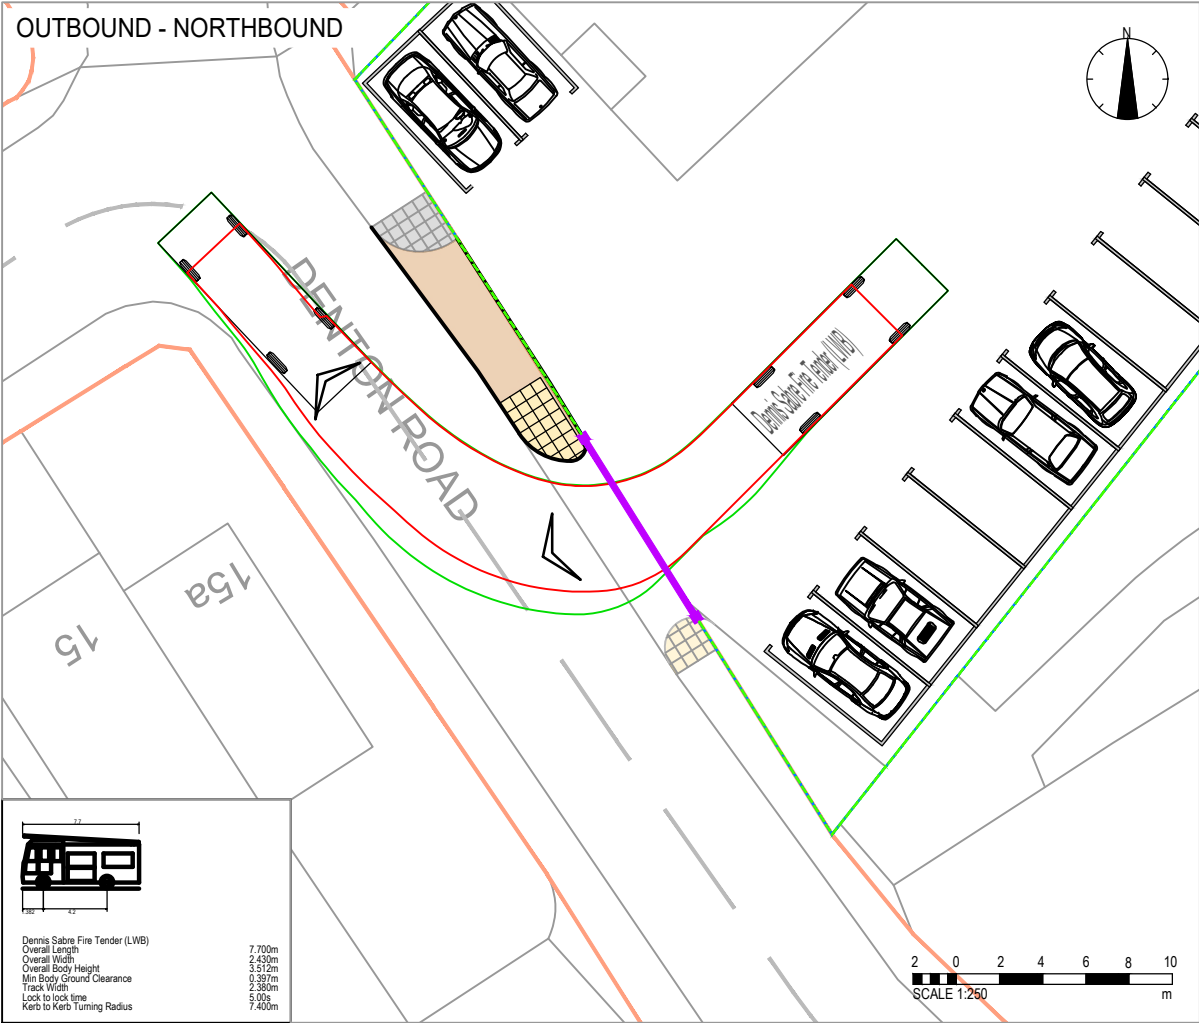
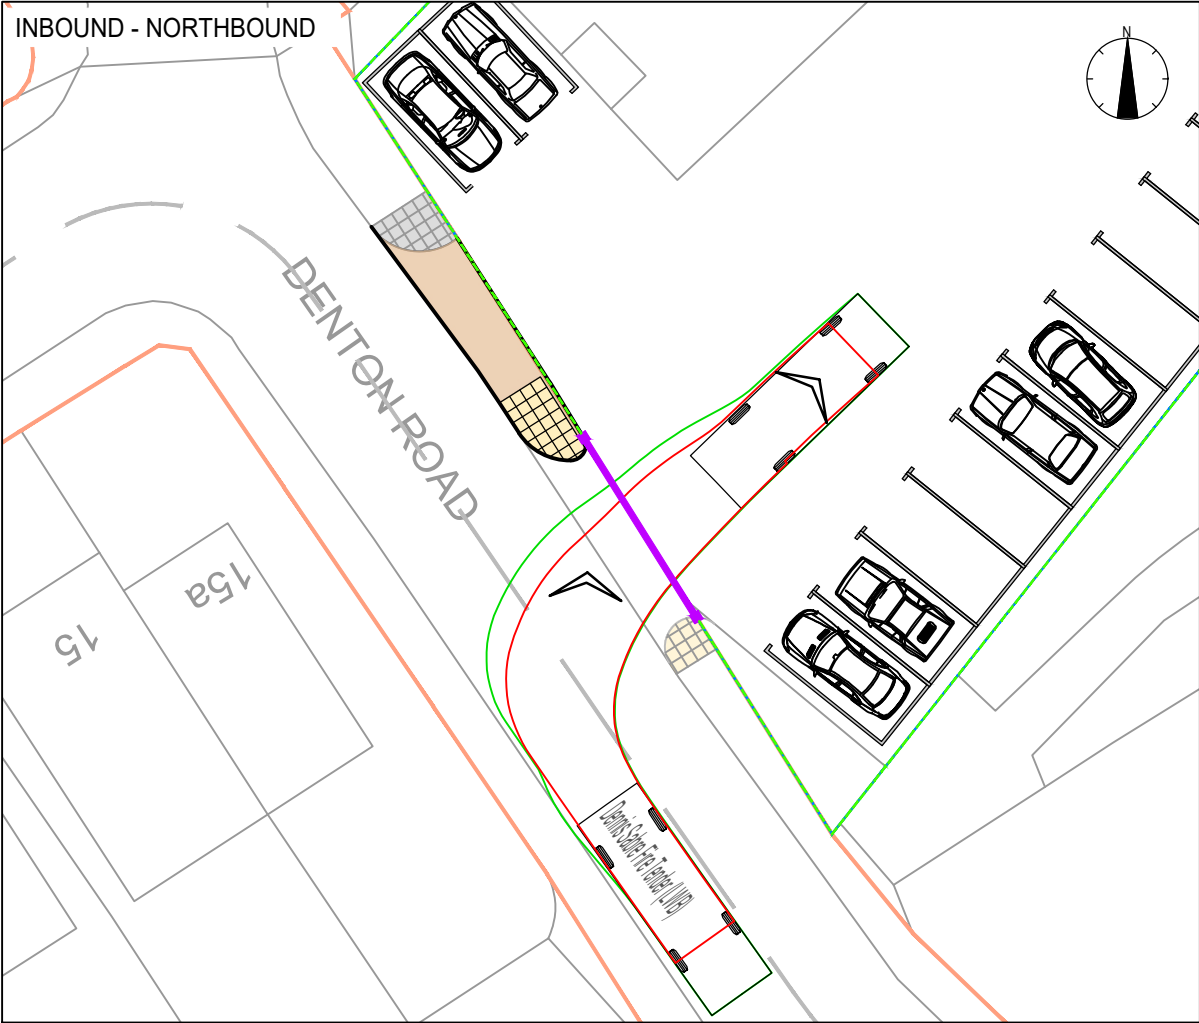
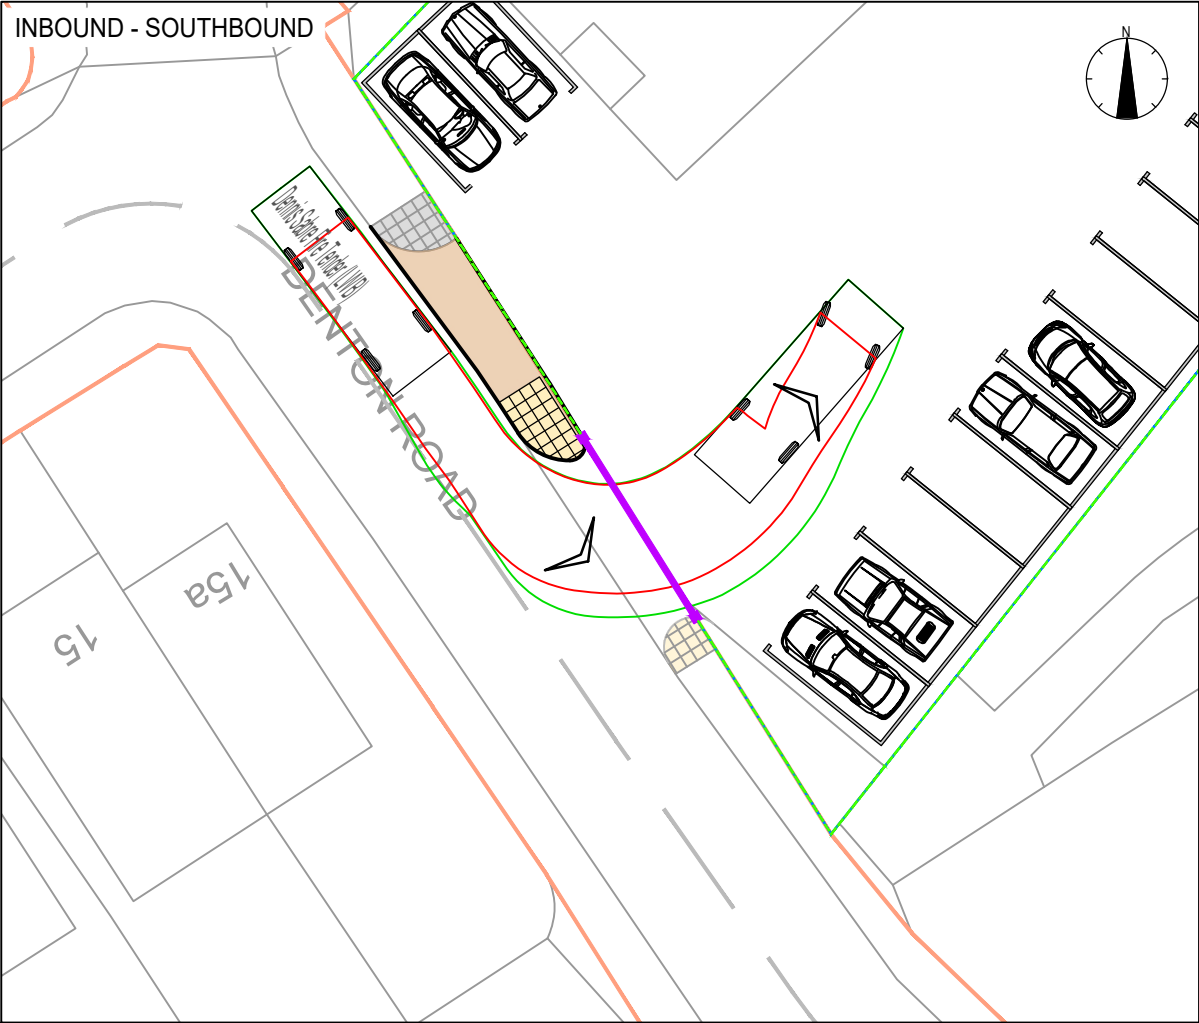


(c) Crown Copyright and Database Rights 2024 OS 100060020

DISCLAIMER NOTES:

- THIS DOCUMENT IS COPYRIGHT OF THE ORIGINATOR AND MUST BE TREATED AS CONFIDENTIAL
- THIS DOCUMENT MUST NOT BE ALTERED, REPRODUCED OR DISTRIBUTED WITHOUT PRIOR WRITTEN CONSENT OF THE ORIGINATOR
- THIS DOCUMENT MUST NOT BE ALTERED - THE ORIGINATOR ACCEPTS NO RESPONSIBILITY FOR ANY DISCREPANCIES ARISING AS A RESULT OF THE ORIGINATOR'S INFORMATION BEING ALTERED BY OTHERS
- ANY DISCREPANCY MUST BE REPORTED TO THE ORIGINATOR
- DO NOT SCALE THIS DOCUMENT - USE FIGURED DIMENSIONS ONLY
- ALL DIMENSIONS MUST BE CHECKED ON SITE PRIOR TO COMMENCEMENT OF ANY RELATED WORKS
- THIS DOCUMENT MUST BE READ IN CONJUNCTION WITH ALL SUPPORTING DOCUMENTS PRODUCED BY THE ORIGINATOR AND OTHER PROJECT DISCIPLINES
- THE ORIGINATOR ACCEPTS NO RESPONSIBILITY FOR THE ACCURACY OF BACKGROUND INFORMATION PRODUCED BY THIRD PARTIES - THIS MUST BE TREATED AS INDICATIVE ONLY
- USERS OF THIS DOCUMENT ARE RESPONSIBLE FOR CHECKING WHICH REVISION IS CURRENT
- THE DOCUMENT STATUS 'INFORMATION' OR 'PRELIMINARY', INDICATES THAT THIS DRAWING IS FOR REFERENCE PURPOSES ONLY - THE ORIGINATOR WILL ACCEPT NO RESPONSIBILITY FOR THE COMPLETENESS OF INFORMATION UNDER THIS STATUS
- THE DOCUMENT STATUS 'RECORD' OR 'AS BUILT' HAS BEEN PREPARED, IN PART, BASED UPON INFORMATION FURNISHED BY OTHERS, WHILE THIS INFORMATION IS BELIEVED TO BE RELIABLE, THE ORIGINATOR ASSUMES NO RESPONSIBILITY FOR THE ACCURACY OF THIS 'RECORD' OR 'AS BUILT' DOCUMENT OR FOR ANY ERRORS OR OMISSIONS THAT MAY HAVE BEEN INCORPORATED INTO IT AS A RESULT OF INCORRECT INFORMATION PROVIDED TO THE ORIGINATOR. THOSE RELYING ON THE 'RECORD' OR 'AS BUILT' DOCUMENT ARE ADVISED TO OBTAIN INDEPENDENT VERIFICATION OF ITS ACCURACY

- KEY
- OWNERSHIP BOUNDARY
 - ADOPTED HIGHWAY BOUNDARY
 - PROPOSED 7m SLIDING GATE
 - PROPOSED FENCE
 - PROPOSED FOOTWAY EXTENSION
 - PROPOSED TACTILE PAVING
- NOTE:
- KERBS AND TACTILE PAVING FOR EXISTING ACCESS ARRANGEMENT NOT CAPTURED ON OS MAPPING. FOR PURPOSE OF THIS DESIGN THE EXISTING KERBS AND TACTILE PAVING HAVE BEEN ESTIMATED BASED UPON OPEN SOURCE STREET MAPPING. TOPOGRAPHICAL SURVEY REQUIRED TO CONFIRM
 - ARRANGEMENT SUBJECT TO S278 AGREEMENT AND REFINEMENT OF DESIGN ON TOPOGRAPHICAL SURVEY
 - PLEASE REFER TO DRAWING '5027809-RDG-XX-XX-DR-H-0001' FOR PROPOSED ARRANGEMENT.

P01	FIRST ISSUE	06/08/2025	MH	BH
REV	DESCRIPTION	DATE	BY	CHKD
ORIGINATOR:	www.ridge.co.uk			



PROJECT NUMBER: 5027809



IN ASSOCIATION WITH:

PROJECT:
WOKINGHAM FIRE STATION
FENCE APPLICATION

TITLE:
SWEPT PATH ANALYSIS FOR
7.7m FIRE TENDER

DRAWN BY: MH CHECKED BY: BH APPROVED BY: BH

SCALE @ A3: 1:250 DATE OF REVIEW: 06/08/2025

ISO 19650 STATUS:

S2 - Suitable for Information

DRAWING No: 5027809-RDG-XX-XX-DR-H-0001-0003-P01.dwg

PROJECT:	ORG:	FUNCTION:	SPATIAL:	FORM:	DISCIPLINE:	NUMBER:	REV:
5027809	RDG	XX	XX	DR	H	0002	P01