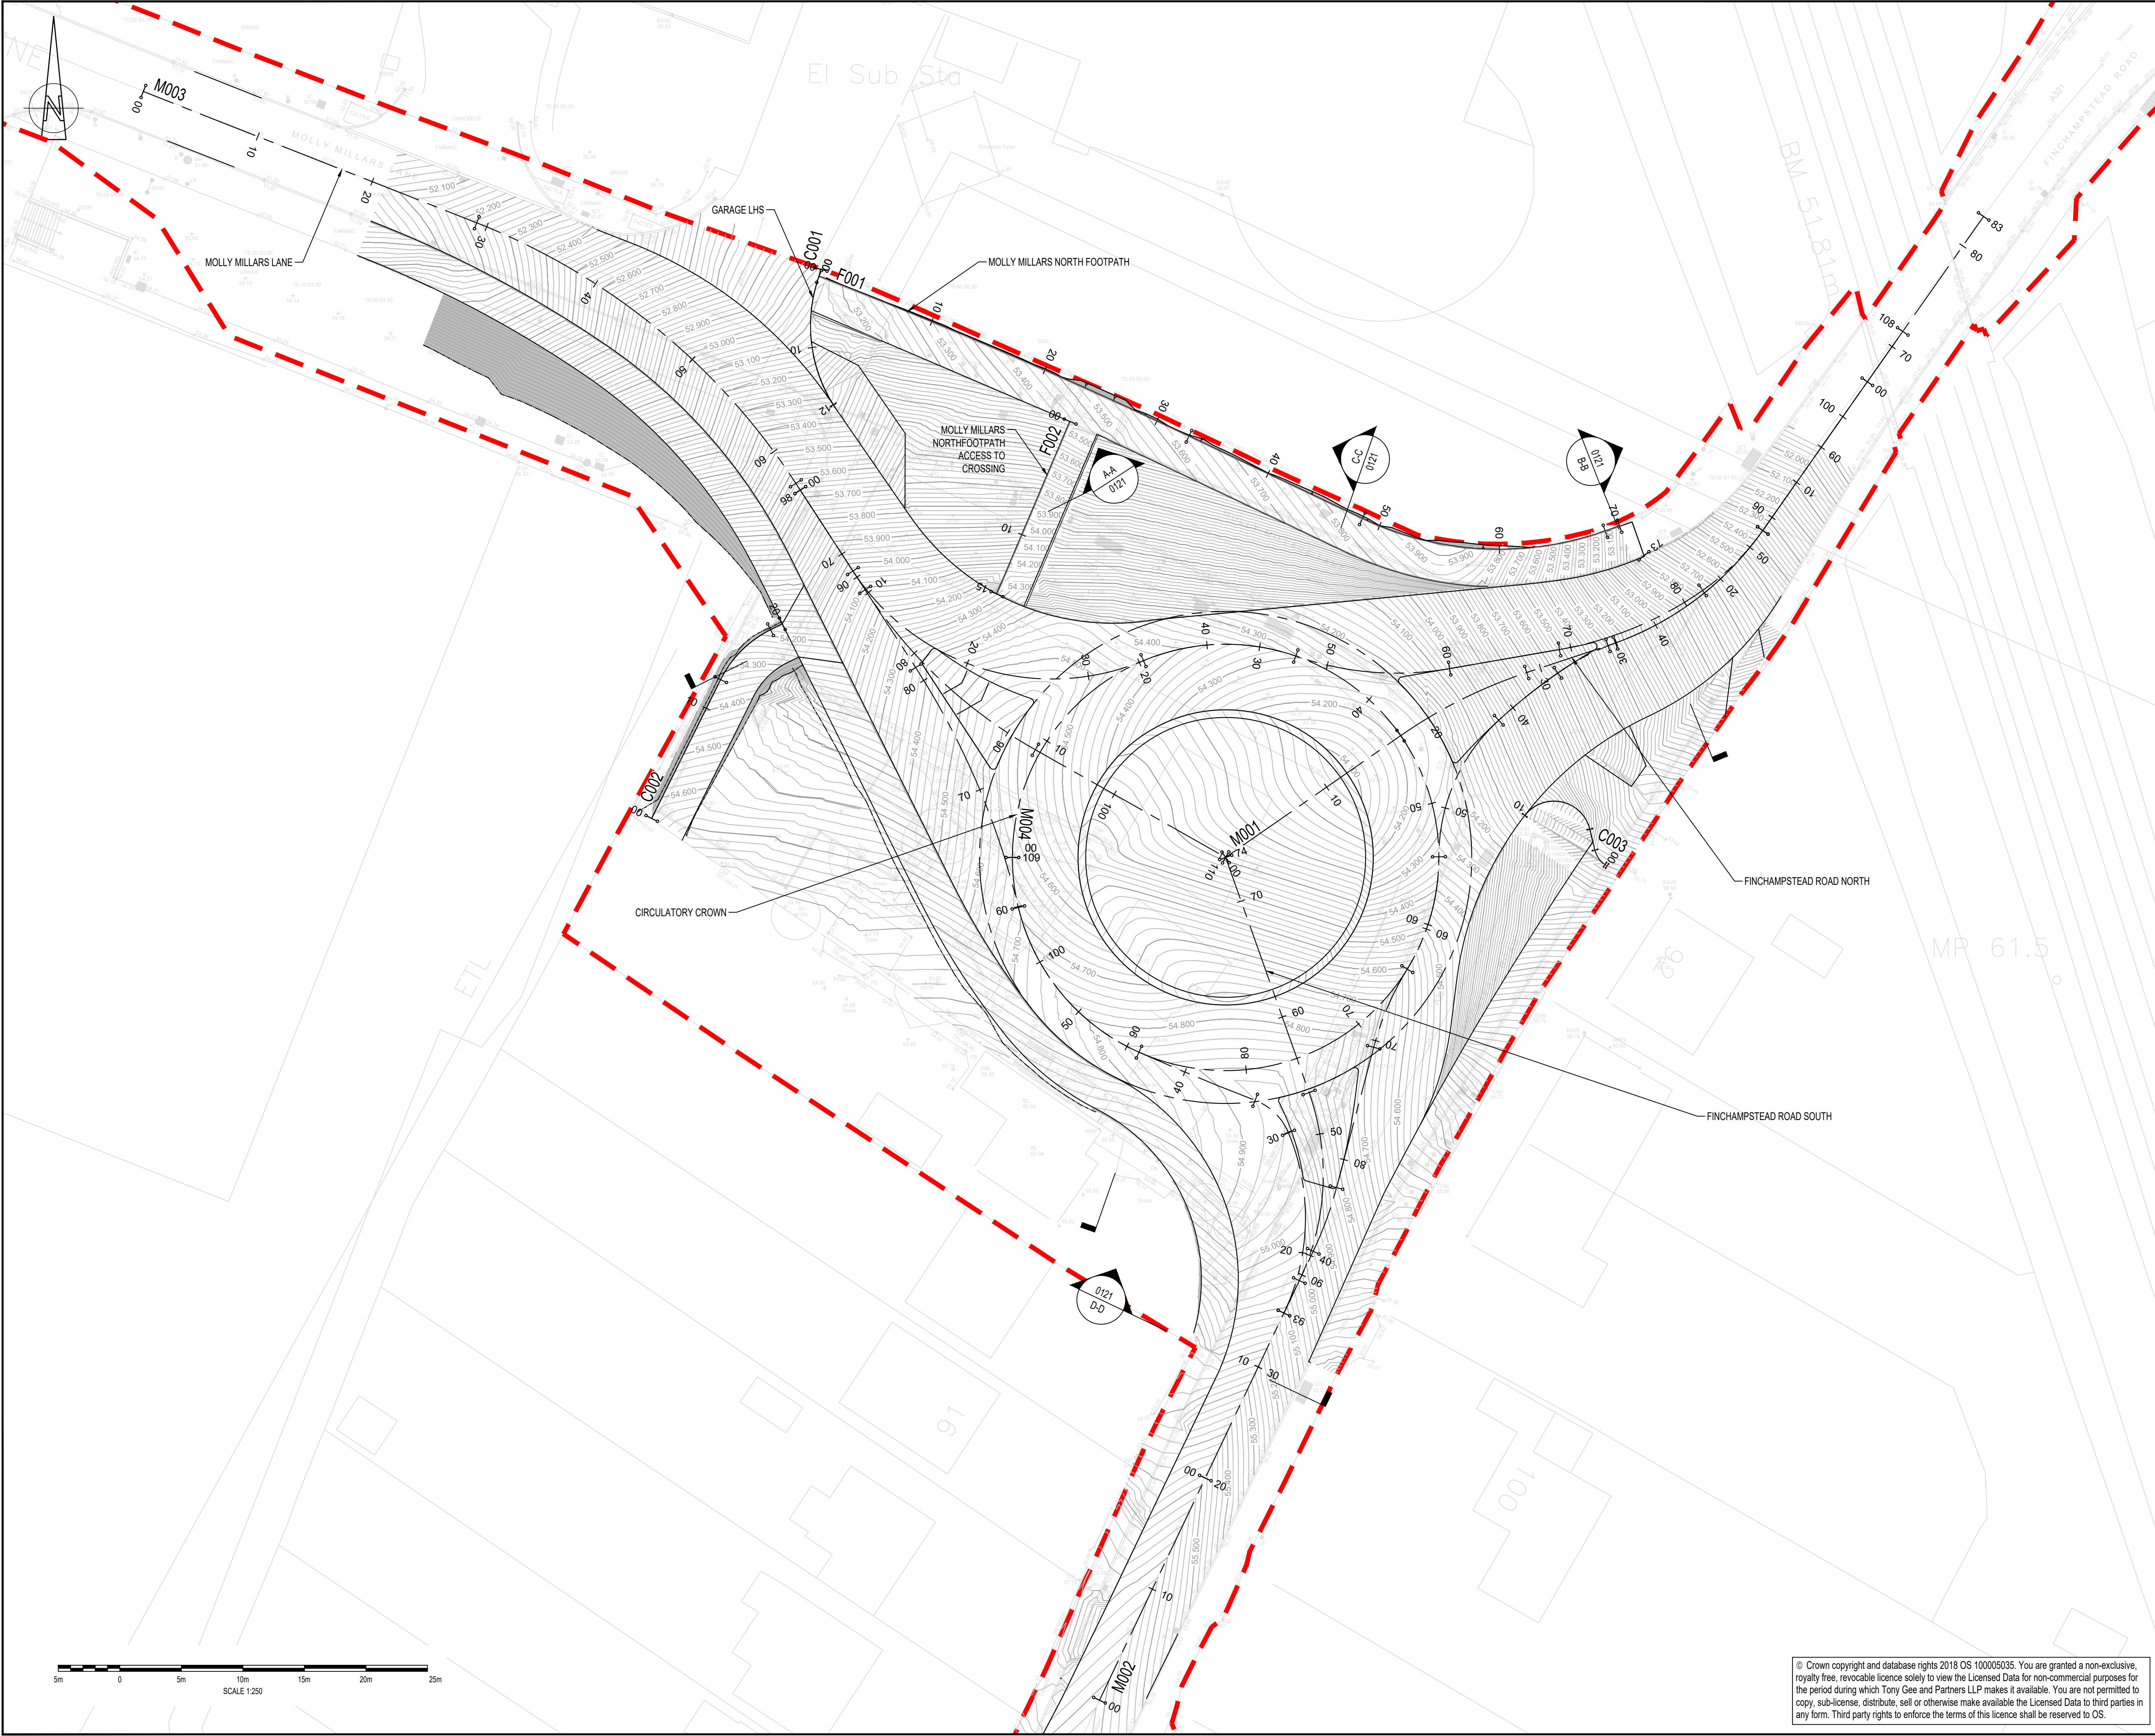



© Crown copyright and database rights 2018 OS 100005035. You are granted a non-exclusive, royalty free, revocable licence solely to view the Licensed Data for non-commercial purposes for the period during which Tony Gee and Partners LLP makes it available. You are not permitted to copy, sub-license, distribute, sell or otherwise make available the Licensed Data to third parties in any form. Third party rights to enforce the terms of this licence shall be reserved to OS.

DO NOT SCALE

- NOTES:
1. ALL DIMENSIONS ARE IN MILLIMETRES UNLESS NOTED OTHERWISE.
 2. ALL LEVELS ARE IN METRES AOD UNLESS NOTED OTHERWISE.
 3. THIS DRAWING SHOULD BE READ IN CONJUNCTION WITH DRAWINGS WMHP-TG-WG2-DR-HI-0102 TO 0104 AND WMHP-TG-WG2-DR-HI-0121.
 4. THIS DRAWING IS TO BE READ IN CONJUNCTION WITH SPECIFICATION WMHP-TG-WG2-SP-HI-0101.

LEGEND

--- PLANNING APPLICATION NUMBER 203535 RED LINE BOUNDARY

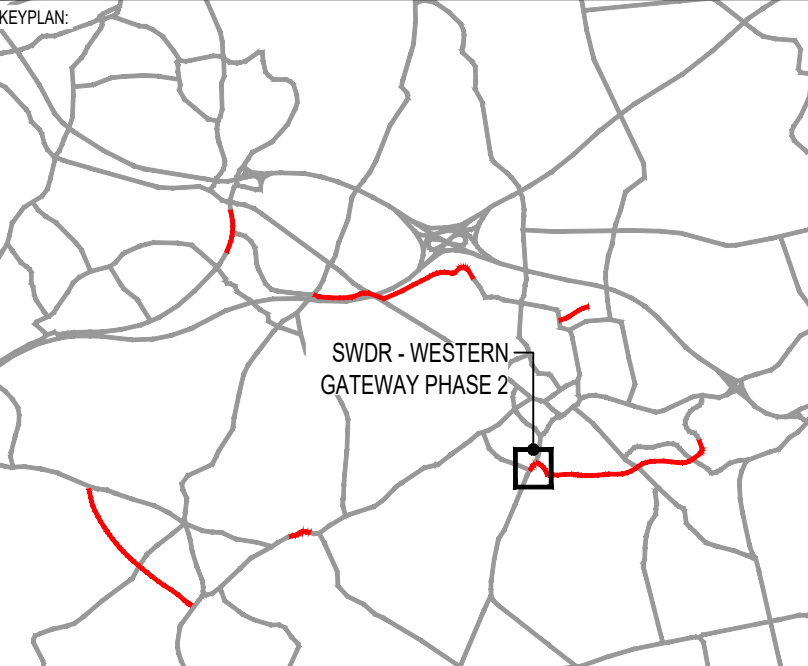

P09	17/07/2024	JB	UPDATED FOR PLANNING CONDITION DISCHARGE	DJF	JC
P08	02/06/2022	GKC	MATTERS OUTSTANDING WMHP-TG-WG2-RG-DM-0002	BH	JC
P07	22/02/2022	JPG	BACKGROUND UPDATED FOR SHARED USE FACILITY	BH	ARL
REV	DATE	BY	DESCRIPTION	CHK	APP

DRAWING STATUS: **SUITABLE FOR EXAMINATION** **S8**

DESIGNER:



Tony Gee
Consulting Civil, Structural and Geotechnical Engineers

Tony Gee and Partners LLP
Hardy House
140 High Street
Esher, Surrey
KT10 9QJ
Tel: 01372 461600
www.tonygee.com

CONTRACTOR:



CLIENT:



**WOKINGHAM
BOROUGH COUNCIL**

Shute End, Wokingham, Berkshire RG40 1BN
Tel: (0118) 974 6000 Web: www.wokingham.gov.uk

PROJECT: **WOKINGHAM MAJOR HIGHWAYS PROGRAMME
SWDR WESTERN GATEWAY PHASE 2**

TITLE: **ROUNDAABOUT ENHANCEMENT
ALIGNMENT
PLAN**

SCALE @ A1: 1:250	CHECKED: BH	APPROVED: JC
PROJECT NO: C118048	DESIGNED: RDS	DRAWN: RDS
DRAWING No: WMHP-TG-WG2-DR-HI-0101	DATE: July 24	REV: P09