


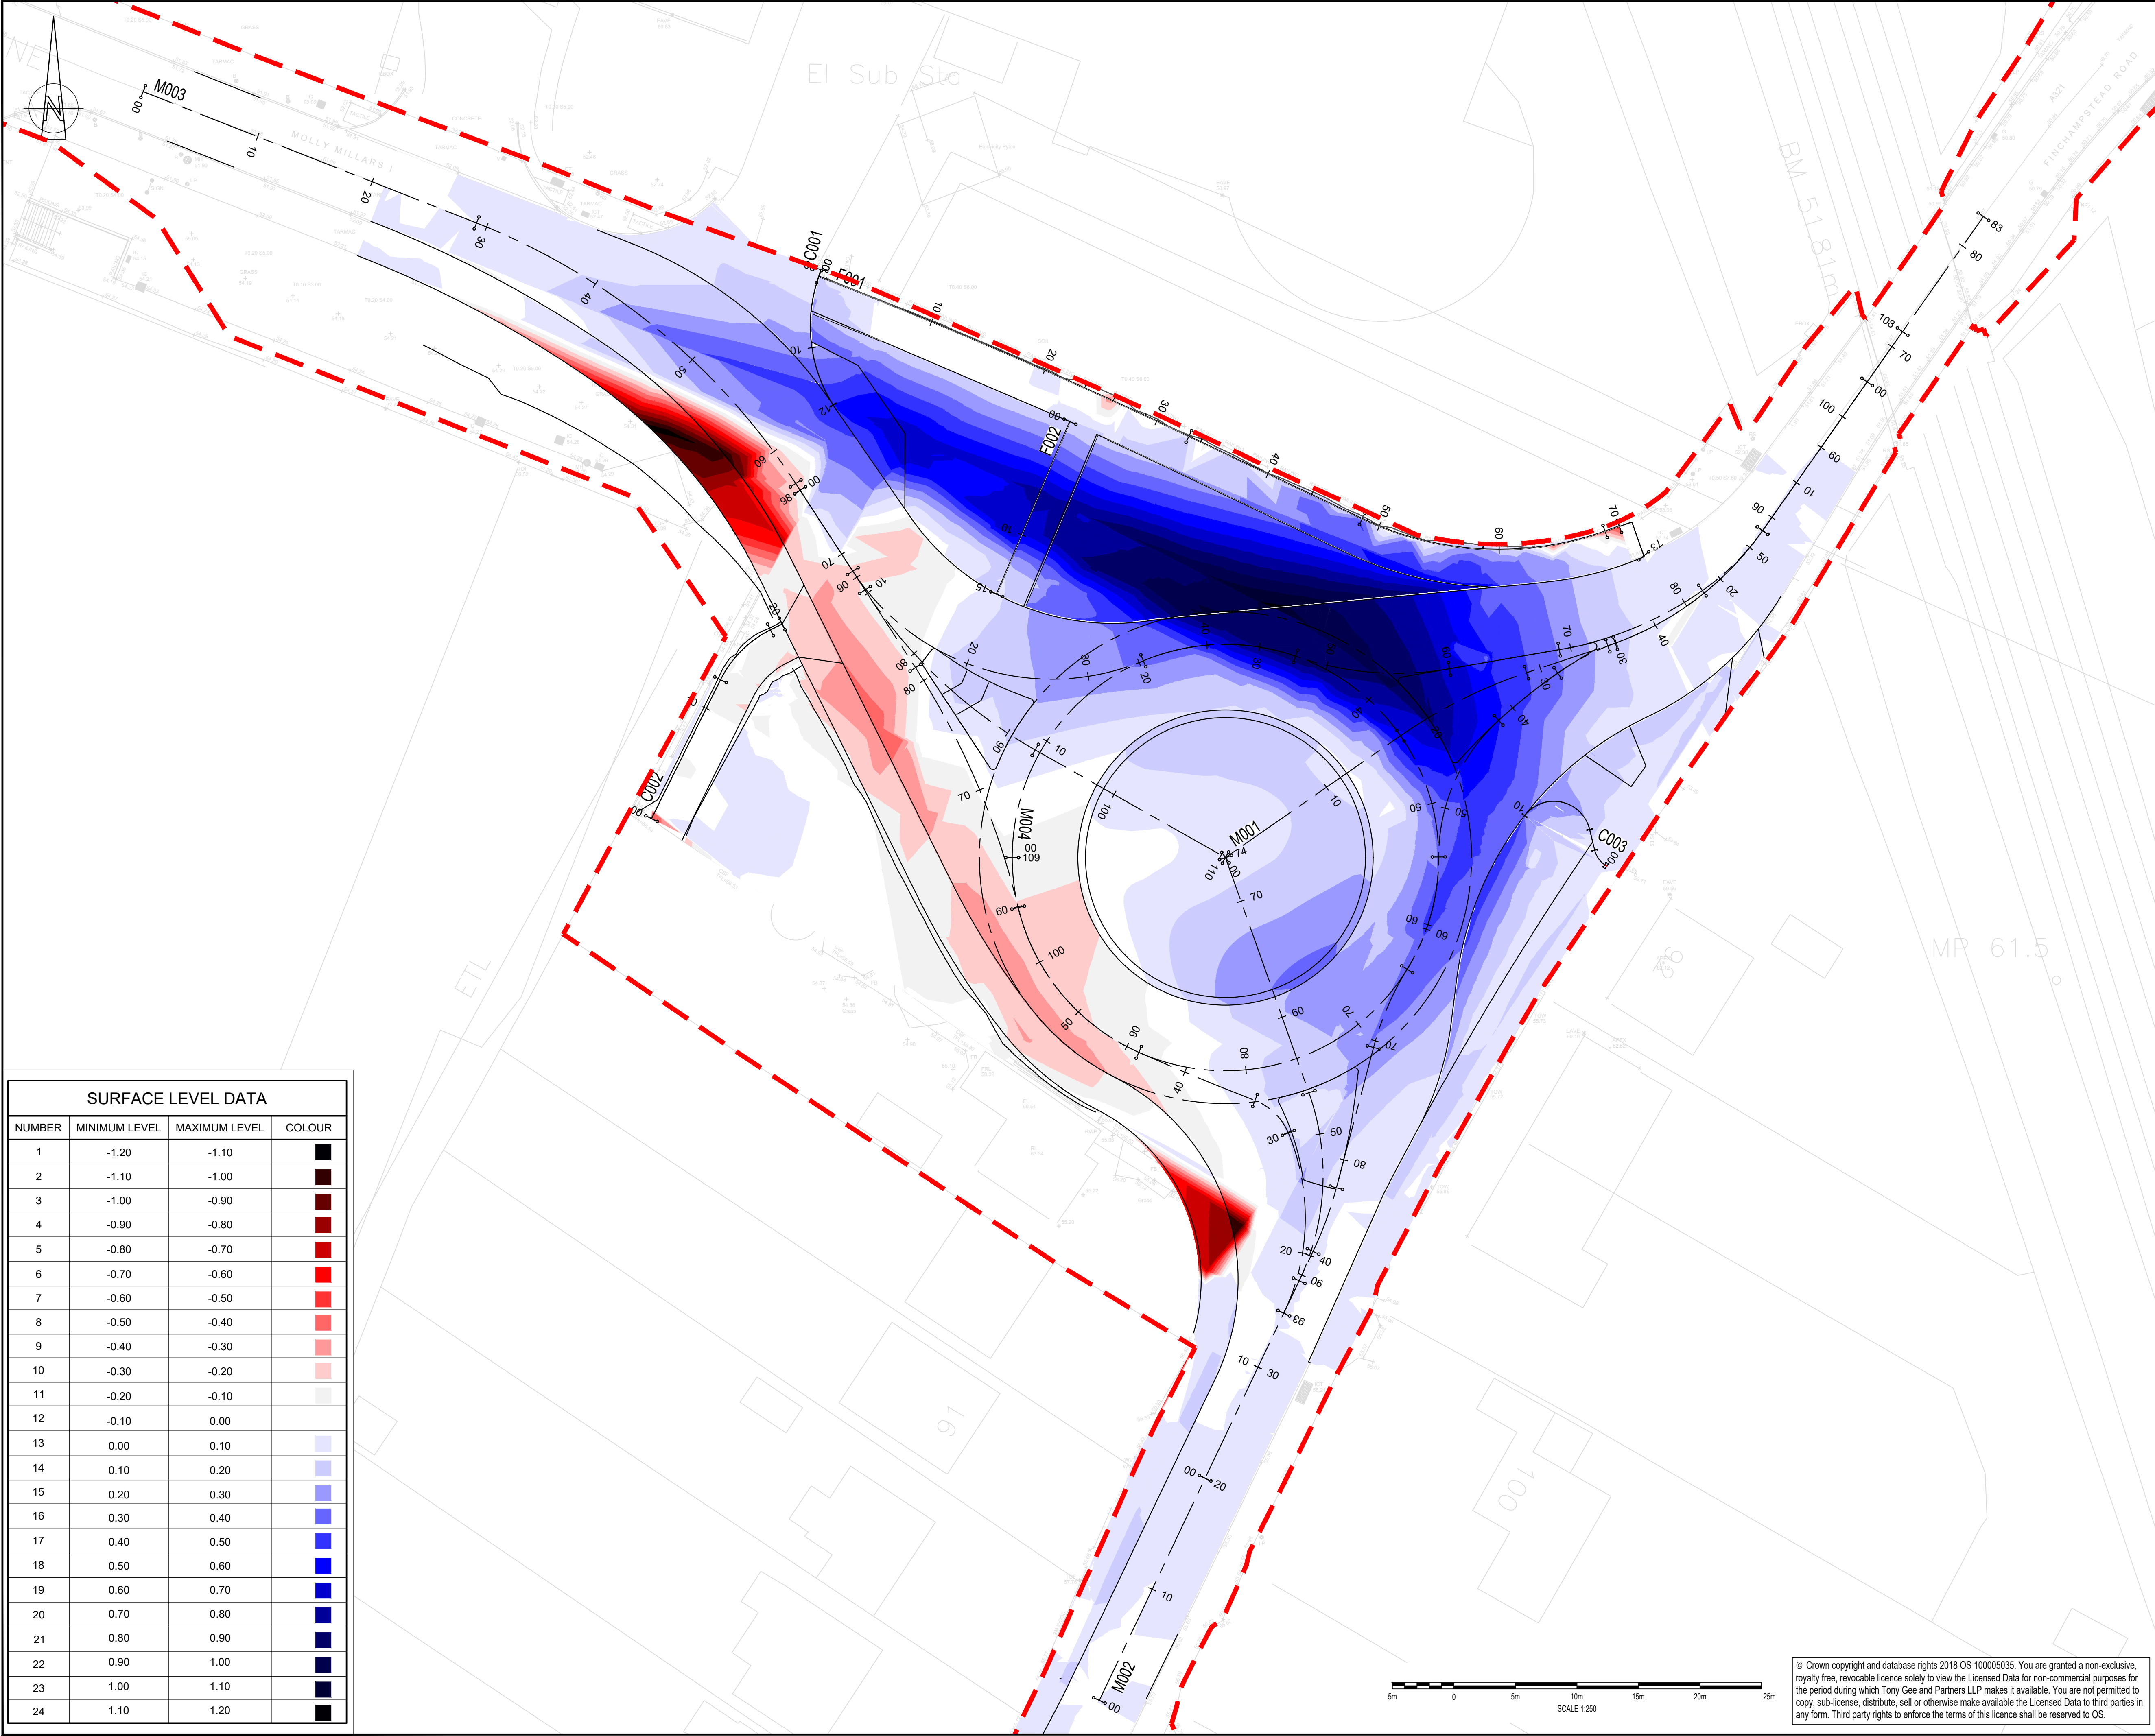

SURFACE LEVEL DATA			
NUMBER	MINIMUM LEVEL	MAXIMUM LEVEL	COLOUR
1	-1.20	-1.10	
2	-1.10	-1.00	
3	-1.00	-0.90	
4	-0.90	-0.80	
5	-0.80	-0.70	
6	-0.70	-0.60	
7	-0.60	-0.50	
8	-0.50	-0.40	
9	-0.40	-0.30	
10	-0.30	-0.20	
11	-0.20	-0.10	
12	-0.10	0.00	
13	0.00	0.10	
14	0.10	0.20	
15	0.20	0.30	
16	0.30	0.40	
17	0.40	0.50	
18	0.50	0.60	
19	0.60	0.70	
20	0.70	0.80	
21	0.80	0.90	
22	0.90	1.00	
23	1.00	1.10	
24	1.10	1.20	

DO NOT SCALE

NOTES:
1. ALL DIMENSIONS ARE IN MILLIMETRES UNLESS NOTED OTHERWISE.
2. ALL LEVELS ARE IN METRES AOD UNLESS NOTED OTHERWISE.
3. THIS DRAWING SHOULD BE READ IN CONJUNCTION WITH DRAWINGS
WMHP-TG-WG2-DR-HI-0101, WMHP-TG-WG2-DR-HI-0102,
WMHP-TG-WG2-DR-HI-0103, WMHP-TG-WG2-DR-HI-0104 AND
WMHP-TG-WG2-DR-HI-0121.

LEGEND
PLANNING APPLICATION NUMBER 203535
RED LINE BOUNDARY

KEYPLAN
SWDR - WESTERN
GATEWAY PHASE 2

PM4	16/07/2024	JB	UPDATED FOR PLANNING CONDITION DISCHARGE	DJF	JC
PM3	02/06/2022	GKC	MATTERS OUTSTANDING WMHP-TG-WG2-RC-DM-0002	BH	JC
PM2	30/07/2021	BPH	REVISED FOR PLANNING DISCHARGE AND SCO COMMENTS	BH	JC
REV	DATE	BY	DESCRIPTION	CHK	APP

DRAWING STATUS:
SUITABLE FOR EXAMINATION
S8

DESIGNER:

Tony Gee
Consulting Civil, Structural and Geotechnical Engineers

Tony Gee and Partners LLP
Hardy House
140 High Street
Esher, Surrey
KT10 9QJ
Tel: 01372 461600
www.tonygee.com

CONTRACTOR:
Balfour Beatty

CLIENT:

**WOKINGHAM
BOROUGH COUNCIL**

Shute End, Wokingham, Berkshire RG40 1BN
Tel: (0118) 974 6000 Web: www.wokingham.gov.uk

PROJECT:
WOKINGHAM MAJOR HIGHWAYS PROGRAMME
SWDR WESTERN GATEWAY PHASE 2

TITLE:
ROUNDAABOUT ENHANCEMENT
ALIGNMENT
ISOPACHYTE PLAN

SCALE @ A1: 1:250	CHECKED: BH	APPROVED: JC
PROJECT NO: C118048	DESIGNED: RDS	DRAWN: RDS
DRAWING No: WMHP-TG-WG2-DR-HI-0131	DATE: February 21	REV: P04

File name: P:\BLOOMAT\PROJECTS\2018\0118438\BMA1-WP\DRAWINGS\WMHP-TG-WG2-DR-HI-0131.DWG, printed on: 17 July 2024, 16:40:37, by: David Farrington

© Crown copyright and database rights 2018 OS 100005035. You are granted a non-exclusive, royalty free, revocable licence solely to view the Licensed Data for non-commercial purposes for the period during which Tony Gee and Partners LLP makes it available. You are not permitted to copy, sub-license, distribute, sell or otherwise make available the Licensed Data to third parties in any form. Third party rights to enforce the terms of this licence shall be reserved to OS.