
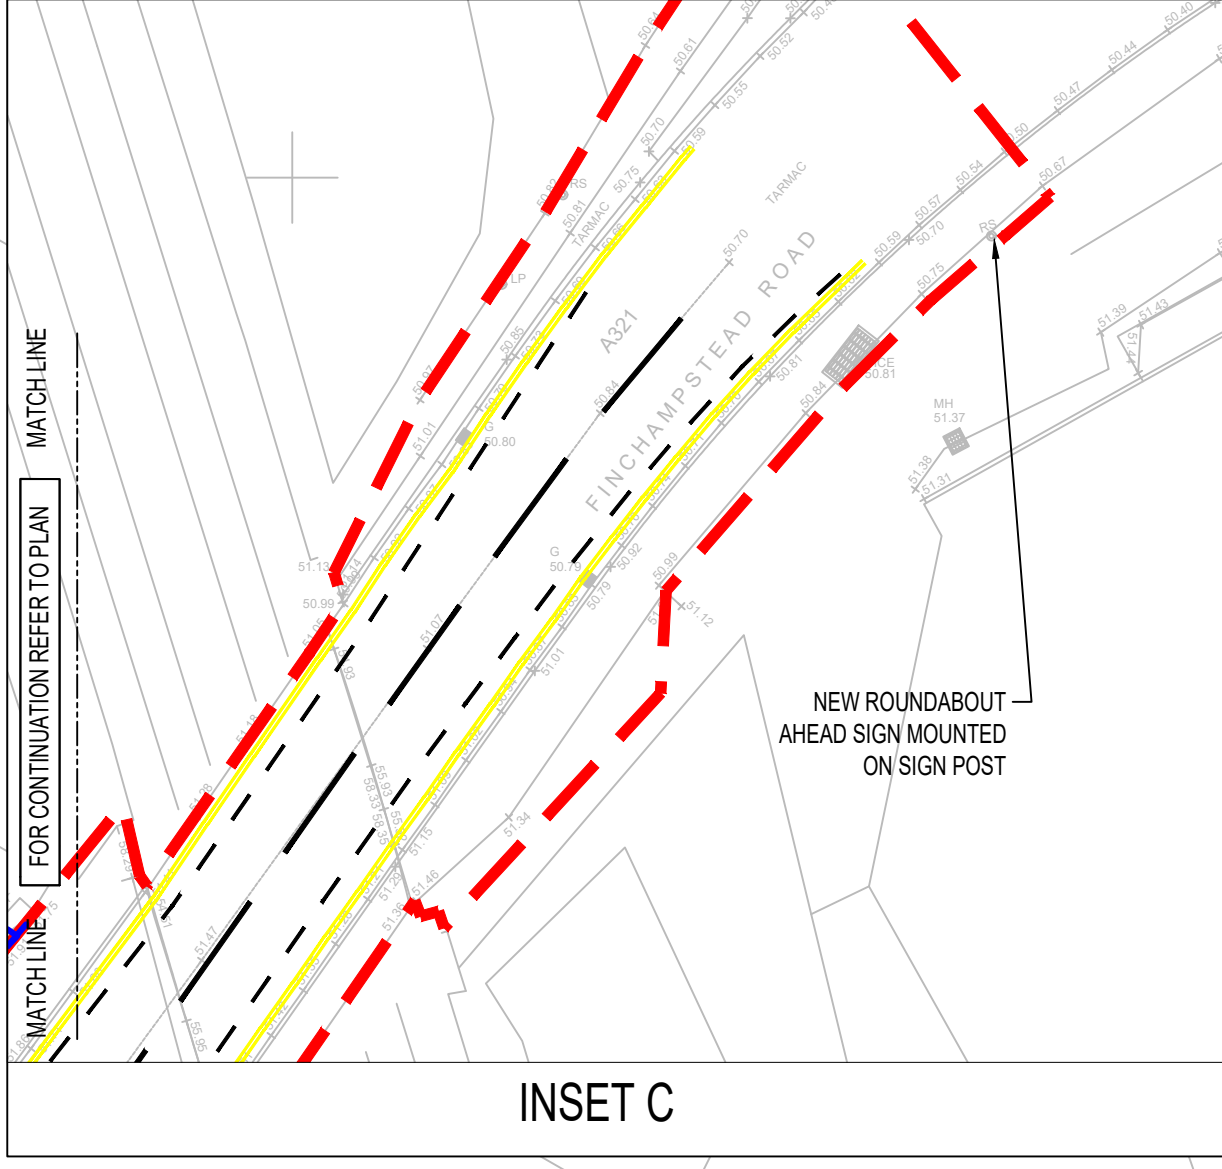
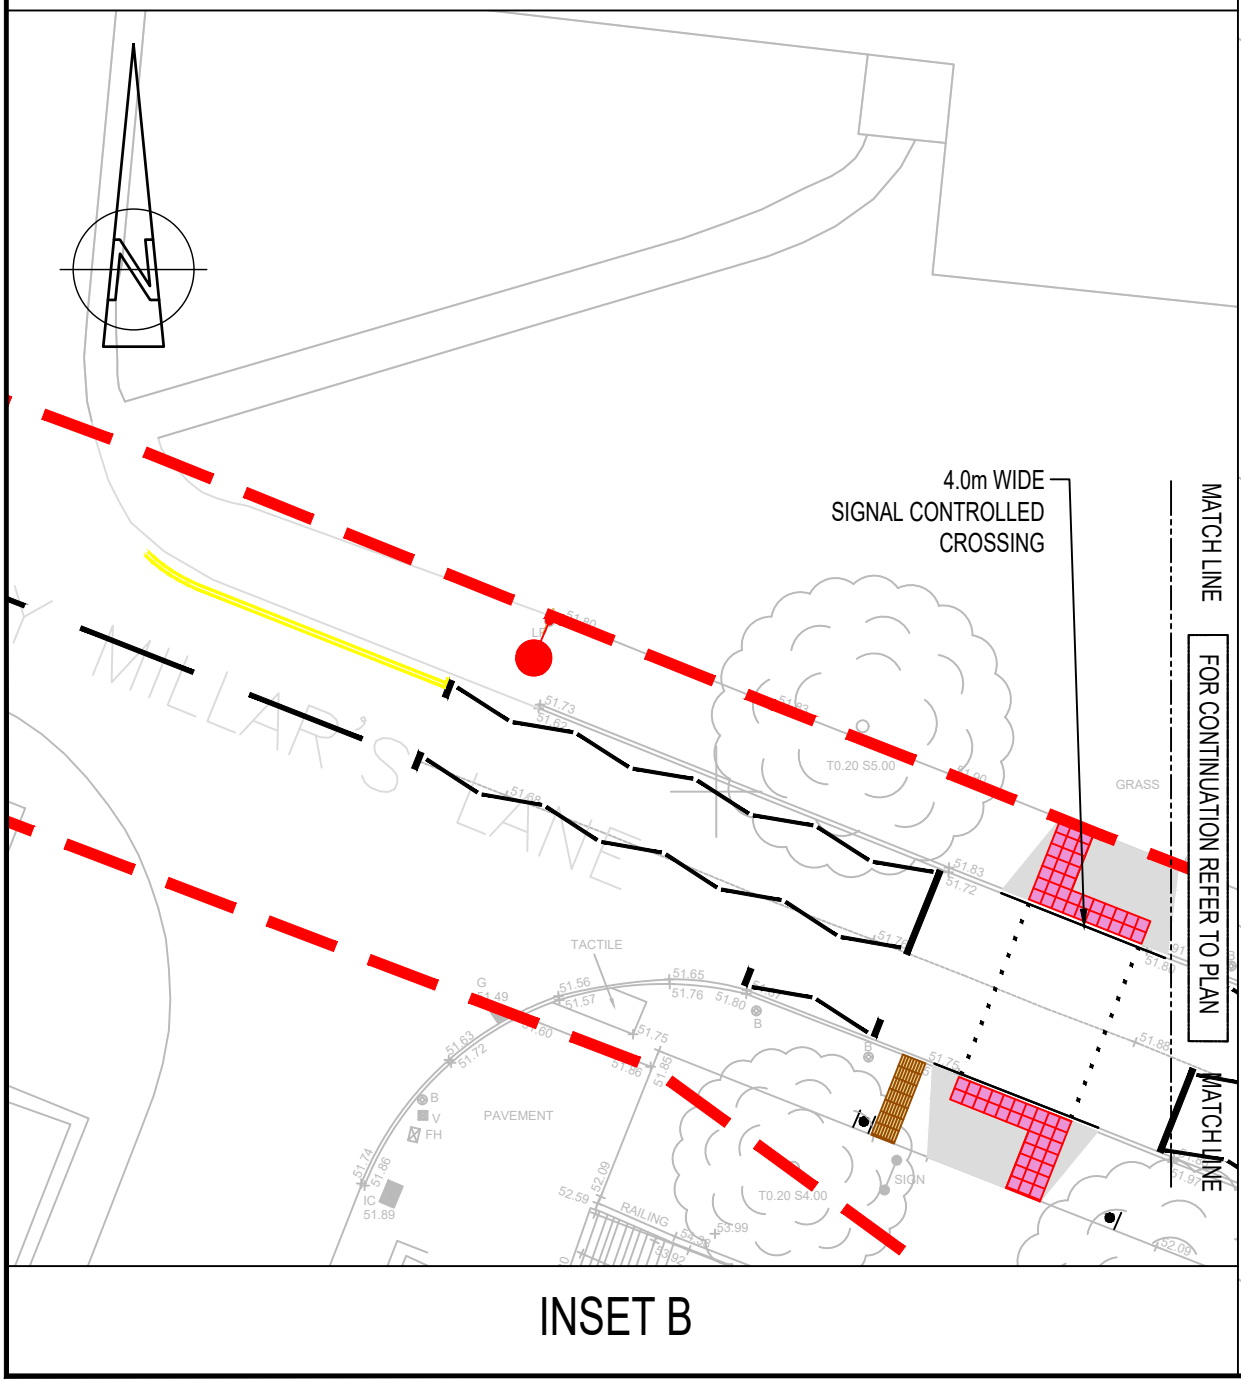
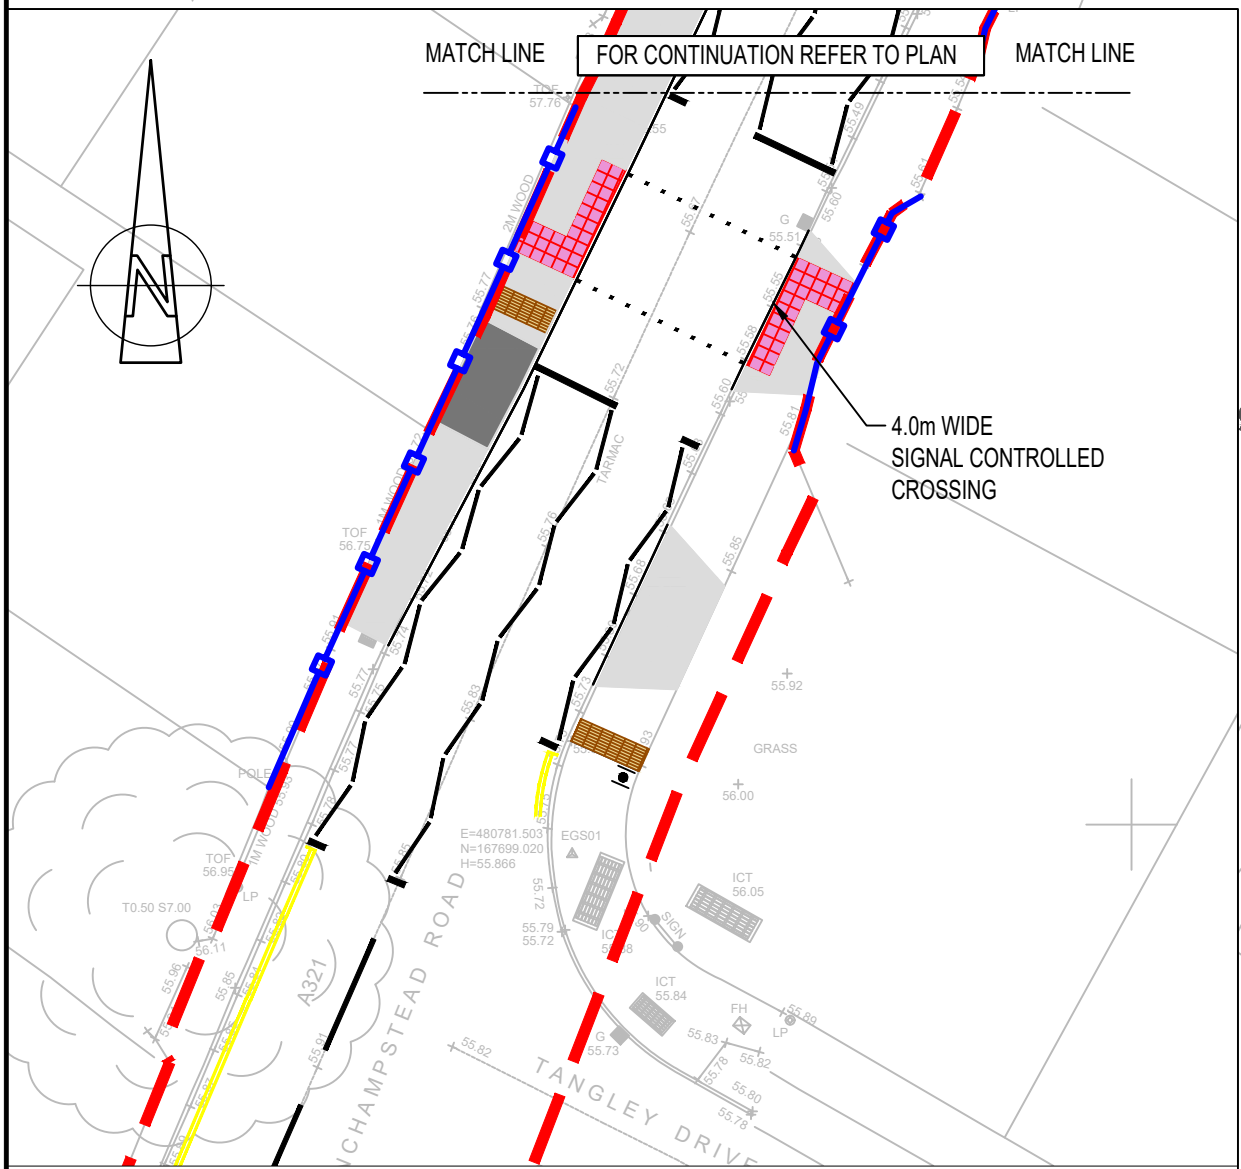


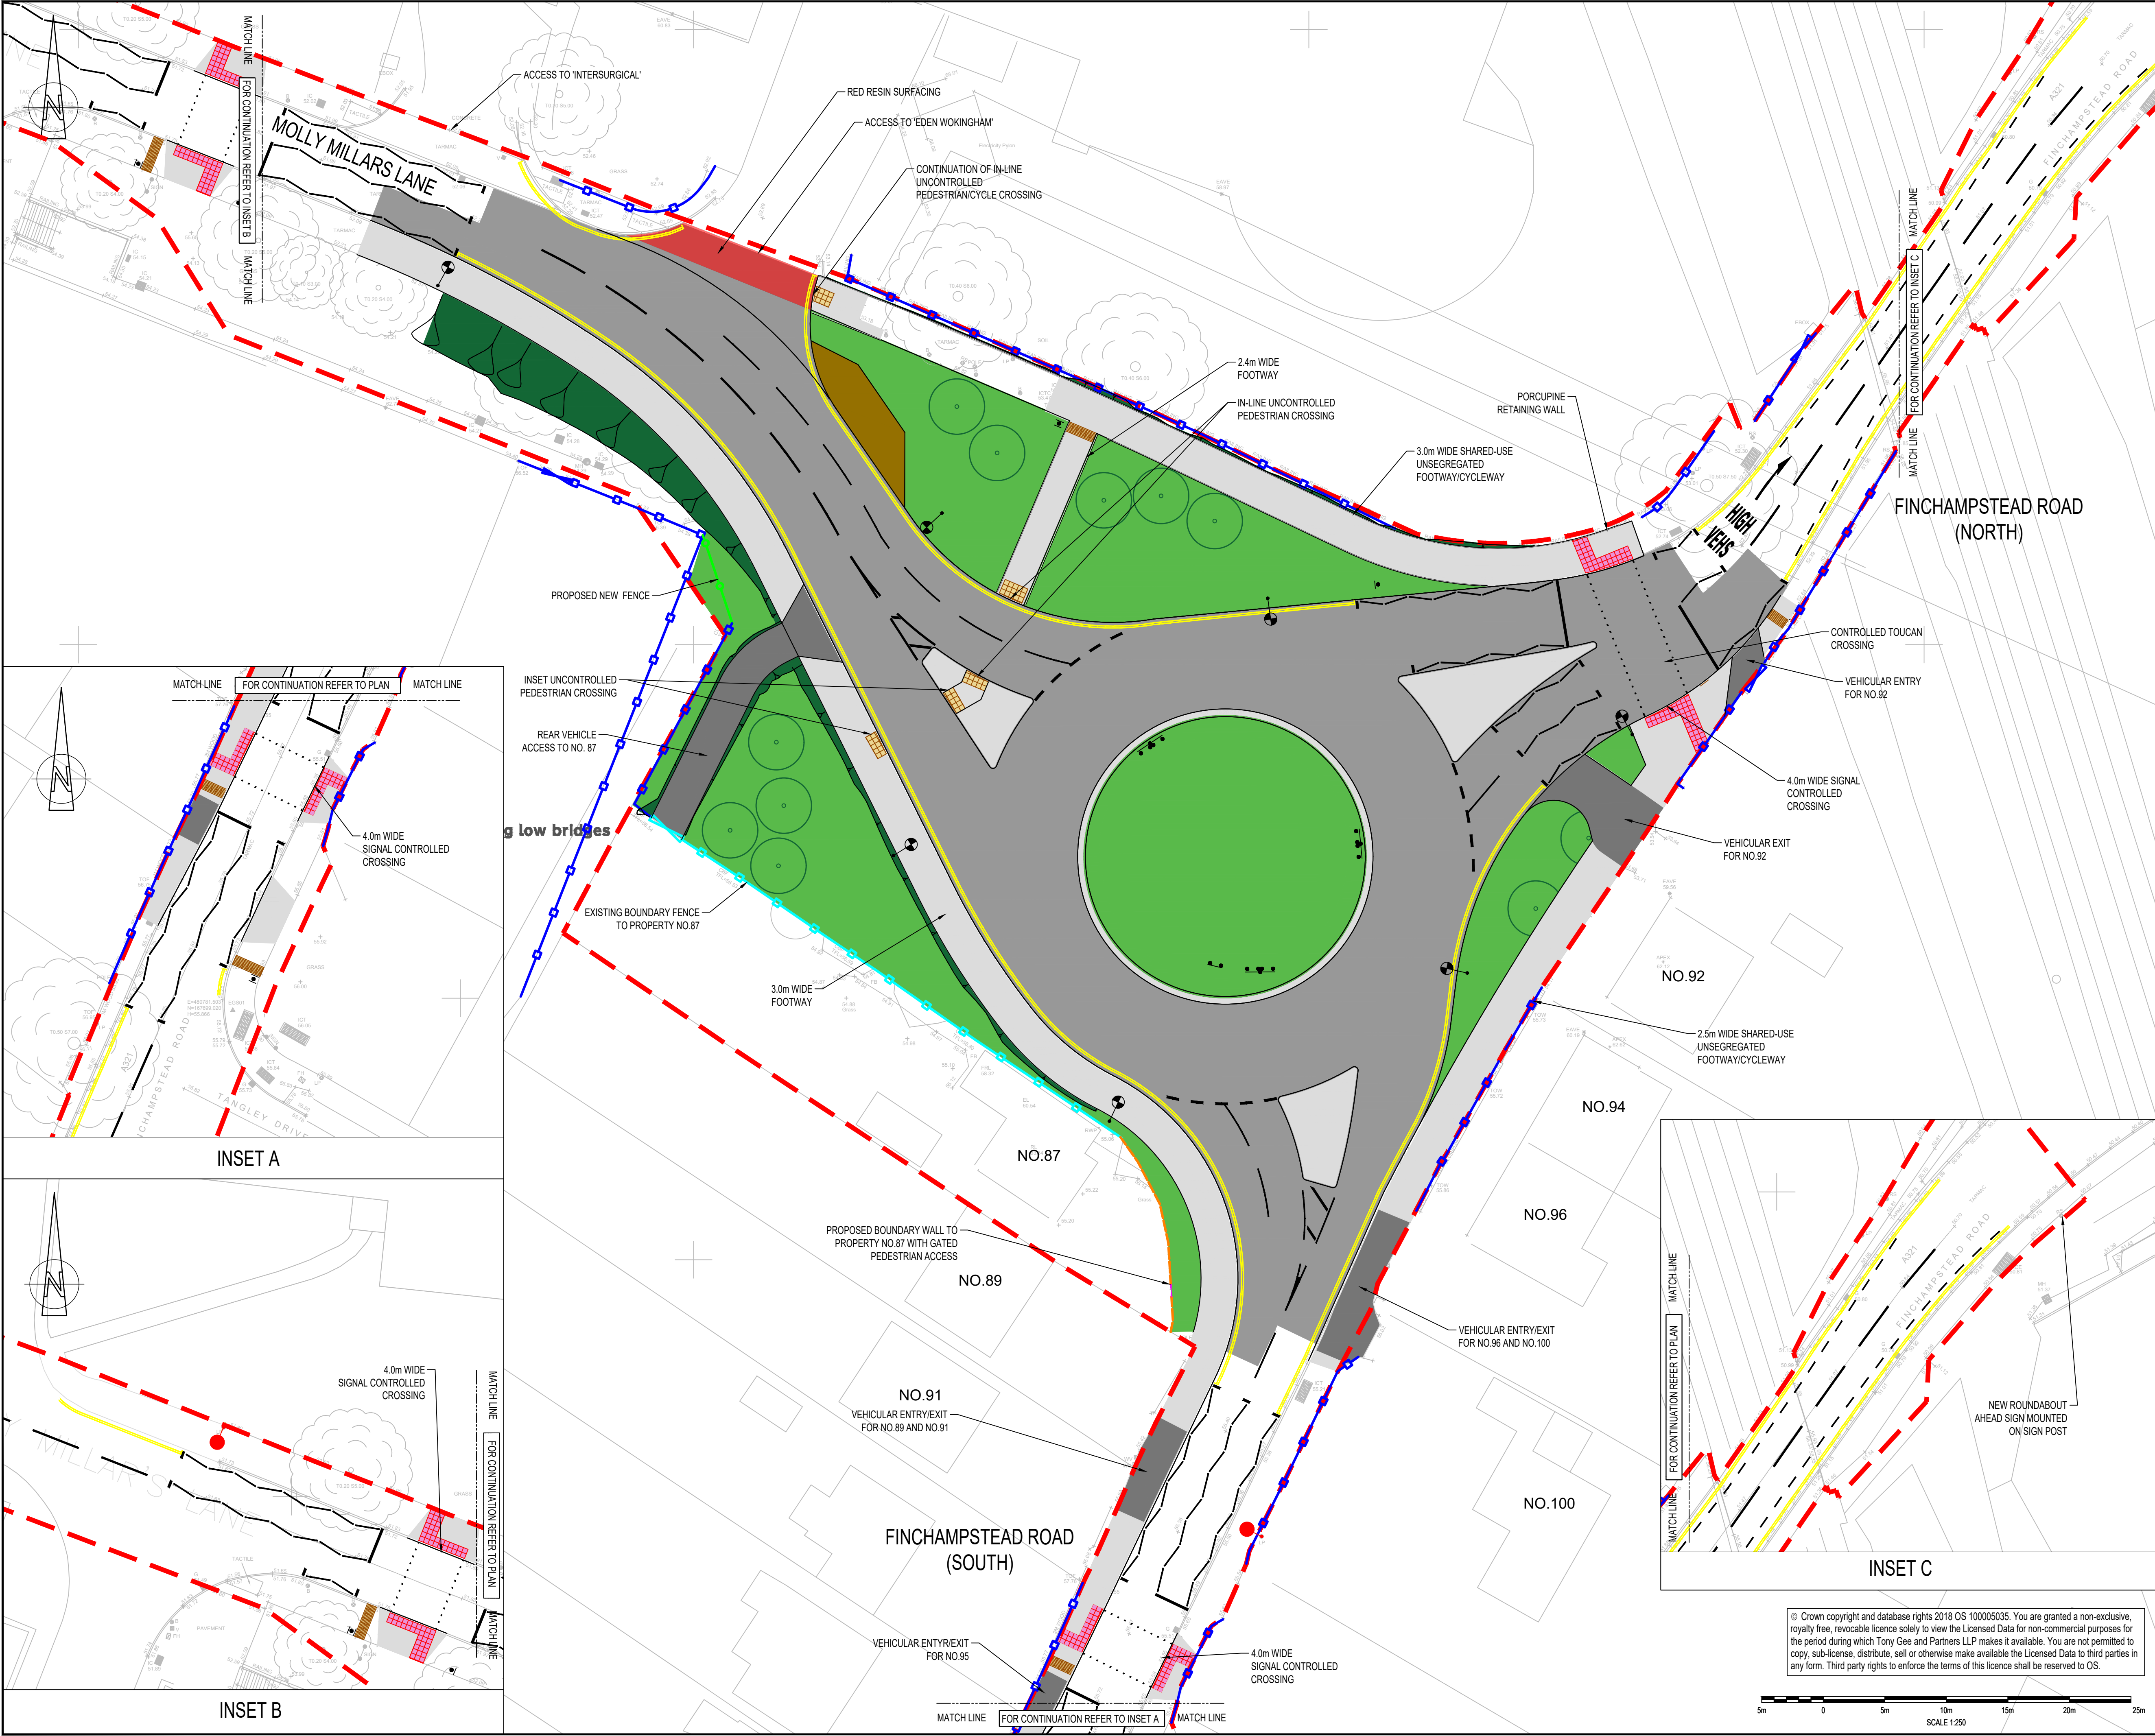

DO NOT SCALE

NOTES:

- ALL DIMENSIONS ARE IN MILLIMETRES UNLESS NOTED OTHERWISE.
- ALL LEVELS ARE IN METRES AOD UNLESS NOTED OTHERWISE.
- FOR DETAILS OF LANDSCAPING REFER TO DRAWING NO. WMHP-TG-WG2-DR-LS-3001.

LEGEND

- PLANNING APPLICATION NUMBER 203535 RED
- LINE BOUNDARY
- EXISTING FENCE TO BE RETAINED
- CHAINLINK (H11)
- MASONRY WALL
- TACTILE CORDUROY PAVING (BUFF)
- TACTILE BLISTER PAVING (BUFF)
- TACTILE BLISTER PAVING (RED)
- PROPOSED TRAFFIC SIGN
- PROPOSED EXTERNALLY-POWERED SELF-RIGHTING ILLUMINATED BOLLARD
- EXISTING LIGHTING COLUMN TO BE RETAINED
- PROPOSED LIGHTING COLUMN
- PROPOSED CARRIAGEWAY
- PROPOSED PAVED AREAS
- MAINTENANCE VEHICULAR LAY-BY
- PROPOSED TREE
- EXISTING TREE TO BE RETAINED

KEYPLAN

SWDR - WESTERN GATEWAY PHASE 2

SWDR - SPINE ROAD AND WESTERN GATEWAY PHASE 1

REV	DATE	BY	DESCRIPTION	CHK	APP
P06	17/07/2024	JB	MINOR AMENDMENTS	DJF	JC
P05	16/07/2024	JB	UPDATED FOR PLANNING CONDITION DISCHARGE	DJF	JC
P04	02/06/2022	GKC	MATTERS OUTSTANDING WMHP-TG-WG2-RG-0M-0002	BH	JC

DRAWING STATUS:

SUITABLE FOR EXAMINATION S8

DESIGNER:

Tony Gee

Tony Gee and Partners LLP
Hardy House
140 High Street
Esher, Surrey
KT10 9QJ
Tel: 01372 461600
www.tonygee.com
Consulting Civil, Structural and Geotechnical Engineers

CONTRACTOR:

Balfour Beatty

CLIENT:

WOKINGHAM BOROUGH COUNCIL

Shute End, Wokingham, Berkshire RG40 1BN
Tel: (0118) 974 6000 Web: www.wokingham.gov.uk

PROJECT:

WOKINGHAM MAJOR HIGHWAYS PROGRAMME
SWDR WESTERN GATEWAY PHASE 2

TITLE:

ROUNDABOUT ENHANCEMENT
ALIGNMENT
SCHEME LAYOUT

0

SCALE @ A1:	CHECKED:	APPROVED:
1:250	BH	JC

PROJECT NO:	DESIGNED:	DRAWN:	DATE:
C118048	RDS	MS	February 21

DRAWING NO: WMHP-TG-WG2-DR-HI-0152

REV: P06

© Crown copyright and database rights 2018 OS 100005035. You are granted a non-exclusive, royalty free, revocable licence solely to view the Licensed Data for non-commercial purposes for the period during which Tony Gee and Partners LLP makes it available. You are not permitted to copy, sub-license, distribute, sell or otherwise make available the Licensed Data to third parties in any form. Third party rights to enforce the terms of this licence shall be reserved to OS.

5m 0 5m 10m 15m 20m 25m

SCALE 1:250