
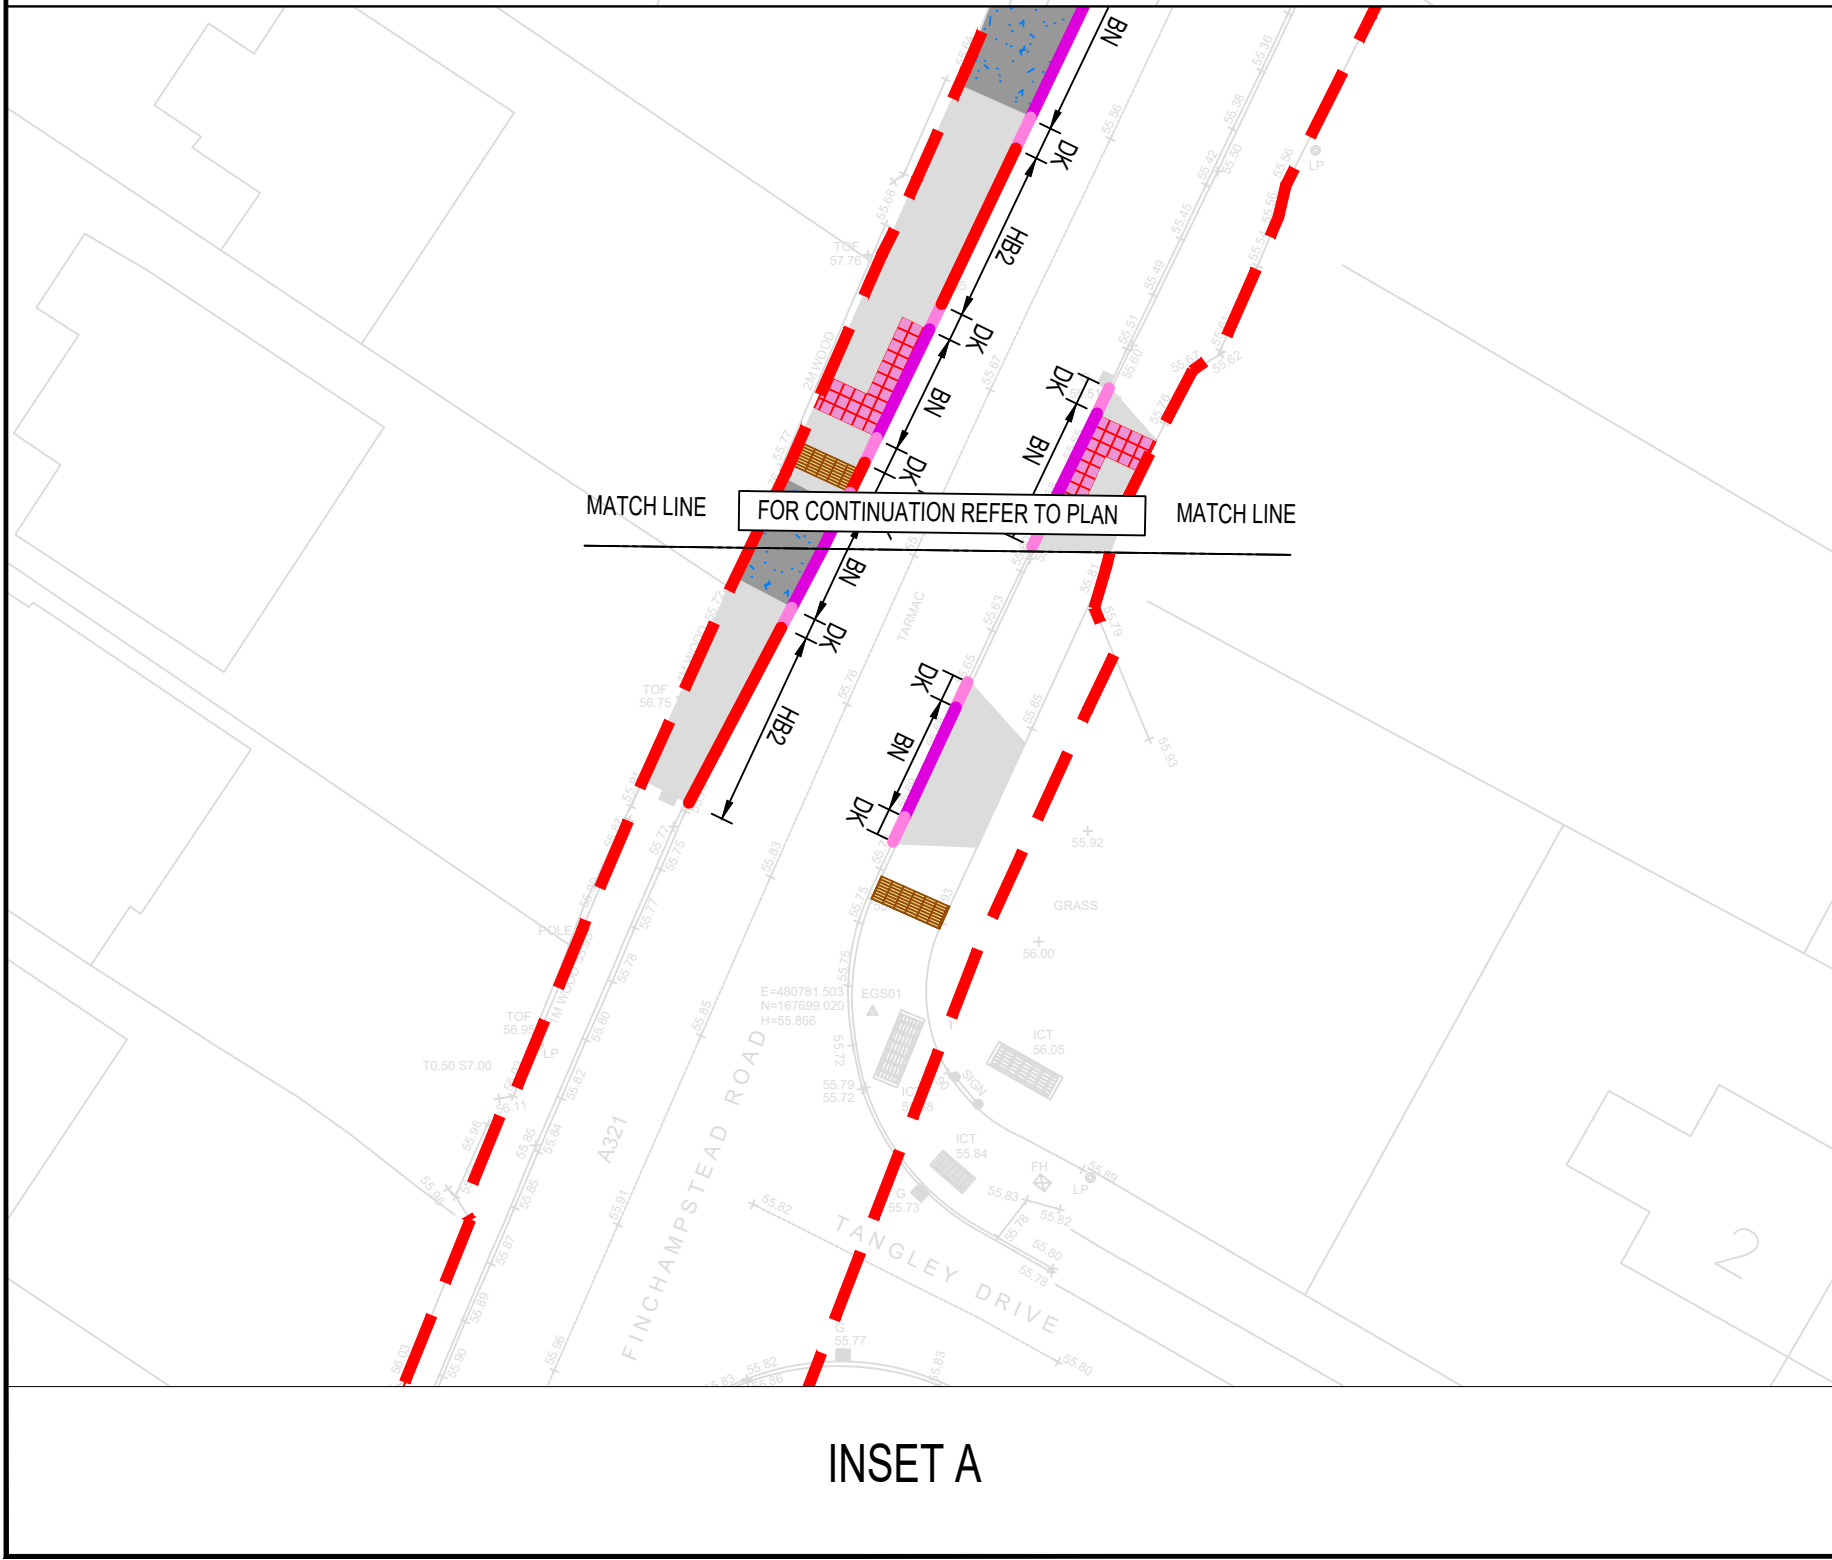


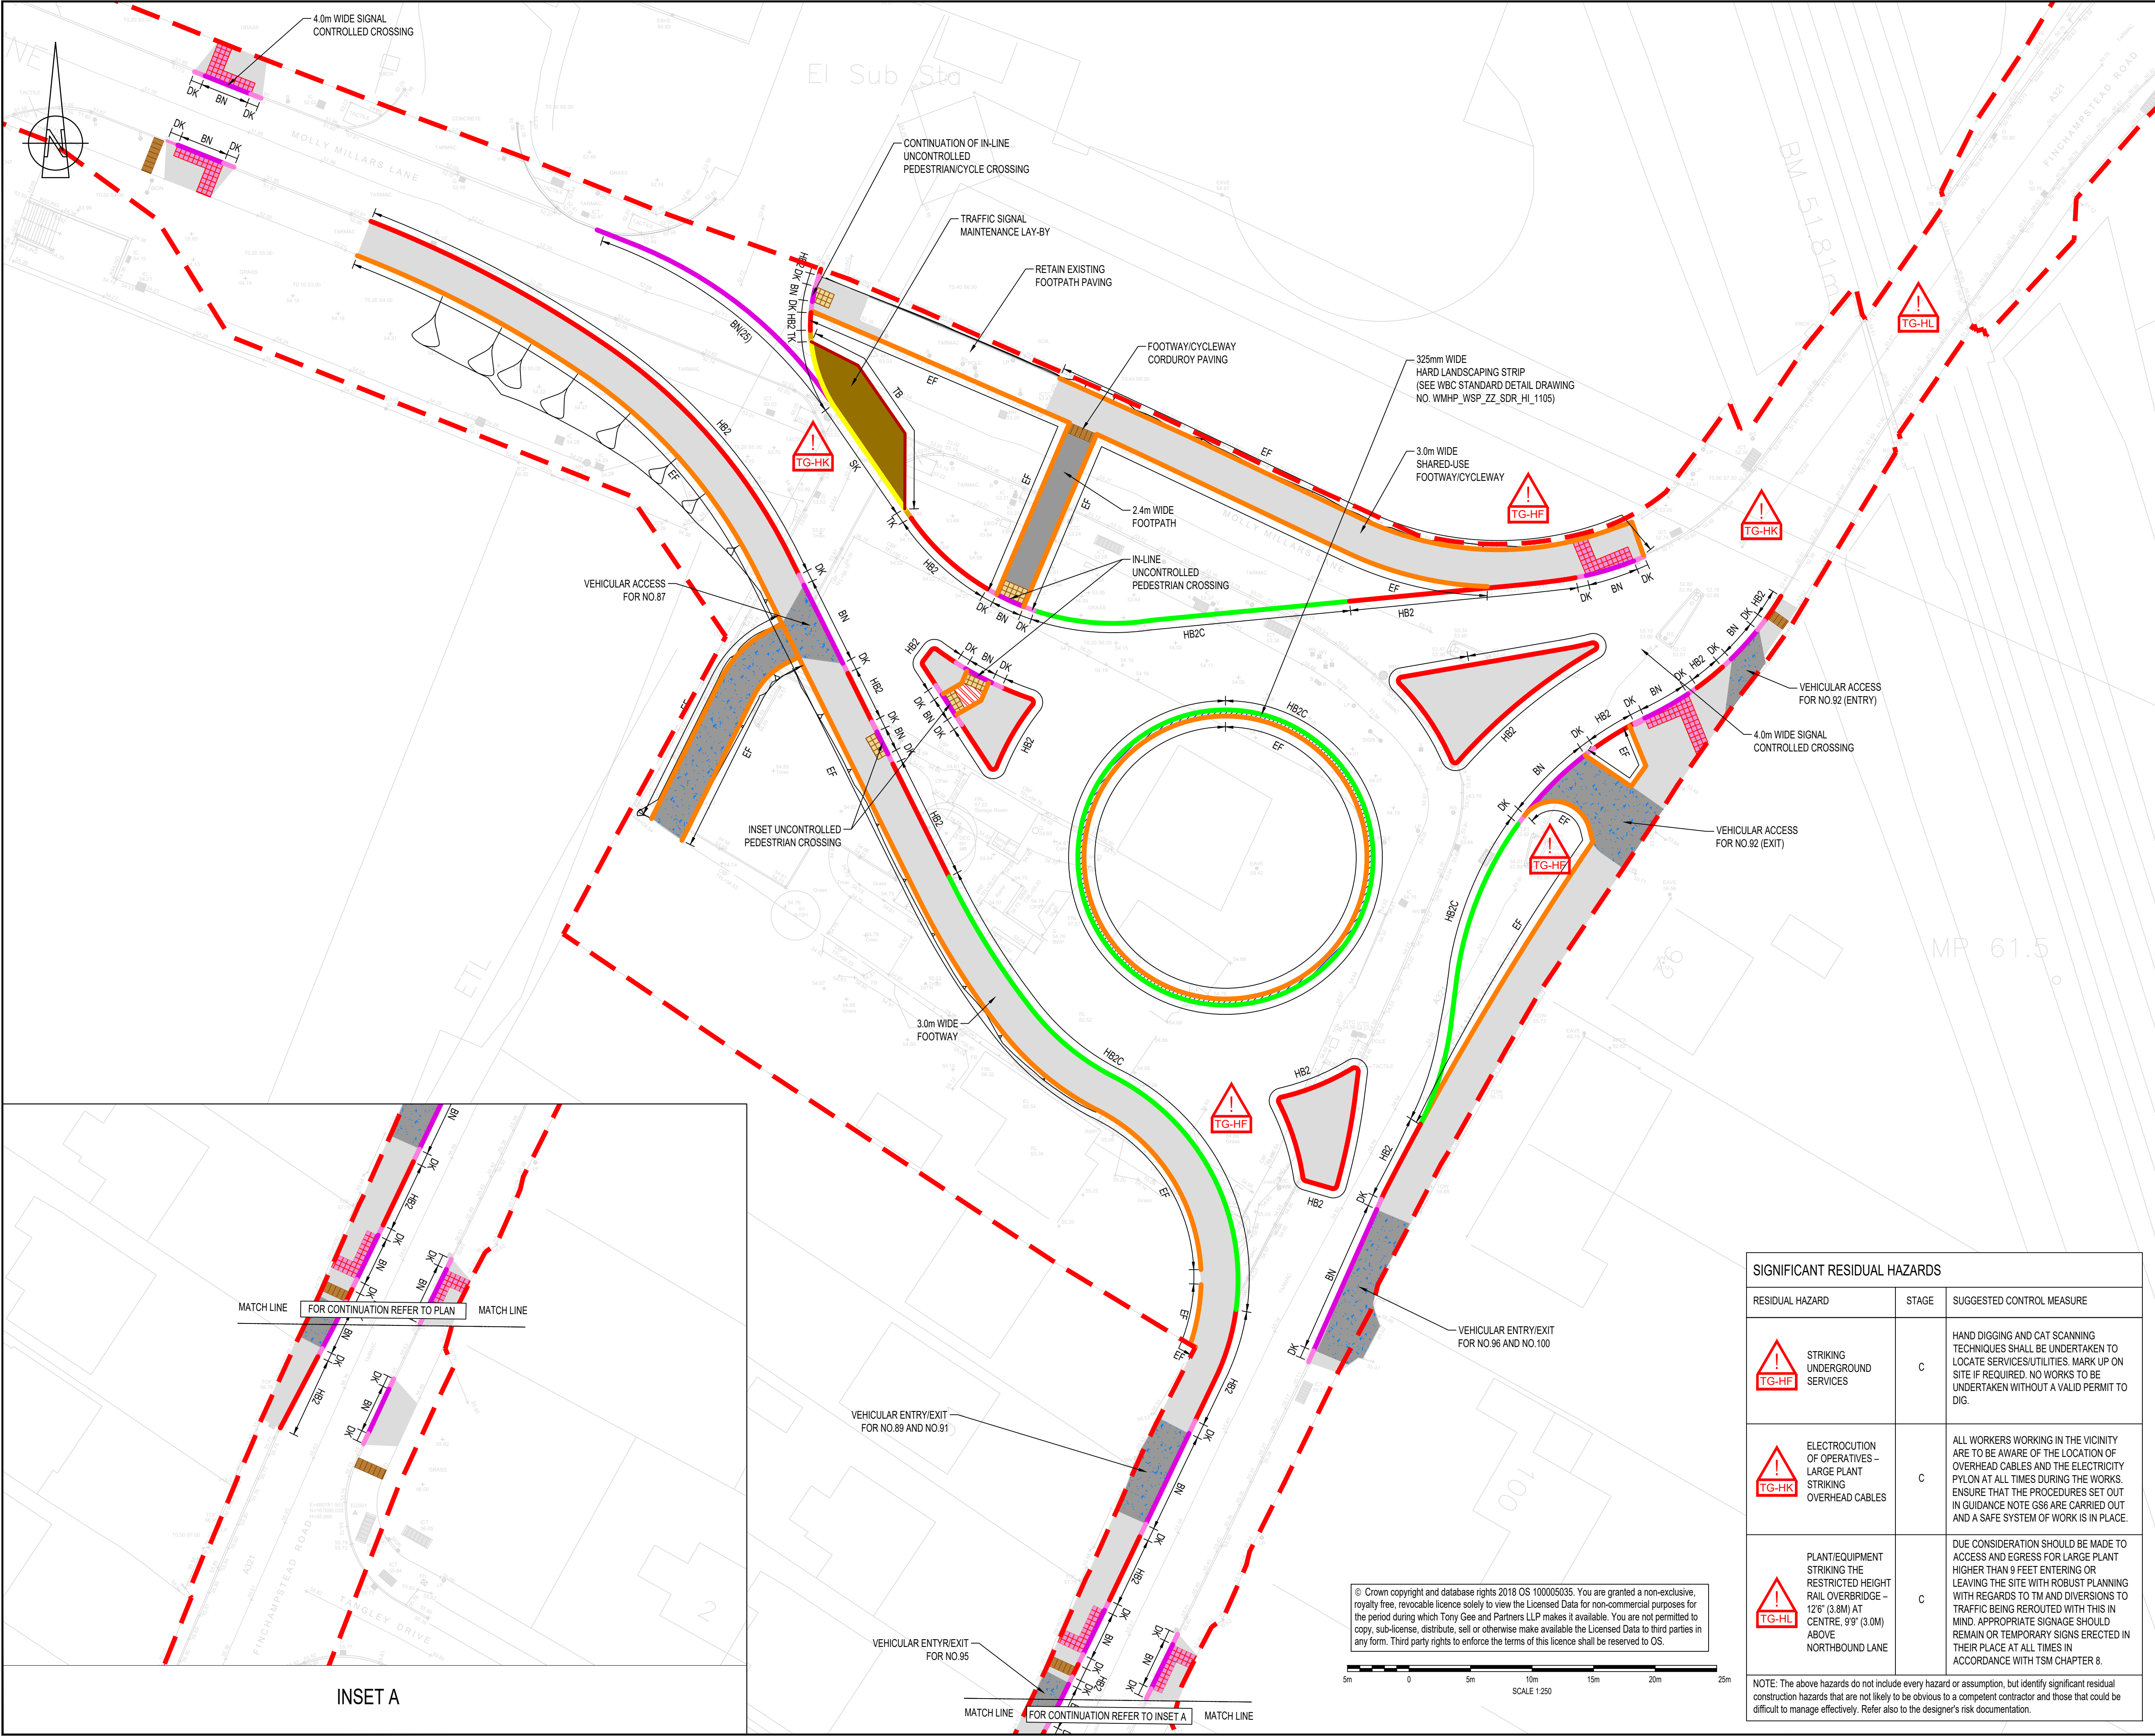

DO NOT SCALE

NOTES:
1. ALL DIMENSIONS ARE IN MILLIMETRES UNLESS NOTED OTHERWISE.
2. ALL LEVELS ARE IN METRES AOD UNLESS NOTED OTHERWISE.
3. DRAWINGS TO BE READ IN CONJUNCTION WITH SPECIFICATION WMHP-TG-WG2-SP-HI-1101.
4. FOR STANDARD DETAILS OF KERBS REFER TO DRAWING NO. WMHP-TG-WG2-DR-HI-1111.
5. FOR STANDARD DETAILS OF CROSSINGS AND TACTILE PAVING REFER TO DRAWING NO. WMHP-TG-WG2-DR-HI-1112.
6. FOR STANDARD DETAIL OF ROUNDABOUT HARD LANDSCAPING STRIP REFER TO WBC STANDARD DETAIL DRAWING WMHP_WSP_ZZ_SDR_HI_1105.

LEGEND
- - - PLANNING APPLICATION NUMBER 203535 RED LINE BOUNDARY
- HALF BATTERED KERB (TYPE HB2, 100mm UPSTAND)
- HALF BATTERED KERB COMBINED DRAINAGE (TYPE CKD, 100mm UPSTAND)
- BULLNOSED KERB (TYPE BN, 0-6mm UPSTAND AT PEDESTRIAN CROSSING, 25mm AT VEHICLE CROSSOVER)
- FLAT TOP EDGING (TYPE EF)
- TIMBER EDGING BOARDS (TB)
- DROPPER KERB (TYPE DK)
- 45 DEGREE SPLAY KERB (SK)
- TRANSITION KERB (TK)
- MAINTENANCE VEHICULAR LAY-BY (TYPE MV)
- FOOTPATH, FOOTWAY & FOOTWAY/CYCLEWAY CONSTRUCTION (TYPE FC)
- ISLAND CROSSING CONSTRUCTION (TYPE FI)
- ROUNDABOUT HARD LANDSCAPING STRIP (SEE WBC STANDARD DETAIL DRAWING NO. WMHP_WSP_ZZ_SDR_HI_1105)
- VEHICULAR CROSSOVER (SEE SERIES 0700)
- TACTILE CORDUROY PAVING (BUFF)
- TACTILE BLISTER PAVING (BUFF)
- TACTILE BLISTER PAVING (RED)

KEYPLAN
SWDR - WESTERN GATEWAY PHASE 2

PI0	17/07/2024	JB	MINOR AMENDMENTS	DJF	JC
PI9	18/07/2024	JB	UPDATED FOR PLANNING CONDITION DISCHARGE	DJF	JC
PI8	02/06/2022	HD	MATTERS OUTSTANDING WMHP-TG-WG2-RG-0M-002	BH	JC
REV	DATE	BY	DESCRIPTION	CHK	APP

DRAWING STATUS: SUITABLE FOR EXAMINATION S8

DESIGNER: Tony Gee and Partners LLP
Hardy House
140 High Street
Esher, Surrey
KT10 9QJ
Tel: 01372 461600
www.tonygee.com
Consulting Civil, Structural and Geotechnical Engineers

CONTRACTOR: Balfour Beatty

CLIENT: WOKINGHAM BOROUGH COUNCIL
Shute End, Wokingham, Berkshire RG40 1BN
Tel: (0118) 974 6000 Web: www.wokingham.gov.uk

PROJECT: WOKINGHAM MAJOR HIGHWAYS PROGRAMME
SWDR WESTERN GATEWAY PHASE 2

TITLE: ROUNDABOUT ENHANCEMENT
KERBS, FOOTWAYS AND PAVED AREAS
PLAN

SCALE @ A1: 1:250	CHECKED: BH	APPROVED: JC
PROJECT NO: C118048	DESIGNED: RDS	DRAWN: RDS
DRAWING NO: WMHP-TG-WG2-DR-HI-1101	DATE: July 24	REV: P10