
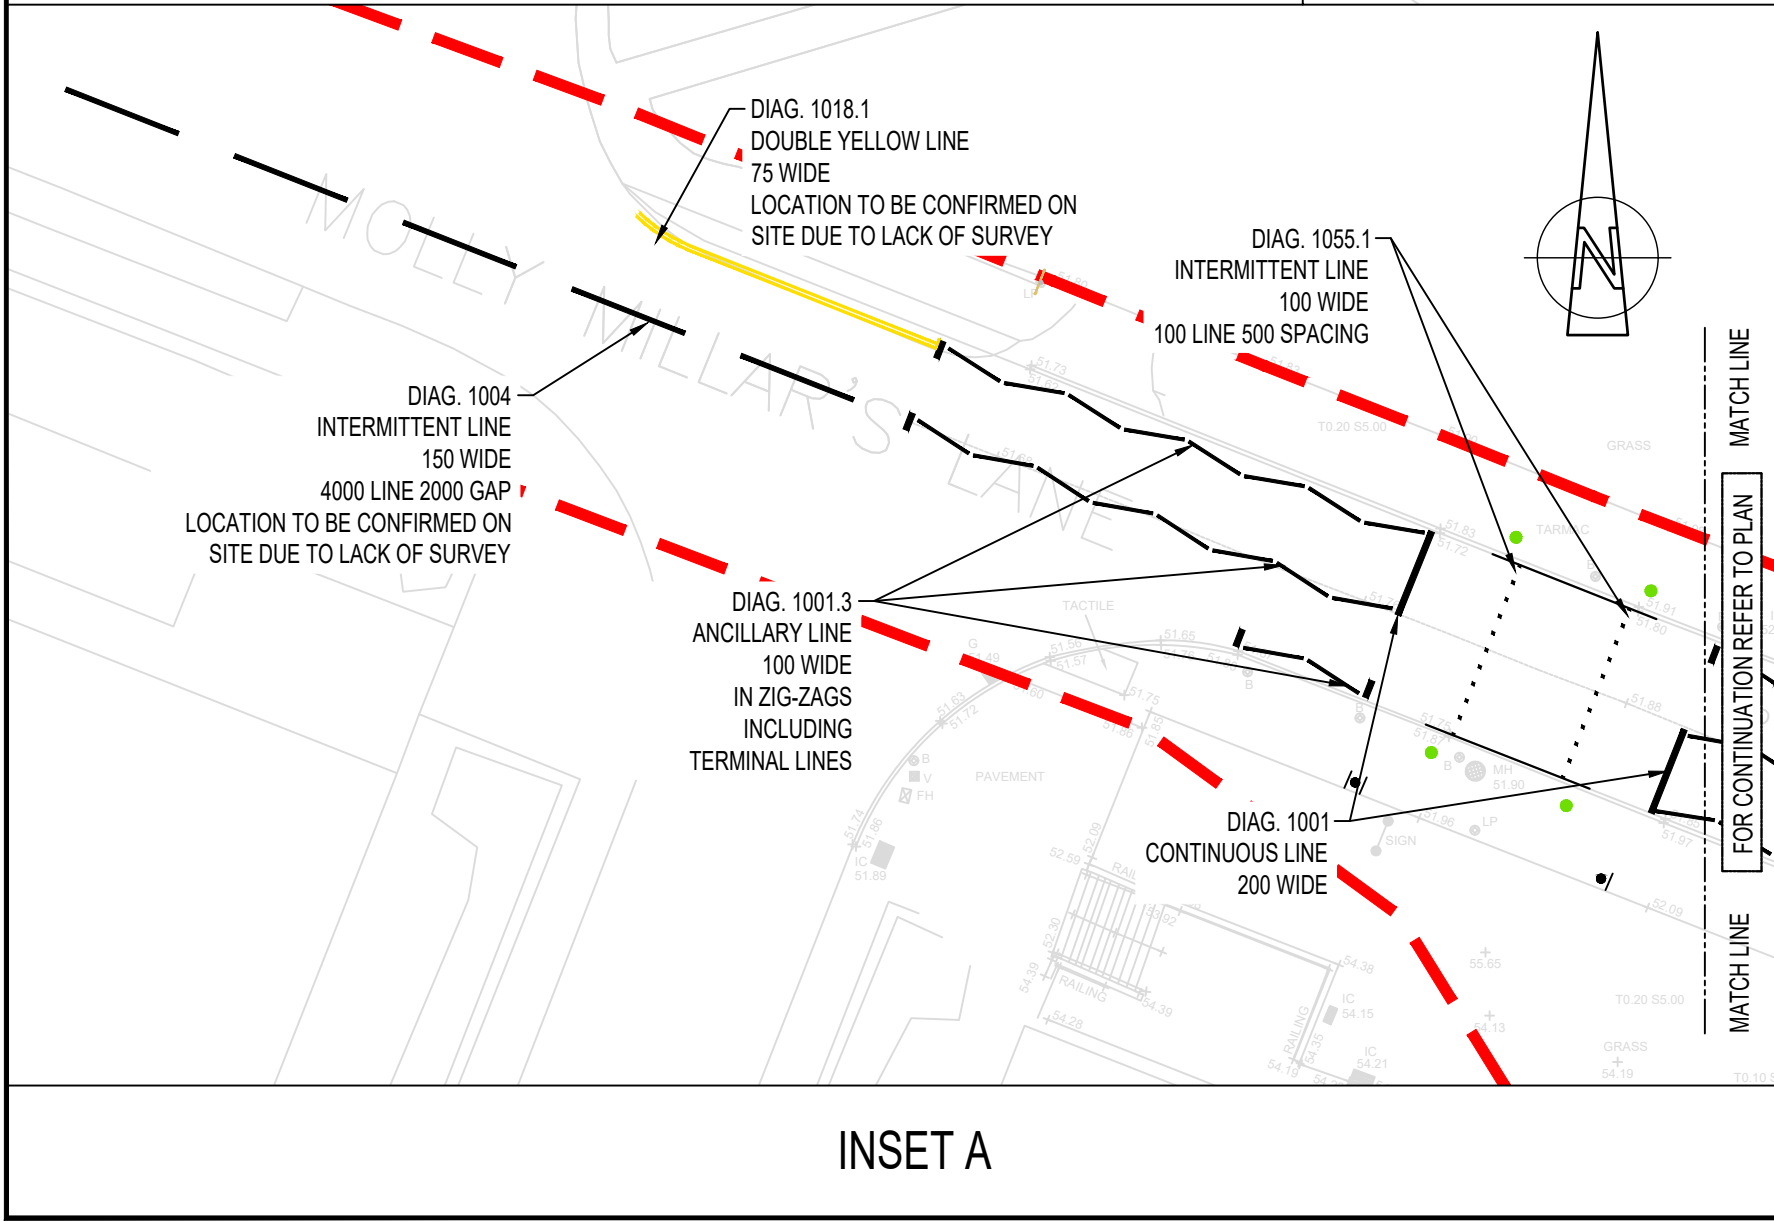
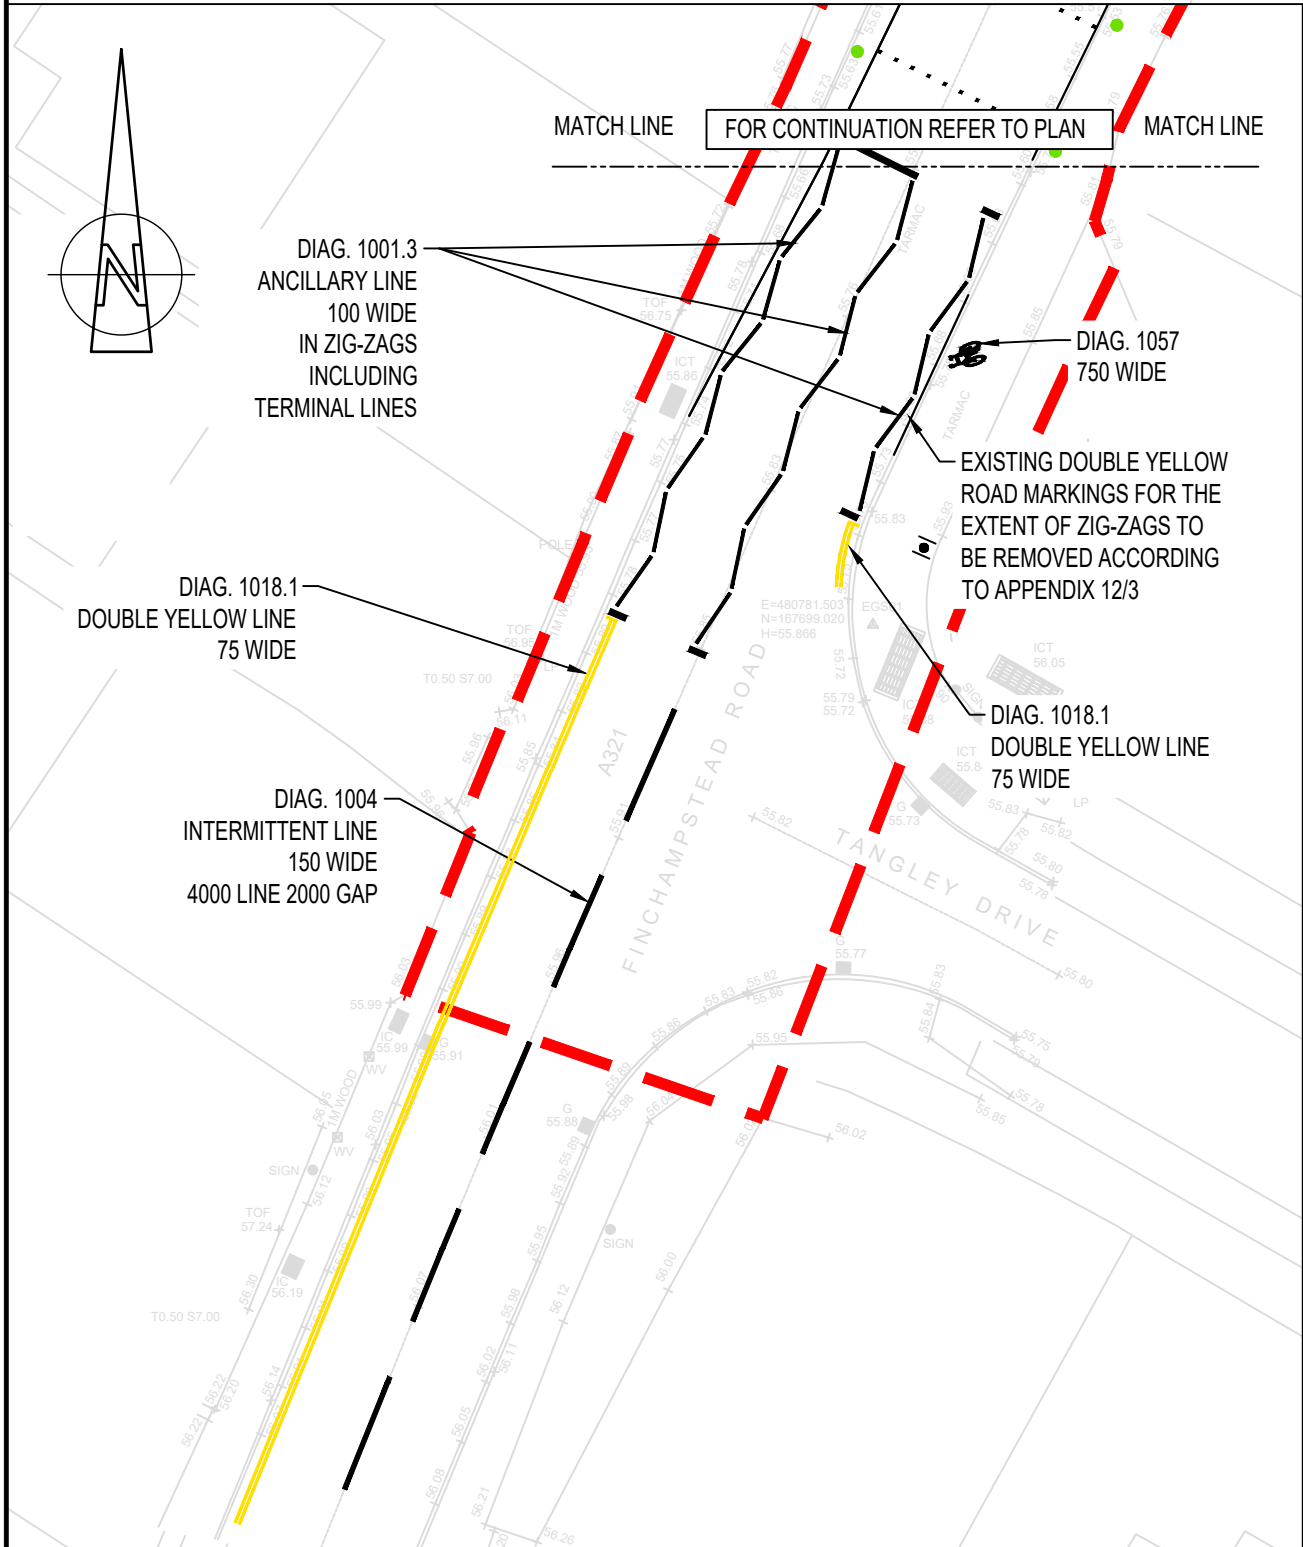


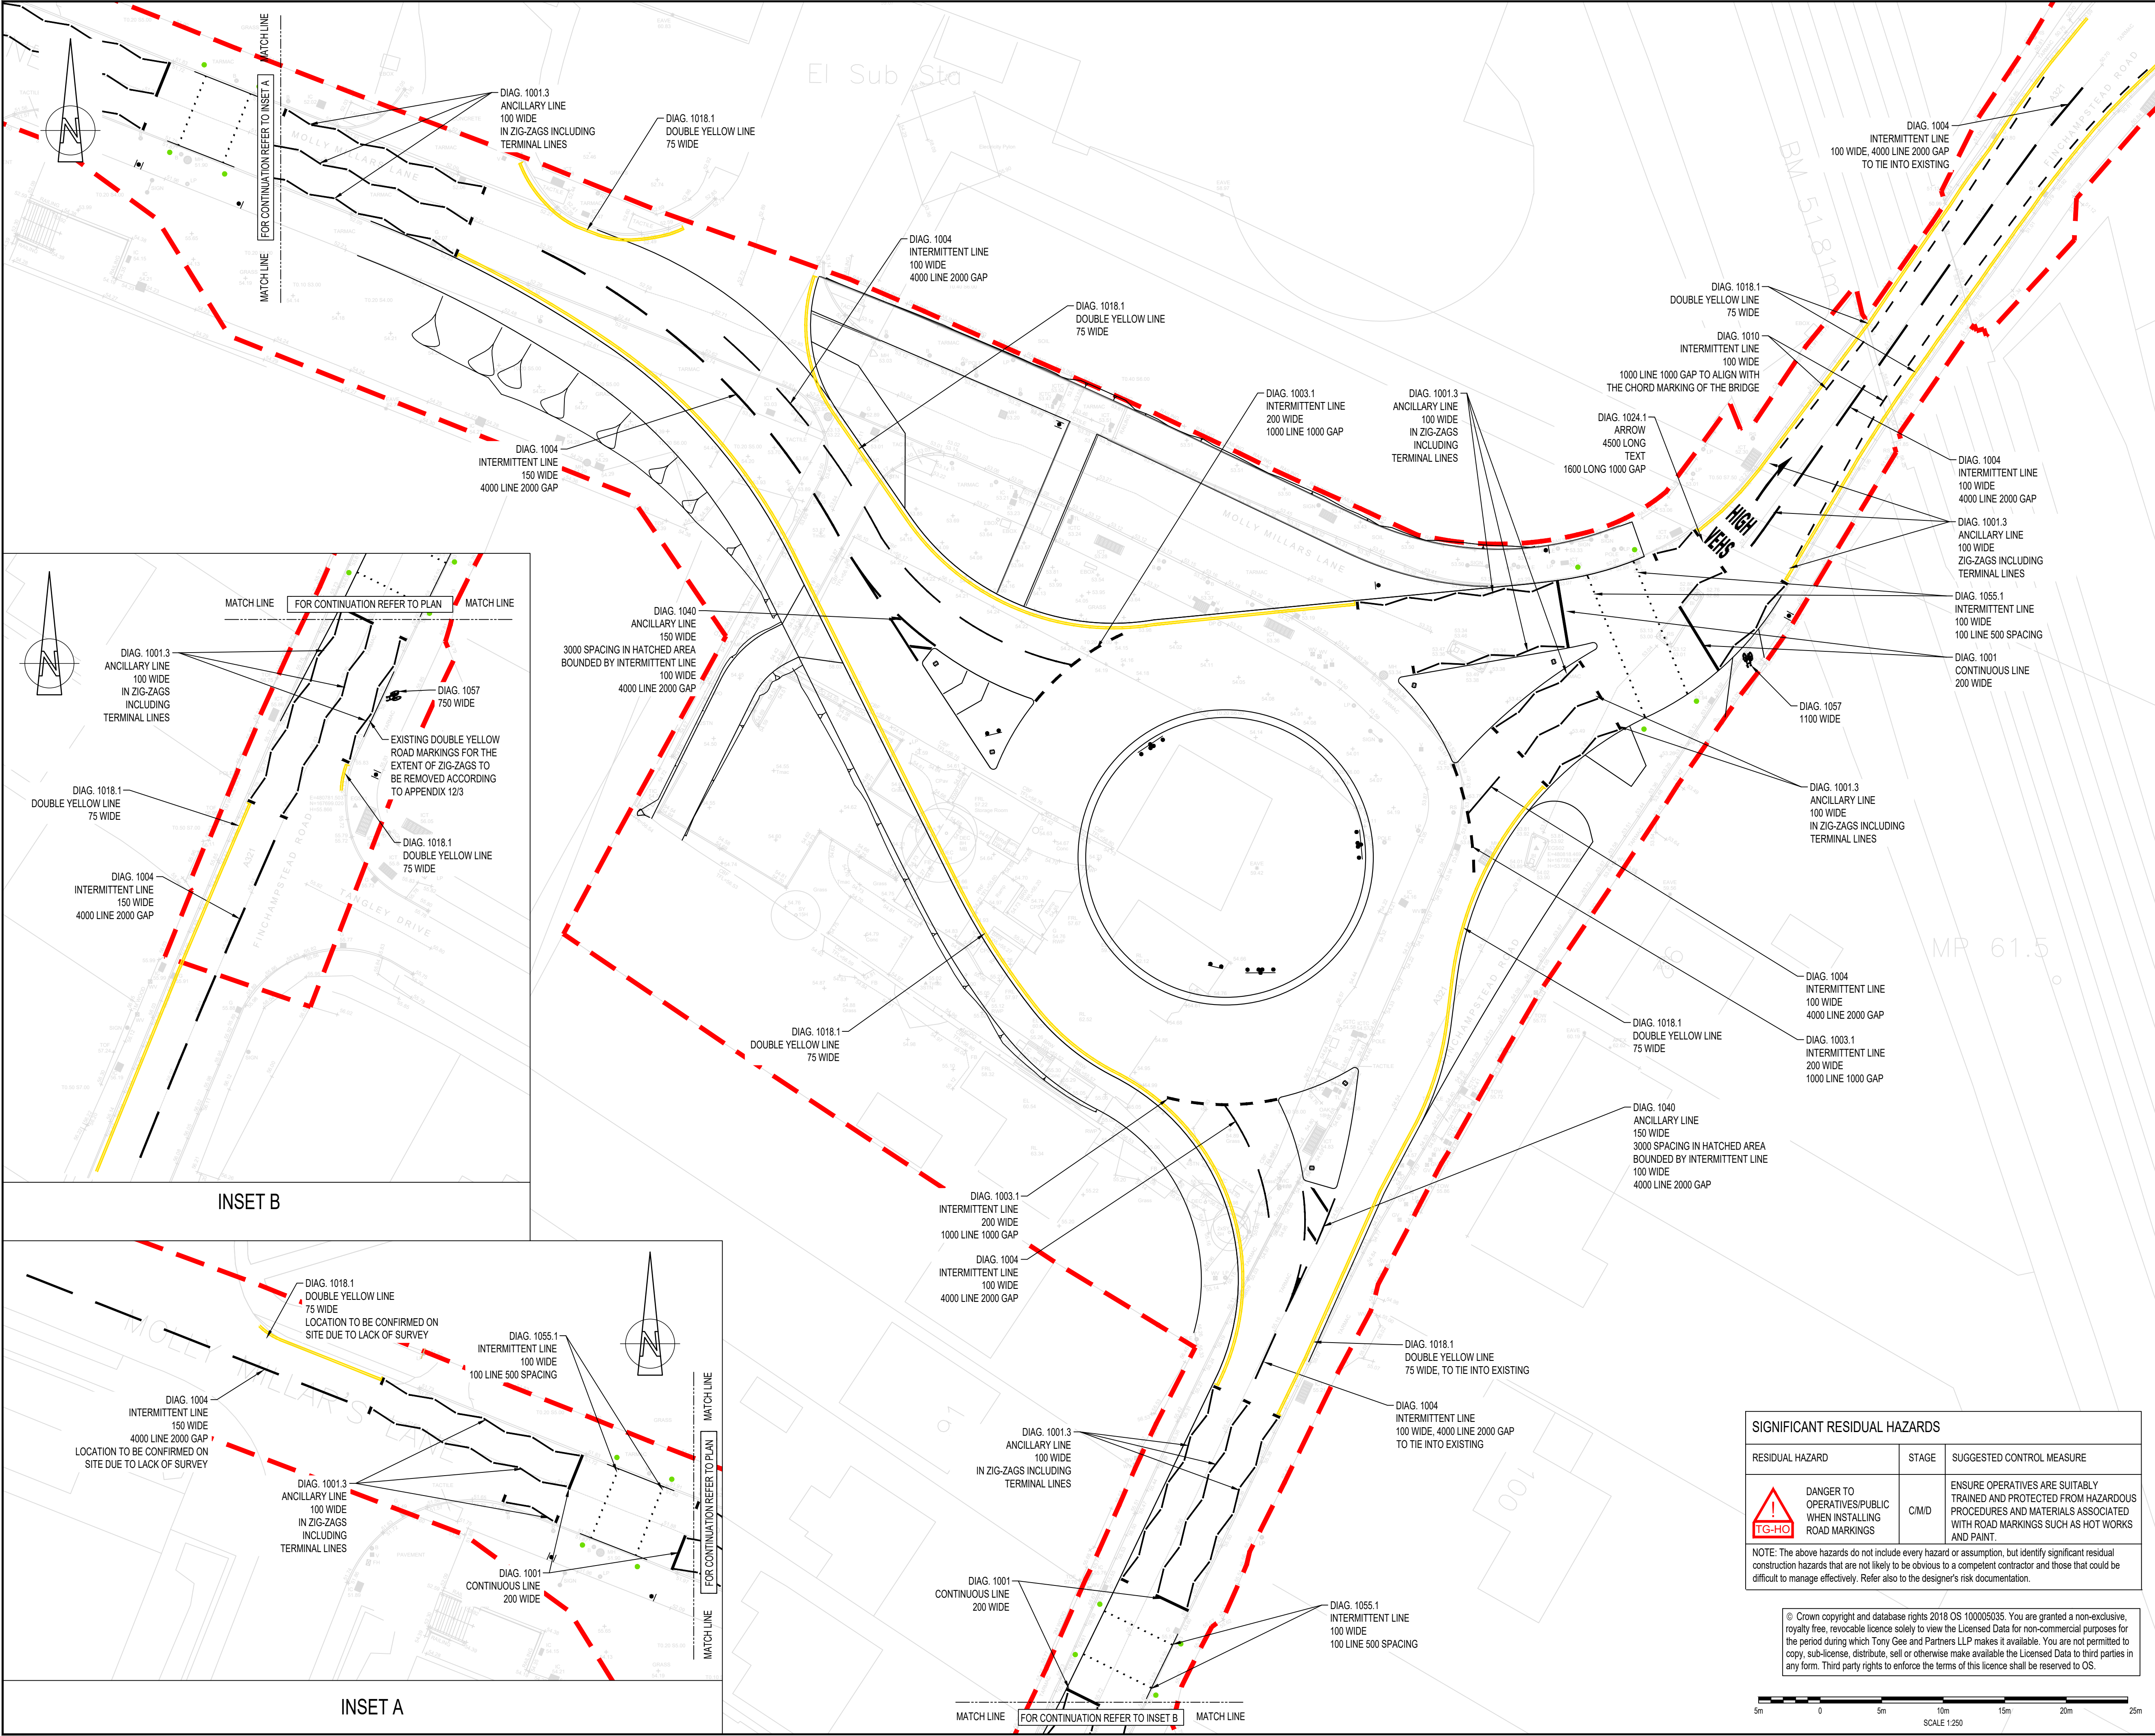

DO NOT SCALE

NOTES:

1. ALL DIMENSIONS ARE IN MILLIMETRES UNLESS NOTED OTHERWISE.

2. ALL LEVELS ARE IN METRES AOD UNLESS NOTED OTHERWISE.

3. DRAWING TO BE READ IN CONJUNCTION WITH DRAWINGS WMHP-TG-WG2-DR-HI-1201, WMHP-TG-WG2-DR-HI-1211, WMHP-TG-WG2-DR-HI-1231 AND SPECIFICATION WMHP-TG-WG2-SP-HI-1201.

LEGEND

PLANNING APPLICATION NUMBER 203535 RED LINE BOUNDARY

PROPOSED TRAFFIC SIGN

PROPOSED SELF-RIGHTING RETROREFLECTIVE BOLLARD

INDICATIVE TRAFFIC SIGNAL LOCATION. REFER TO DRAWINGS WMHP-TG-WG2-DR-HI-1231 TO 1236 FOR TRAFFIC SIGNAL DESIGN

KEYPLAN

SWDR - WESTERN GATEWAY PHASE 2

PO9	17/07/2024	JB	MINOR AMENDMENTS	DJF	JC
PO8	16/07/2024	JB	UPDATED FOR PLANNING CONDITION DISCHARGE	DJF	JC
PO7	02/06/2022	HD	MATTERS OUTSTANDING WMHP-TG-WG2-RG-0M-0002	BH	JC
REV	DATE	BY	DESCRIPTION	CHK	APP

DRAWING STATUS: SUITABLE FOR EXAMINATION S8

DESIGNER:

Tony Gee and Partners LLP

Hardy House
140 High Street
Esher, Surrey
KT10 9QJ
Tel: 01372 461600
www.tonygee.com
Consulting Civil, Structural and Geotechnical Engineers

CONTRACTOR:

Balfour Beatty

CLIENT:

WOKINGHAM BOROUGH COUNCIL

Shute End, Wokingham, Berkshire RG40 1BN
Tel: (0118) 974 6000 Web: www.wokingham.gov.uk

PROJECT:

WOKINGHAM MAJOR HIGHWAYS PROGRAMME
SWDR WESTERN GATEWAY PHASE 2

TITLE:

ROUNDAABOUT ENHANCEMENT
ROAD MARKINGS
PLAN

SCALE @ A1:	1:250	CHECKED:	JC	APPROVED:	ARL
PROJECT NO:	C118048	DESIGNED:	RDS	DRAWN:	JS
DRAWING No:	WMHP-TG-WG2-DR-HI-1221	DATE:	December 19	REV:	P09

SIGNIFICANT RESIDUAL HAZARDS		
RESIDUAL HAZARD	STAGE	SUGGESTED CONTROL MEASURE
DANGER TO OPERATIVES/PUBLIC WHEN INSTALLING ROAD MARKINGS	C/MID	ENSURE OPERATIVES ARE SUITABLY TRAINED AND PROTECTED FROM HAZARDOUS PROCEDURES AND MATERIALS ASSOCIATED WITH ROAD MARKINGS SUCH AS HOT WORKS AND PAINT.
NOTE: The above hazards do not include every hazard or assumption, but identify significant residual construction hazards that are not likely to be obvious to a competent contractor and those that could be difficult to manage effectively. Refer also to the designer's risk documentation.		
© Crown copyright and database rights 2018 OS 100005035. You are granted a non-exclusive, royalty free, revocable licence solely to view the Licensed Data for non-commercial purposes for the period during which Tony Gee and Partners LLP makes it available. You are not permitted to copy, sub-license, distribute, sell or otherwise make available the Licensed Data to third parties in any form. Third party rights to enforce the terms of this licence shall be reserved to OS.		

File name S:\PROJECTS\2018\1804\BIM\01\WIP\DRAWINGS\WMHP-TG-WG2-DR-HI-1221.DWG, printed on 17 July 2024 14:33:03, by Jennifer Barclay