


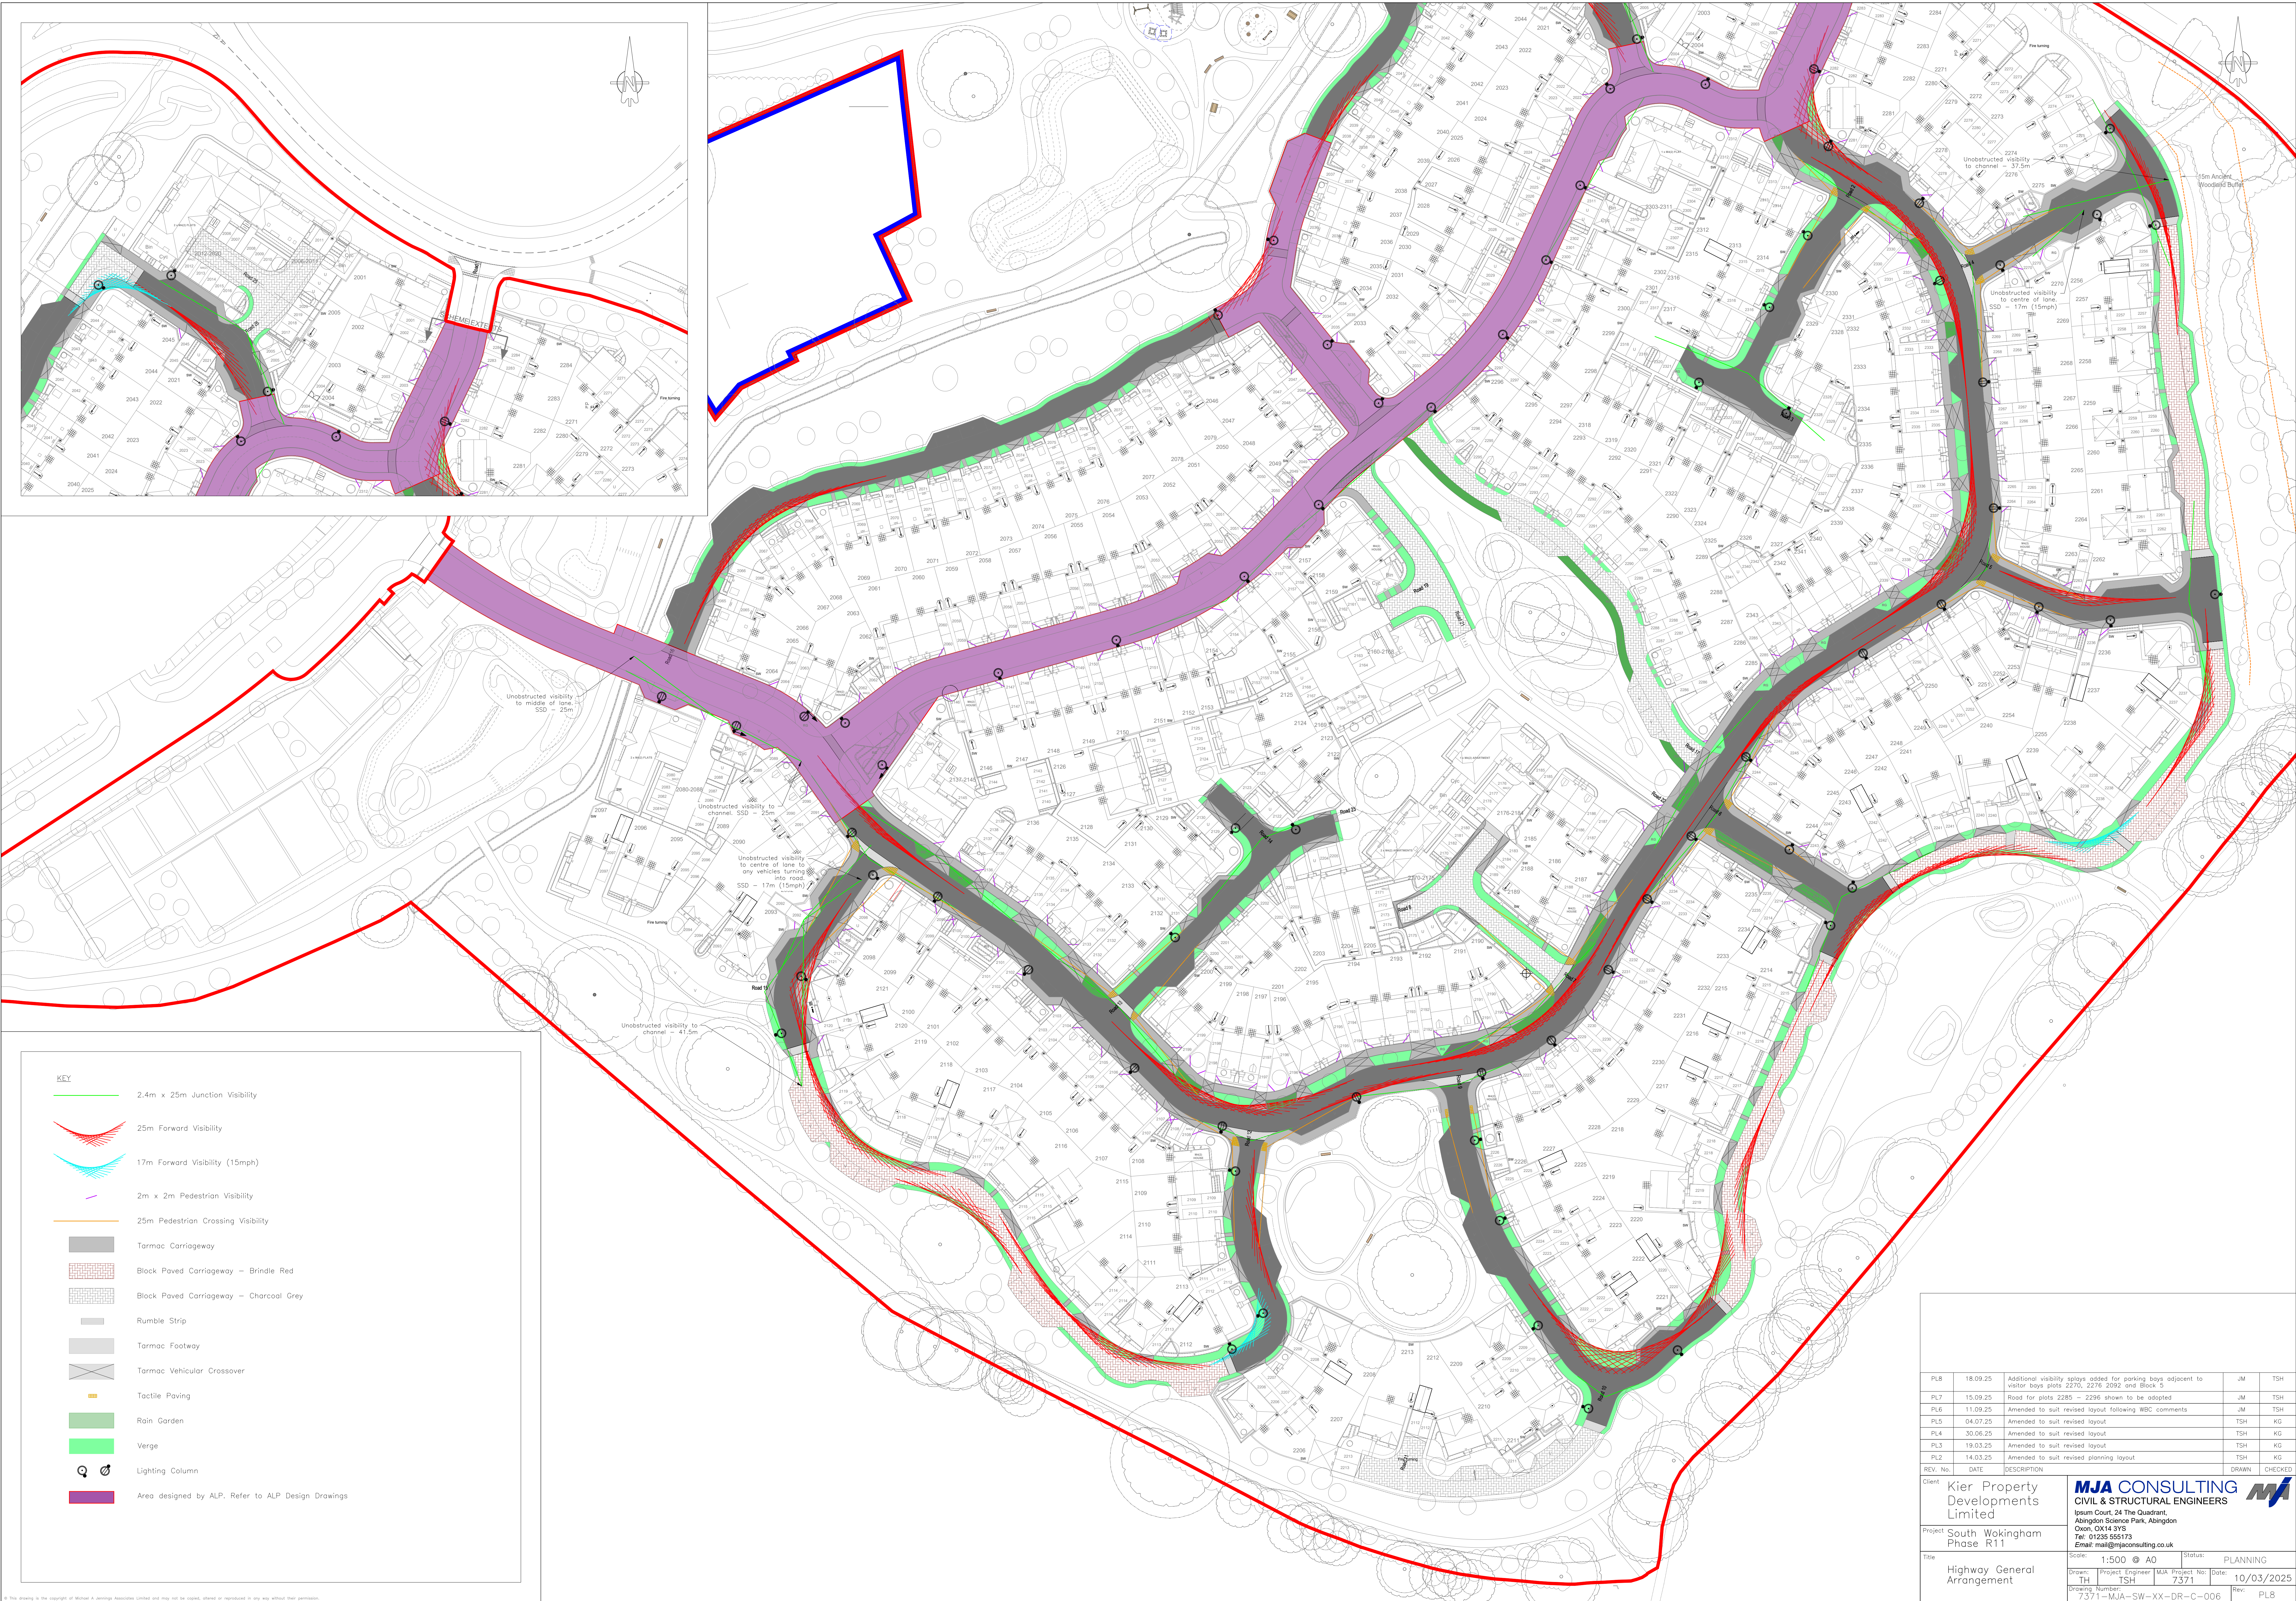

- KEY**
- 2.4m x 25m Junction Visibility
 - 25m Forward Visibility
 - 17m Forward Visibility (15mph)
 - 2m x 2m Pedestrian Visibility
 - 25m Pedestrian Crossing Visibility
 - Tarmac Carriageway
 - Black Paved Carriageway – Brindle Red
 - Black Paved Carriageway – Charcoal Grey
 - Rumble Strip
 - Tarmac Footway
 - Tarmac Vehicular Crossover
 - Tactile Paving
 - Rain Garden
 - Verge
 - Lighting Column
 - Area designed by ALP. Refer to ALP Design Drawings

PL8	18.09.25	Additional visibility splays added for parking bays adjacent to visitor zone plots 2270, 2276, 2292 and Block 5	JM	TSH
PL7	15.09.25	Road for plots 2285 – 2296 shown to be adopted	JM	TSH
PL6	11.09.25	Amended to suit revised layout following WBC comments	JM	TSH
PL5	04.07.25	Amended to suit revised layout	TSH	KG
PL4	30.06.25	Amended to suit revised layout	TSH	KG
PL3	19.03.25	Amended to suit revised layout	TSH	KG
PL2	14.03.25	Amended to suit revised planning layout	TSH	KG
REV. No.	DATE	DESCRIPTION	DRAWN	CHECKED
Client	Kier Property Developments Limited			
Project	South Wokingham Phase R11			
Title	Highway General Arrangement			
Scale:	1:500	© A0	Status:	PLANNING
Drawn:	TH	Project Engineer:	MJA Project No:	7371
Drawing Number:	7371-MJA-SW-XX-DR-C-006	Date:	10/03/2025	Rev:
				PL8