


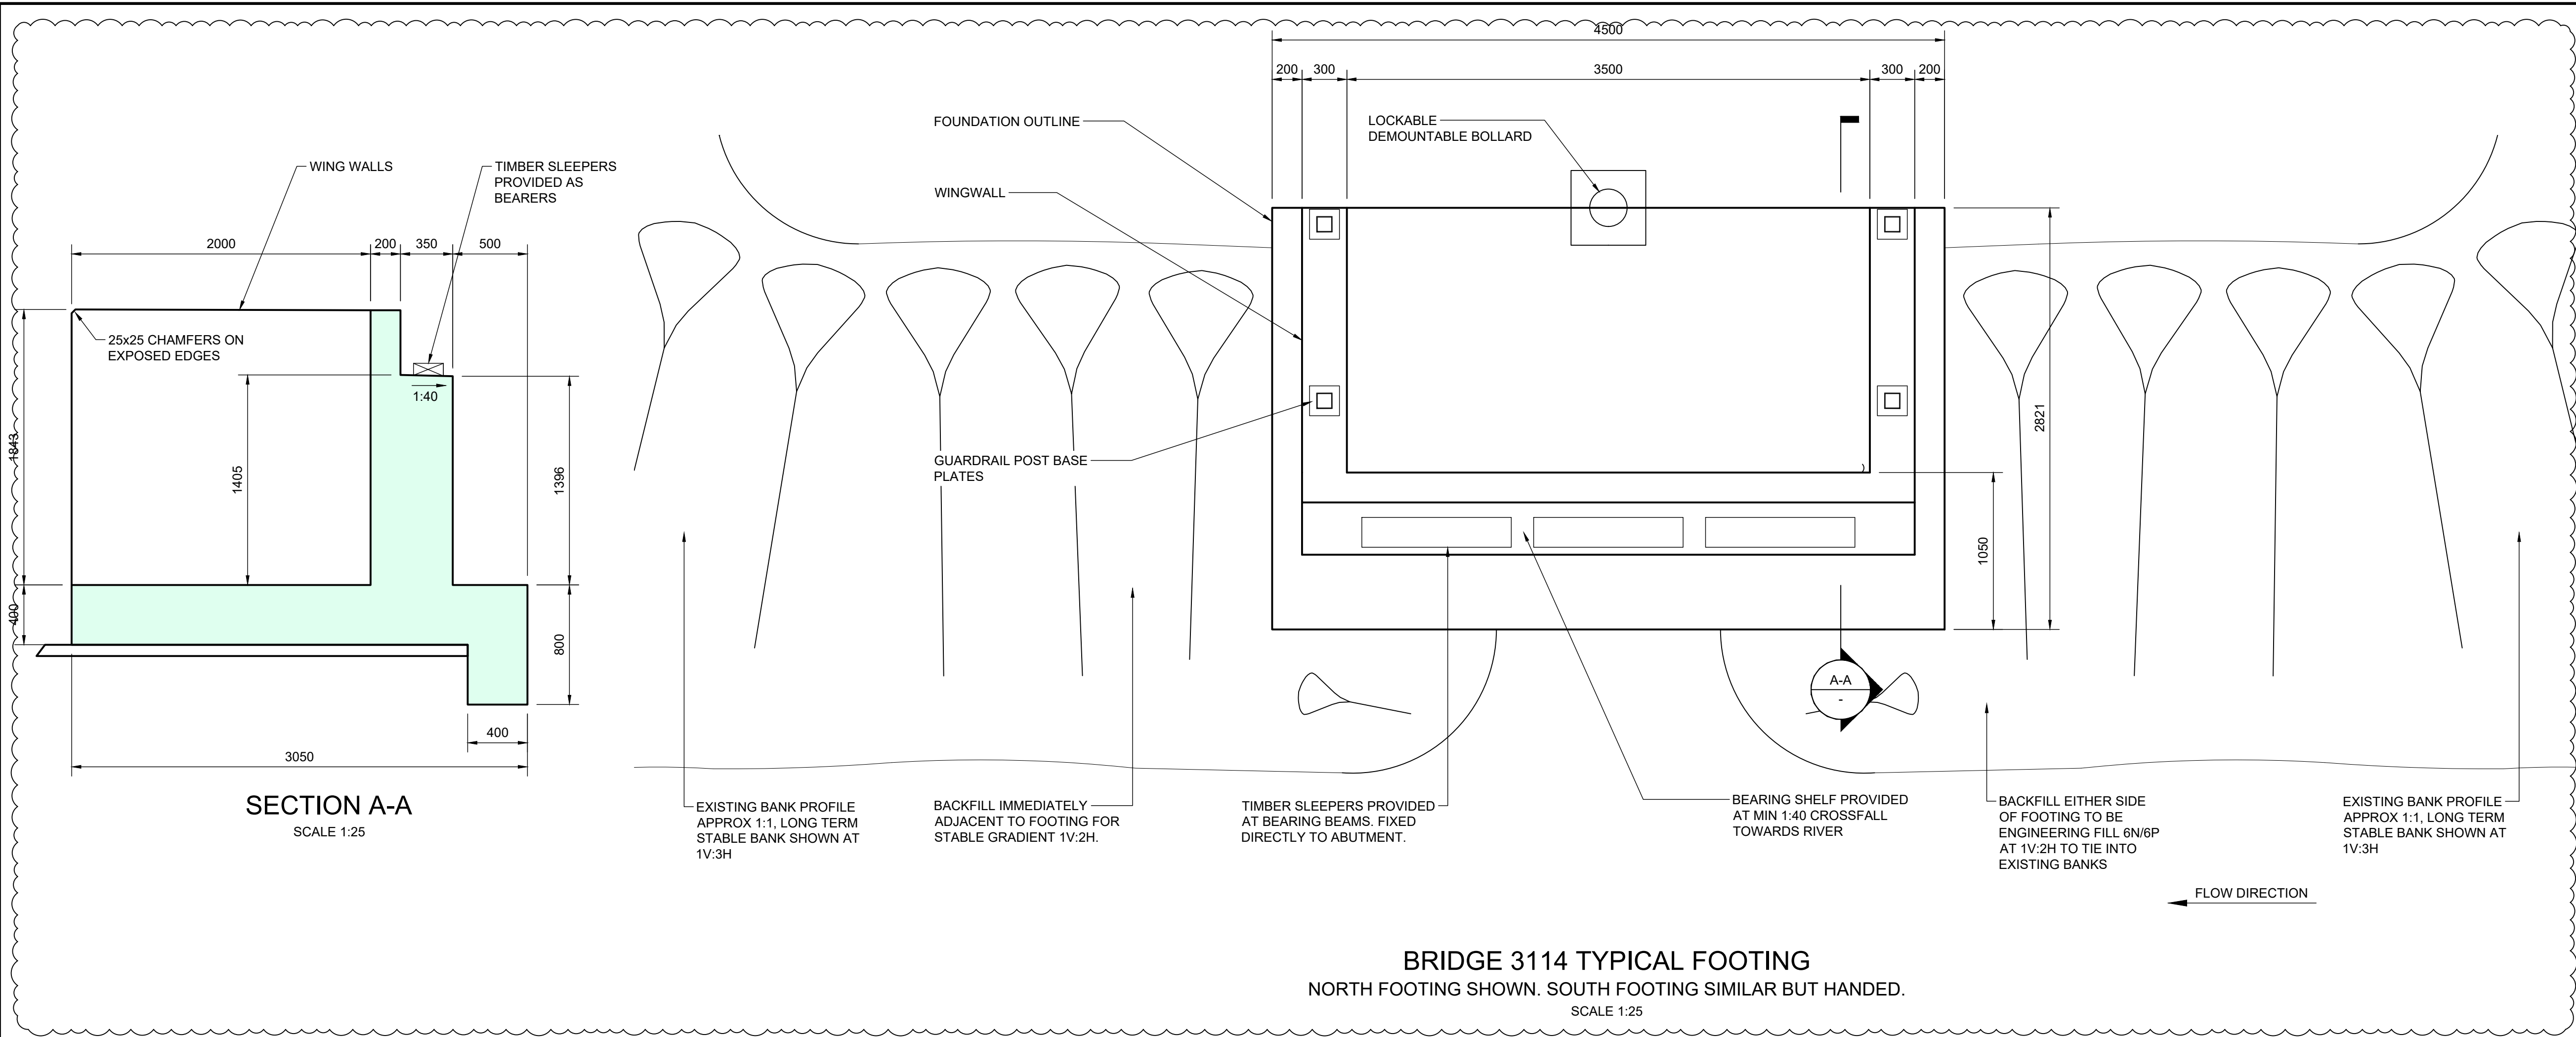

BRIDGE 3114 TYPICAL FOOTING
NORTH FOOTING SHOWN. SOUTH FOOTING SIMILAR BUT HANDED.
SCALE 1:25

DO NOT SCALE FROM THIS DRAWING

NOTES

1.

ALL DIMENSIONS ARE IN MILLIMETRES UNLESS NOTED OTHERWISE.

2.

ALL LEVELS ARE IN METRES AOD UNLESS NOTED OTHERWISE.

3.

THIS DRAWING IS TO BE READ IN CONJUNCTION WITH THE FOLLOWING:
A120099-TGEE-ZZ-XX-DR-C-0101 GENERAL ARRANGEMENT

P02	GJB	JJF	APM	23/01/26	SUBSTANTIALLY REVISED
P01	AEP	GJD	APM	21/11/24	FIRST ISSUE

REV.	BY	CHKD	APPD	DATE	DESCRIPTION
CODE					DRAWING STATUS

S2	FOR INFORMATION
----	-----------------



Tony Gee and Partners LLP
1st Floor, Connect 38,
1 Dover Place,
Ashford, Kent,
TN23 1FB
Tel: 01233 639787
www.tonygee.com
Consulting Engineers

ON BEHALF OF




south
east
rivers
trust

EMM BROOK RESTORATION
BRIDGE FOOTING DESIGN

PROPOSED
BRIDGE 3114
FOUNDATIONS & SECTIONS

DRAWING No. A120099-TGEE-ZZ-XX-DR-C-0103		
DRAWN : AEP	DESIGNED : GJD	REVISION
SCALE : 1:25	ORIGINAL SIZE : A1	P02

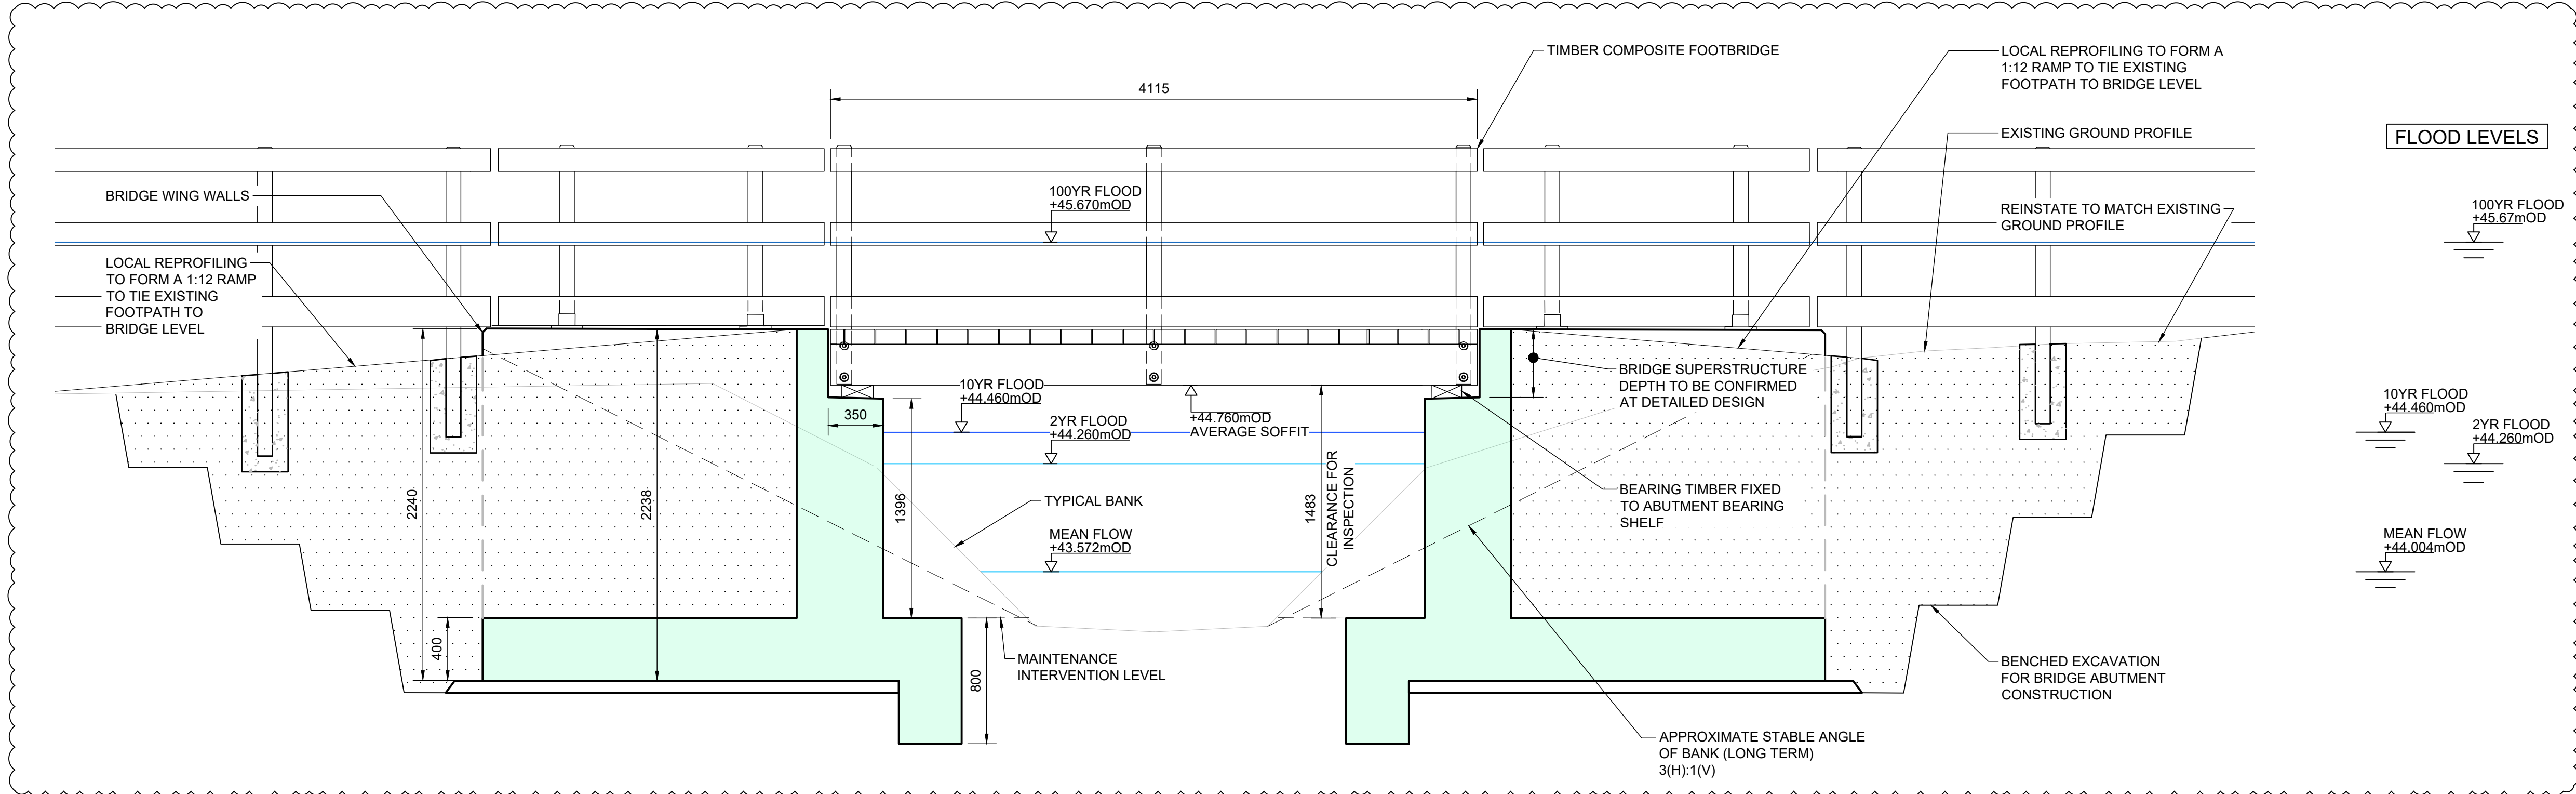

SECTION THROUGH BRIDGE 3114
SCALE 1:25

