
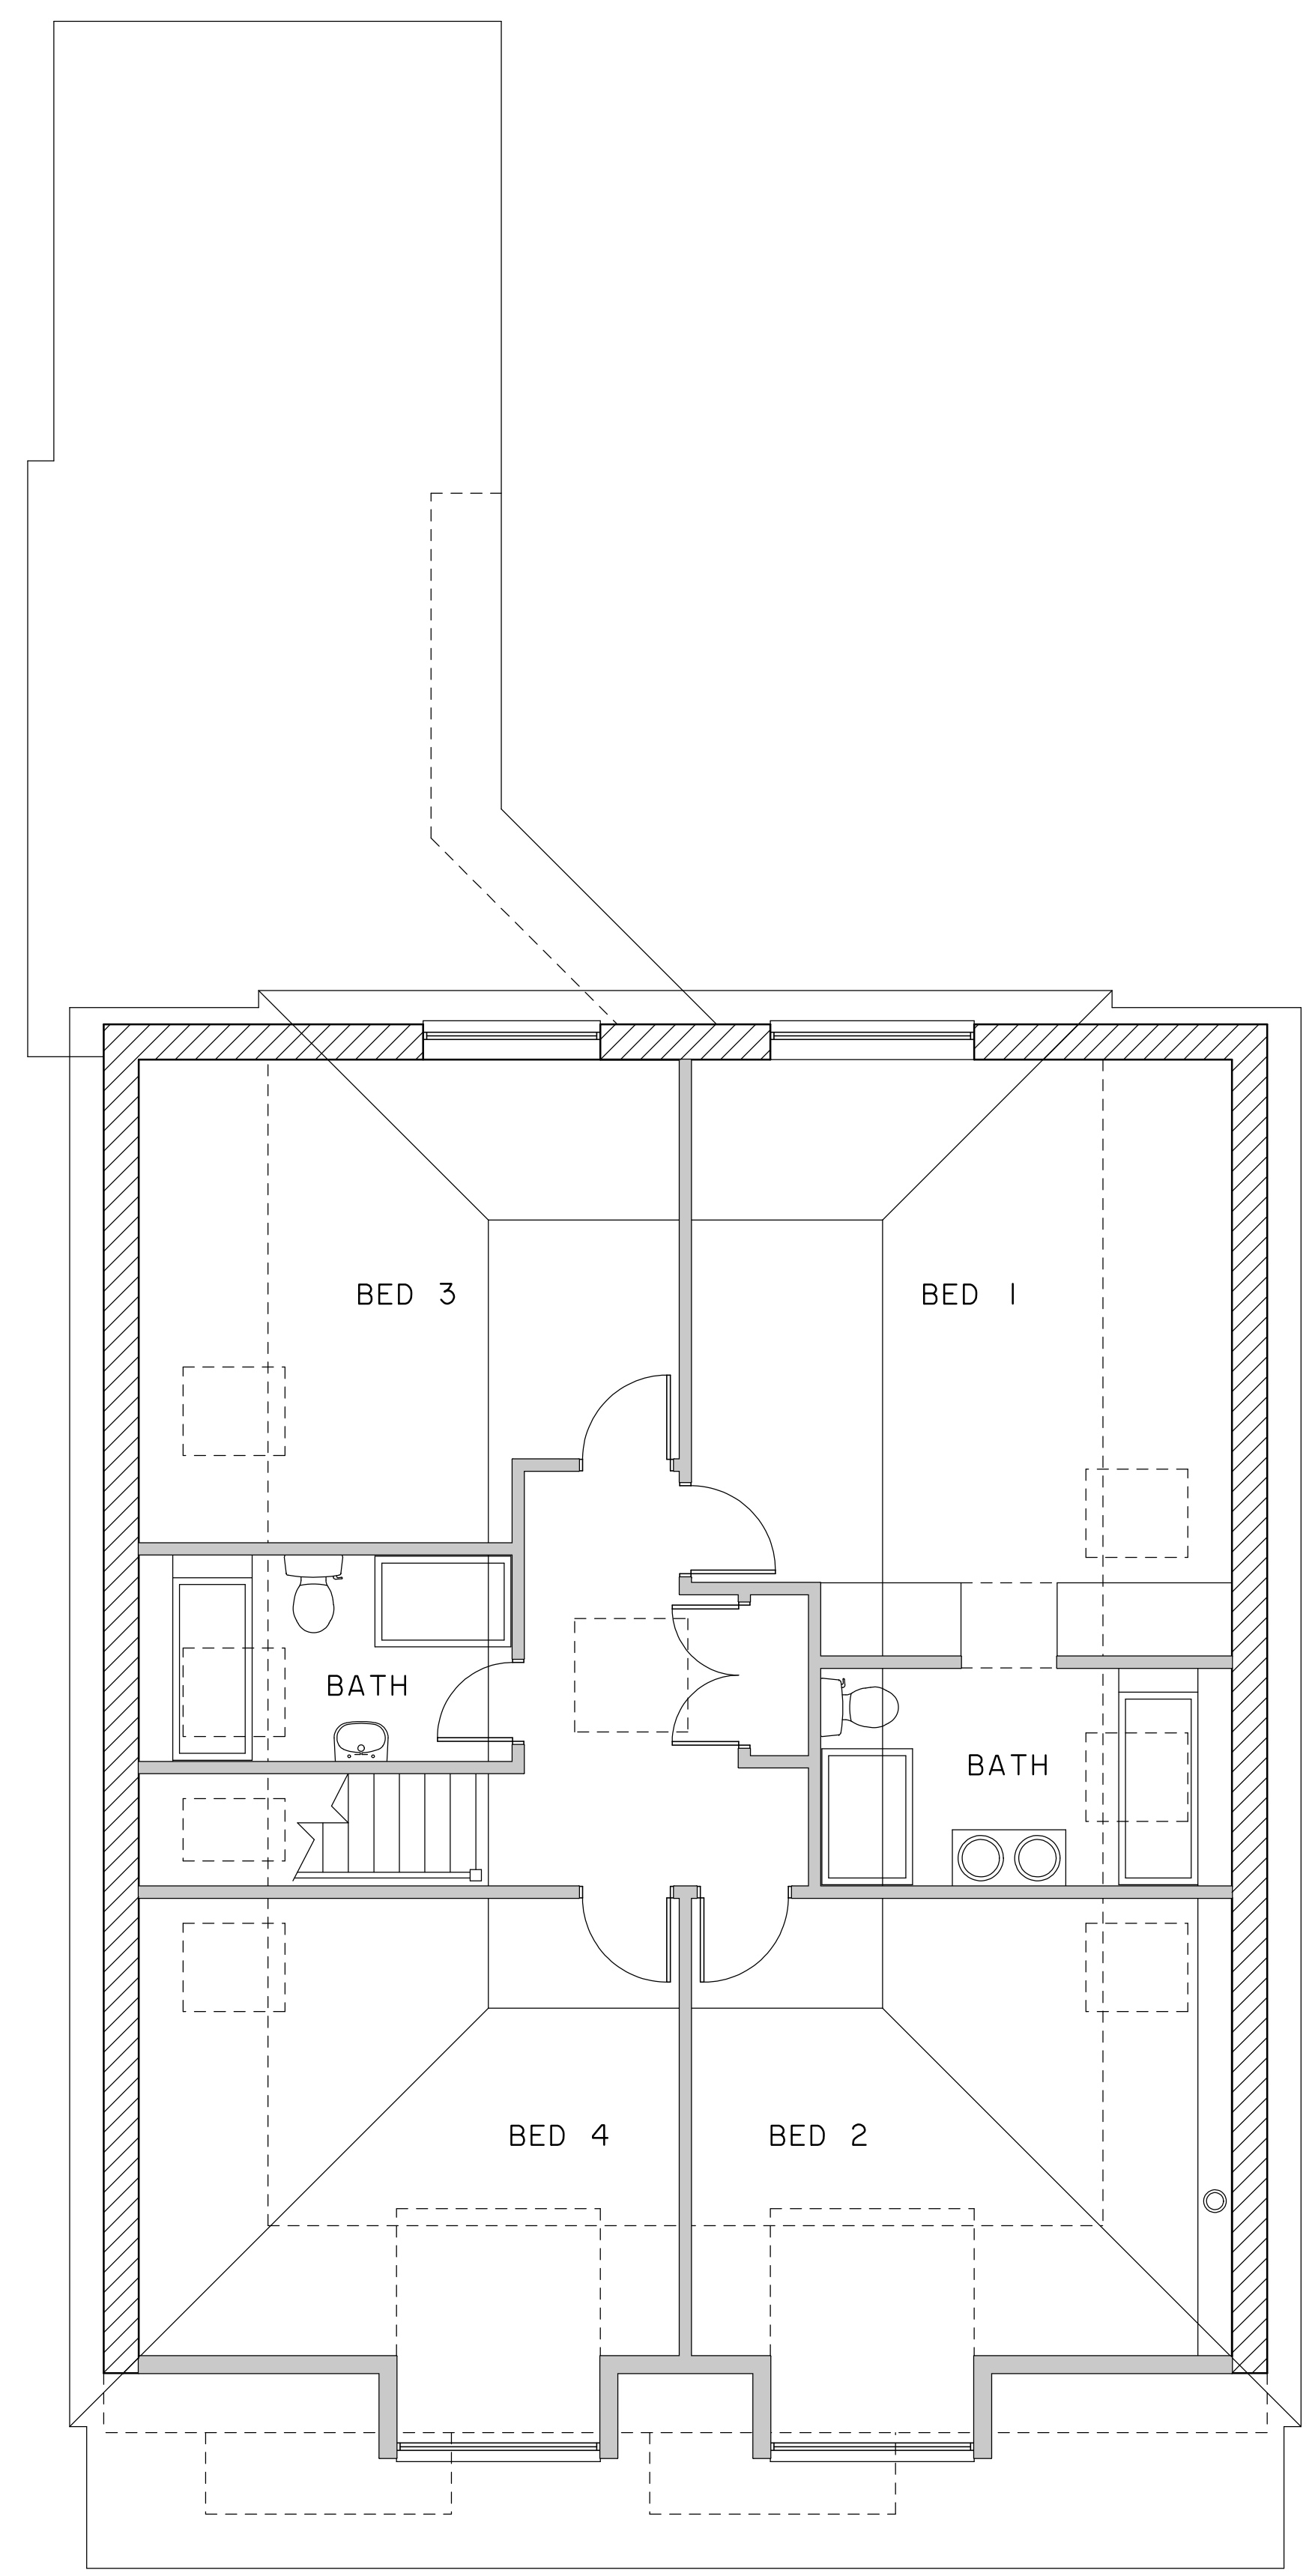
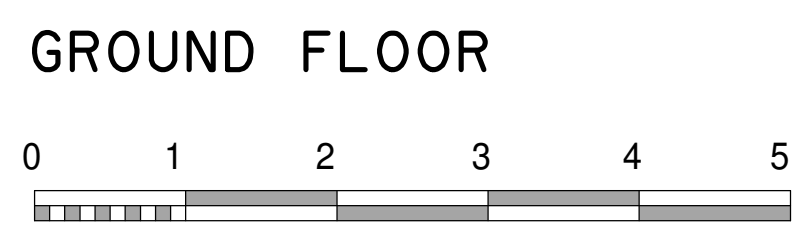


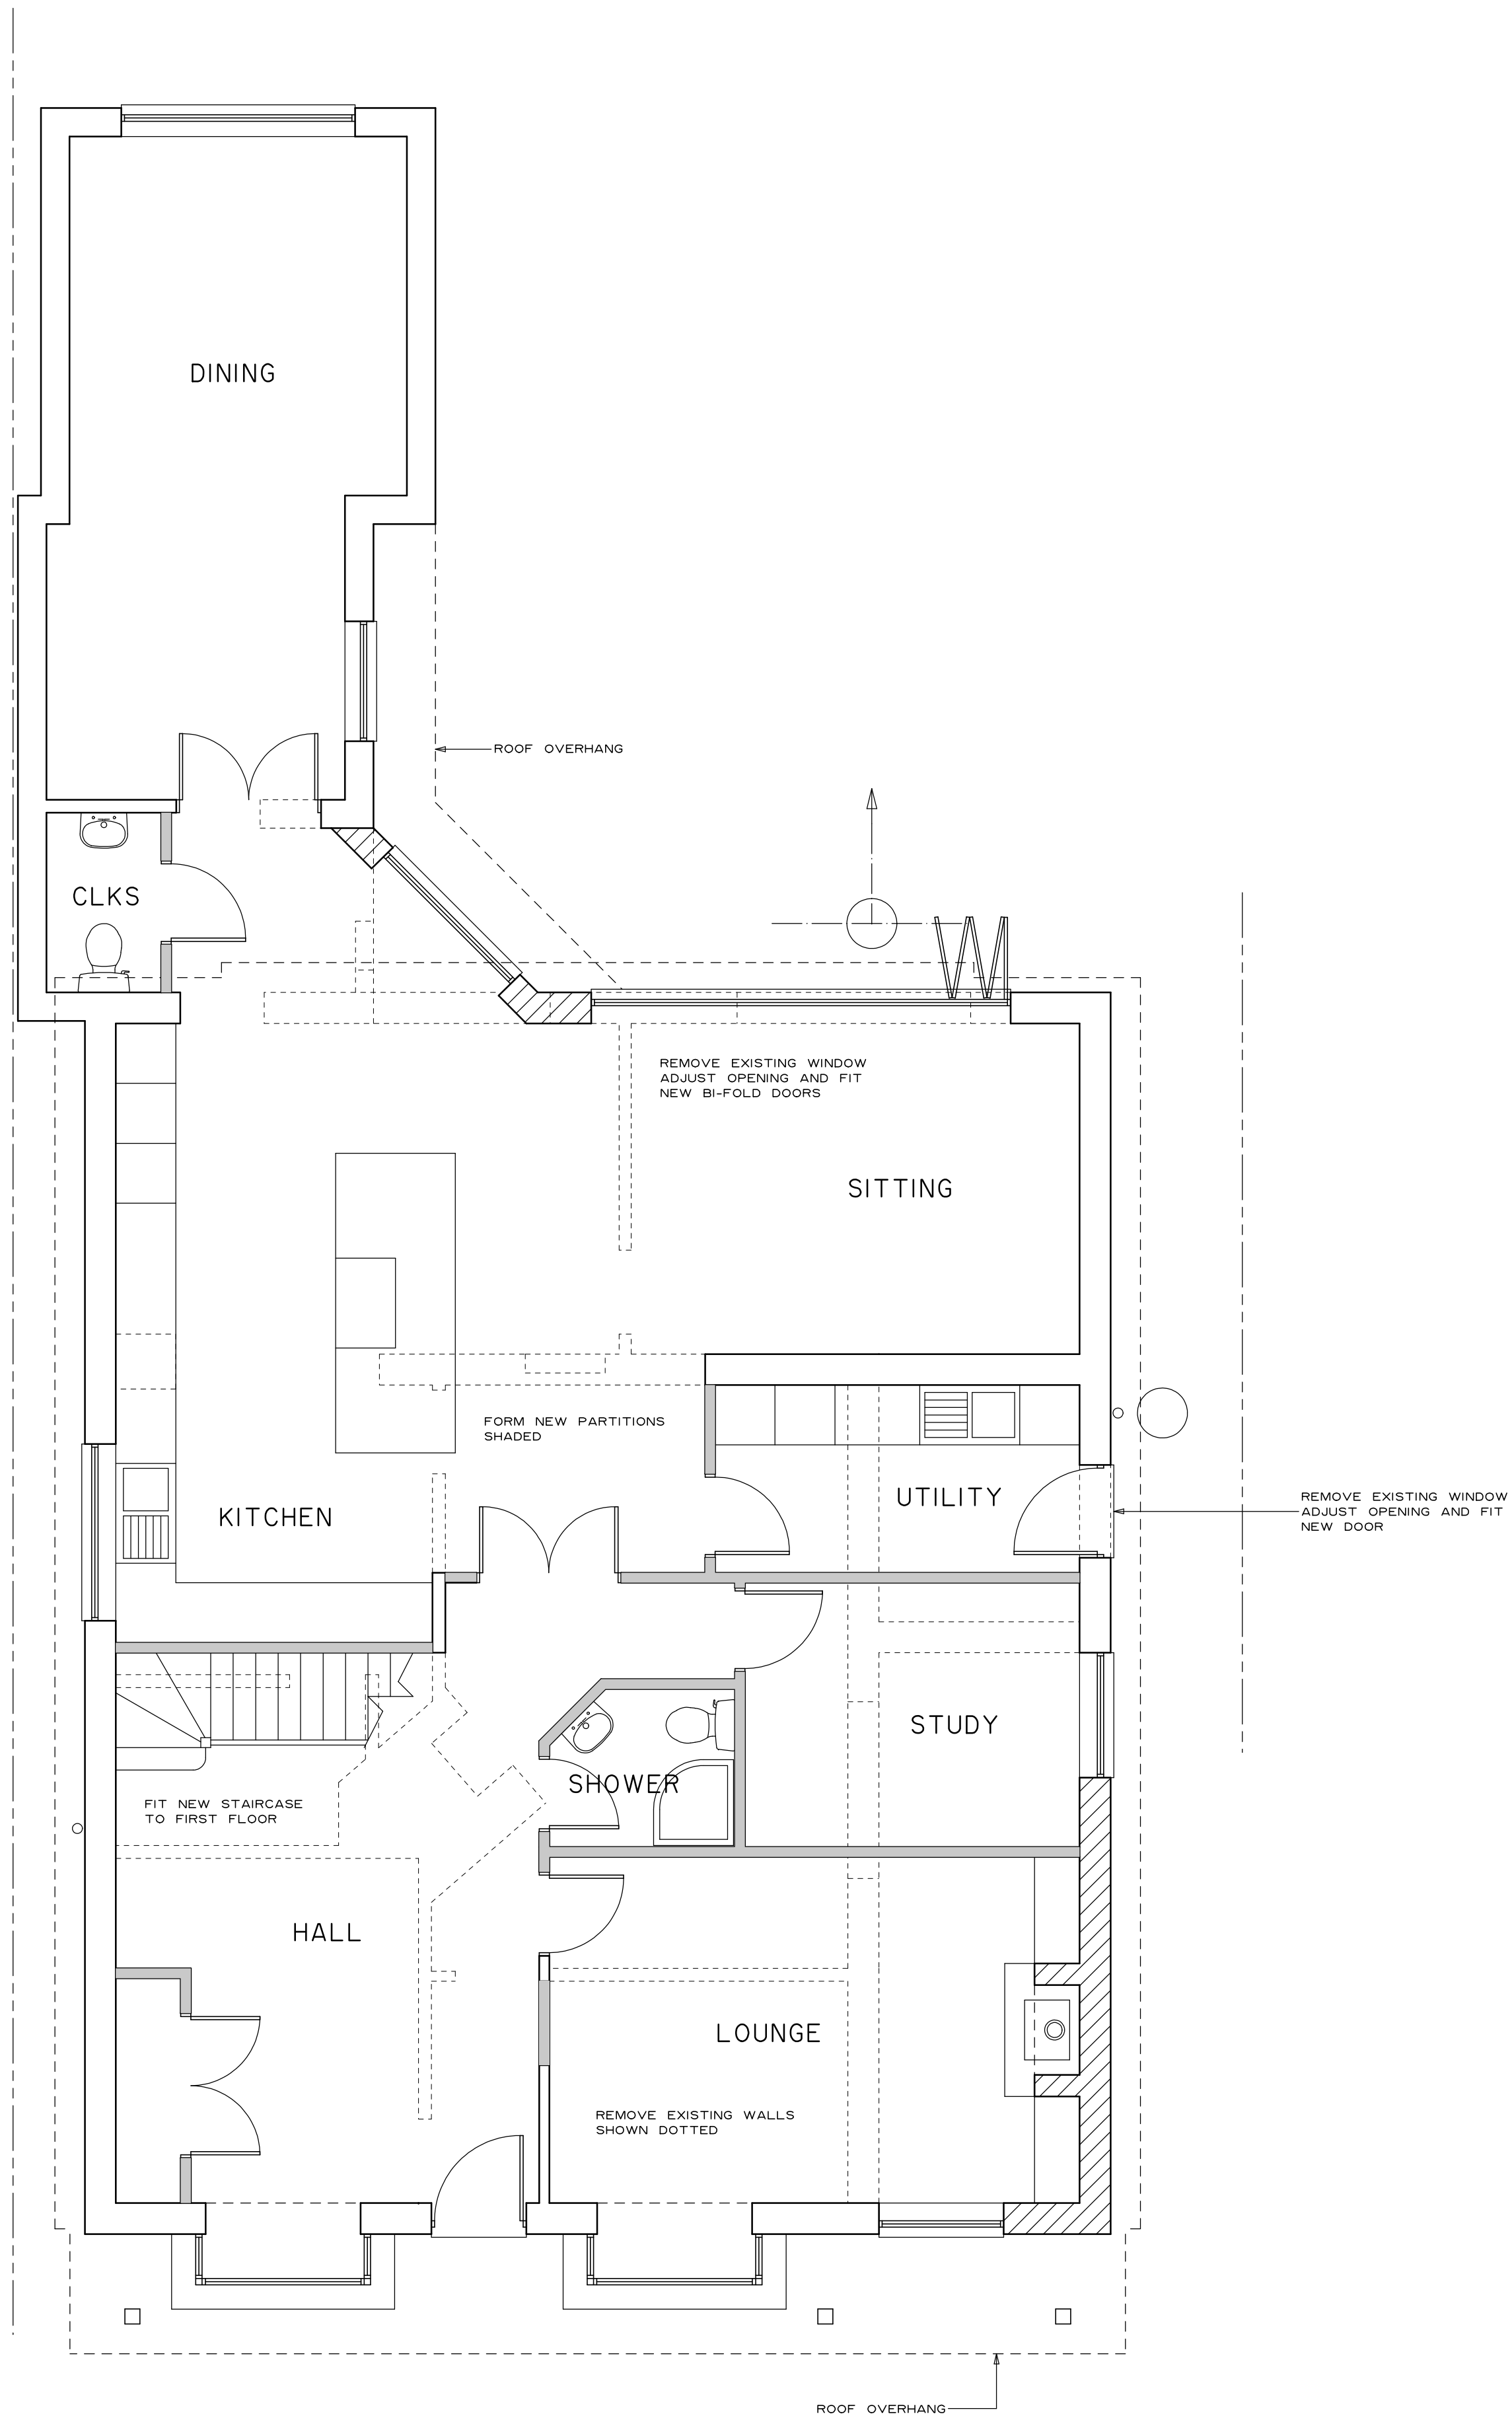

**CLIVE BALDWIN** *Building Design*  
Glancadwn, Llangeitho, Tregaron. SY25 6QH.  
Telephone: 07768 585621

**263 NINE MILE RIDE  
FINCHAMPSTEAD**

*Proposed plans*

Scale: 1:50 @ A1 Date: NOVEMBER 2025

**2535/02**

Scale this drawing for Planning purposes only.  
All dimensions are to be checked on site and any discrepancies reported.