



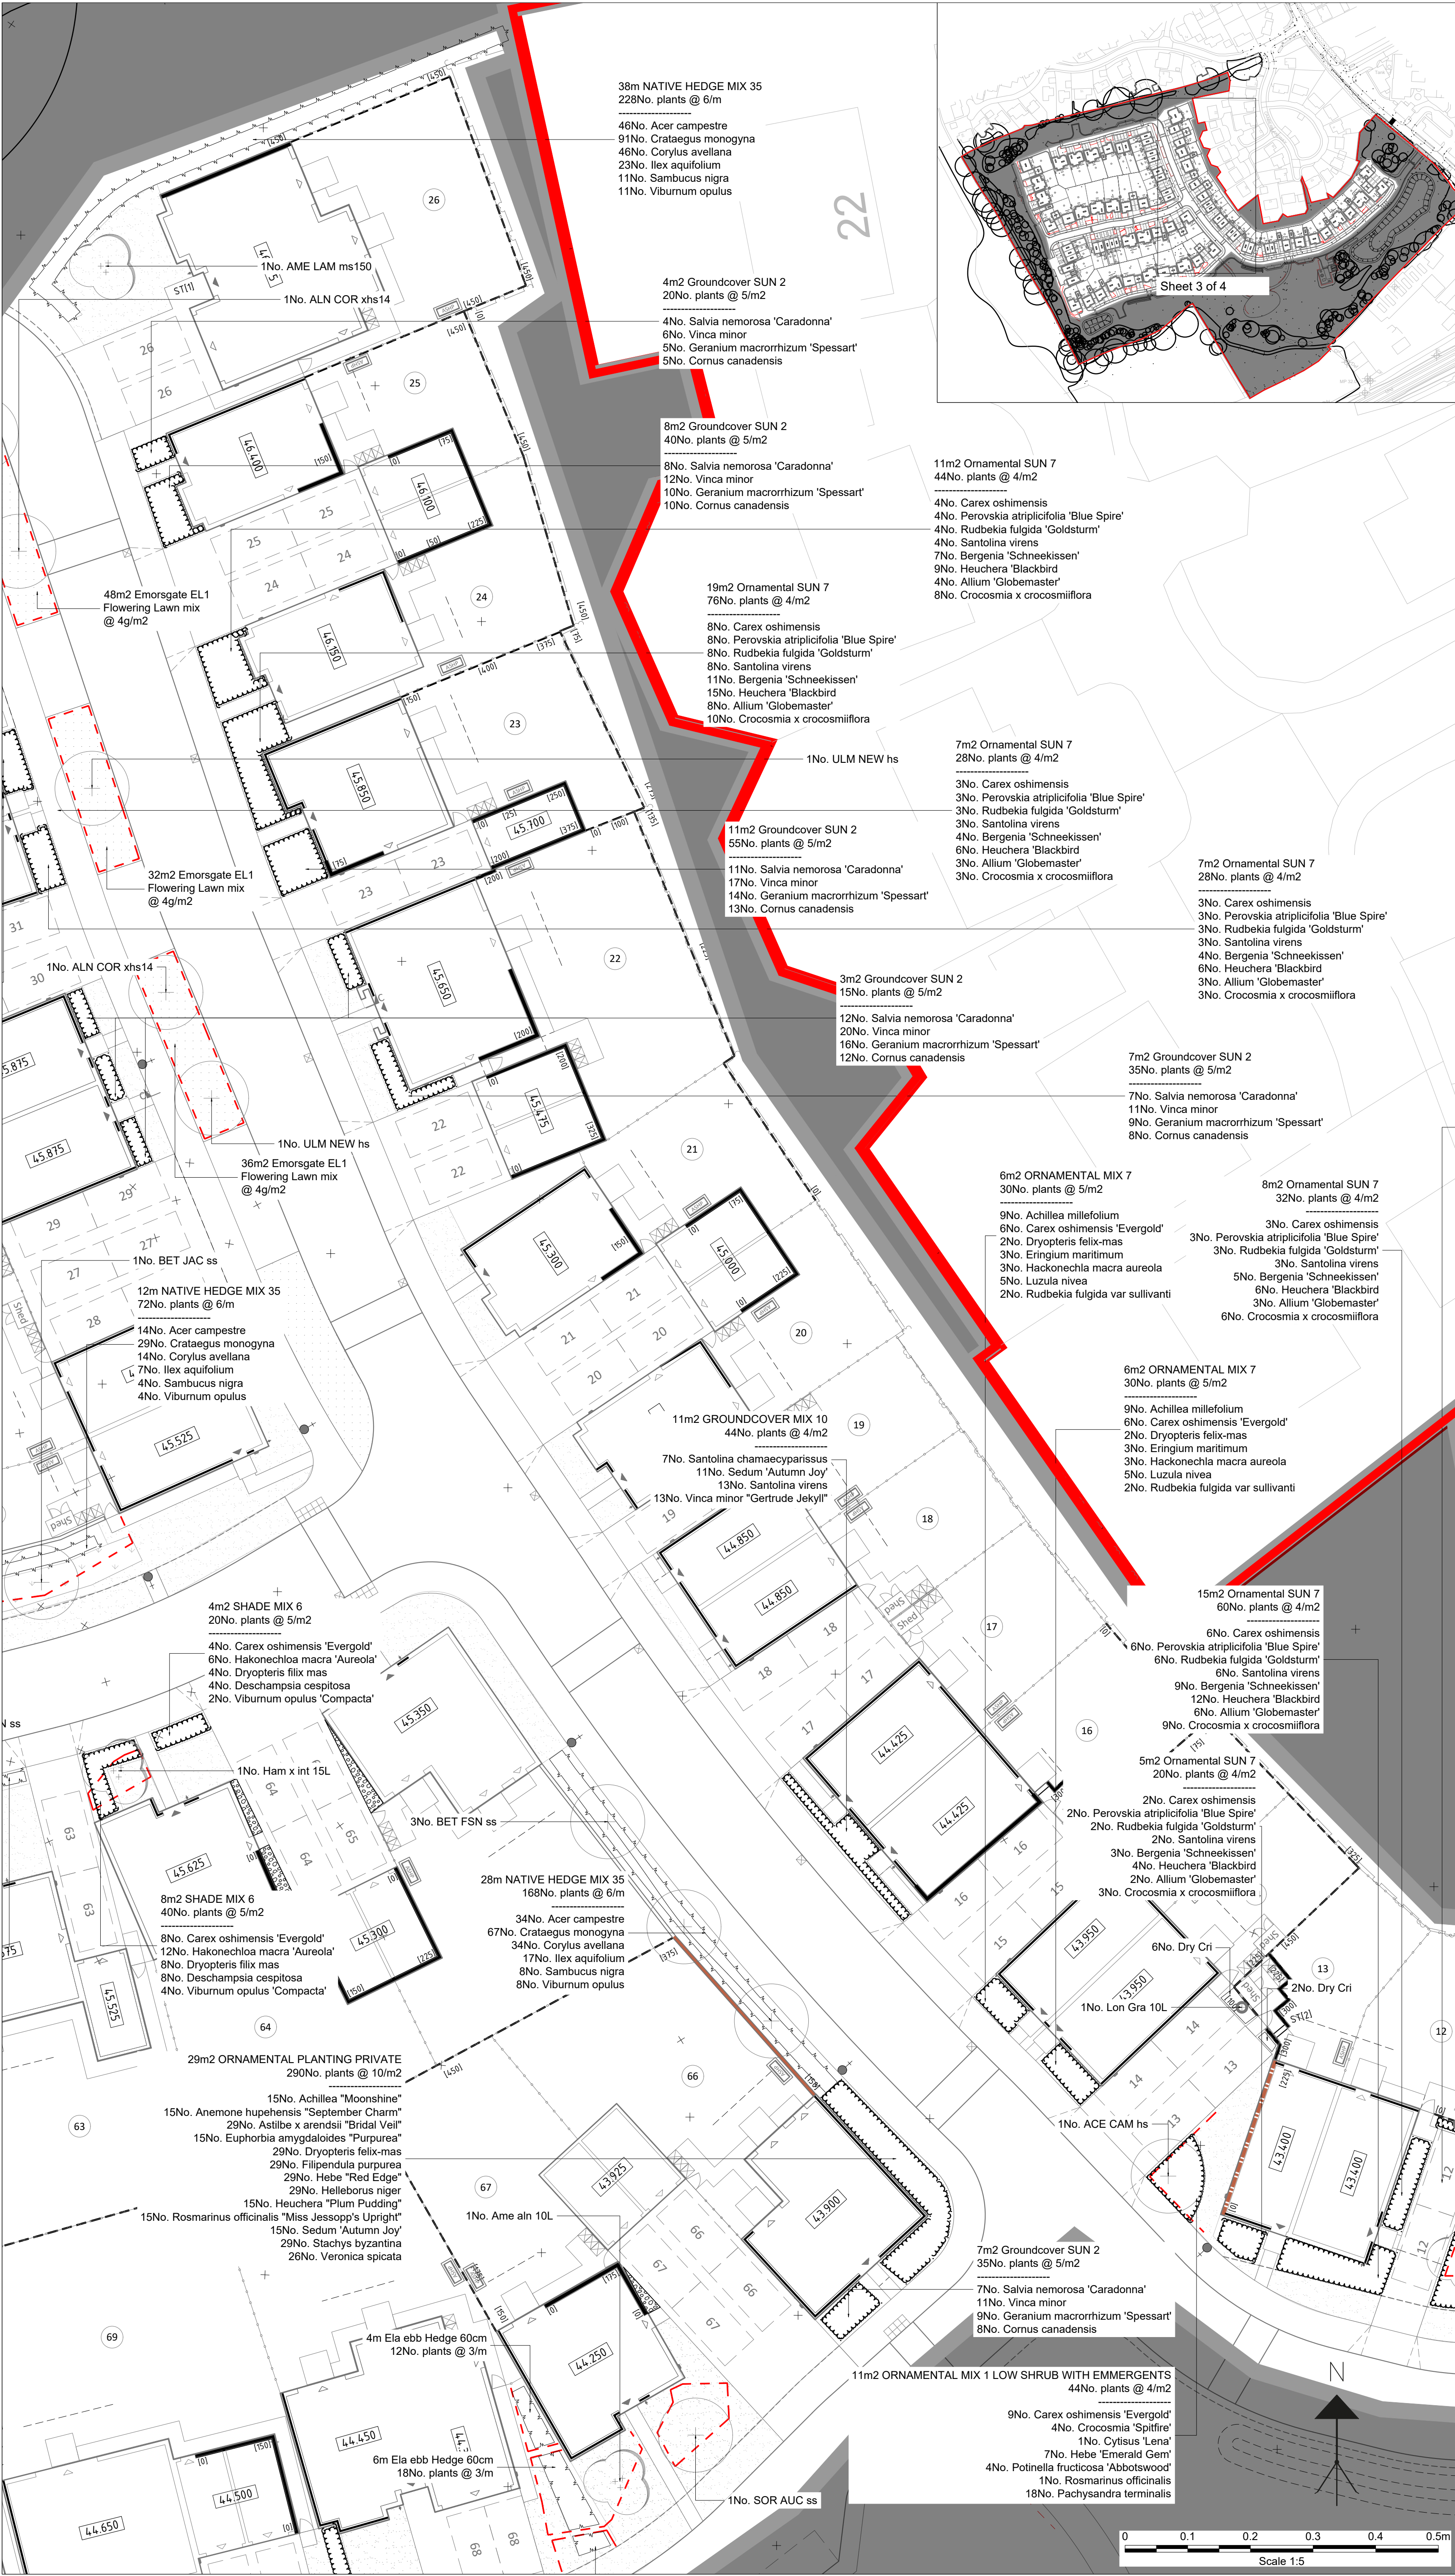

- KEY:**
- Application Boundary
 - Existing Retained Trees
See Tree Protection Plan
 - Proposed Tree
Species as indicated on the plan
 - Proposed Multi-stem Tree/specimen shrub
Species as indicated on the plan
 - Proposed native and ornamental Hedge
Species as indicated on the plan
 - Proposed shrub planting
Species as indicated on the plan
 - Proposed Ornamental Planting
Species as indicated on the plan
 - Proposed Single Species planting
as indicated on plan
 - Proposed Amenity Lawn
Emorsgate EG22 Strong Lawn mix.
 - Proposed Flowering lawn.
Emorsgate EL1 flowering lawn mix
 - Proposed Wildflower Mix or long grass
(See label for specific mixes)
 - Proposed Gravel Over Geotextile
See planting schedule for species
 - Proposed Root barrier min 600mm depth

- NOTES***
- See planting schedule (010-002-FTD-XX-XX-SH-L-45001) for species, bed setting out and spacings.
 - Planting plan to be read in conjunction with 010-002-FTD-XX-XX-SP-L-45001-Implementation notes and Soils plan 010-001-FTD-XX-XX-DR-L-15001
 - All hedgerow planting centreline min 0.5m (0.9m for native hedgerows) offset from boundaries or back of kerb to allow for bushy form.
 - All hedge planting to be along centre line of indicative block
 - All root barrier (min 600mm depth) to be installed as indicated on plan
 - Refer to drawings 010-002-FTD-XX-XX-DR-L-45006-450012 for POS planting.

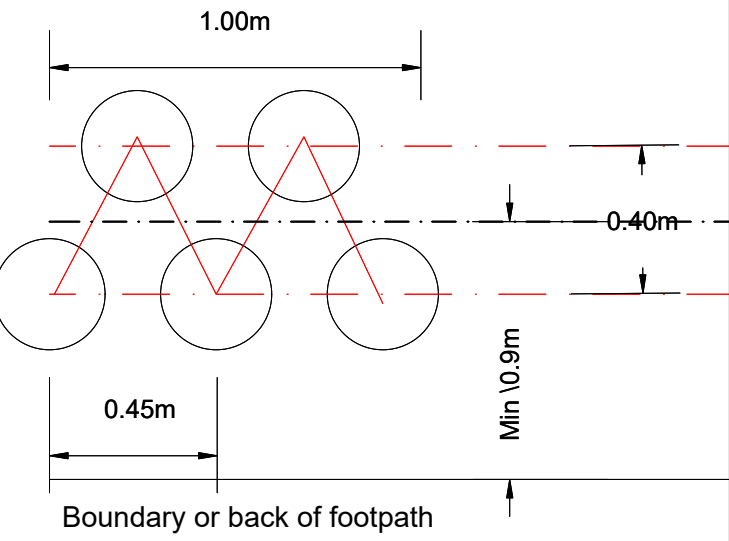

TYPICAL NATIVE HEDGE LAYOUT: @ 1:20

P01	22/09/26	For planning	GB	GB	GB
Rev	Date	Description	DRA	CHK	APP

Project
Park Lane

Client
Bellway Homes (Thames Valley) Ltd

Drawing Title
Plot Planting Plan
(Sheet 3 of 4)

Scale 1:200 @ A1	Date 02/07/2026	Status Construction
----------------------------	---------------------------	-------------------------------

DWG No. 010-001-FTD-XX-XX-DR-L-45004	Revision P01
--	------------------------

Four Tree Design Ltd
41 Marion Rd
Sheffield,
S6 1WB
TEL: 07903 000546
info@fourtreedesign.com
www.fourtreedesign.com

