


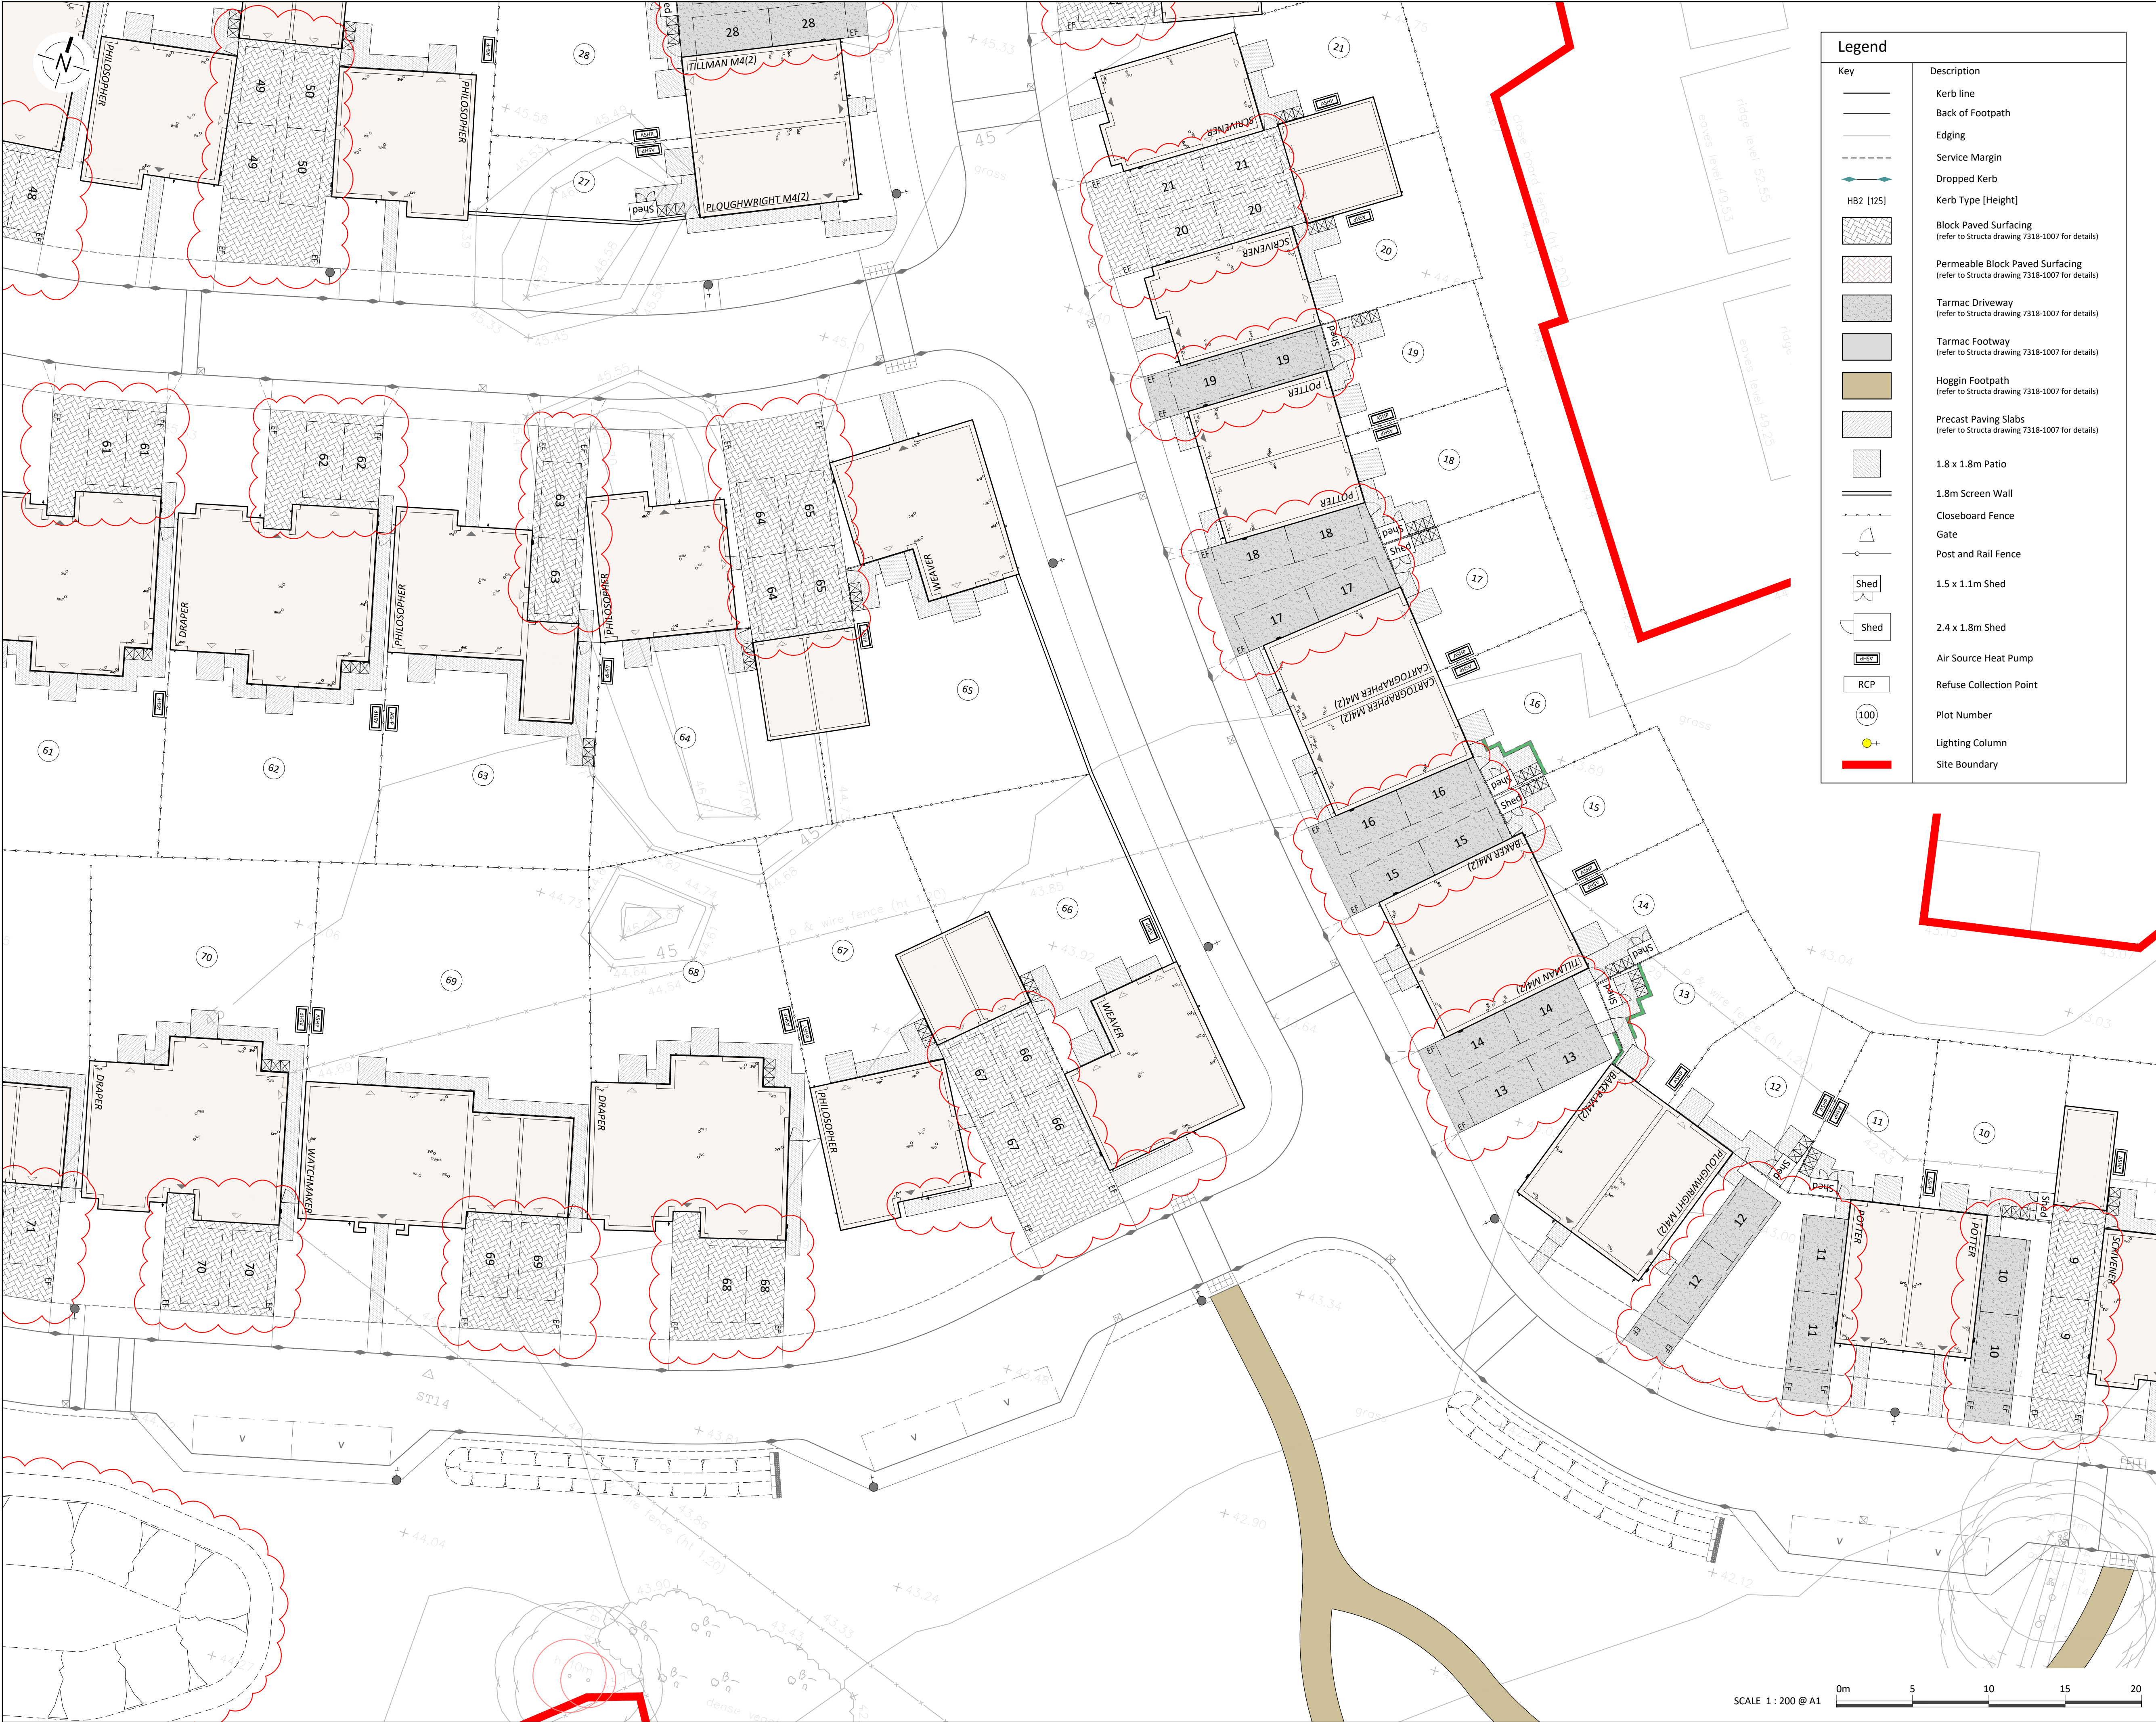

Legend	
Key	Description
	Kerb line
	Back of Footpath
	Edging
	Service Margin
	Dropped Kerb
	Kerb Type [Height]
	Block Paved Surfacing (refer to Structa drawing 7318-1007 for details)
	Permeable Block Paved Surfacing (refer to Structa drawing 7318-1007 for details)
	Tarmac Driveway (refer to Structa drawing 7318-1007 for details)
	Tarmac Footway (refer to Structa drawing 7318-1007 for details)
	Hoggin Footpath (refer to Structa drawing 7318-1007 for details)
	Precast Paving Slabs (refer to Structa drawing 7318-1007 for details)
	1.8 x 1.8m Patio
	1.8m Screen Wall
	Closeboard Fence
	Gate
	Post and Rail Fence
	1.5 x 1.1m Shed
	2.4 x 1.8m Shed
	Air Source Heat Pump
	Refuse Collection Point
	Plot Number
	Lighting Column
	Site Boundary

HEALTH, SAFETY & ENVIRONMENT


It is the responsibility of the client to ensure that those undertaking the works are competent and experienced in the type of work to be undertaken.

In addition to the hazards usually associated with the types of work detailed on this drawing, the following specific hazards have been identified through design risk assessment. The planning and execution of the works should take into account all usual and specific hazards.

Hazards should also be taken into account in the maintenance, operation, decommissioning and demolition of the works.

- Flood Zone to Southern Boundary
- Dewatering and Risk of Excavation Stability/Collapse
- Risk of Historic Mining Pits
- Risk of Chalk Dissolution

- NOTES**
- All dimensions are in millimetres (mm) and levels in metres Above Ordnance Datum (mAOD) unless noted otherwise.
 - Do not scale from this drawing.
 - The copyright in this drawing belongs to Structa LLP; the designs and details may not be used on any project other than that indicated in the titleblock.
 - Where CAD or BIM files of the drawing are issued, they are provided for the convenience of others, and shall not be used for construction purposes or relied upon for accuracy or completeness.

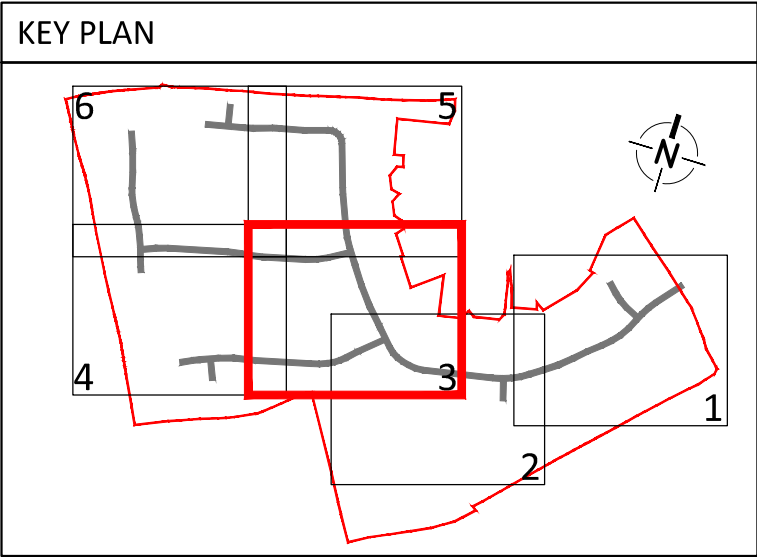

P2	23.09.25	PRIVATE DRIVES CHANGED TO IMPERMEABLE SURFACING UPDATED TO ACCORD WITH FINC. BASIN UPDATED. UPDATE TO CLIENT COMMENTS	SH	TL	T15
P1	05.08.25	FIRST ISSUE	JL	TL	T15
Rev.	Date	Description	Drawn	Checked	Approved

NOT FOR CONSTRUCTION

Bellway

LAND AT PARK LANE, CHARVIL

SURFACING GENERAL ARRANGEMENT
SHEET 3

■ Structural
■ Civil
■ Geo-environmental

structa

London | Hemel Hempstead | Swindon | Warwick | www.structa.co.uk

Drawing No: **7318-1003** Revision: **P2**