


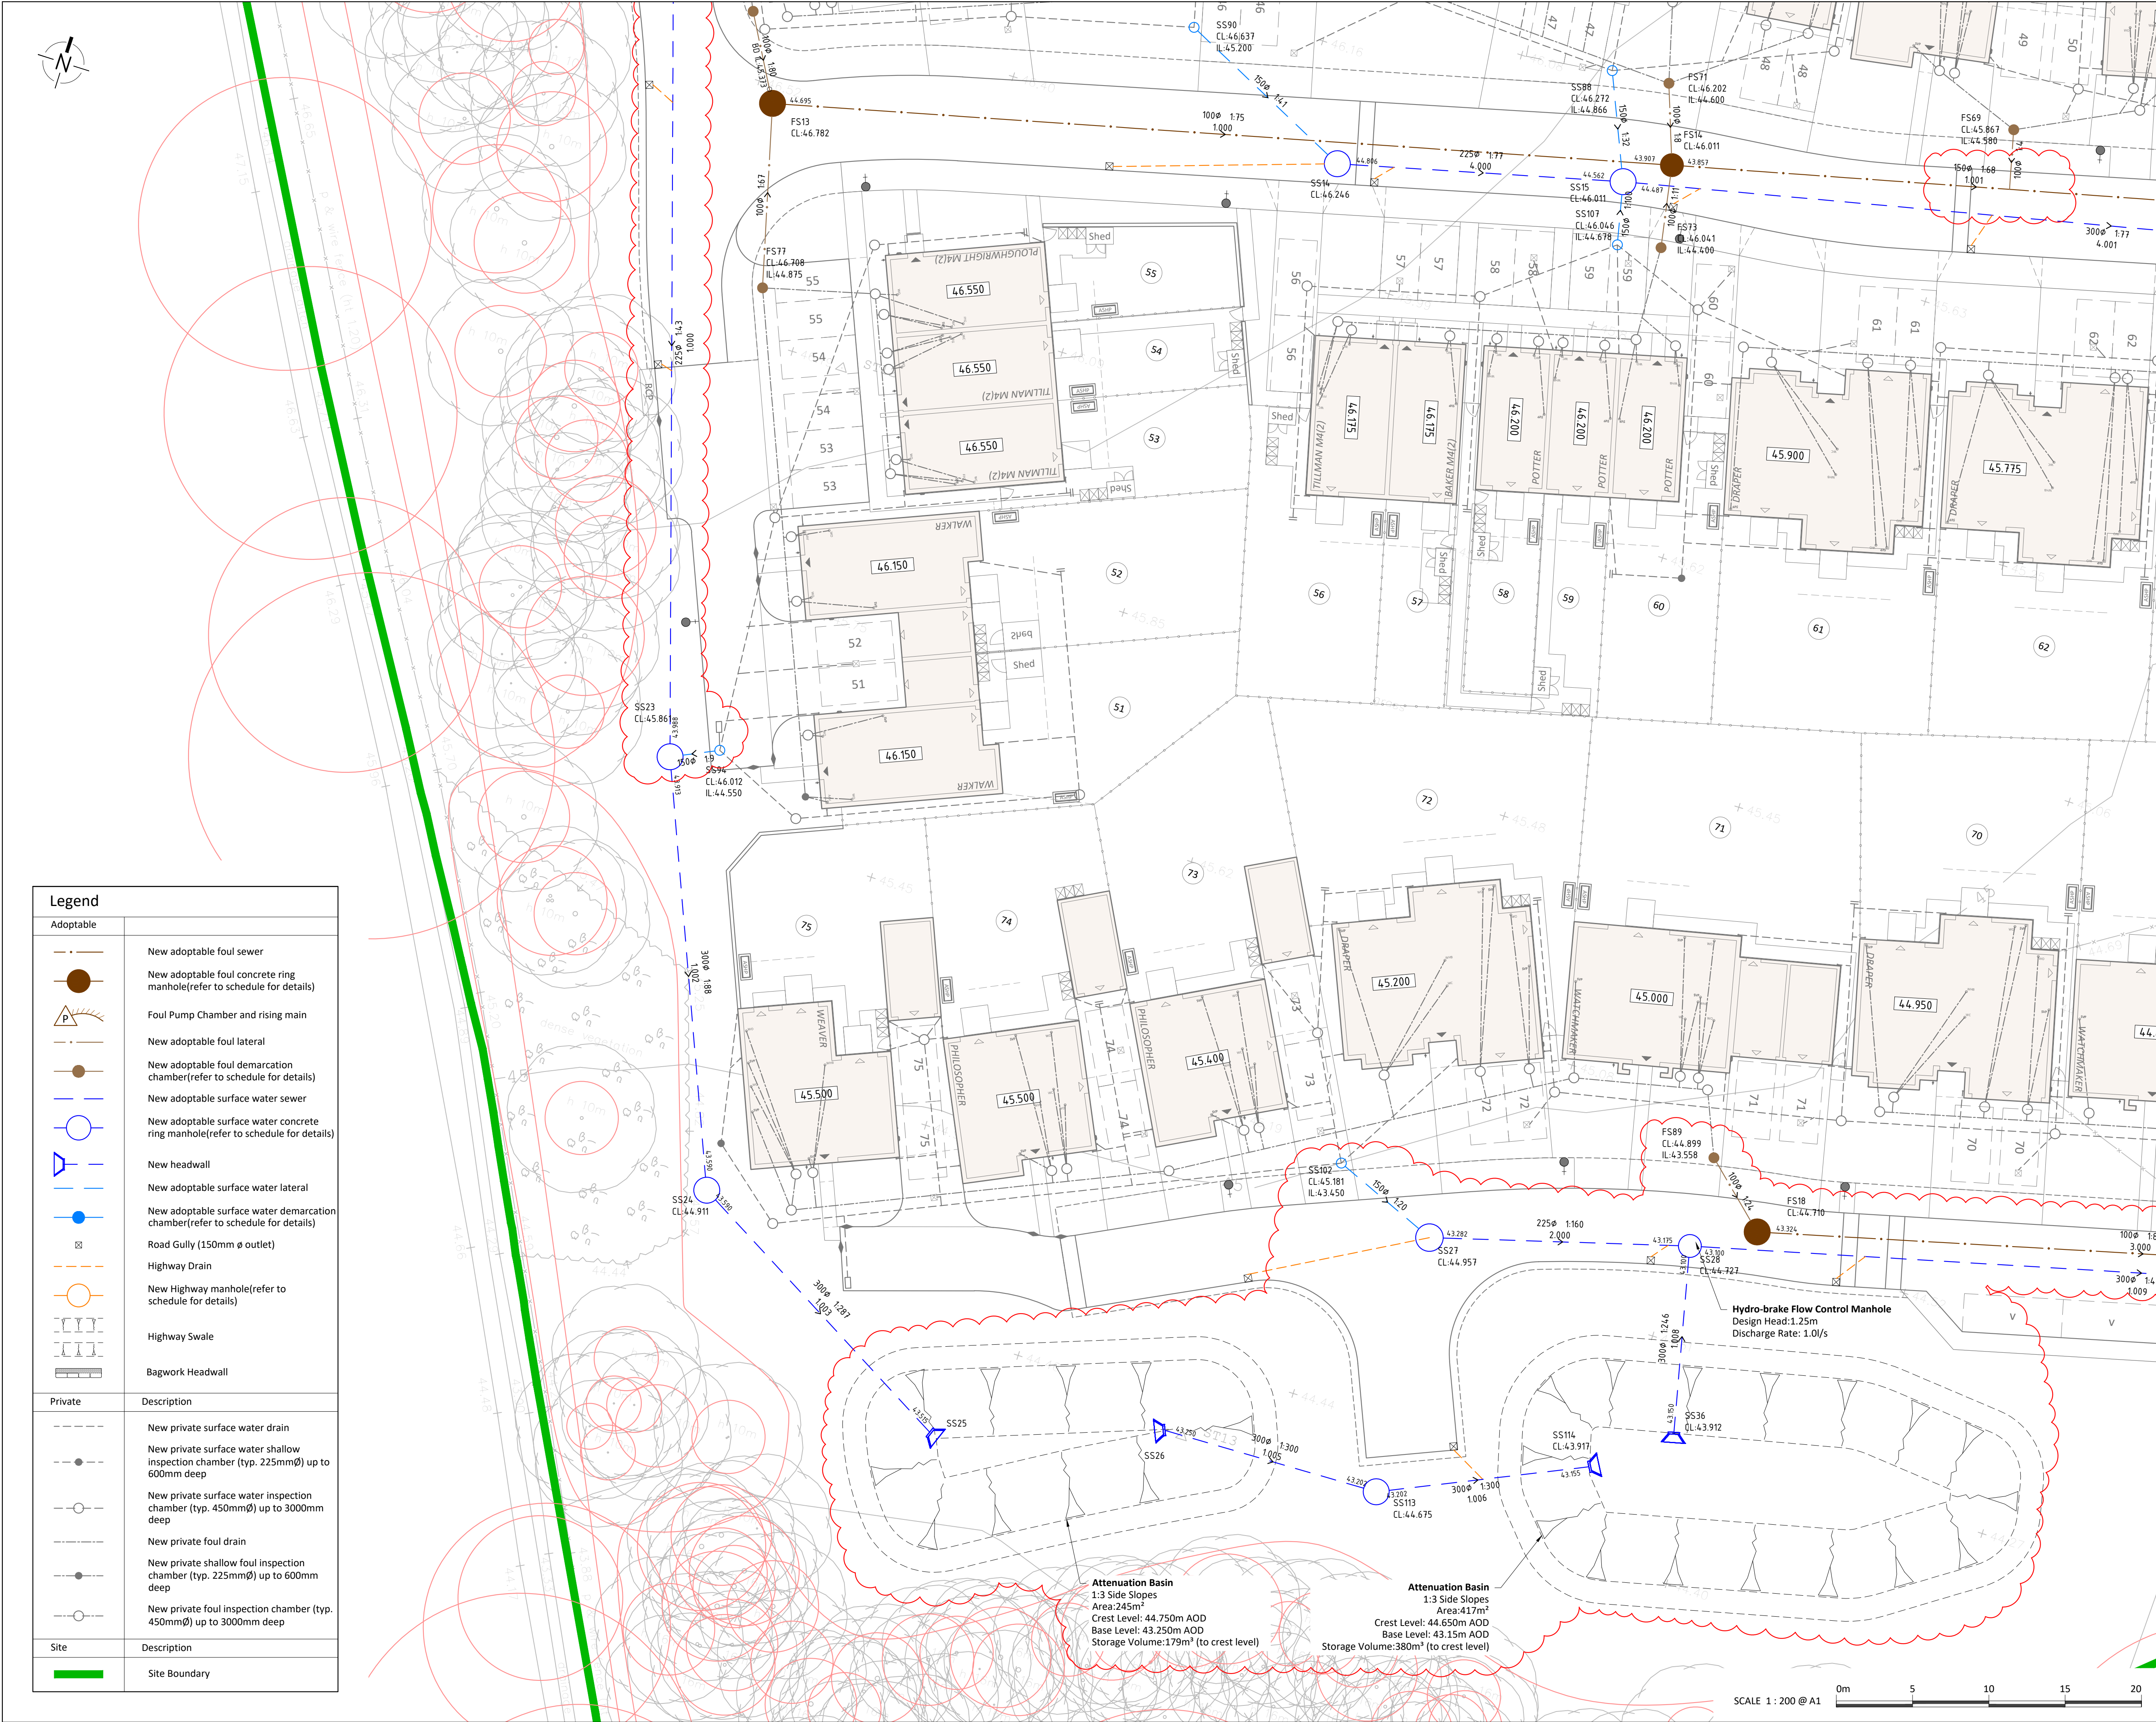

Legend

Adoptable

New adoptable foul sewer

New adoptable foul concrete ring manhole(refer to schedule for details)

Foul Pump Chamber and rising main

New adoptable foul lateral

New adoptable foul demarcation chamber(refer to schedule for details)

New adoptable surface water sewer

New adoptable surface water concrete ring manhole(refer to schedule for details)

New headwall

New adoptable surface water lateral

New adoptable surface water demarcation chamber(refer to schedule for details)

Road Gully (150mm ø outlet)

Highway Drain

New Highway manhole(refer to schedule for details)

Highway Swale

Bagwork Headwall

Private

Description

New private surface water drain

New private surface water shallow inspection chamber (typ. 225mmø) up to 600mm deep

New private surface water inspection chamber (typ. 450mmø) up to 3000mm deep

New private foul drain

New private shallow foul inspection chamber (typ. 225mmø) up to 600mm deep

New private foul inspection chamber (typ. 450mmø) up to 3000mm deep

Site

Description

Site Boundary

HEALTH, SAFETY & ENVIRONMENT

It is the responsibility of the client to ensure that those undertaking the works are competent and experienced in the type of work to be undertaken.

In addition to the hazards usually associated with the types of work detailed on this drawing, the following specific hazards have been identified through design risk assessment. The planning and execution of the works should take into account all usual and specific hazards.

Hazards should also be taken into account in the maintenance, operation, decommissioning and demolition of the works.

Flood Zone to Southern Boundary

Dewatering and Risk of Excavation Stability/Collapse

Risk of Historic Mining Pits

Risk of Chalk Dissolution

NOTES

1.

All dimensions are in millimetres (mm) and levels in metres Above Ordnance Datum (mAOD) unless noted otherwise.

2.


Do not scale from this drawing.

3.

The copyright in this drawing belongs to Structa LLP; the designs and details may not be used on any project other than that indicated in the titleblock.

4.

Where CAD or BIM files of the drawing are issued, they are provided for the convenience of others, and shall not be used for construction purposes or relied upon for accuracy or completeness.

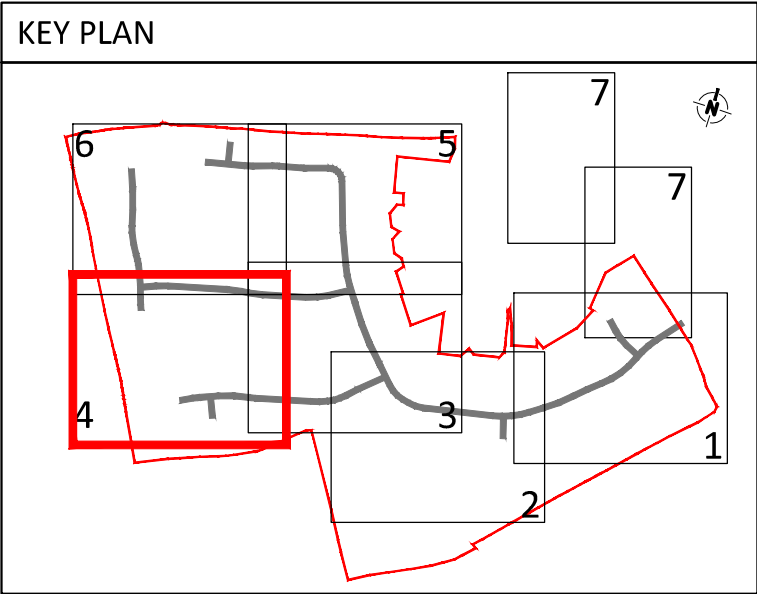

Rev.	Date	Description	Drawn	Checked	Approved
P3	18.09.26	SS23 & FS69 REMOVED. ADDITIONAL POND ADDED. UPDATED TO CLIENT COMMENTS	SH	TL	TJS
P2	28.08.26	SURFACE WATER MANHOLES REMOVED	JL	TL	TJS
P1	05.08.26	FIRST ISSUE	JL	TL	TJS

NOT FOR CONSTRUCTION

Bellway

LAND AT PARK LANE, CHARVIL

ADOPTABLE DRAINAGE GENERAL ARRANGEMENT SHEET 4

Structural

Civil

Geo-environmental

structa

London | Hemel Hempstead | Swindon | Warwick | www.structa.co.uk

Drawing No:	Revision:
7318-1204	P3