
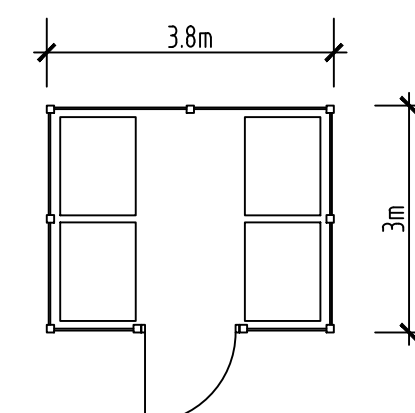
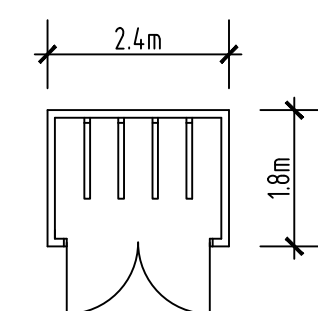


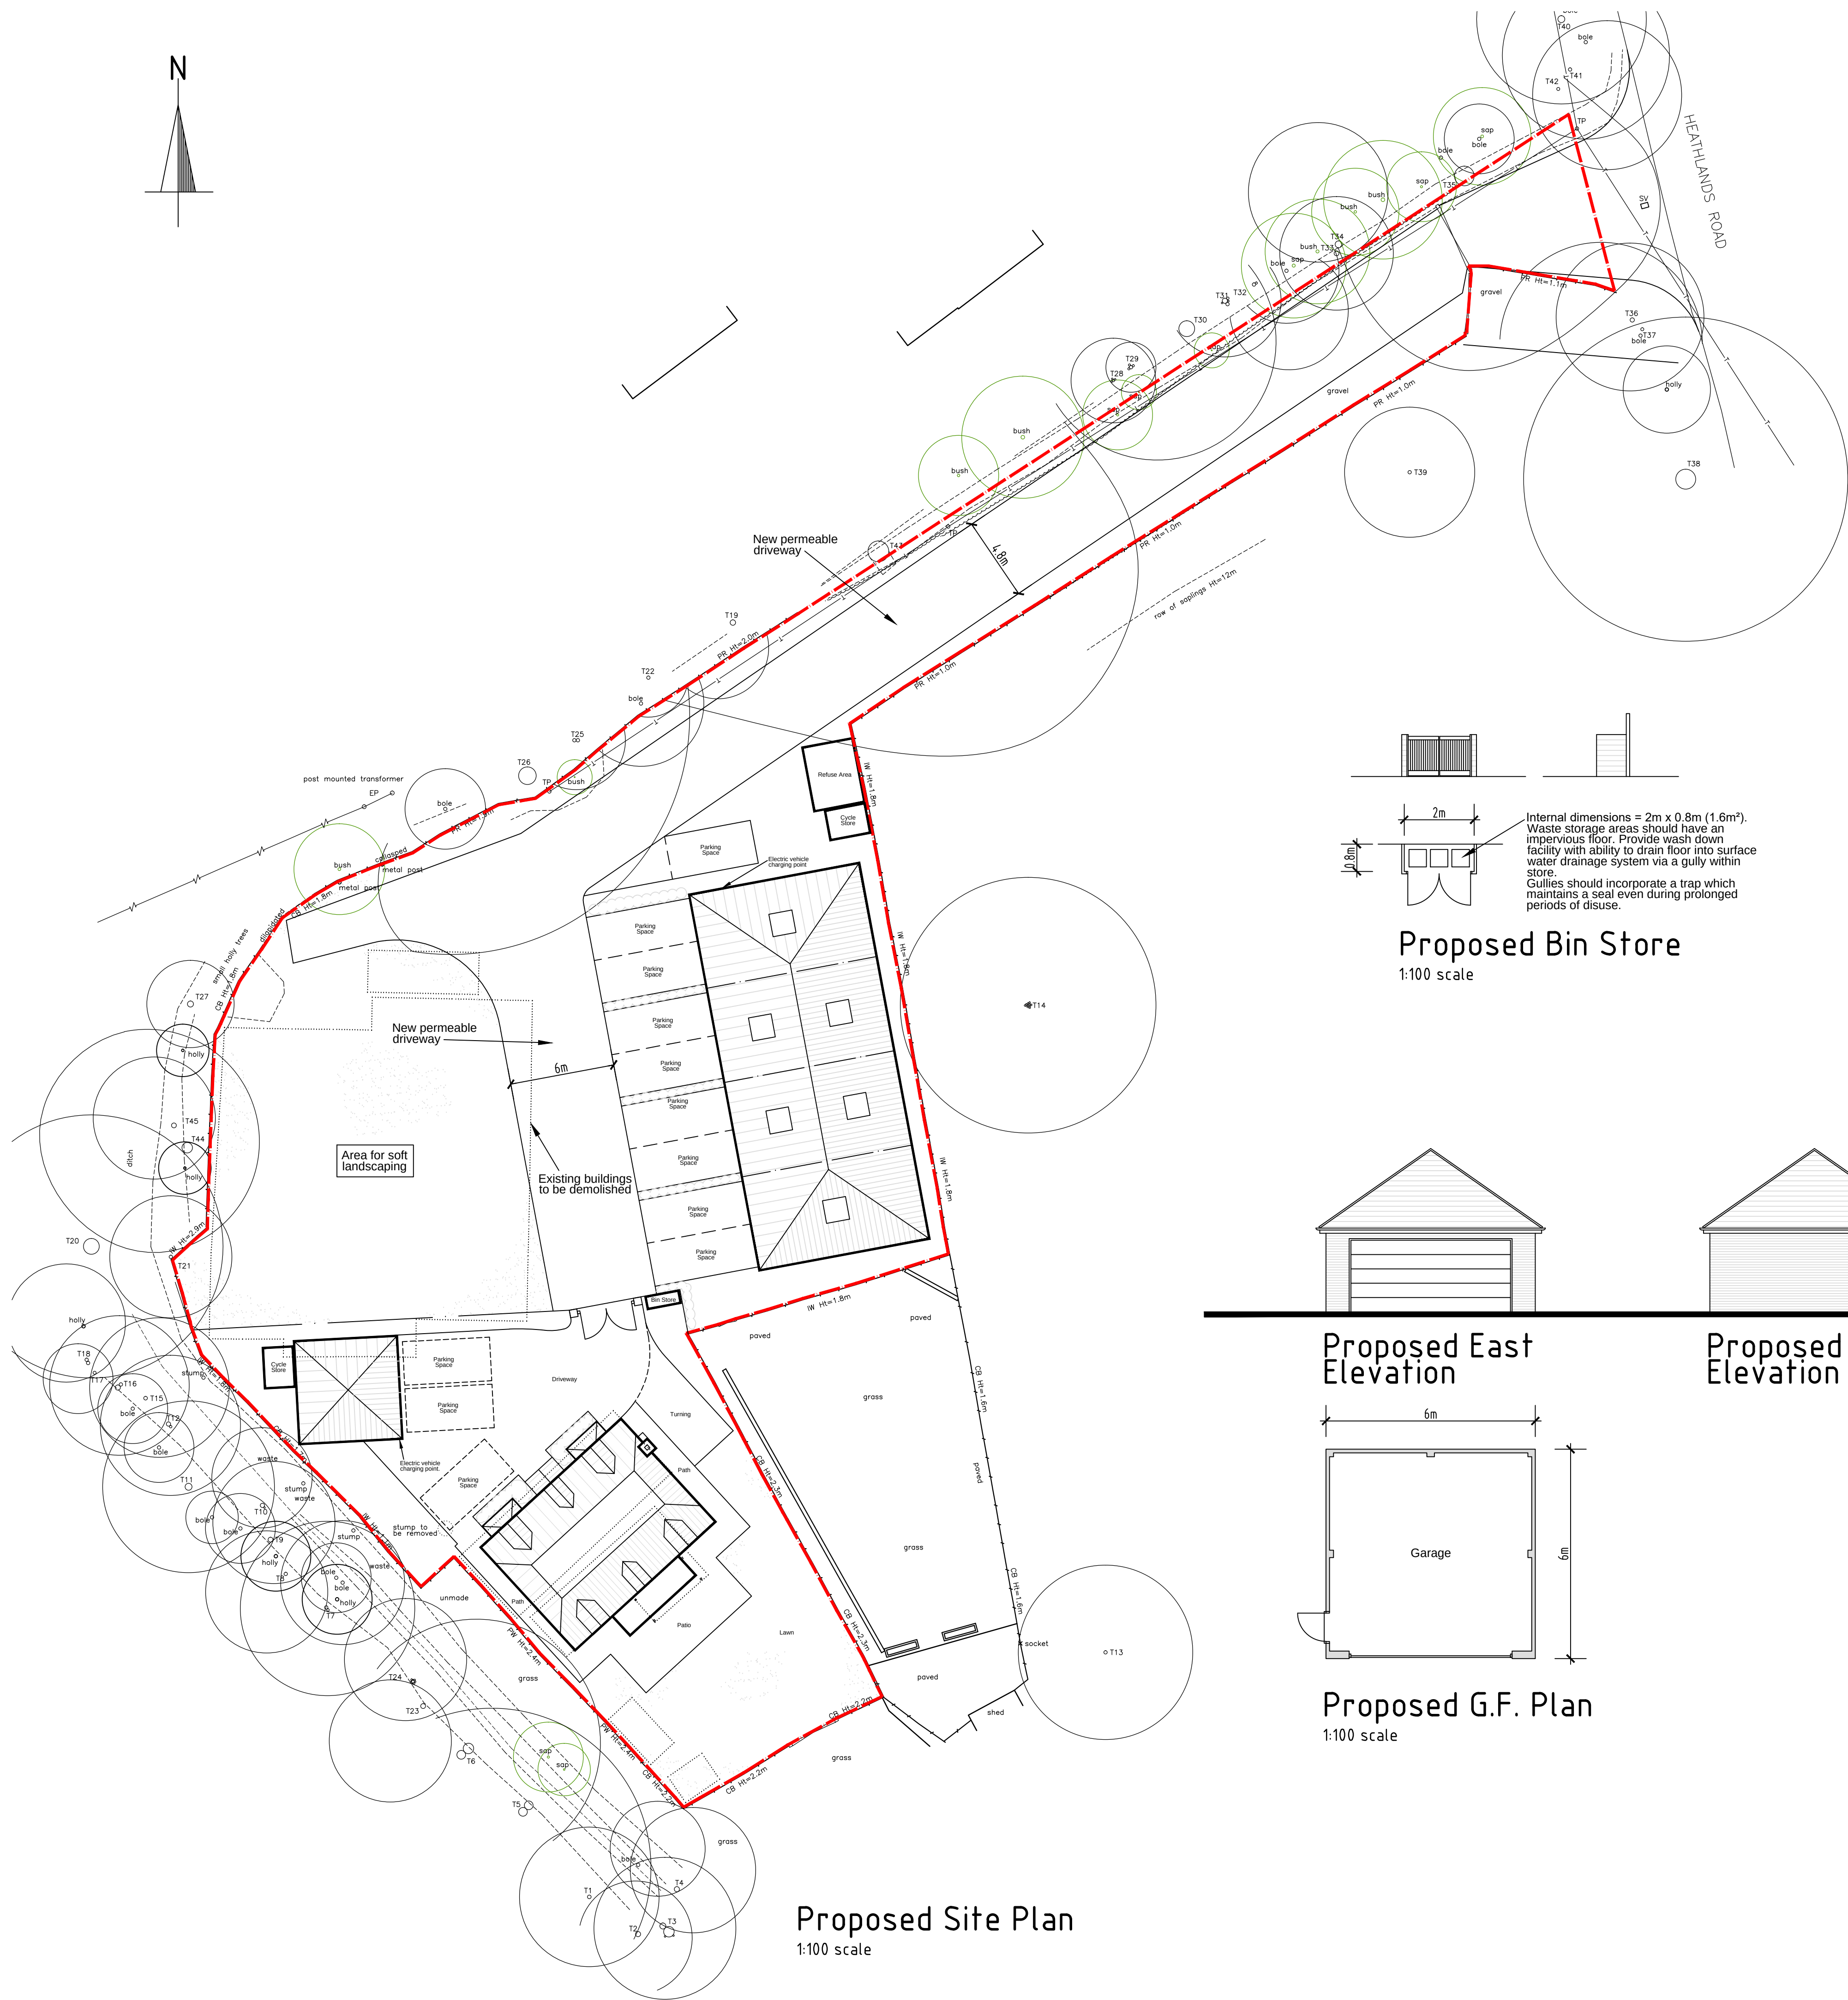

A simple line drawing of a house. It features a triangular roof with horizontal hatching. Below the roof is a horizontal line representing the eaves. Underneath the eaves is a large rectangular garage door with four horizontal panels. The house is flanked by two vertical lines representing the walls.

A simple line drawing of a house. It has a gabled roof with horizontal lines indicating shingles. The main body of the house is a rectangle with horizontal lines. On the right side, there is a chimney with a small square opening at the top. The drawing is minimalist, using only black outlines and horizontal hatching for texture.

Rev.D. (14.06.23) - Additional parking space shown to commercial units and cycle store added adjacent to refuse area.
 Rev.C. (07.02.23) - Buildings repositioned outside roof protection areas in accordance with Arboriculturalist's drawing.
 Notes added indicating permeable drive and soft landscaping area.
 Rev.B. (17.01.23) - Turning area amended in accordance with comments by Transport consultant.
 Rev.A. (03.01.23) - Electric charging points shown on site plan in accordance with planners comments.

Proposed Development of One Detached House & 4No. Commercial Units following Demolition of Existing 4No. Commercial Units at Gardeners Green

Description
**Proposed Site Plan, Garage,
Bin and Cycle Store Plans
and Elevations**

All dimensions to be checked on site. Any discrepancy between this drawing and other information is to be referred to the Planning Consultant. This drawing is copyright

MARTIN BUTLER PARTNERSHIP LIMITED

28 Broad Street	Scale	Project	drawing	revision
Wokingham	date 10/10/22	22210-1	01	D
Berkshire				
RG40 1AB				
Tel/Fax: 0118 989 0990	drawn MB			

0m 5 10
SCALEBAR - 1:200 Scale @A1