Notes

All dimensions and levels on site are to be checked prior to commencement of work.

This drawing is the copyright of The Edwards Irish Partnership.

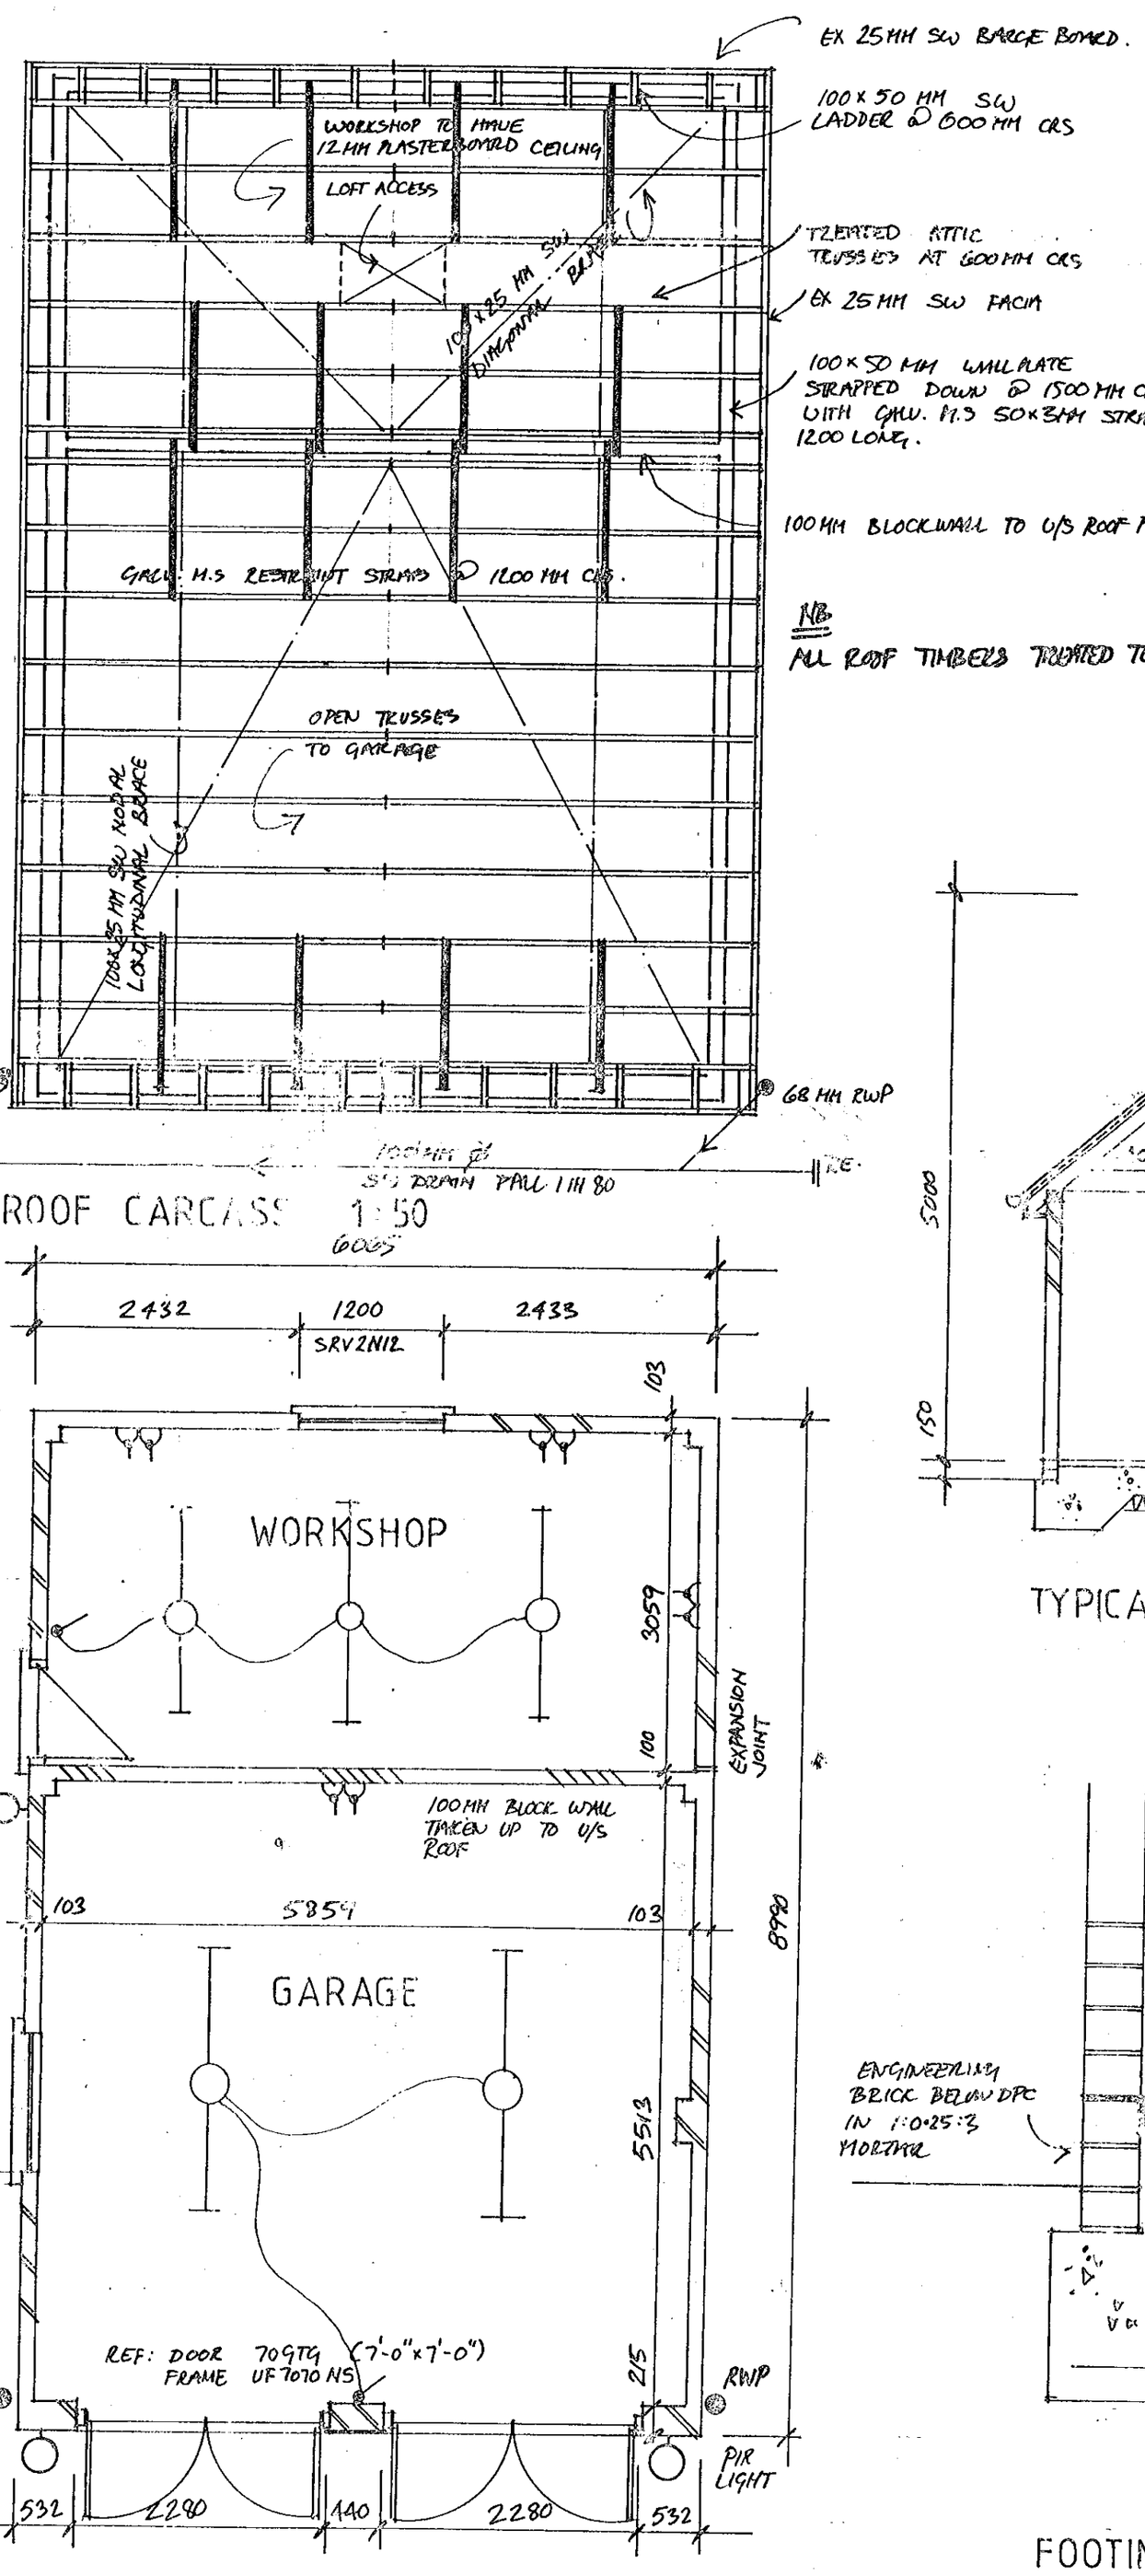

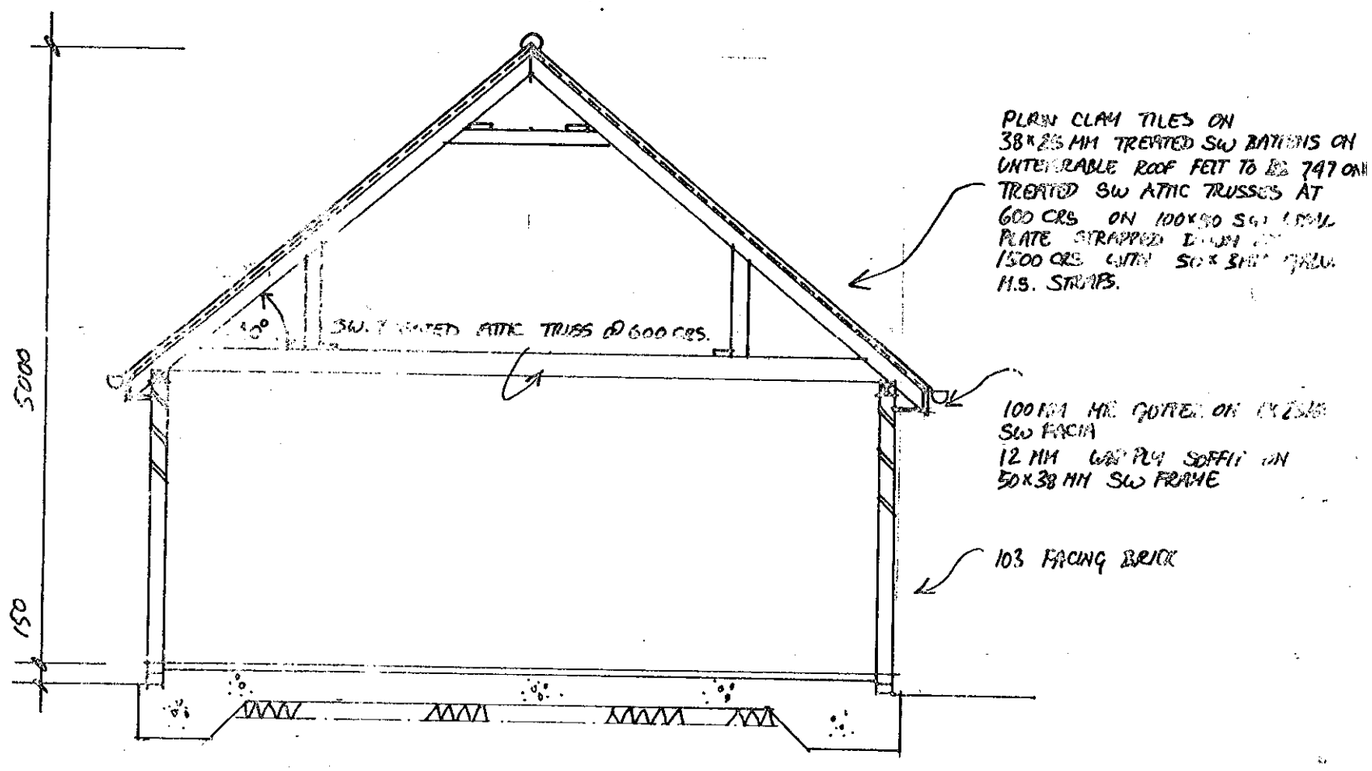

Project

97 WARGRAVE ROAD
TWYFORD
BERKS

PLANNING SERVICES	HPT
POL	
DC	SMF
APP	
CS	

Client

D HICKS

29 OCT 2001

COPIES TO

Drawing

GARAGE DETAILS

Scale 1:50 1:10

Date 10/01

The Edwards Irish Partnership
Architects & Surveyors
36 Langborough Road, Wokingham, Berks. RG40 2BT
Tel: 0118-989-4403 Fax: 0118-989-4383 E-mail: the.eip@virgin.net

Job 1364 Dwg. 100

Rapidos DS (UK) 99811

02.MAR2001 * 3454

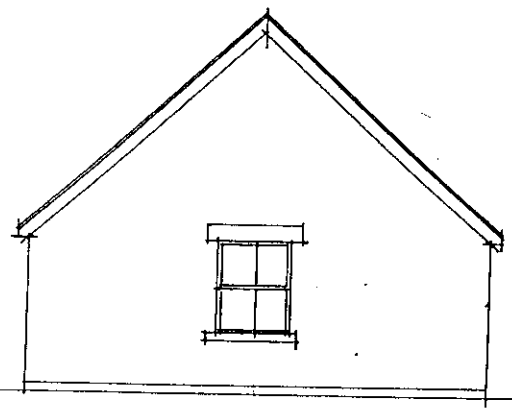

REAR ELEVATION

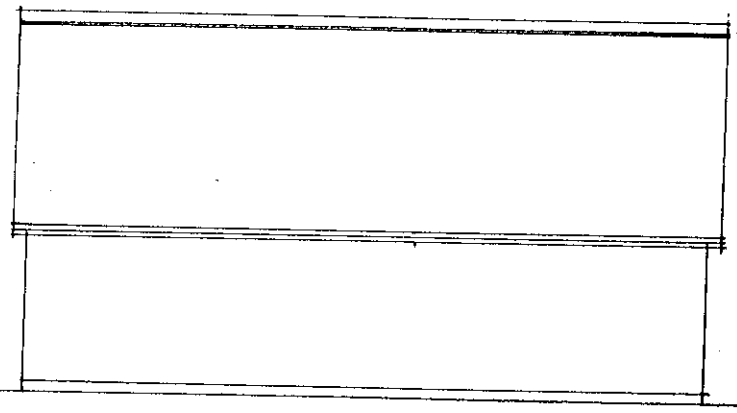

SIDE ELEVATION

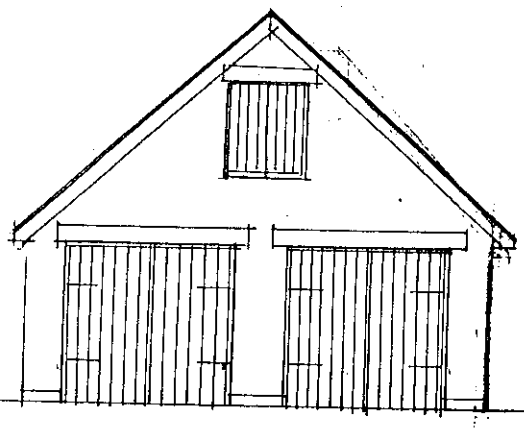

FRONT ELEVATION

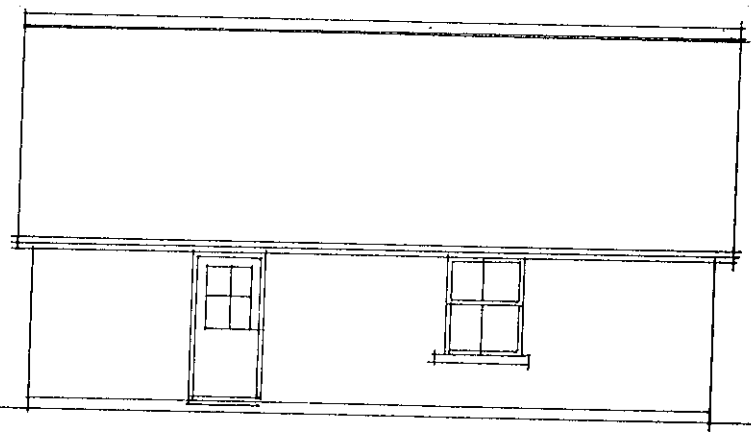

SIDE ELEVATION

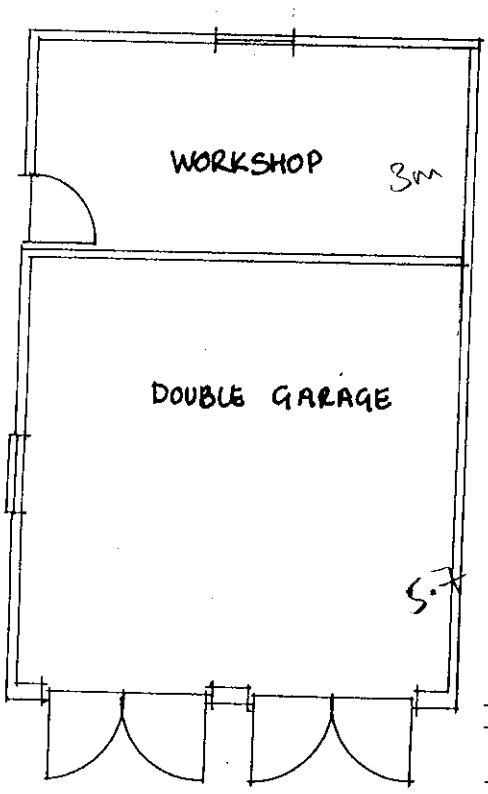

PLAN 1:100



LOCATION PLAN 1:1250

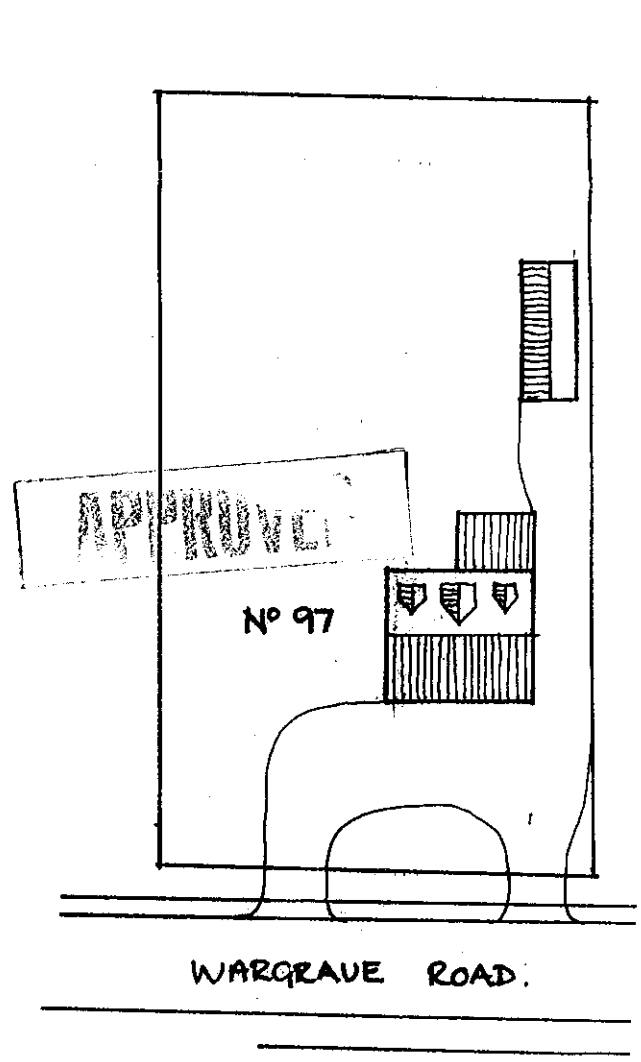

BLOCK PLAN 1:500

PROPOSED REPLACEMENT GARAGE
97 WARGRAVE ROAD TWYFORD
DETAILS
Scale 1:100 Date 05/00
DWG Nº 1364/04

02.MAR2001 * 3454

DELEGATED

The Edwards Irish Partnership
Architects & Surveyors
36 Langborough Road, Wokingham, Berks. RG40 2BT
Tel: 0118-989-4403 Fax: 0118-989-4383
E-mail the.eip@virgin.net

13/11/01