


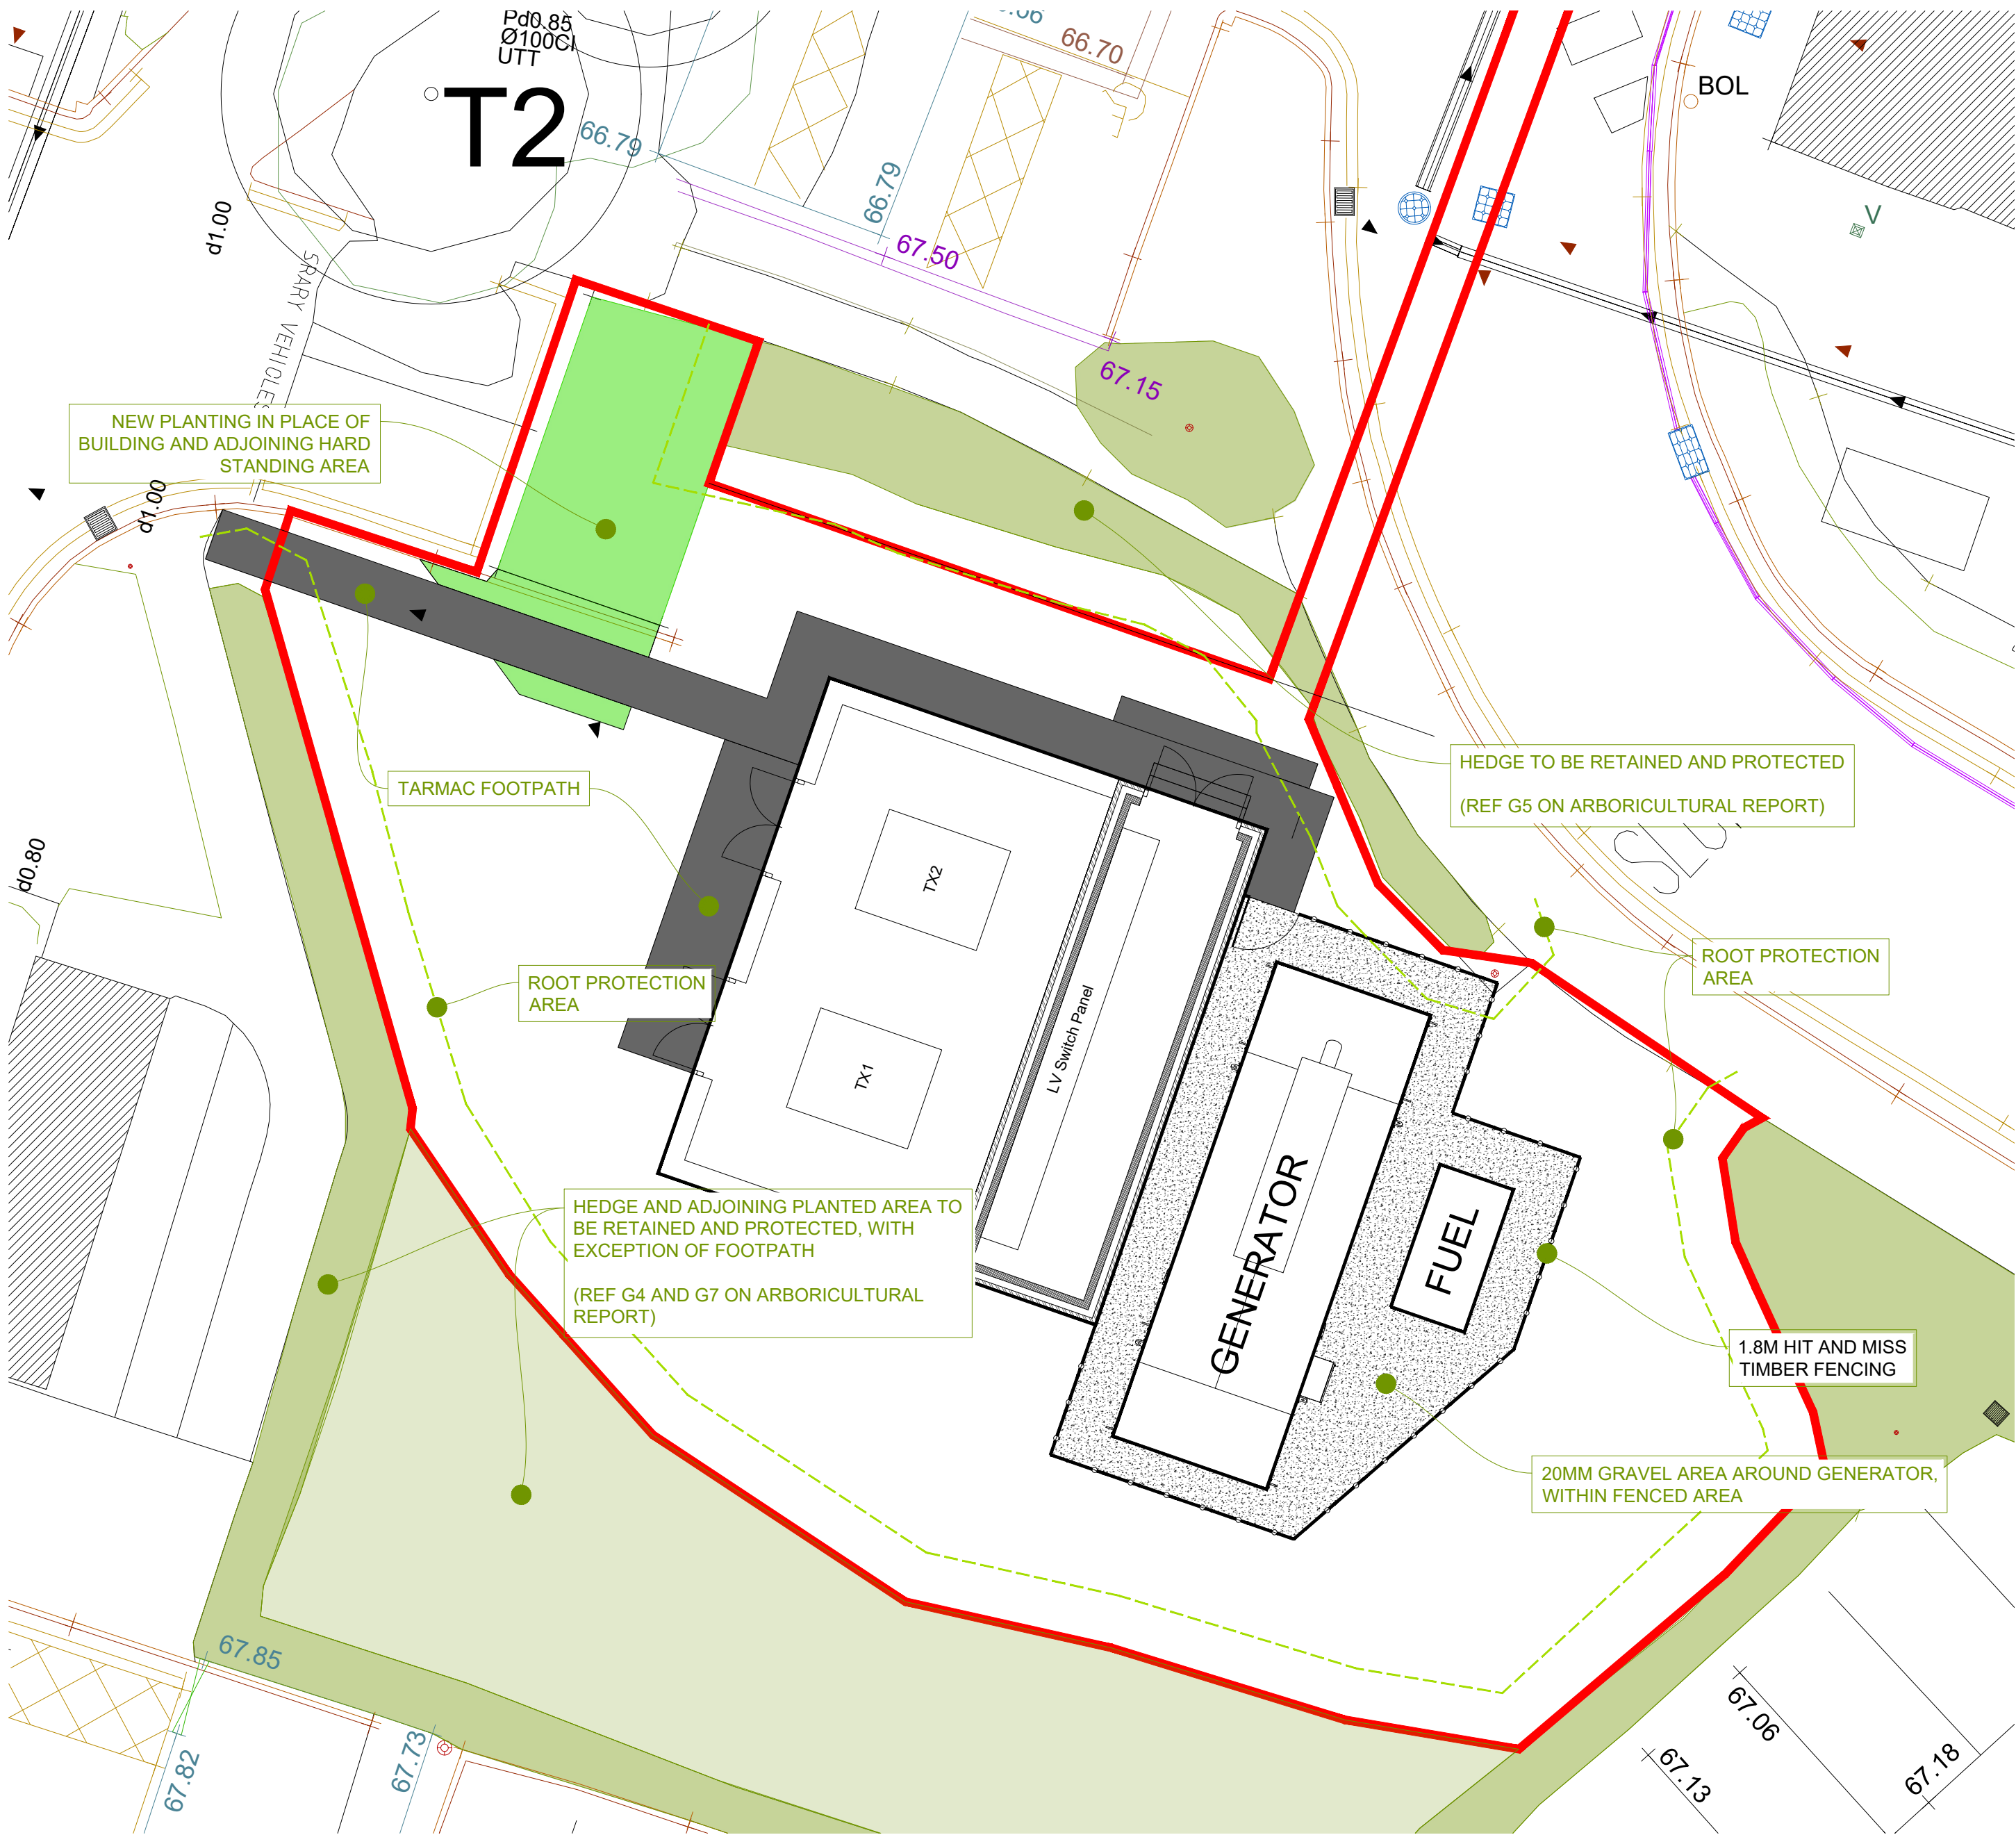

Estates and Facilities
The information shown on this drawing is given without obligation or warranty. The accuracy therefore cannot be guaranteed and it must never be used for calculation or setting out of works.
General Changes
The accuracy of these drawings relies on feedback from the users. If any anomalies are discovered, please immediately inform the CAD Manager. Telephone ext 6807.



 **University of Reading**
Estates and Facilities
Whiteknights, PO Box 235, Reading, RG6 6BW
Tel. 0118 378 8958 Fax. 0118 378 6928

 **Thames Valley Surveying**

Building W123 Substation (Park House)	A	Red line amended, drawing changed to A2 sheet footpath route adjusted		9/7/25
Project New Substation and Generator	Rev	Description		Date
Title Hard and Soft Landscaping	Drawn JAW	Date 11/6/25	Scale 1:100@A2	
Project (WREN No. - Originator - Volume - Level - Type - Role - Classification Number)				Suitability - Rev.
XXXXXXXX-TV-S-XX-XX-DR-B-XXXX-18201				A