


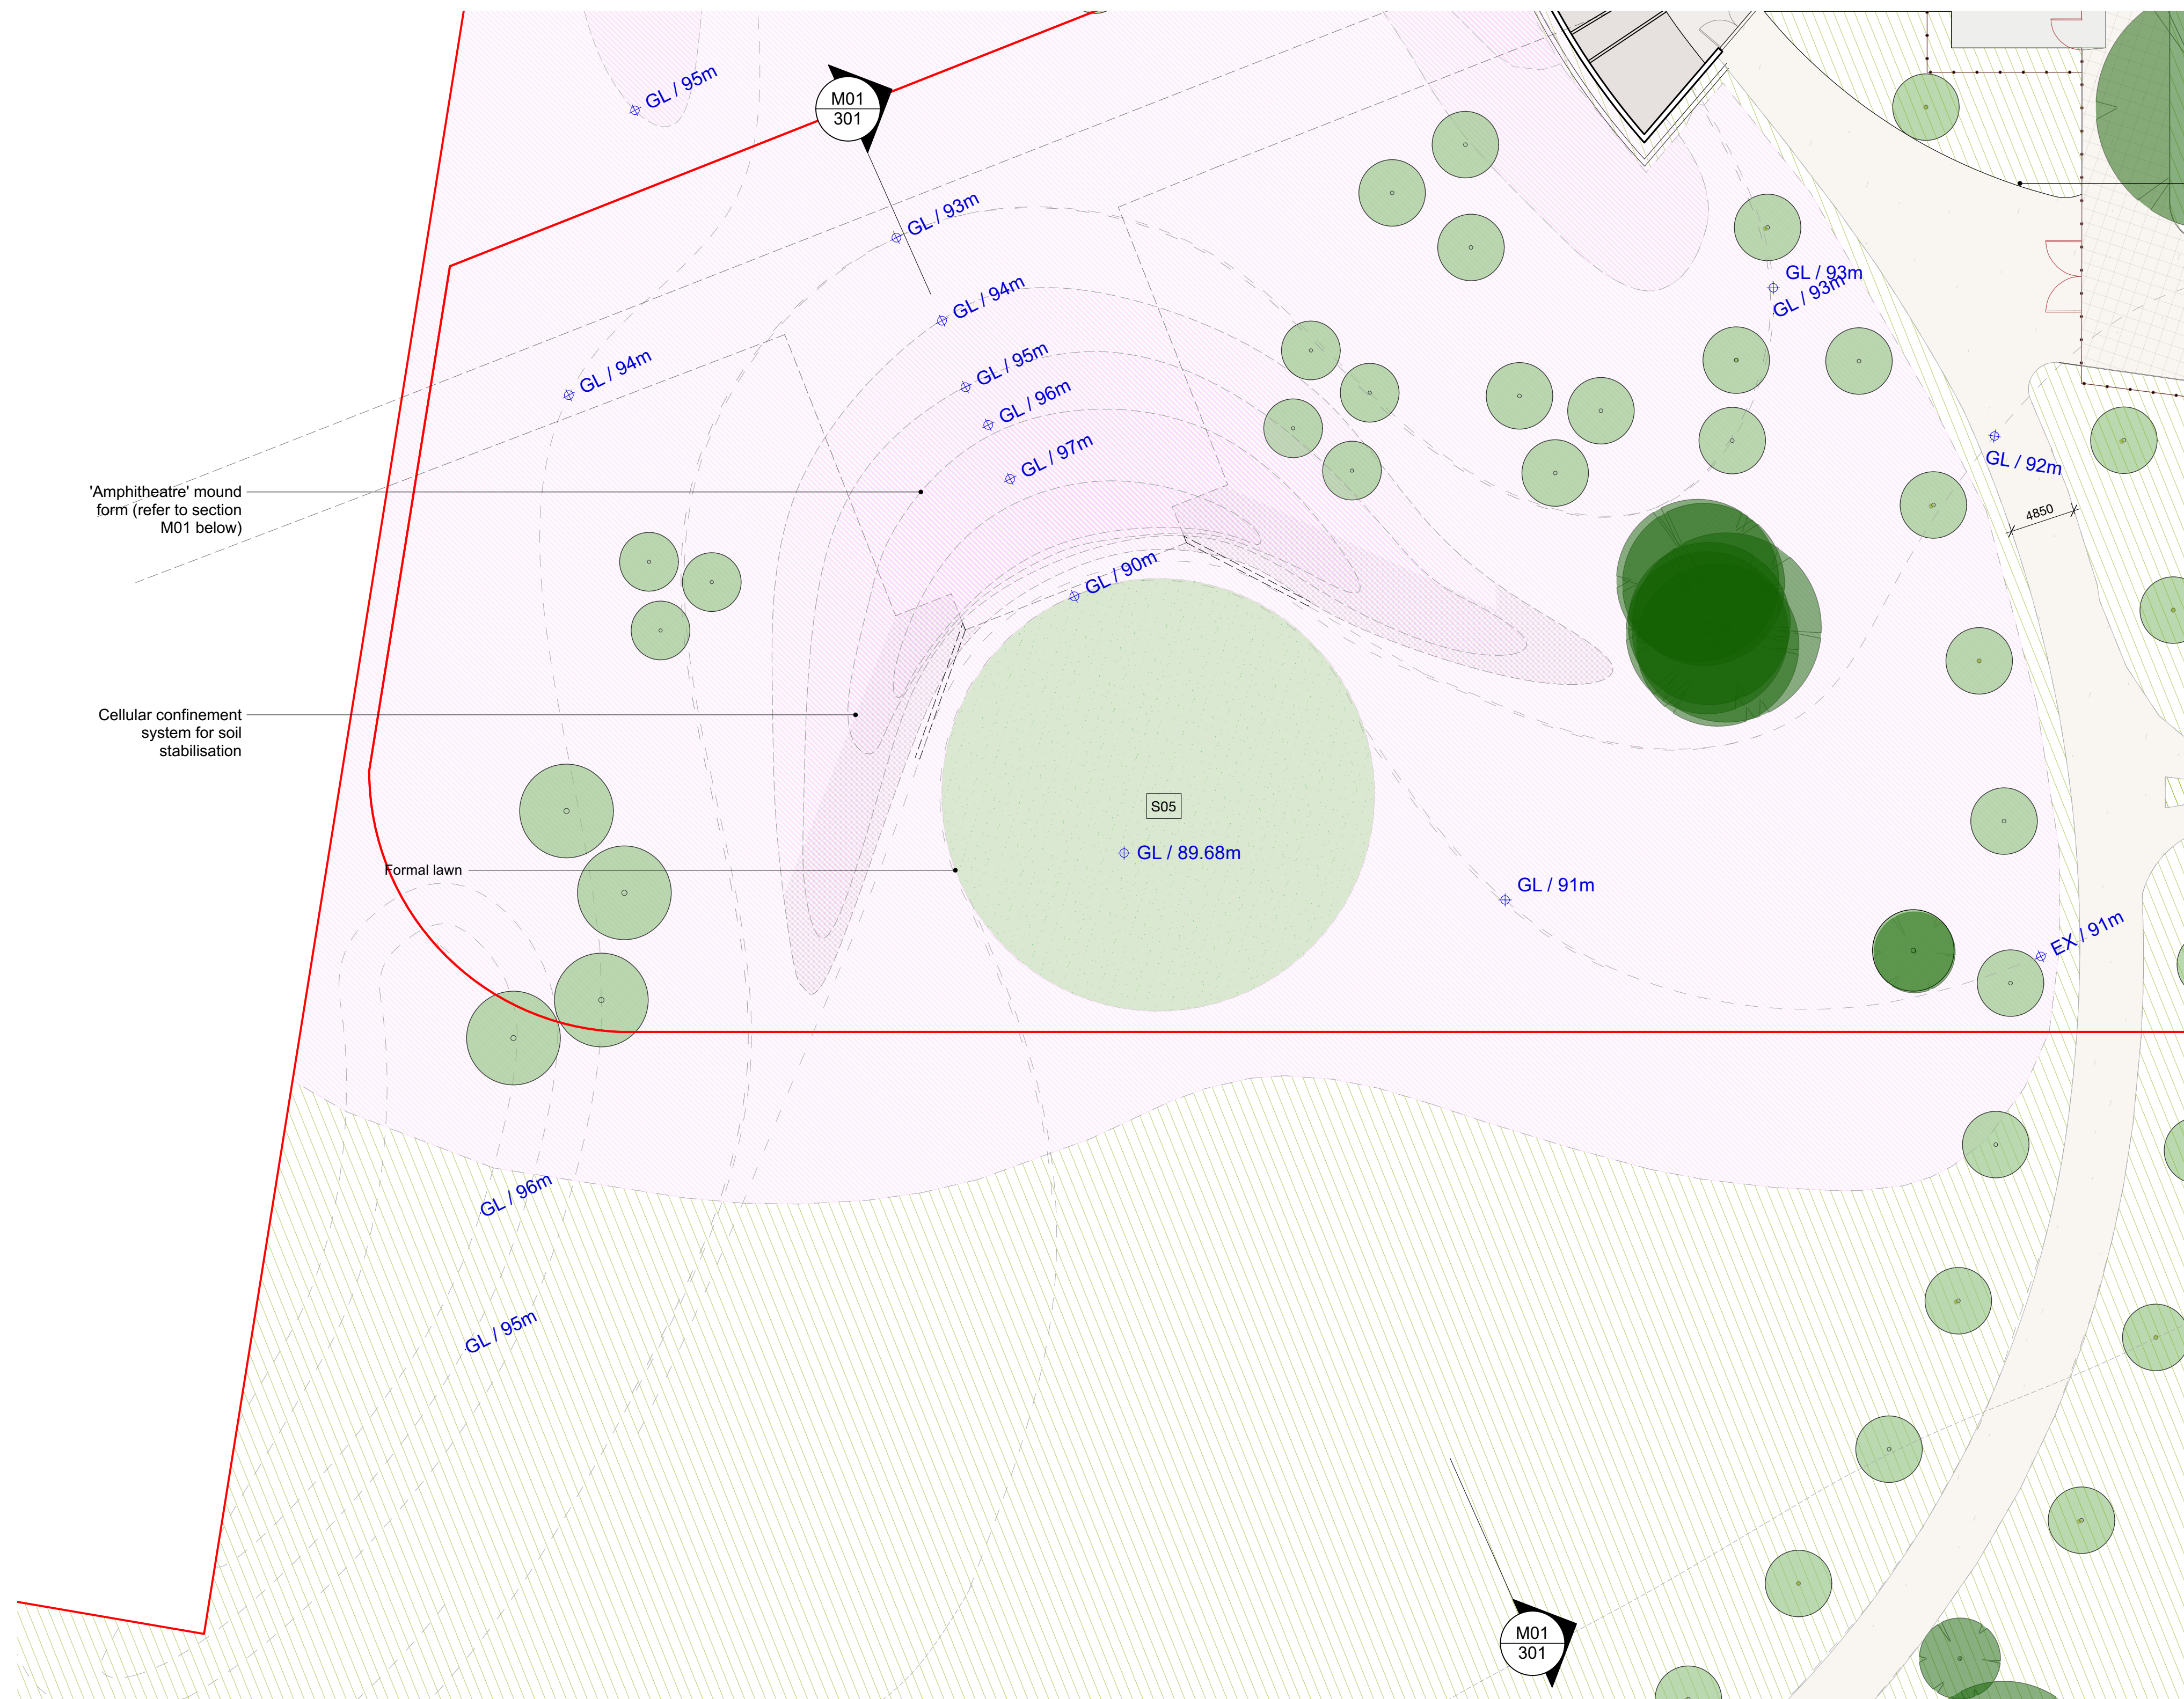

Key	
	Proposed levels
	Existing levels
	Falls indicator
	Application boundary
	Ownership line
Hard surfaces	
	P06 Spray chip road
	P2a Granite setts mix 1
	P2b Granite setts mix 2
	P05 Gravel chippings
Edgings	
	E02 Metal edging
	E03 Timber sleeper planter
Soft landscape	
	S01 Proposed trees in solid ground
	S4b Hedges in solid ground
	S05 Formal lawn
	S07b Semi-improved calcareous grassland
	No dig construction in RPAs
	Soil stabilisation cellular system
Fences	
	Estate rail & gates
Existing	
	Existing trees
	Existing Fagus hedge

