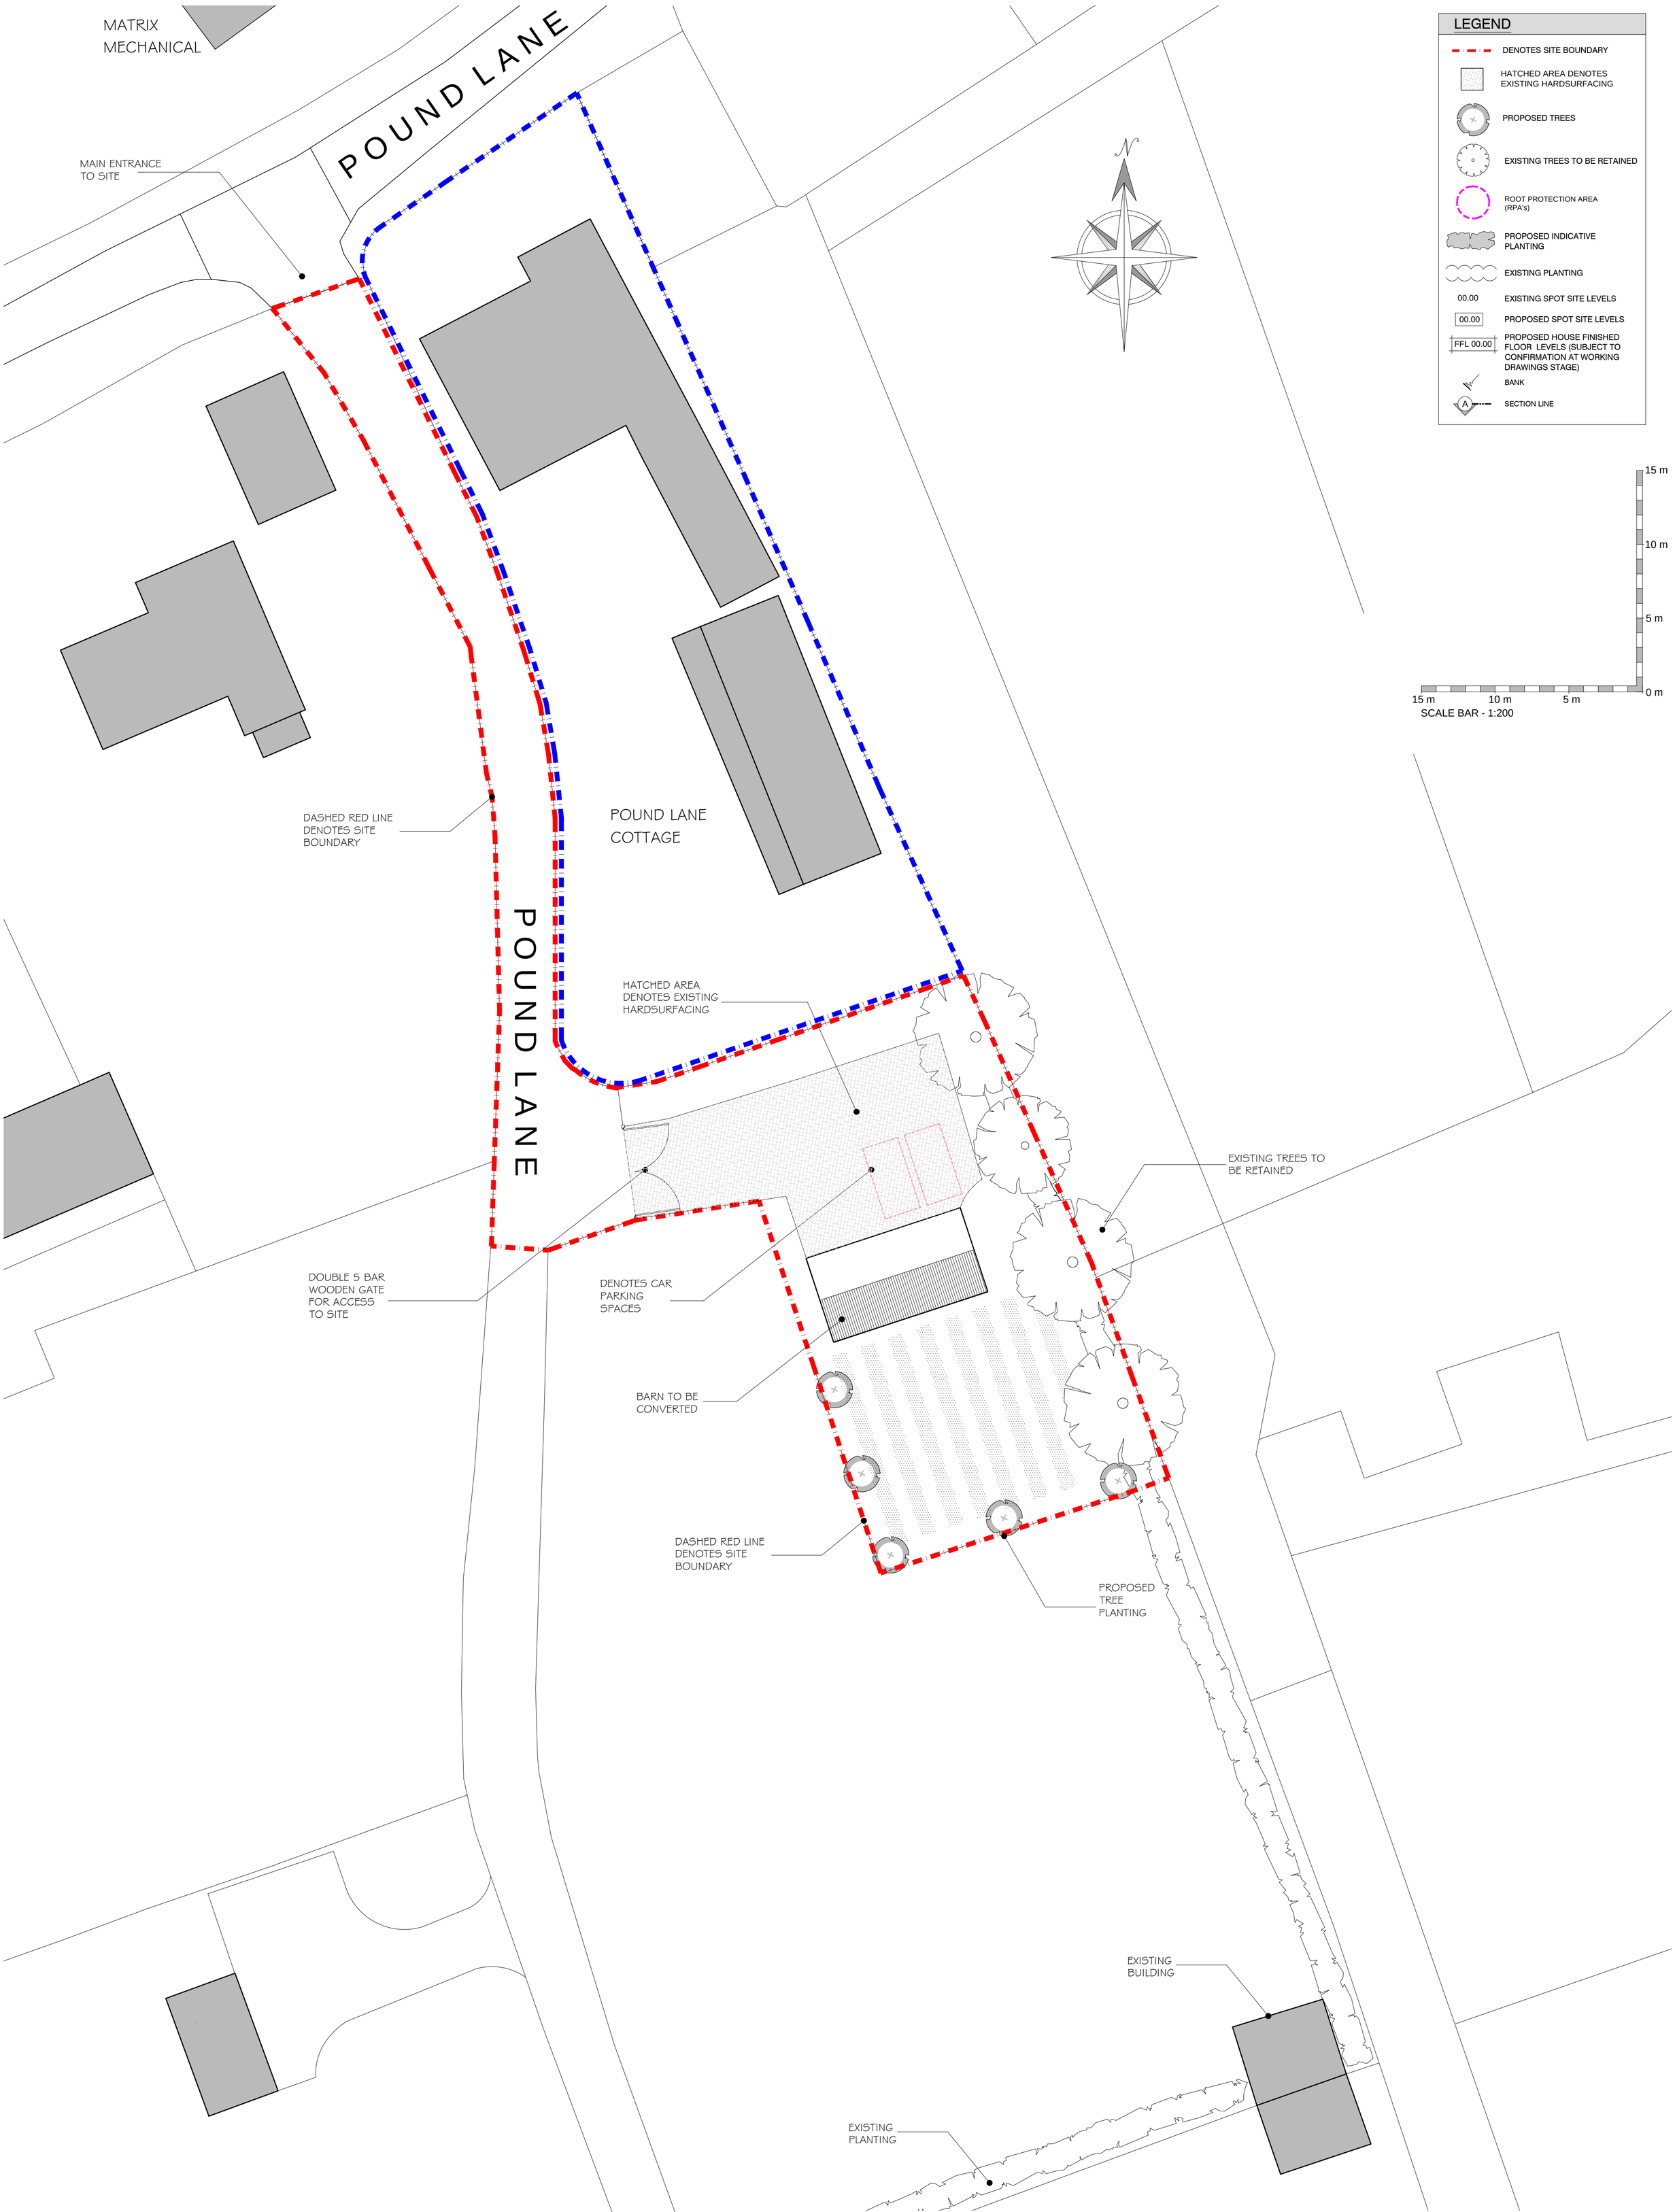

SITE LAYOUT
(1:250)

CADCRE8 LTD
ARCHITECTURAL DESIGNERS & PLANNERS
1 Peach Street
Wokingham
RG40 1XJ
matt@cadcre8.co.uk

The copyright in this document and design is confidential to and the property of Cadcre8 Limited

Status: PLANNING ISSUE

Client: MR D PHILLIPS

Project Title: BARN CONVERSION @ POUNDLANE COTTAGE, POUND LANE, HURST, READING

Rev.	Date	Detail

DRAWING Title: PROPOSED SITE LAYOUT

Scale.	Date	Drawn
1:200 @ A1	MAY-26	MM

DRAWING No. 26 - P112 - 01

Rev.