PROPOSED EXTENSION

FOR. MR. P HARTLEY.

AT 171 COLEMANS MOOR ROAD
WOODLEY.
NR. READING.
BERKS.

DATE. 14-5-88

SCALE 1:50. 1:100. 1:500

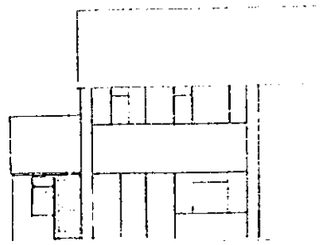

FRONT ELEVATION

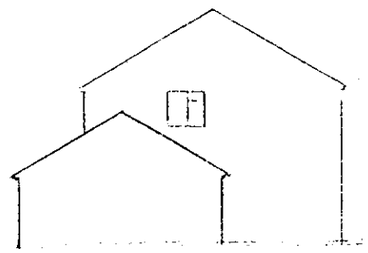

SIDE ELEVATION

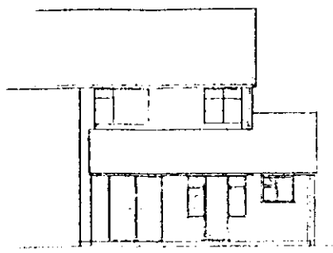

REAR ELEVATION

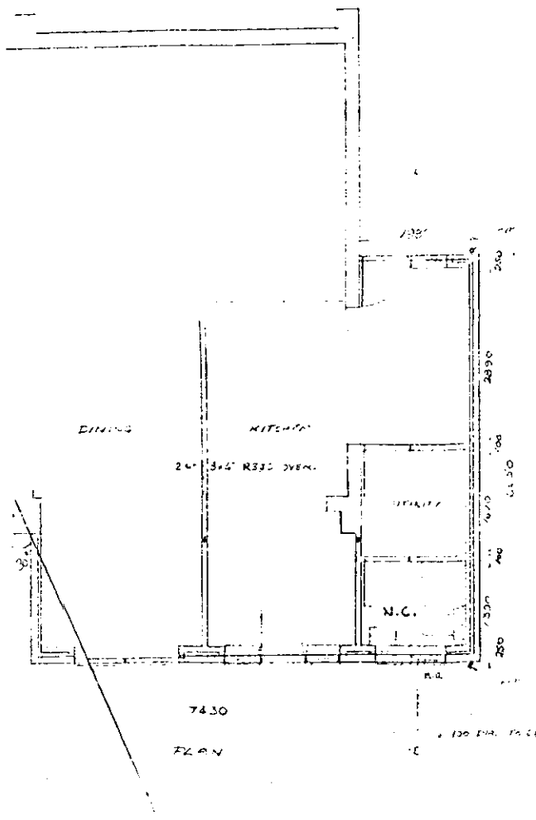

PLAN

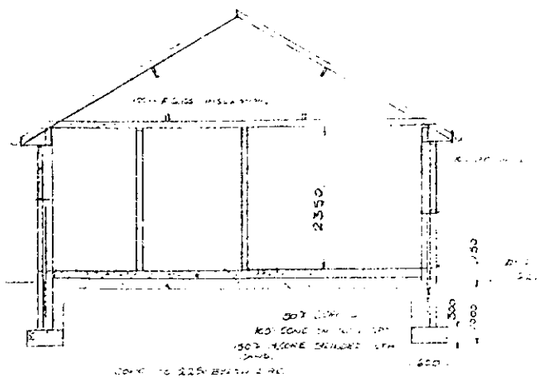

SECTION

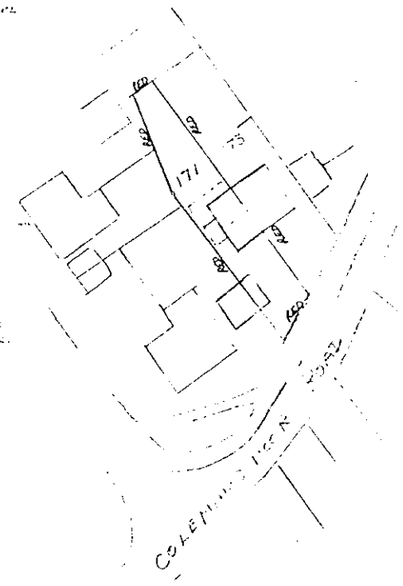

N

0 10 20 30 40 50 60 70 80 90 100
0 2 3

PROPOSED EXTENSION

FOR MR. P HARTLEY

AT 171 COLEMANS MOOR ROAD

WOODLEY

NR. READING

BERKS

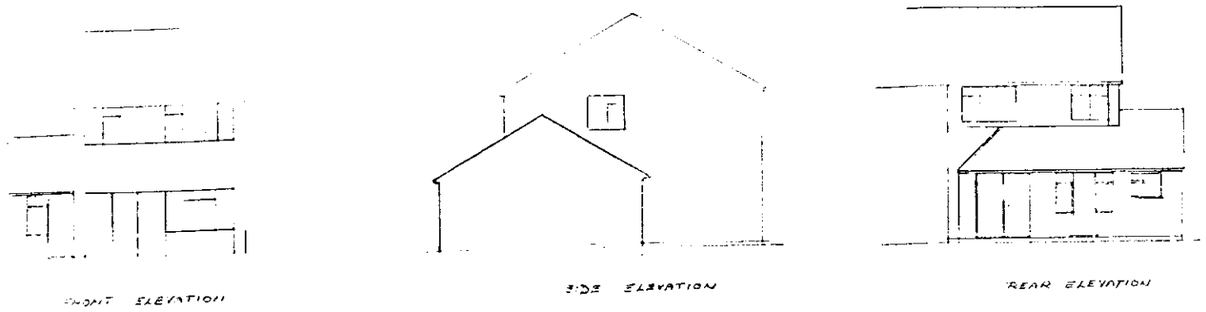

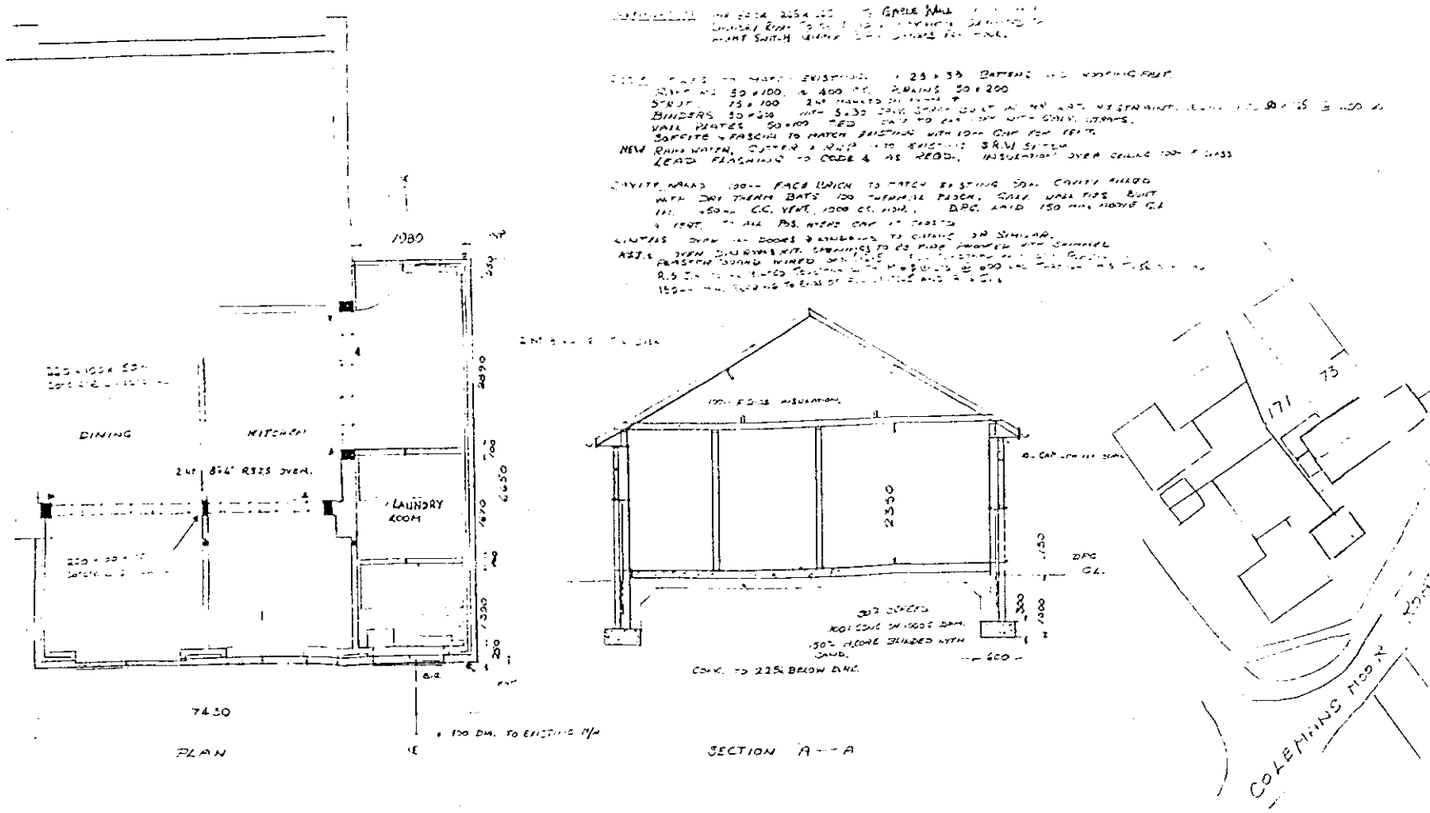

DATE: [illegible]

SCALE 1:50, 1:100, [illegible]

REVISION A [illegible]

REVISION B DATE: [illegible]

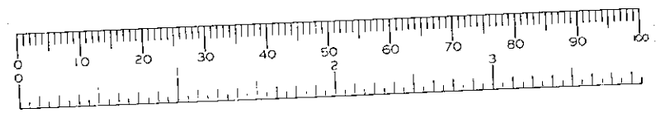

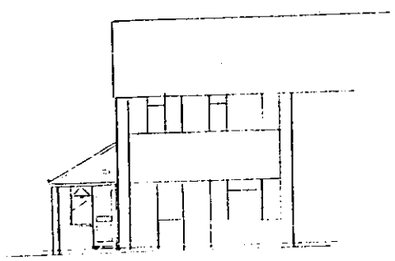

FRONT ELEVATION

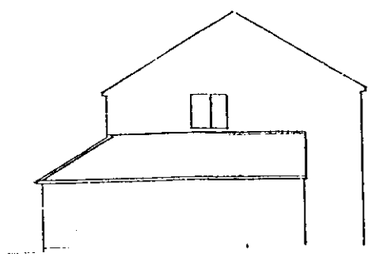

SIDE ELEVATION

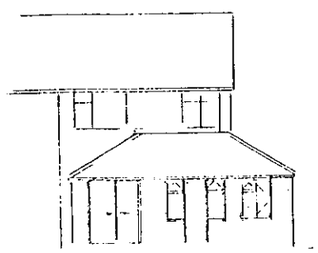

REAR ELEVATION

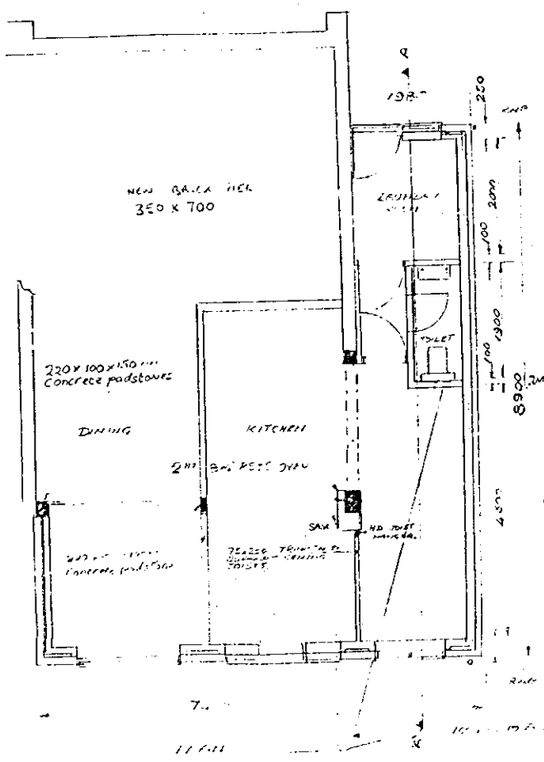

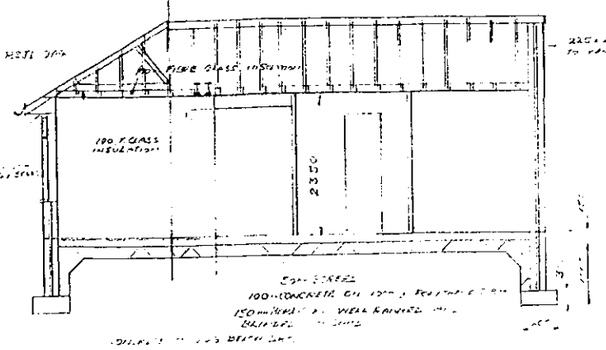

SECTION

DATE

SCALE

REVISION

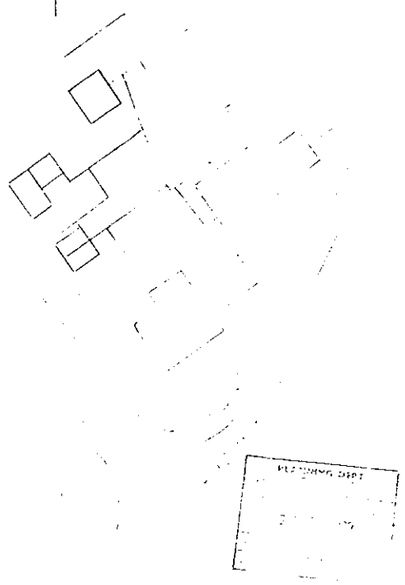

A1 A2 A3 A3 A2

18.JAN.2001* 3200

PROPOSED EXTENSION	
FOR:-	MR & MRS HARTLEY
AT:-	171 COLEMANSMOOR ROAD WOODLEY BERKSHIRE RG5 4DD
SINGLE STOREY EXTENSION TO FRONT AND SIDE. ELEVATIONS AND SITE PLAN NOTE:- Bricks & Roof Tiles To Match Existing	
DATE:	16/01/01
DRAWING NO:	HAR/03A
SCALE:	1:100, 1:500

APPROVED

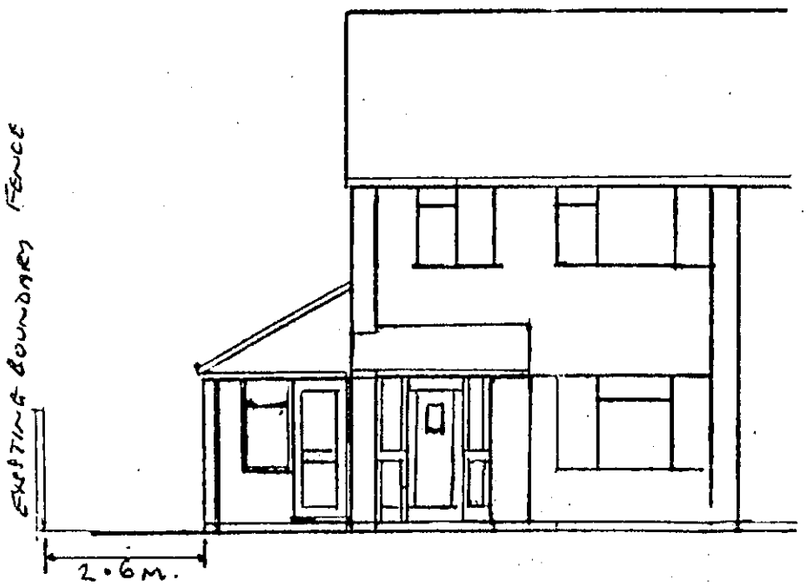

EXISTING FRONT ELEVATION.

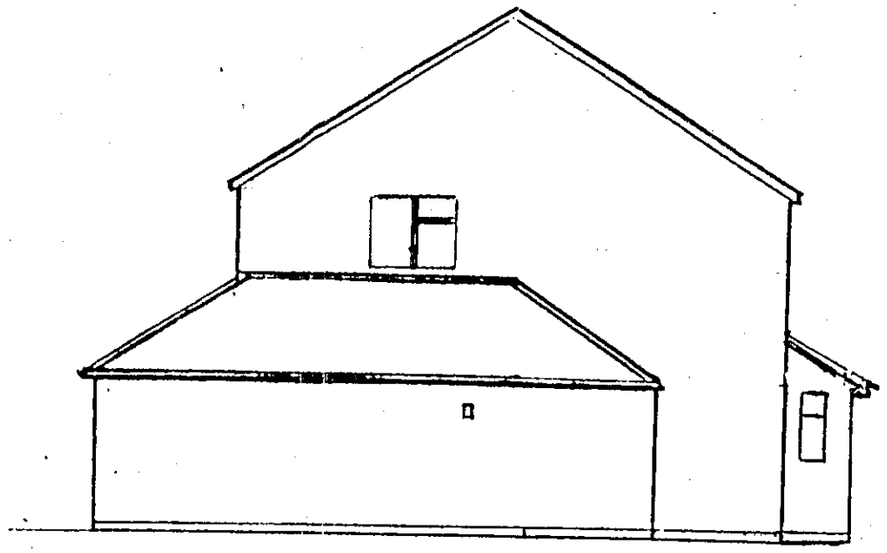

EXISTING SIDE ELEVATION.

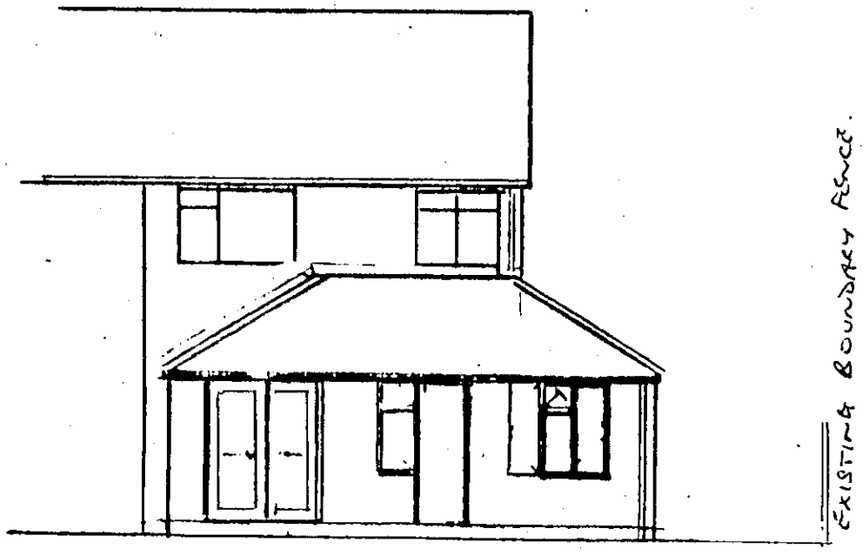

EXISTING REAR ELEVATION.

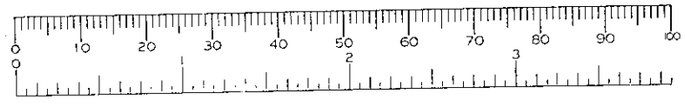

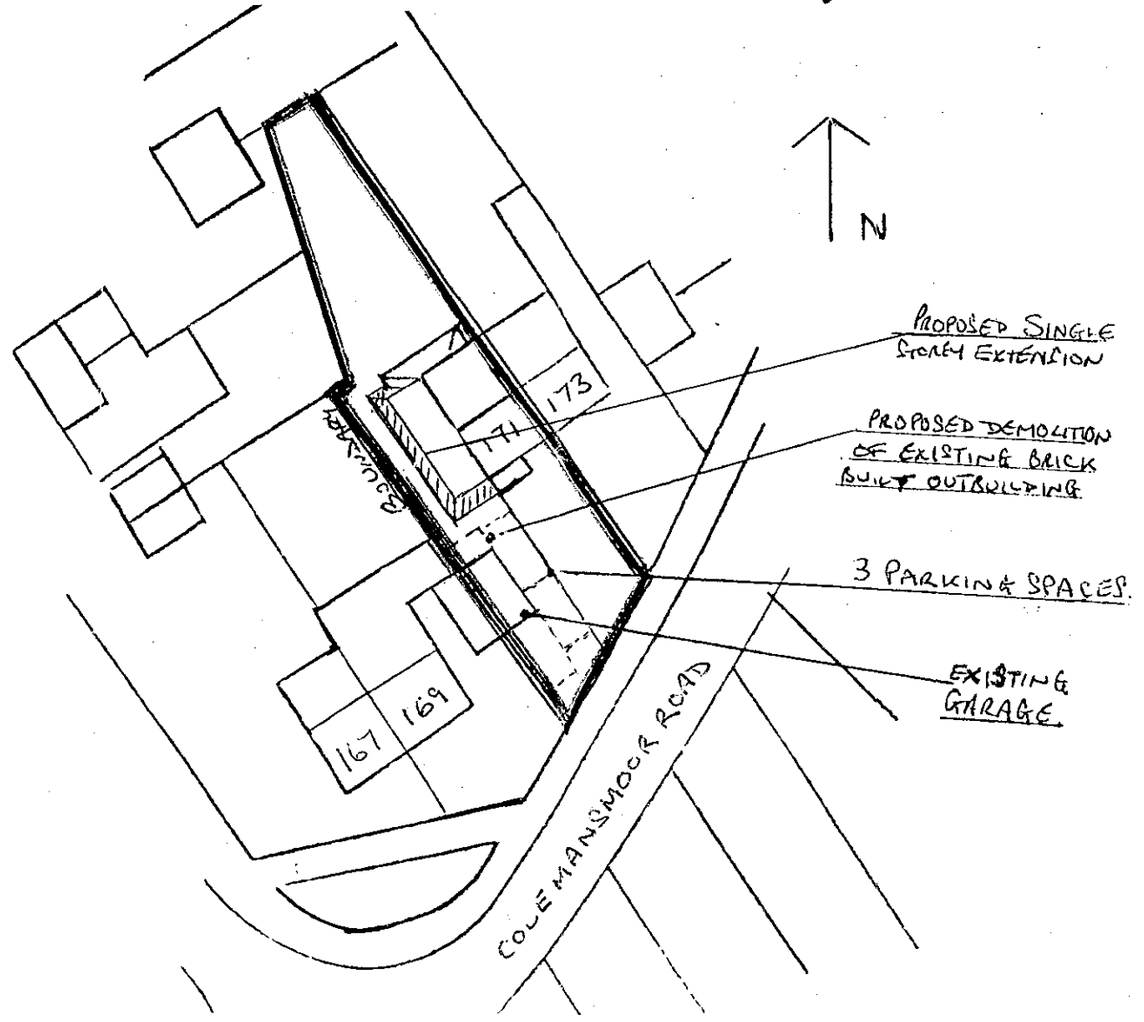

18 JAN 2001 * 3200

PROPOSED EXTENSION	
FOR:-	**MR & MRS HARTLEY**
AT:-	**171 COLEMANSMOOR ROAD WOODLEY BERKSHIRE RG5 4DD**
SINGLE STOREY EXTENSION TO FRONT AND SIDE. FLOOR LAYOUTS & BLOCK PLAN NOTE:- Bricks & Roof Tiles To Match Existing	
DATE:	**16/01/01**
DRAWING NO:	**HAR/02C**
SCALE:	**1:100, 1:1250**

APPROVED

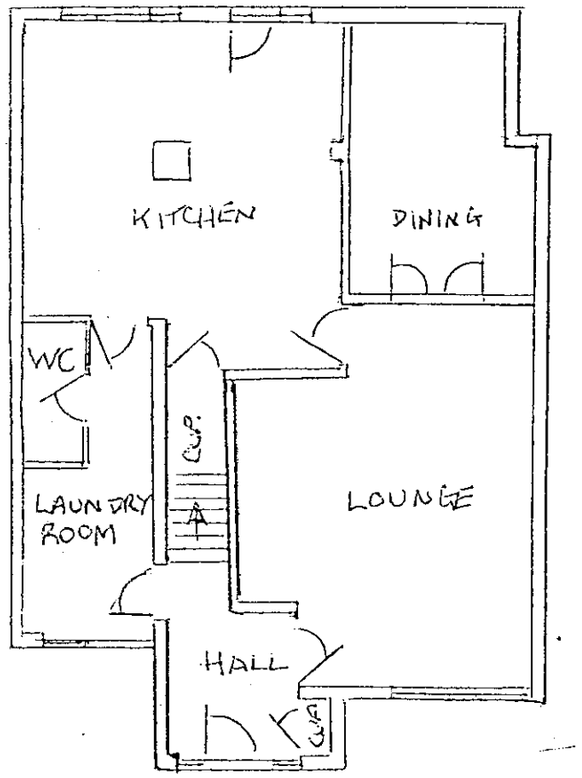

EXISTING GROUND FLOOR LAYOUT

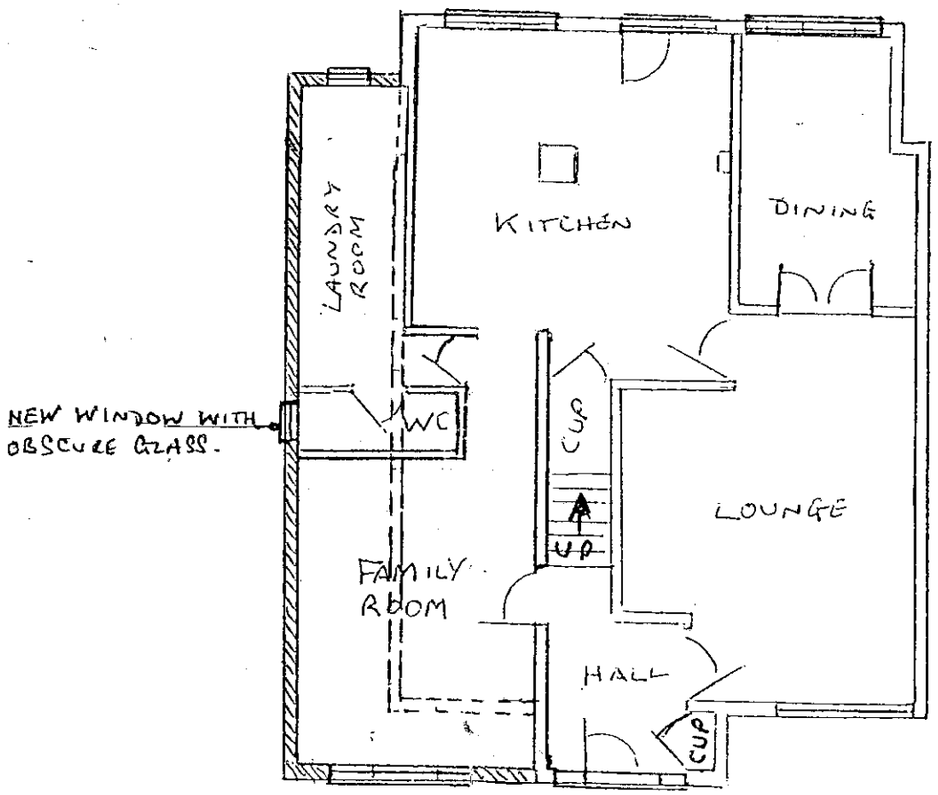

PROPOSED GROUND FLOOR LAYOUT

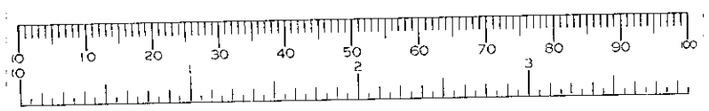

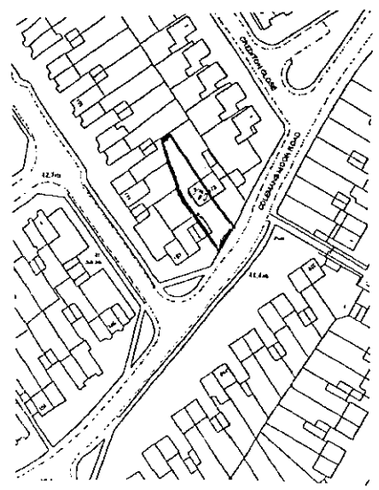



11/6/01

PART 1 REGISTER
18 JAN 2001* 3200
DELEGATED

PROPOSED EXTENSION	
FOR:-	MR & MRS HARTLEY
AT:-	171 COLEMANSMOOR ROAD WOODLEY BERKSHIRE RG5 4DD
SINGLE STOREY EXTENSION TO FRONT AND SIDE. ELEVATIONS AND SITE PLAN NOTE:- Bricks & Roof Tiles To Match Existing	
DATE:	16/01/01
DRAWING NO:	HAR/02B
SCALE:	1:100, 1:500

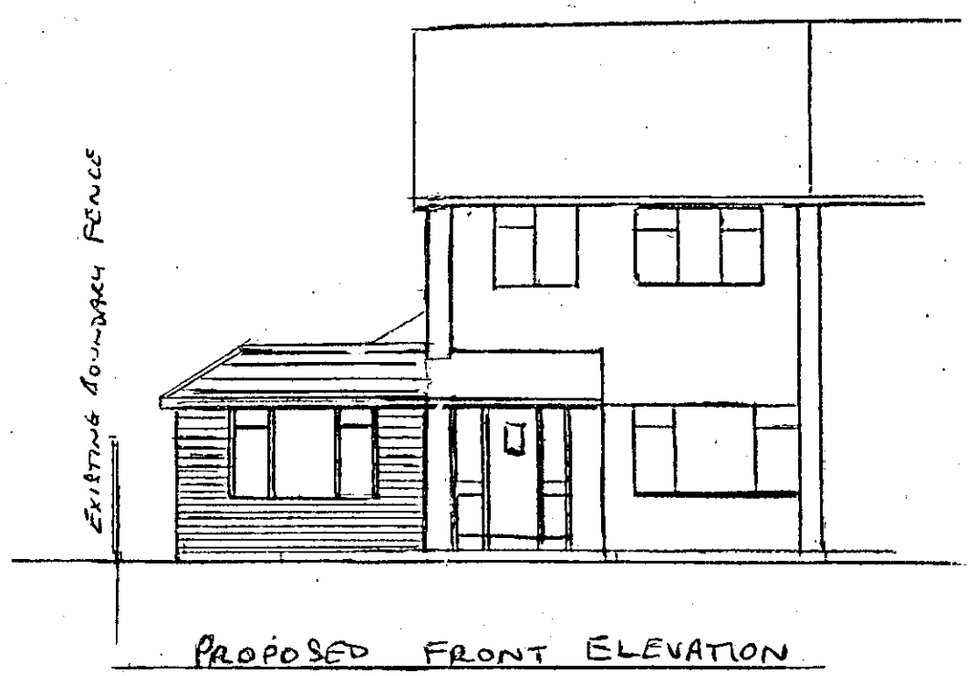

PROPOSED FRONT ELEVATION

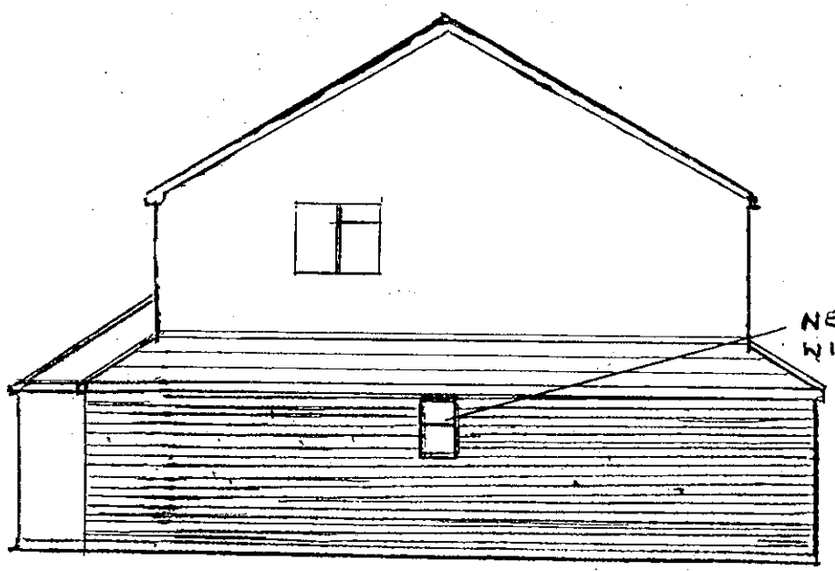

PROPOSED SIDE ELEVATION



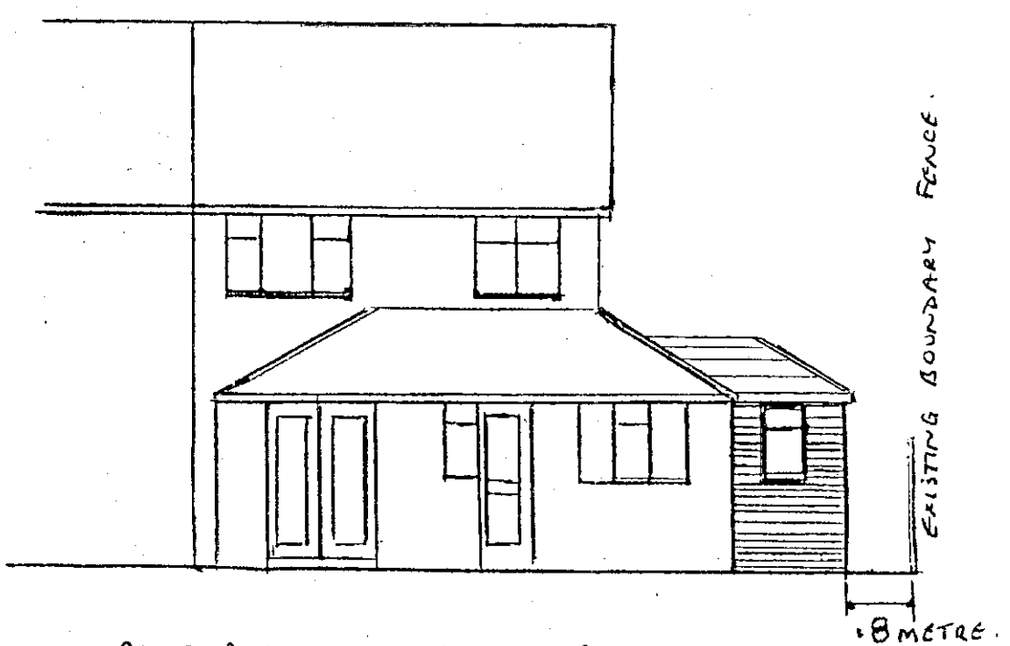

PROPOSED REAR ELEVATION.

9 11/6/01

SCALE 1:100

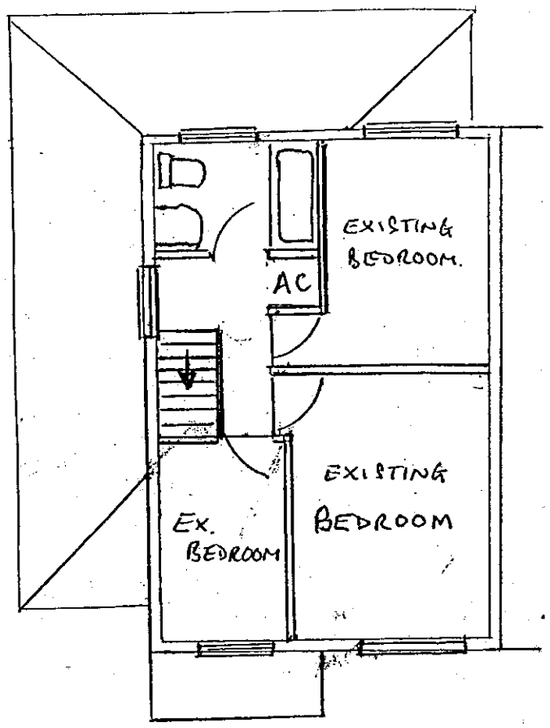

EXISTING FIRST FLOOR LAYOUT

MR+MRS HARTLEY
171 COLEMANS MOOR ROAD
WOODLEY
BERKS.
RG5 4DD.

DATE - 6-11-00

FIRST FLOOR PLAN.

SCALE 1:100

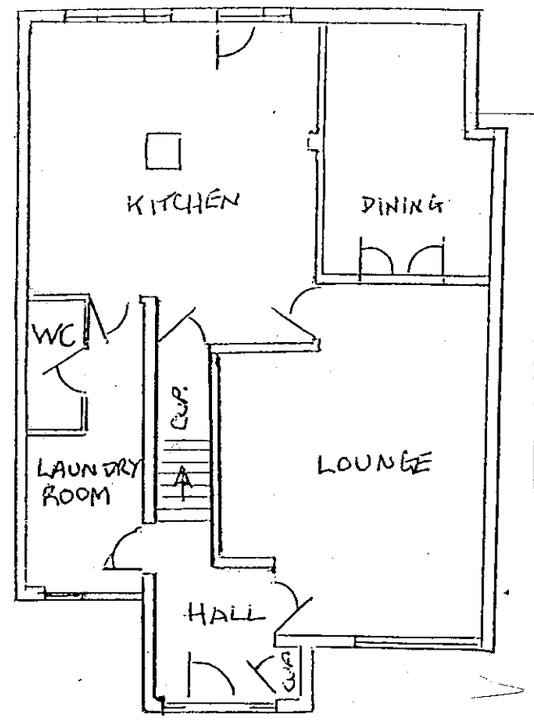

EXISTING GROUND FLOOR LAYOUT

MR+MRS HARTLEY
171 COLEMANS MOOR
WOODLEY,
BERKS.
RG5 4DD.

DATE 6-11-00

GROUND FLOOR PLAN. + FIRST FLOOR PLAN

SCALE 1:100

REVISION DATE: 23/11/00

ADDITIONAL PLAN

2791

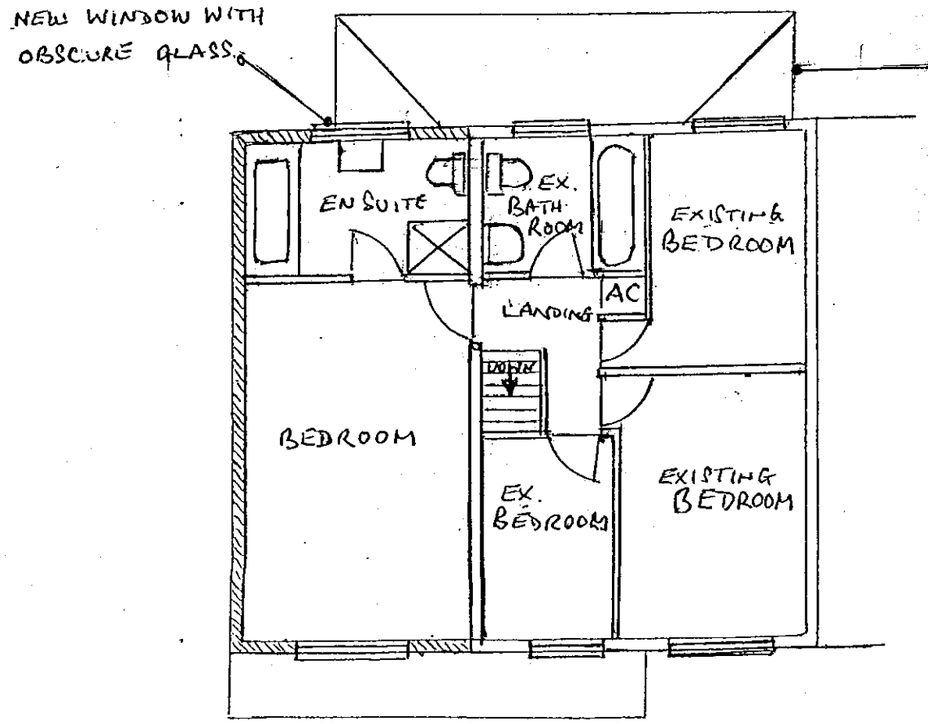

PROPOSED FIRST FLOOR LAYOUT

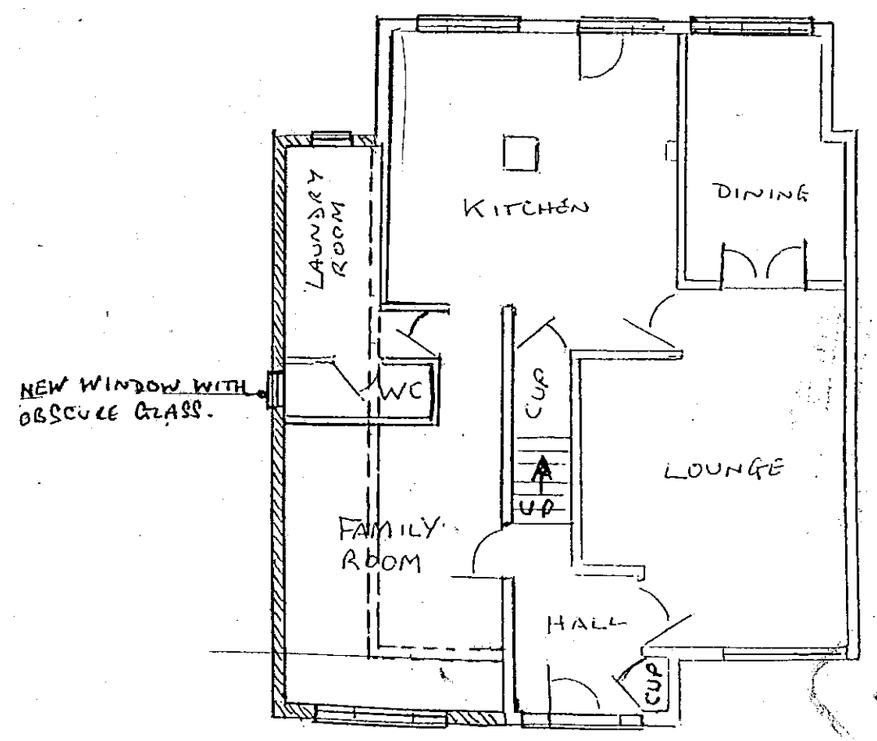

PROPOSED GROUND FLOOR LAYOUT

REFUSED

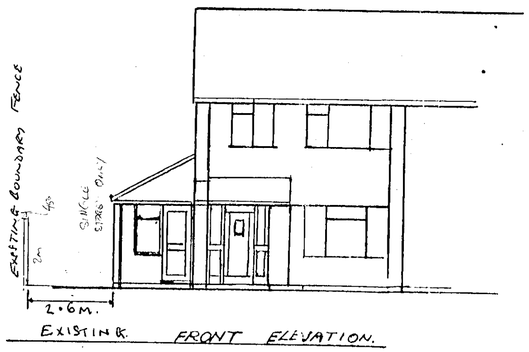

EXISTING FRONT ELEVATION.

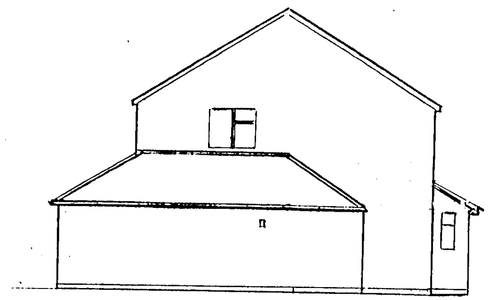

EXISTING SIDE ELEVATION.

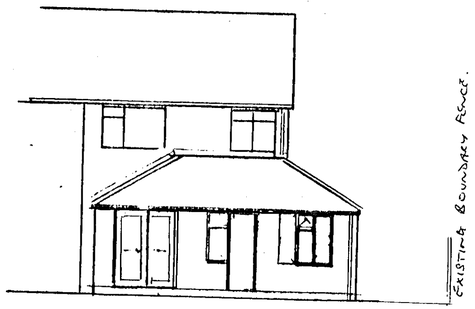

EXISTING REAR ELEVATION.

PROPOSED EXTENSION

FOR. MR. P. HARTLEY

AT. 171 COLEMANS MOOR ROAD.
WOODLEY.
NR. READING.
BERKS.

TWO STOREY EXTENSION TO SIDE.
ELEVATIONS + SITE PLAN
NOTE- BRICKS + ROOF TILES TO MATCH EXISTING.



DATE. 6-11-00

SCALE 1:100, 1:500

10.NOV.2000* 2791



PROPOSED FRONT ELEVATION

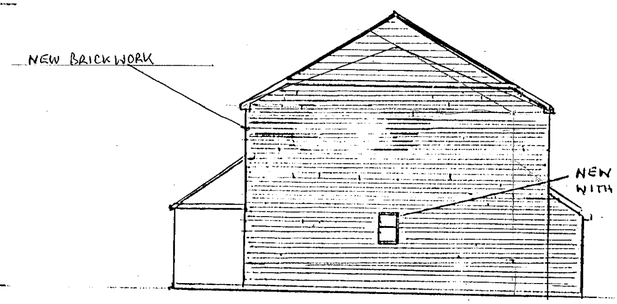

PROPOSED SIDE ELEVATION

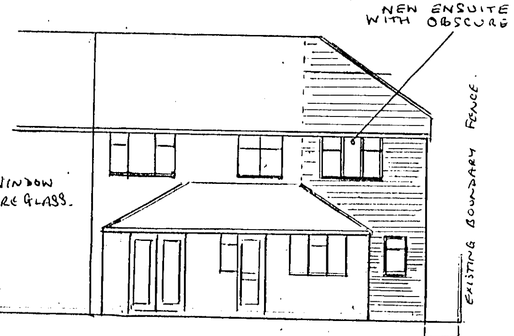

PROPOSED REAR ELEVATION.

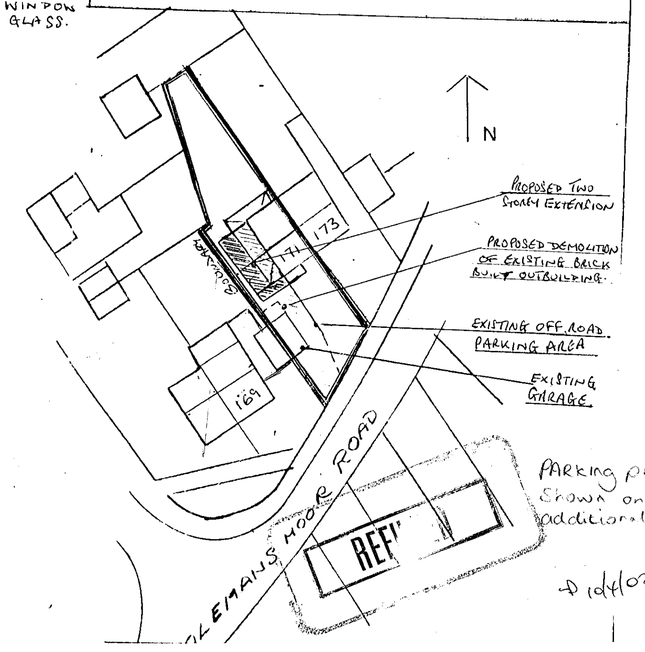

SCALE 1:100

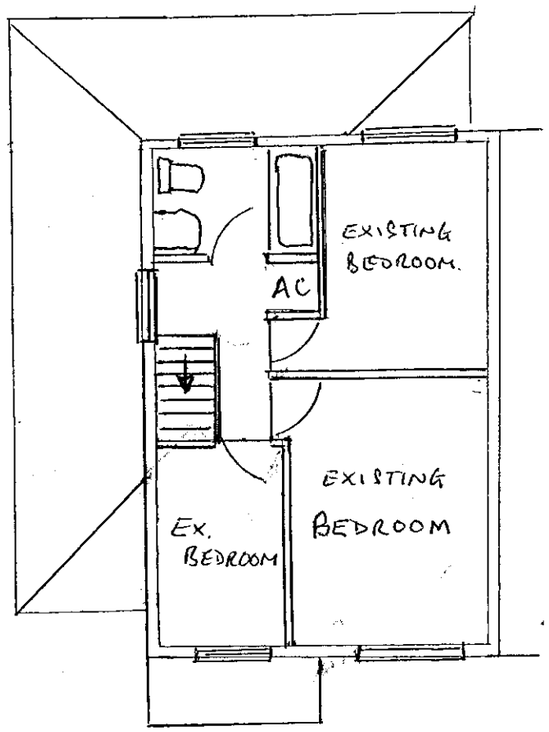

EXISTING FIRST FLOOR LAYOUT

MR+MRS HARTLEY
171 COLEMANSMOOR ROAD
WOODLEY
BERKS.
RG5 4DD.

DATE - 6-11-00

FIRST FLOOR PLAN.

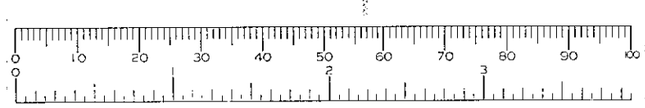

SCALE 1:100

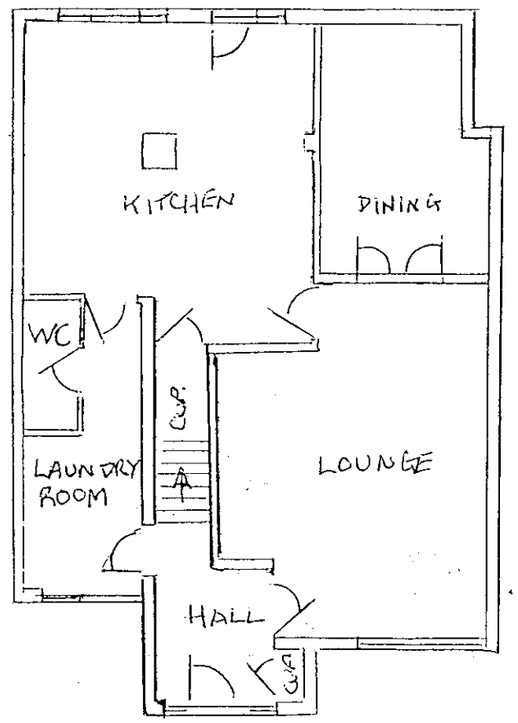

EXISTING GROUND FLOOR LAYOUT

MR+MRS HARTLEY
171 COLEMANSMOOR
WOODLEY,
BERKS.
RG5 4DD.

DATE 6-11-00

GROUND FLOOR PLAN. + FIRST FLOOR PLAN

SCALE 1:100

NEW WINDOW WITH OBSCURE GLASS.

EXISTING PITCH ROOF TO GROUND FLOOR.

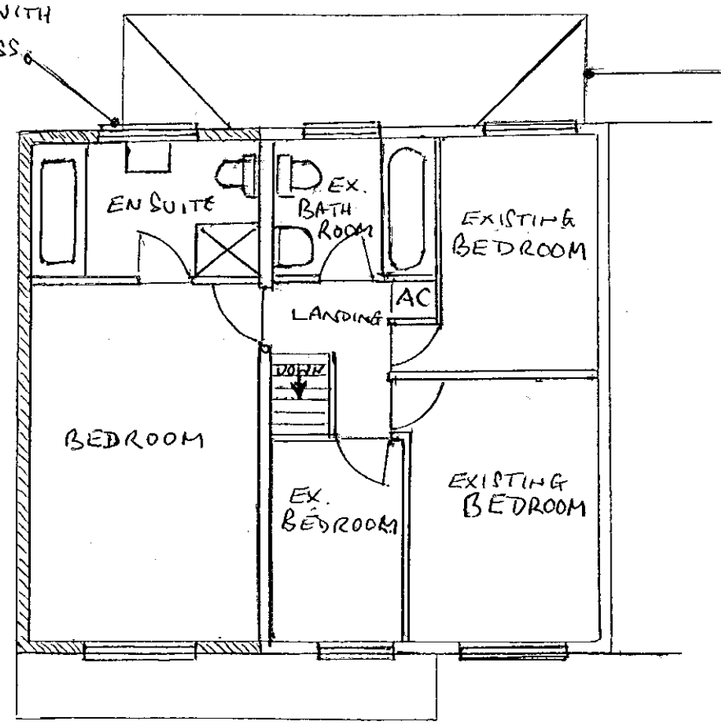

PROPOSED FIRST FLOOR LAYOUT

NEW WINDOW WITH OBSCURE GLASS.

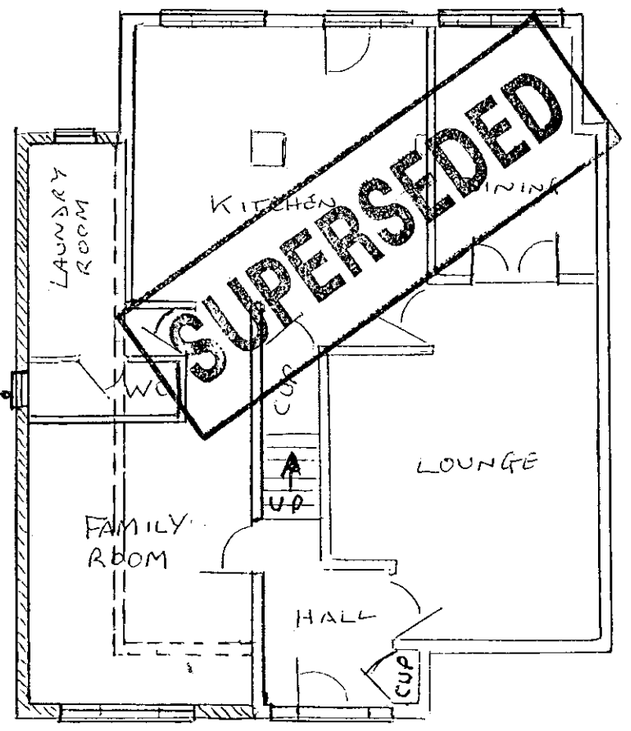

PROPOSED GROUND FLOOR LAYOUT

10.NOV.2000 2121

SCALE 1:100

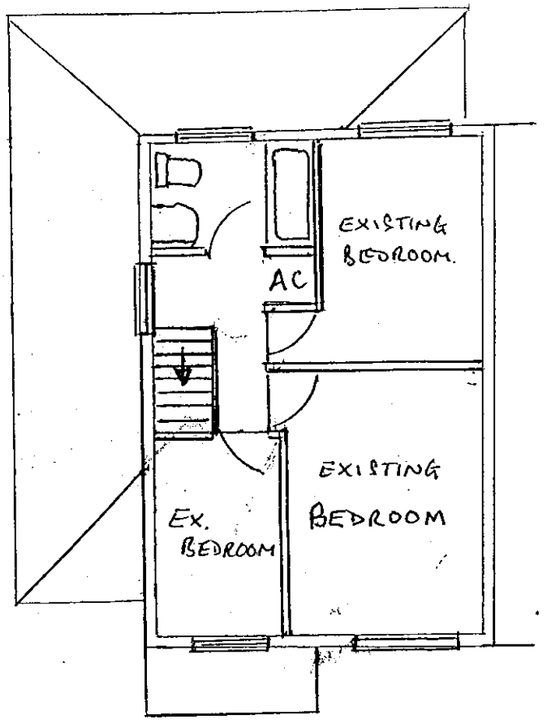

EXISTING FIRST FLOOR LAYOUT

MR+MRS HARTLEY
171 COLEMANSMOOR ROAD
WOODLEY
BERKS.
RG5 4DD.

DATE - 6-11-00

FIRST FLOOR PLAN.

SCALE 1:100

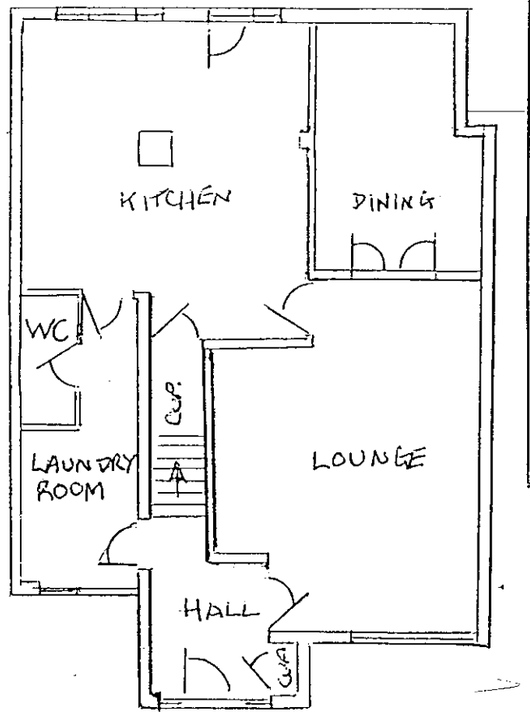

EXISTING GROUND FLOOR LAYOUT

MR+MRS HARTLEY
171 COLEMANSMOOR
WOODLEY,
BERKS.
RG5 4DD.

DATE 6-11-00

GROUND FLOOR PLAN. + FIRST FLOOR PLAN

SCALE 1:100

REVISION DATE: 23/11/00

NEW WINDOW WITH OBSCURE GLASS.

EXISTING PITCH ROOF TO GROUND FLOOR.

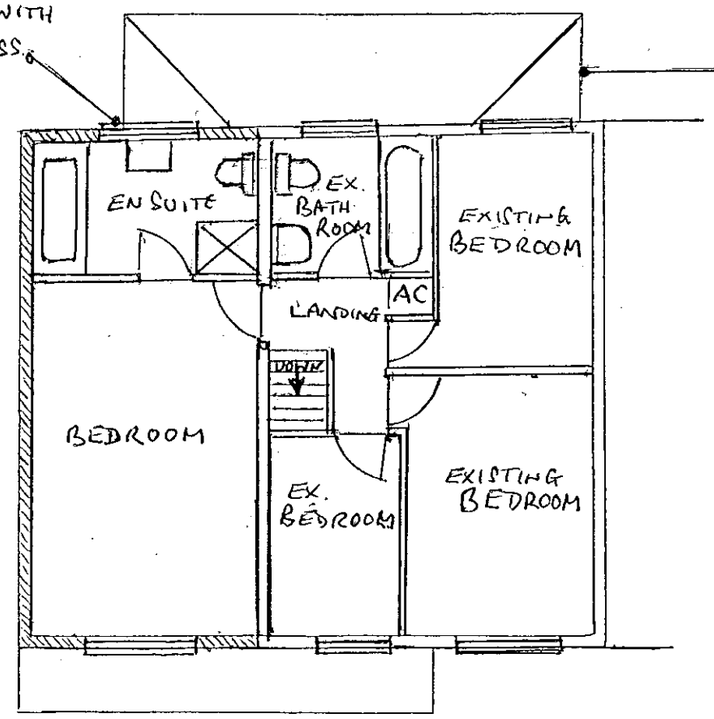

PROPOSED FIRST FLOOR LAYOUT

NEW WINDOW WITH OBSCURE GLASS.

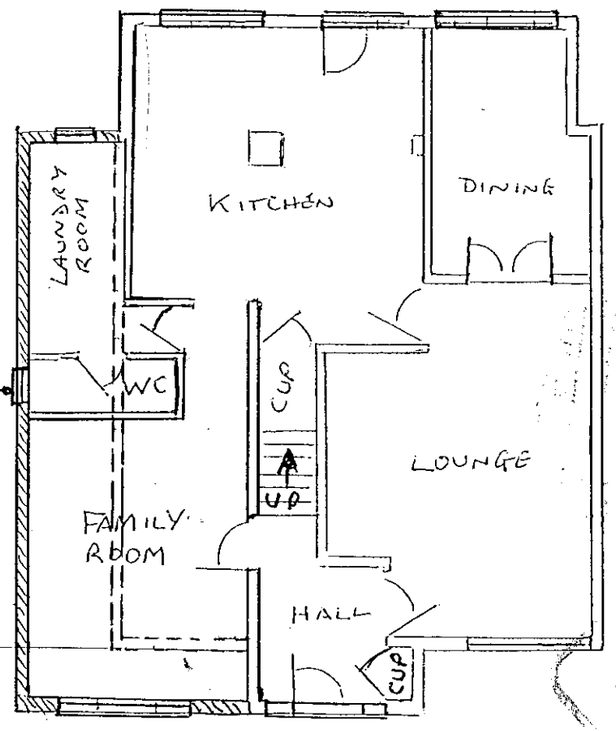

PROPOSED GROUND FLOOR LAYOUT

ADDITIONAL P

2791

REFUSED