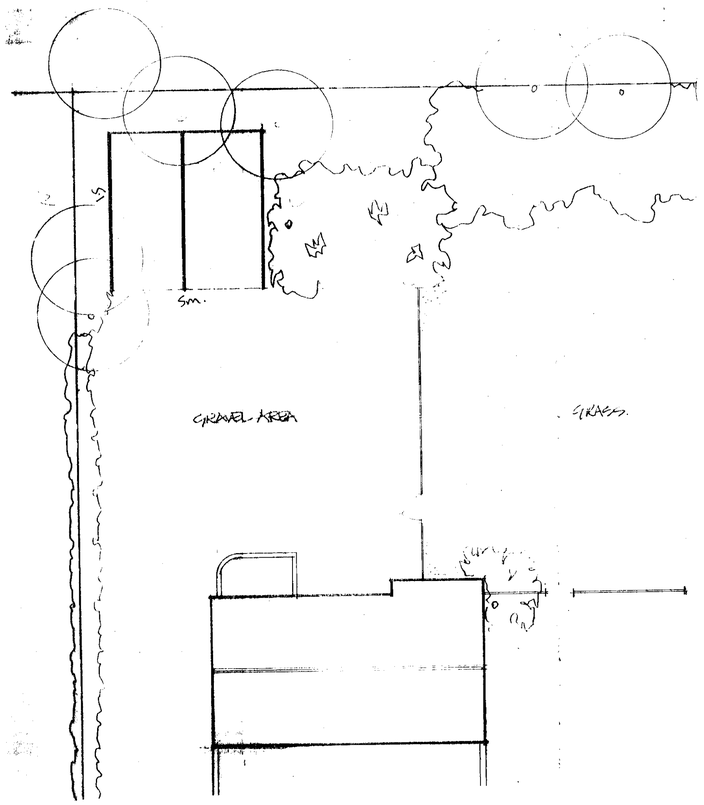

EXISTING **PART SITE** LAYOUT 1:100

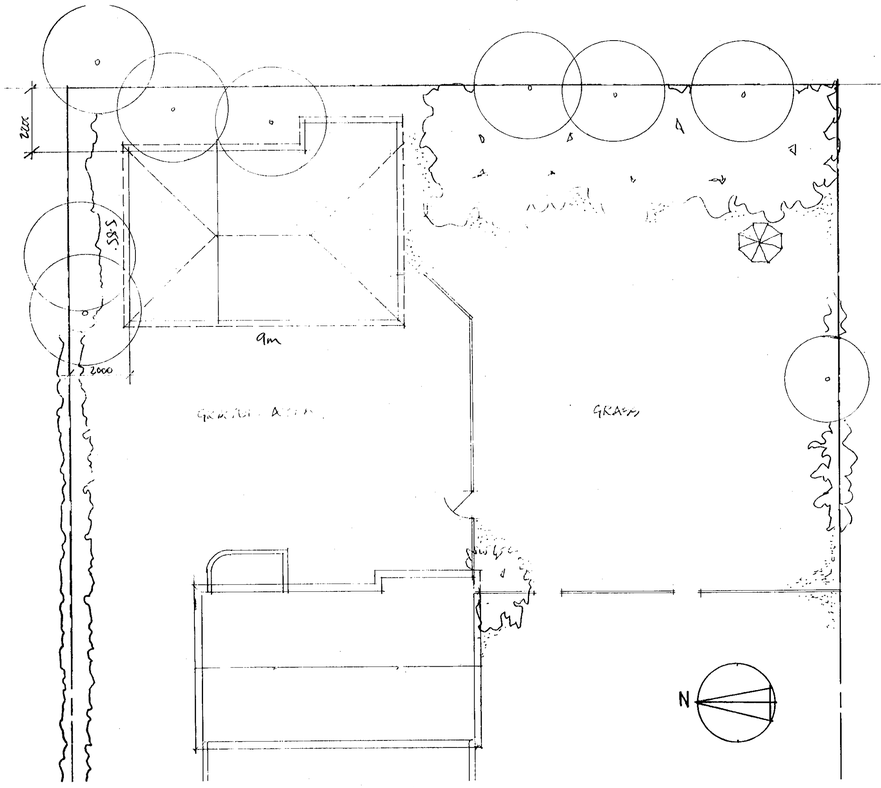

PROPOSED PART SITE LAYOUT 1:100

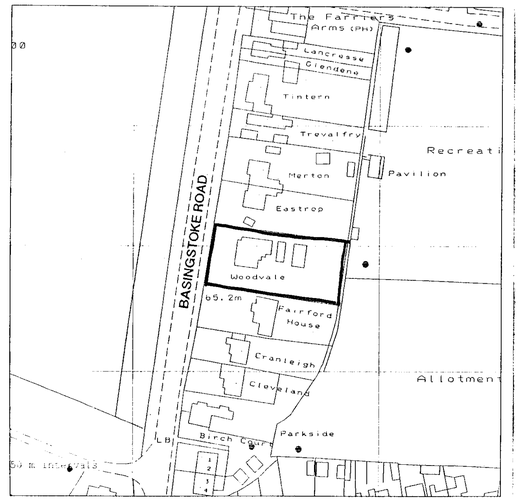

LOCATION PLAN 1:1250

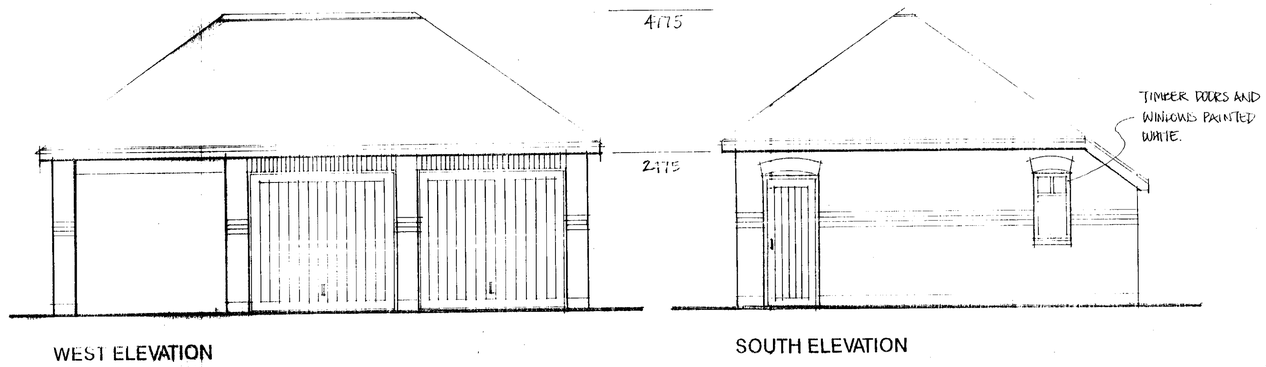

WEST ELEVATION

SOUTH ELEVATION

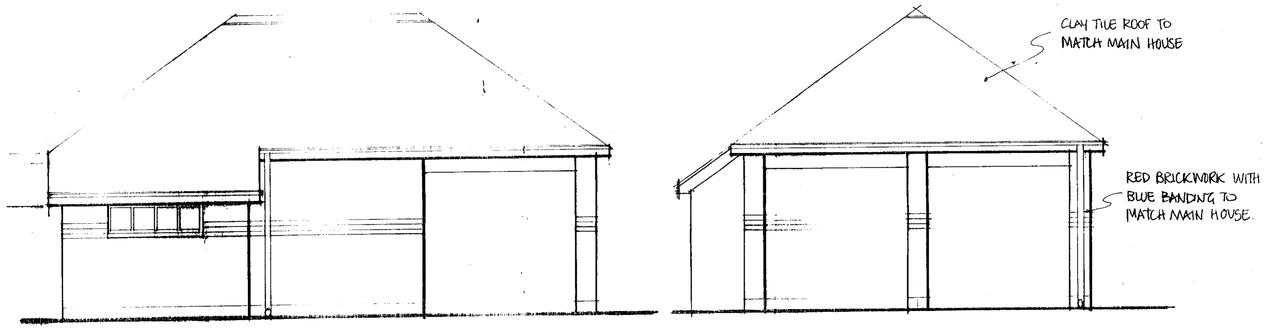

EAST ELEVATION

NORTH ELEVATION

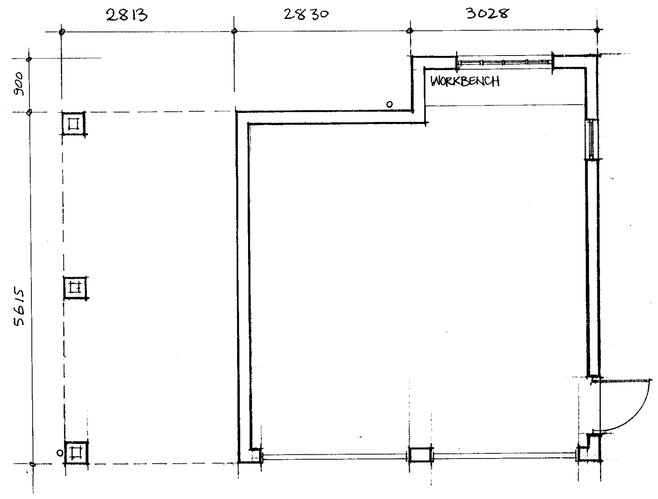

GARAGE PLAN 1:50

APPROVED
17 MAY 2000 * 1548

JIM ARTHUR *architect*

13 KINGS ROAD
WILLESDEN GREEN
LONDON , NW10 2BL
TEL : 020 8459 3569

Client

Mrs.A.M.Sheard

Project

Woodvale House, Spencers Wood

Discription

Proposed Garage

Scale	Date	Drawn
various	**05/2000**	**ja**

job no.	Dwg.no.	Revision
102	**001**	

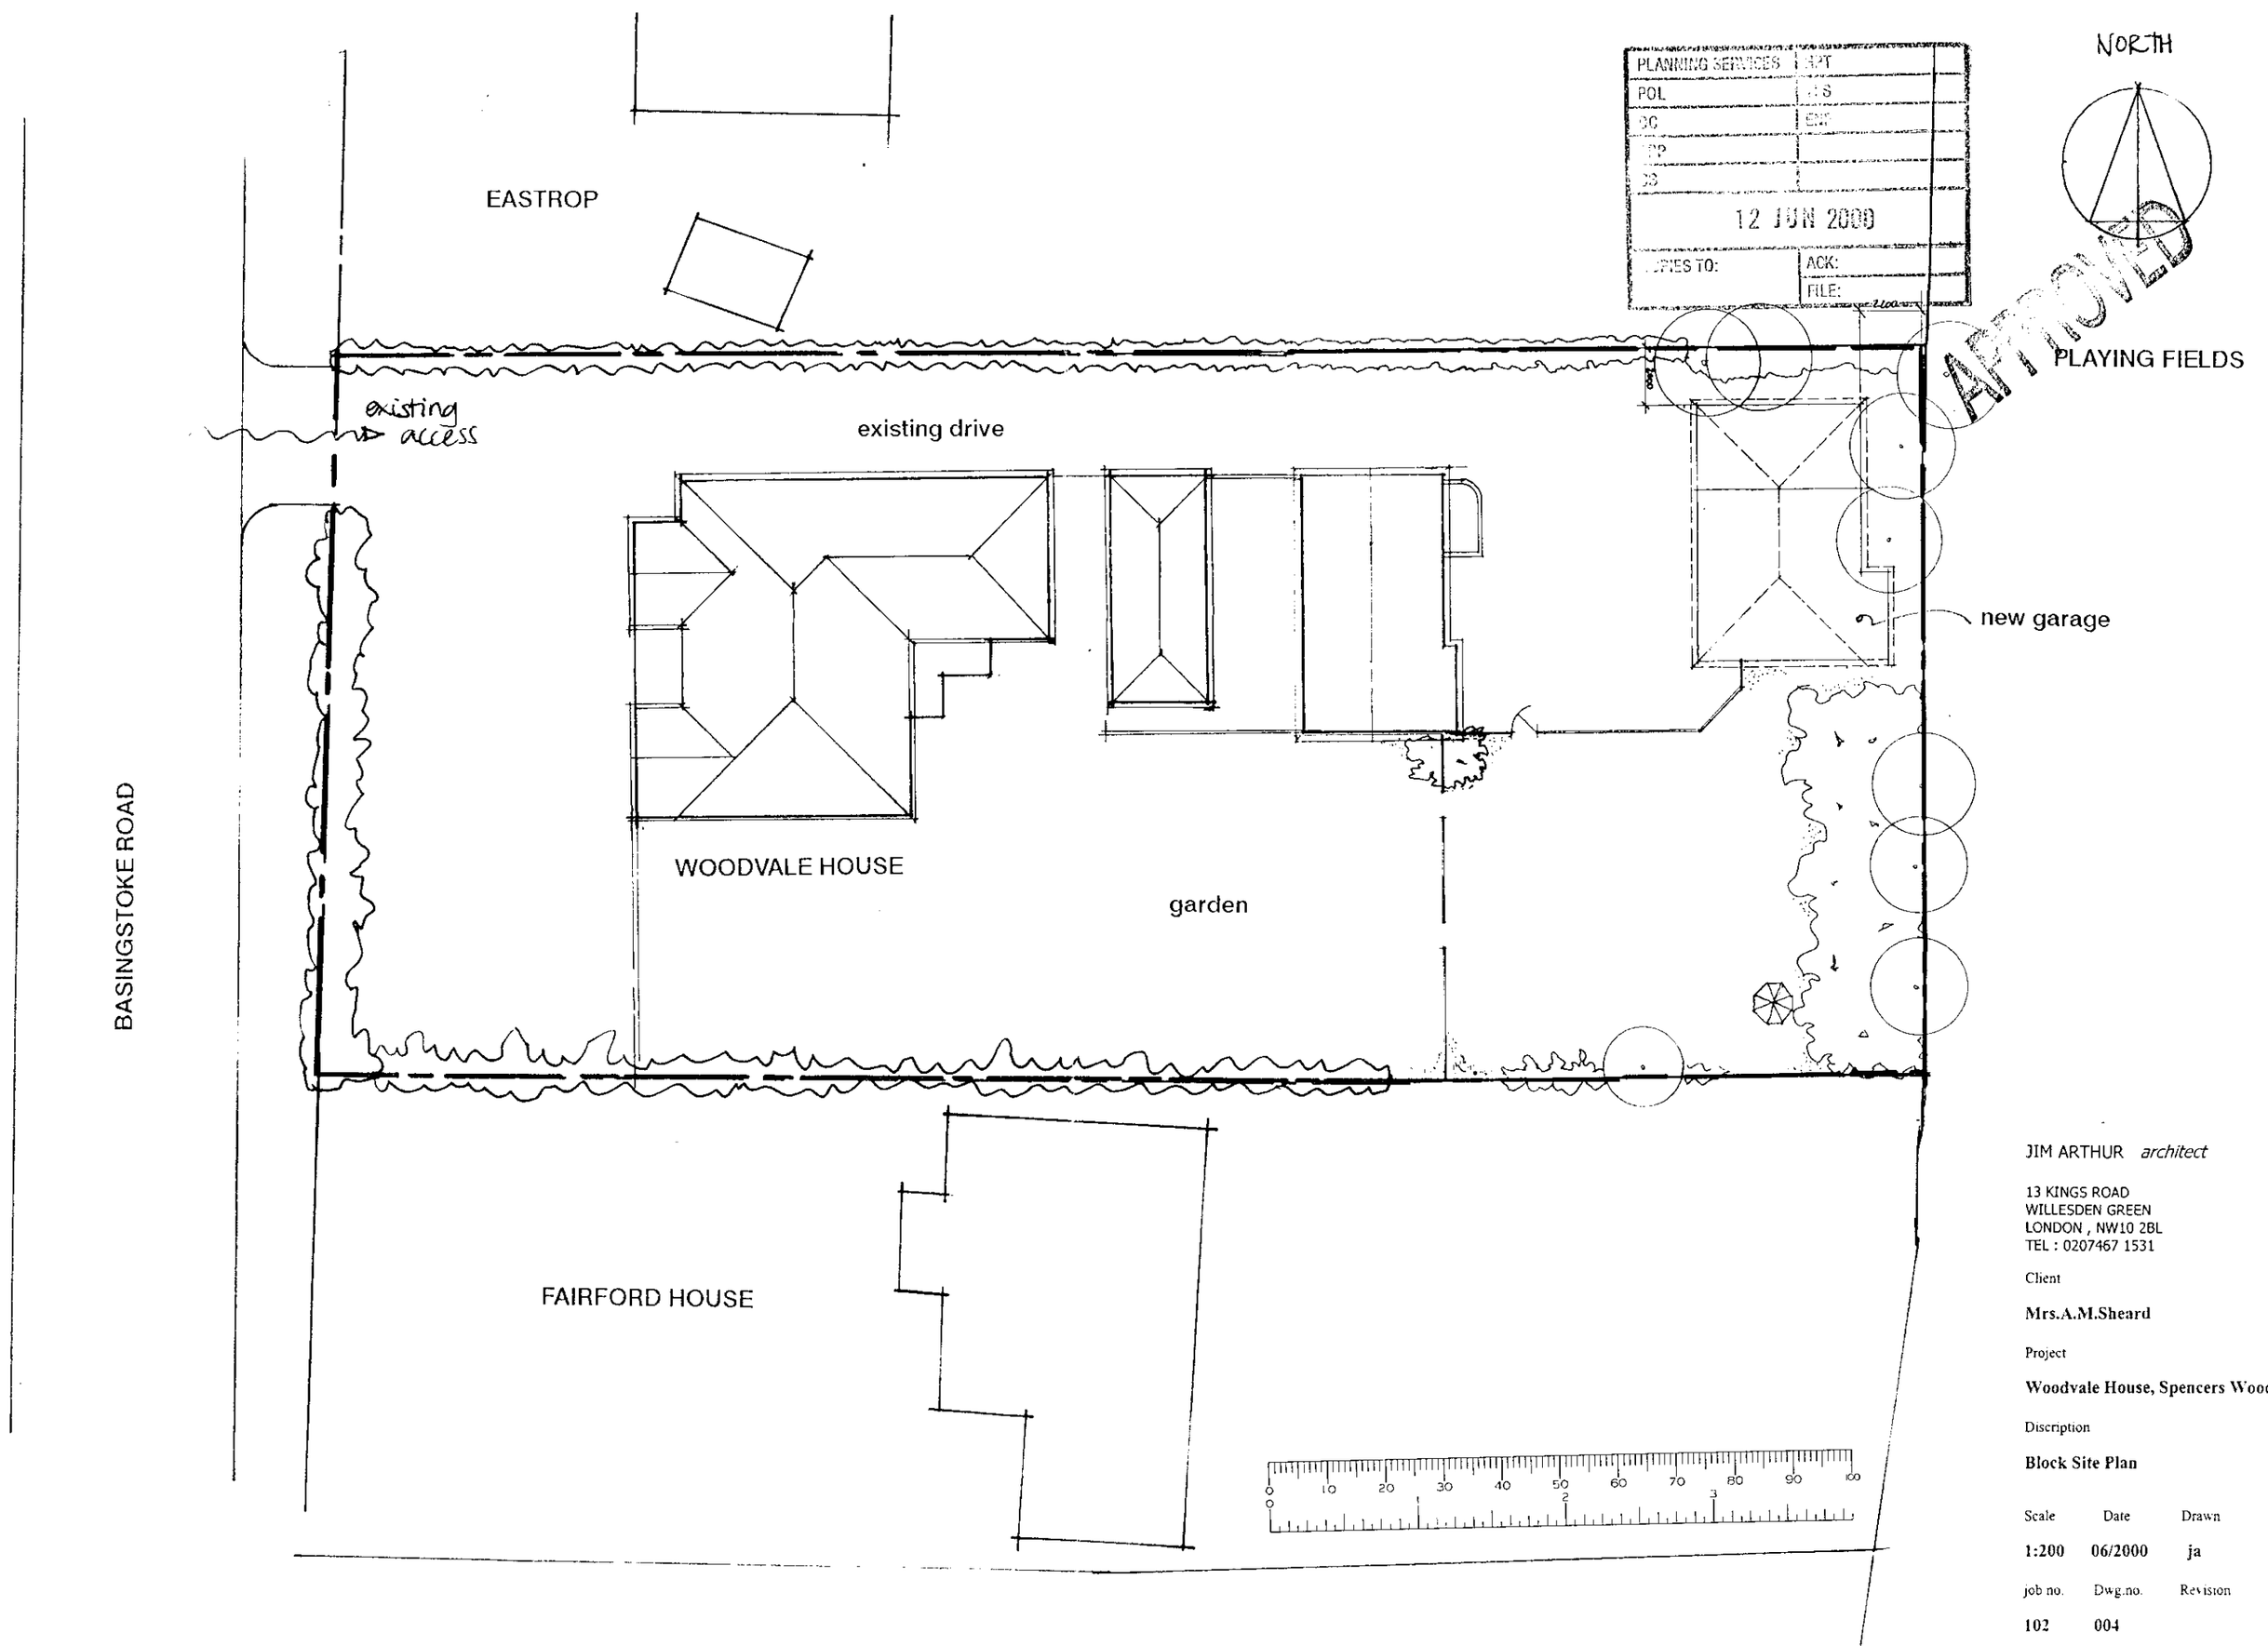

JIM ARTHUR *architect*

13 KINGS ROAD
WILLESDEN GREEN
LONDON , NW10 2BL
TEL : 0207467 1531

Client

Mrs.A.M.Sheard

Project

Woodvale House, Spencers Wood

Discription

Block Site Plan

Scale	Date	Drawn
1:200	06/2000	ja

job no.	Dwg.no.	Revision
102	004	