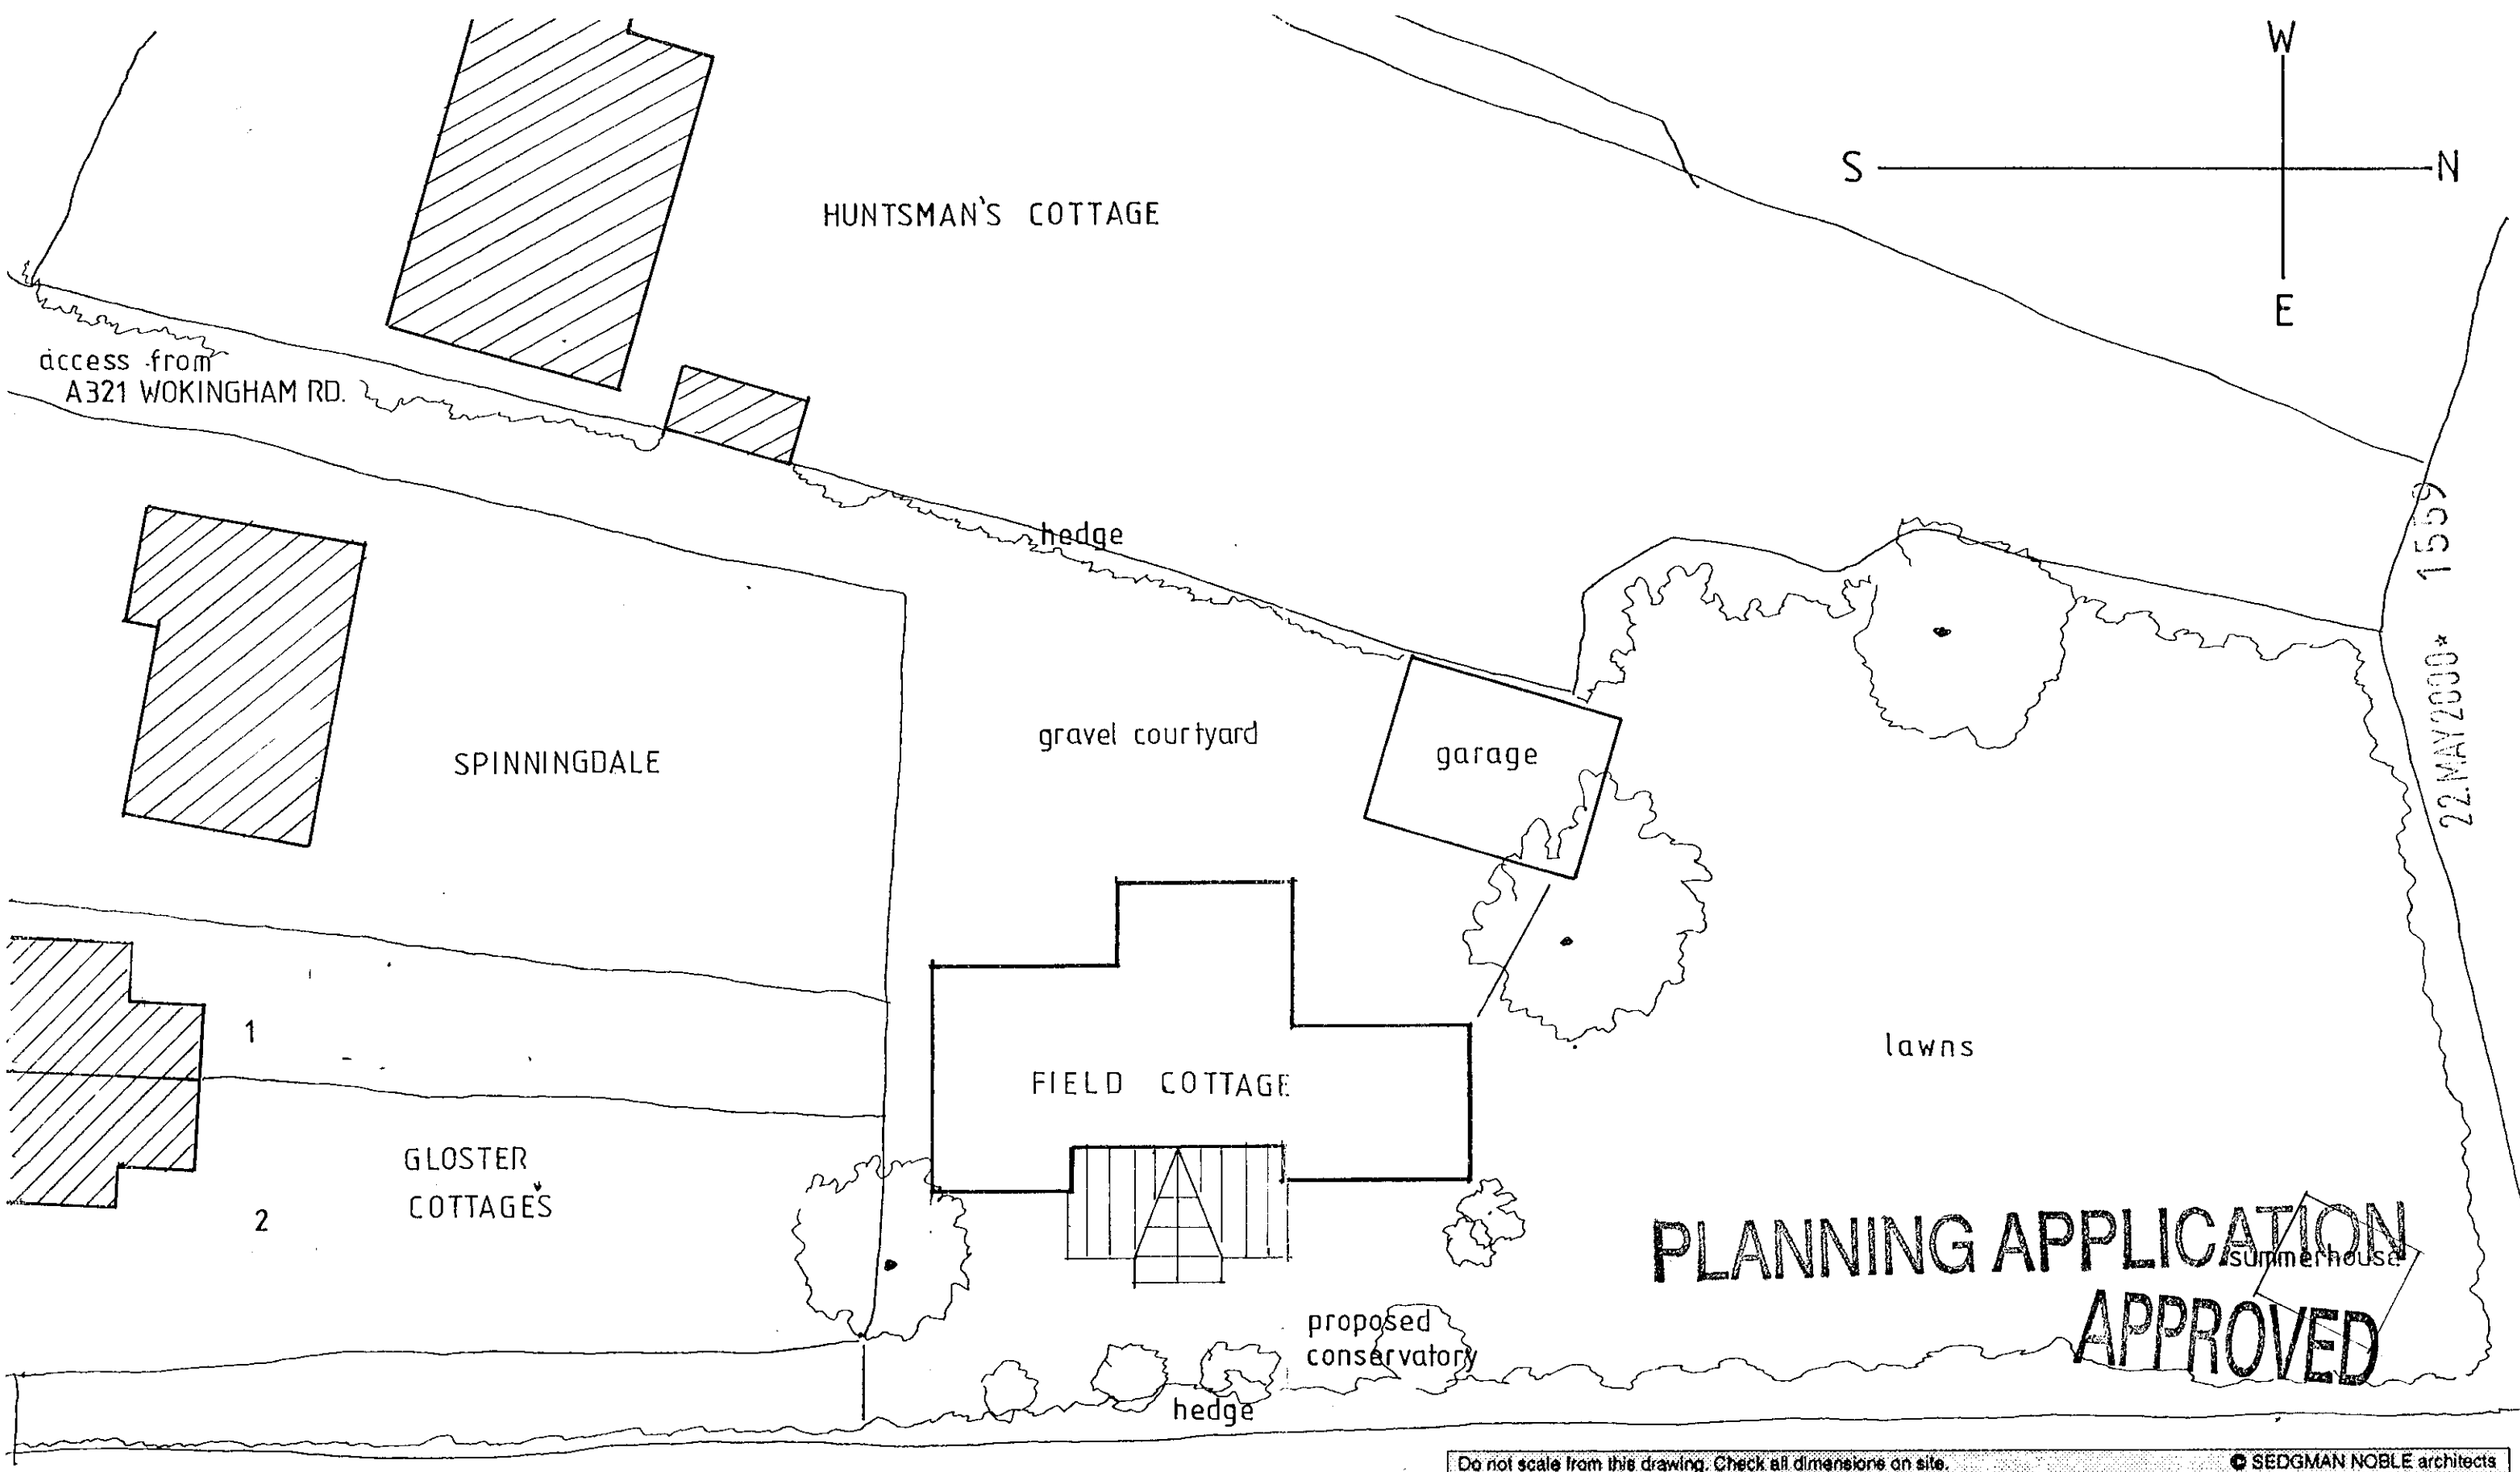

22 MAY 2000* 1559

PLANNING APPLICATION
APPROVED

Do not scale from this drawing. Check all dimensions on site. © SEDGMAN NOBLE architects

SEDGMAN NOBLE architects
The Studio,
Spring Meadows Business Centre, Highfield Farm.
Wargrave, READING, Berkshire. RG10 8PZ
Tel: 0118 940 4747 Fax: 0118 940 4749

Date

Scale 1.200

Drawn

Drawing Title: SITE PLAN

Project: PROPOSED CONSERVATORY
FIELD COTTAGE, WHISTLEY GREEN, HURST.

Job No: 163

Drawing No: FCWGH / 01

Revision:

ELITE REPROGRAPHICS 980797

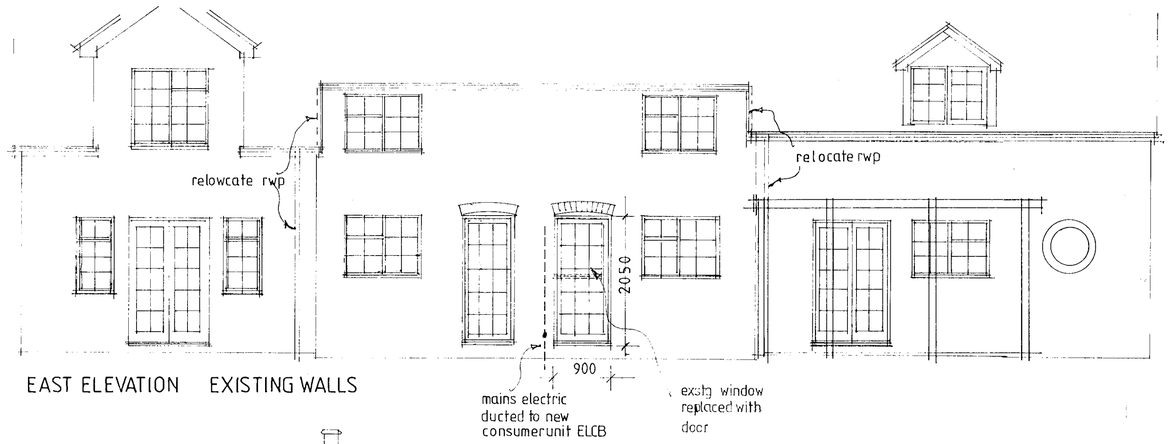

EAST ELEVATION EXISTING WALLS

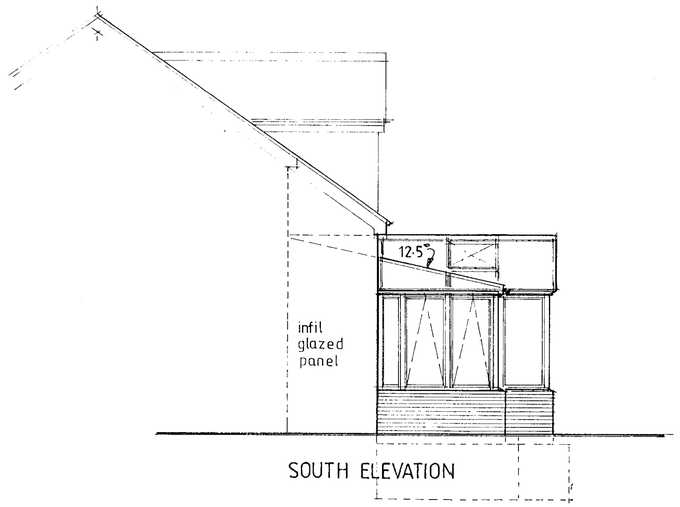

SOUTH ELEVATION

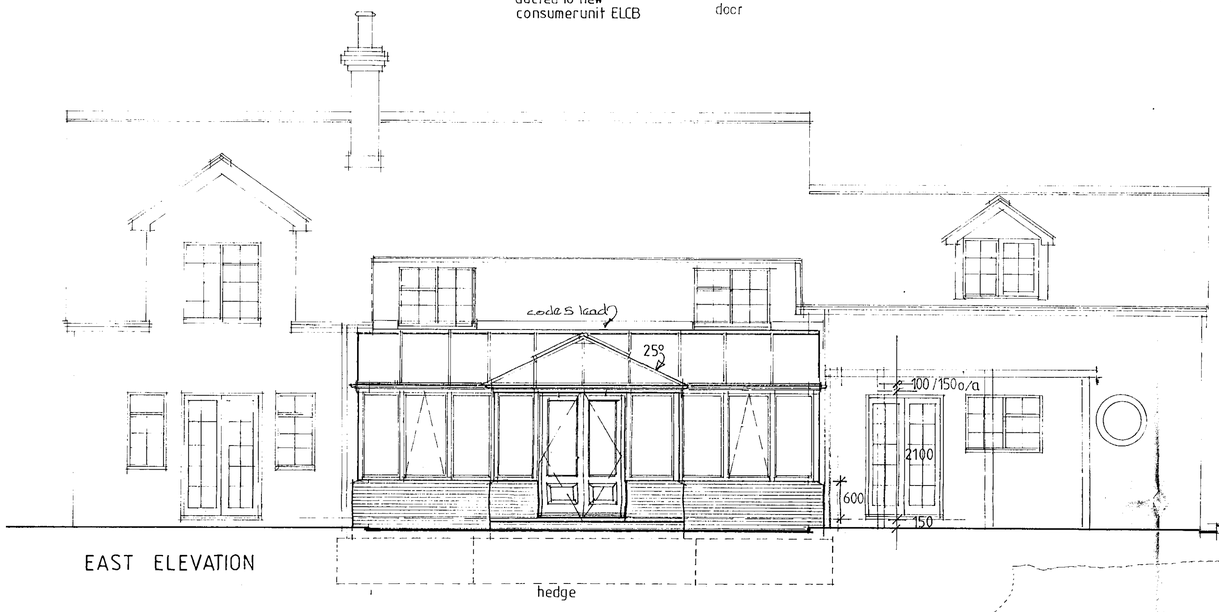

EAST ELEVATION

NOTES

HARDWOOD CONSERVATORY PAINTED WHITE

SEALED DOUBLE GLAZED WINDOWS AND ROOF GLAZING

TOUGHENED SAFETY GLASS TO WINDOWS AND DOORS

ROOF GLAZING TOUGHENED AND BLUE ANTI SUN TINTED

BRICKWORK UP TO 600mm CAVITY 100/65/100 FULLY FILLED CONCRETE BLOCKS (4.0N/mm²) INNER PLASTERED

WIDE TILED WINDOW BOARD INTERNAL

BRICKWORK TO MATCH TO FLANK WALLS OF HOUSE

HOUSE WALL BRICKWORK NOW INTERNAL, MADE GOOD AND RETAINED AS FACEWORK

FLOOR FINISH PATTERENED QUARRY TILE

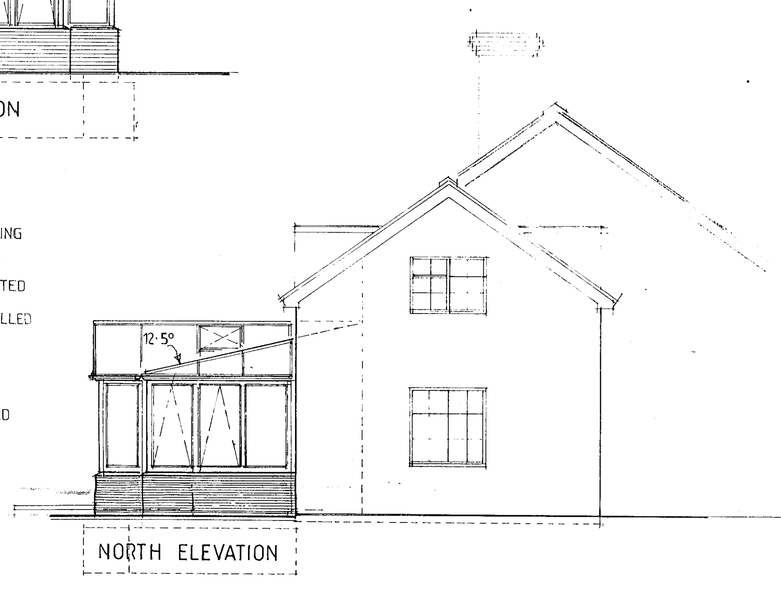

NORTH ELEVATION

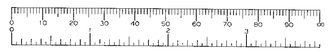

22.MAY2000* 1559

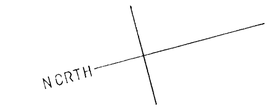

to existing soakaway

existing sw drainage

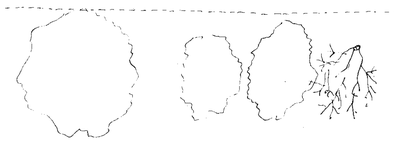

GARDEN

200 step up

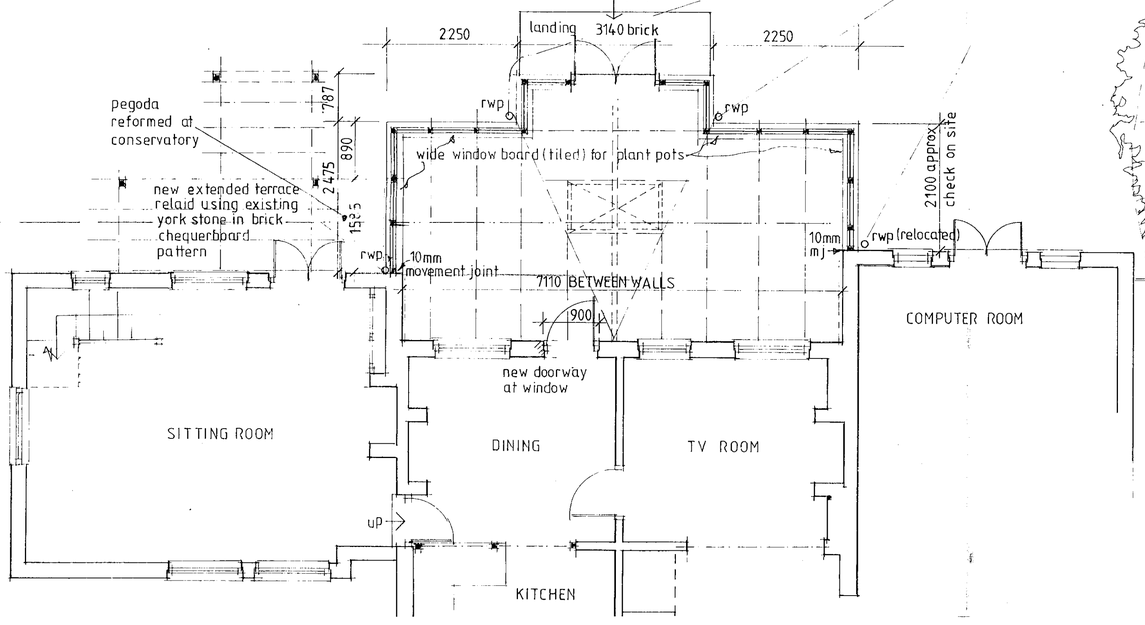

GARDEN

ROOF PLAN

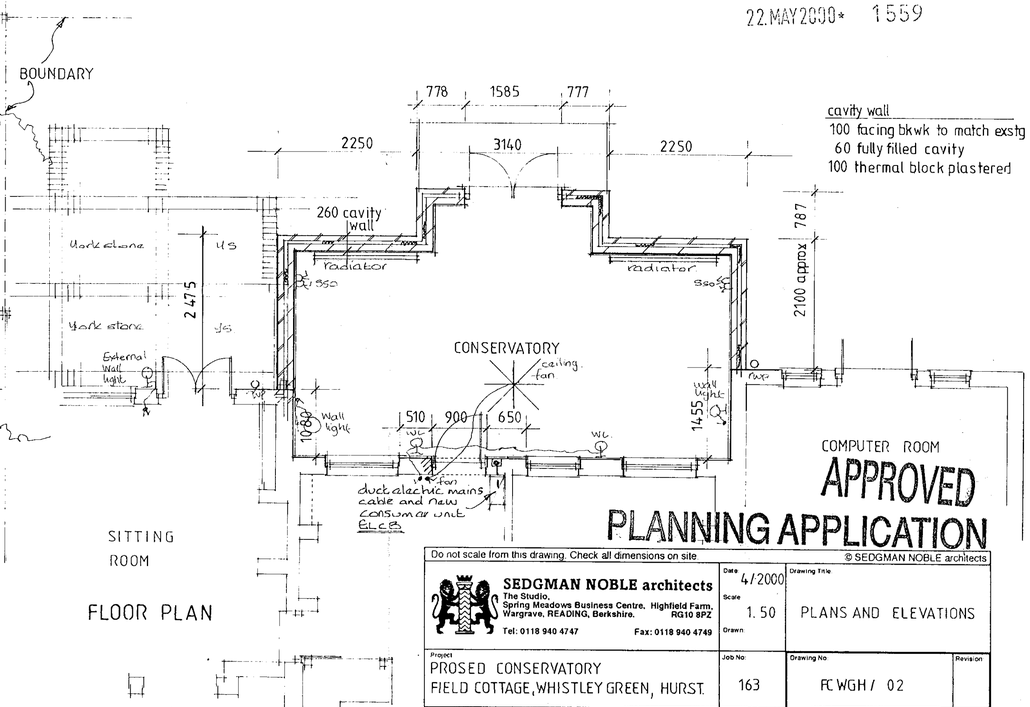

FLOOR PLAN

cavity wall
100 facing bkwk to match exstg
60 fully filled cavity
100 thermal block plastered

COMPUTER ROOM

APPROVED

PLANNING APPLICATION

Do not scale from this drawing. Check all dimensions on site. © SEDGMAN NOBLE architects

SEDGMAN NOBLE architects The Studio, Spring Meadows Business Centre, Wargrave, READING, Berkshire. Highfield Farm, RG10 8PZ Tel: 0118 940 4747 Fax: 0118 940 4749	Date 4/2000 Scale 1.50 Drawn	Drawing Title: PLANS AND ELEVATIONS	
Project: PROSED CONSERVATORY FIELD COTTAGE, WHISTLEY GREEN, HURST.	Job No: 163	Drawing No: PC WGH / 02	Revision