APPROVED

0465
040ha
·10

0665
040ha
·10

Birch Plantation

2967
1·676ha
4·14

PROPOSED GOLF CLUBHOUSE

EXISTING LAKE

5653
23·989ha
59·28

2945
2·413ha
5·96

Penn Bushes

Pond

Pond

1743
3·640ha
9·00

THE STRAIGHT MILE

Site Entrance

PROPOSED BUNGALOW FOR GOLF COURSE MANAGER

PROPOSED GARAGE

3831
2·267ha
5·60

6139
·656ha
1·62

Sluice

44·7m

SITE PLAN

SCALE 1;1250

0 10 20 30 40 50 60 70 80 90 100

WOKINGHAM DISTRICT/
ROYAL BOROUGH OF WINDSOR & MAIDENHEAD
BOUNDARY LINE

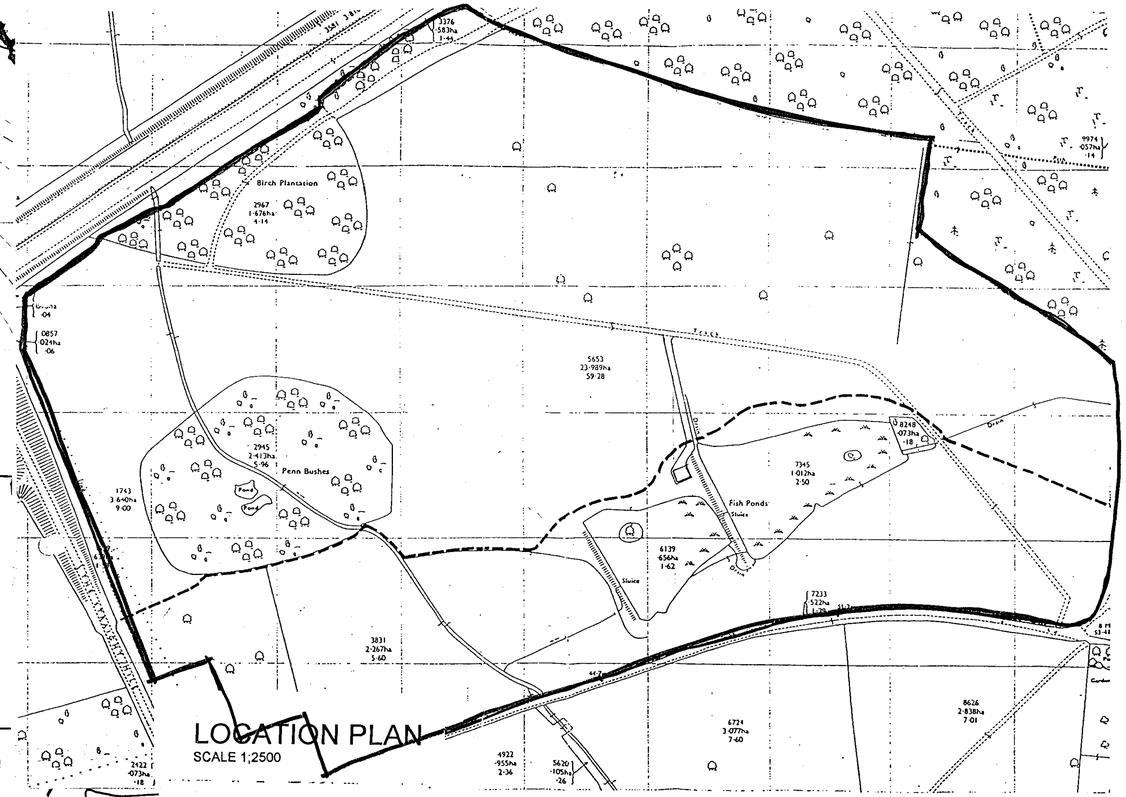

LOCATION PLAN

SCALE 1;2500

16 MAR 2000* D/13

tpa

Terry Platt Architects

33A St Lukes Road Maidenhead
Berkshire SL6 7DN

Tel. 01628 412388
Fax: 01628 412390

Email tplattarch@aol.com

Client:
Mr & Mrs Blainey

Job title:
Proposed Garage
Billingbear Golf Course
Billingbear

Drawing title:
Site Plan
Location Plan

Scale: 1:1250 1:2500
Date: April 99
Drawn by:

Drawing no: 891/17

Rev:

The tpa Design Company Ltd architects landscape architects interior design project management planning supervisors

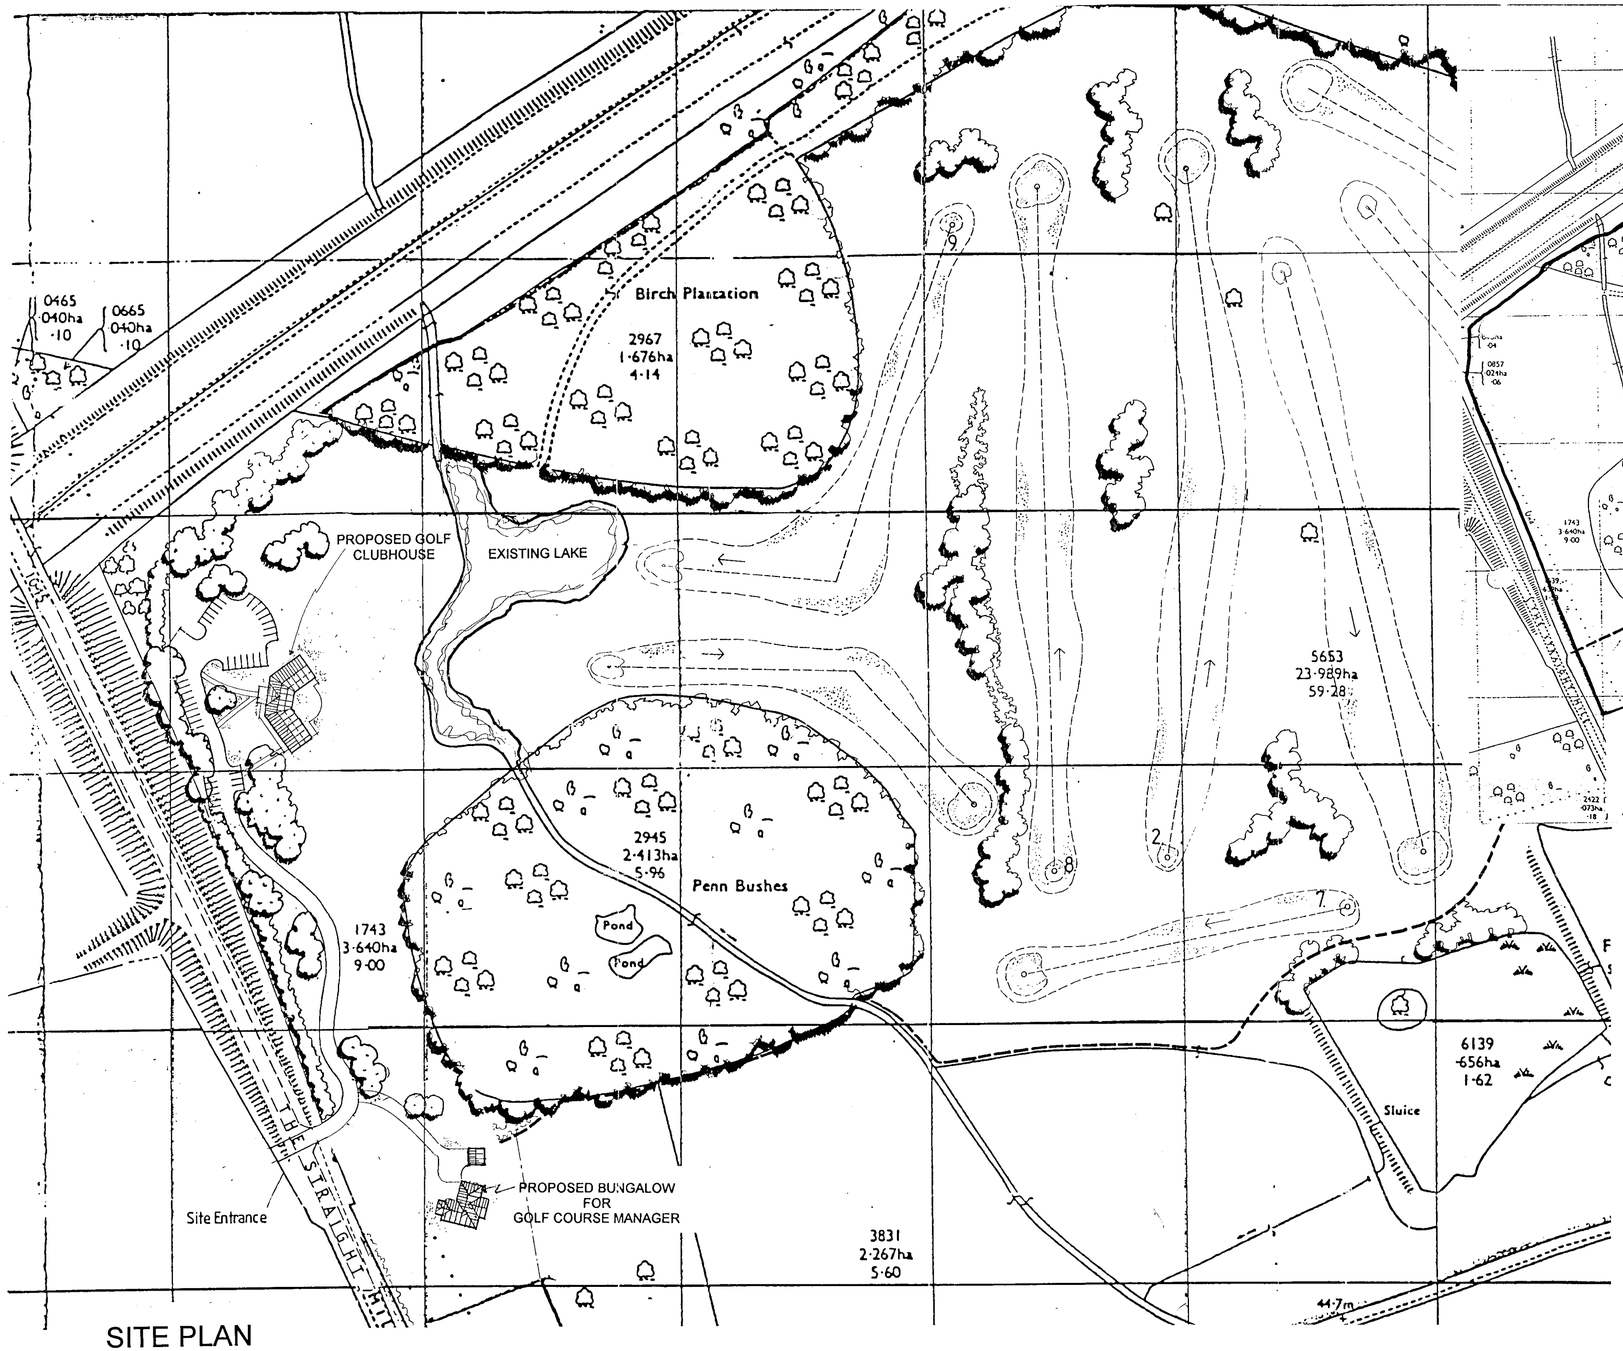

SITE PLAN
SCALE 1;1250

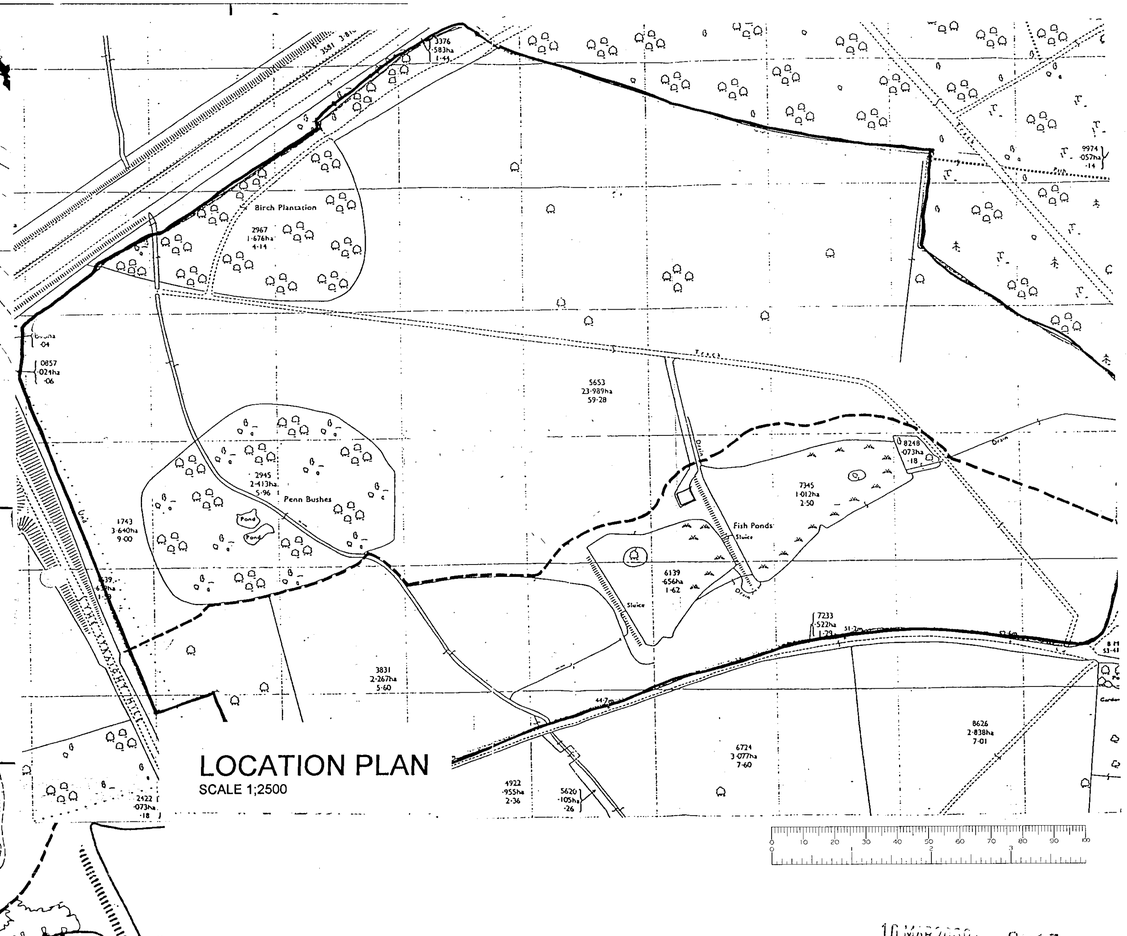

LOCATION PLAN
SCALE 1;2500

APPROVED

10.MAR2000* 0913

Rev A September 1999
Position of Clubhouse moved nearer
to highway and car park

tpa
Terry Platt Architects
33A St Lukes Road Maidenhead
Berkshire SL6 7DN
Tel. 01628 412388
Fax: 01628 412390
Email tplattarch@aol.com

Client:
Mr & Mrs Blainey

Job title:
Proposed Clubhouse
Billingbear Golf Course
Billingbear

Drawing title:
Site Plan
Location Plan

Scale:	Date:	Drawn by:
1:1250 1:2500	April 99	

Drawing no:	Rev:
891/09	A

The tpa Design Company Ltd architects landscape architects interior design project management planning supervisors

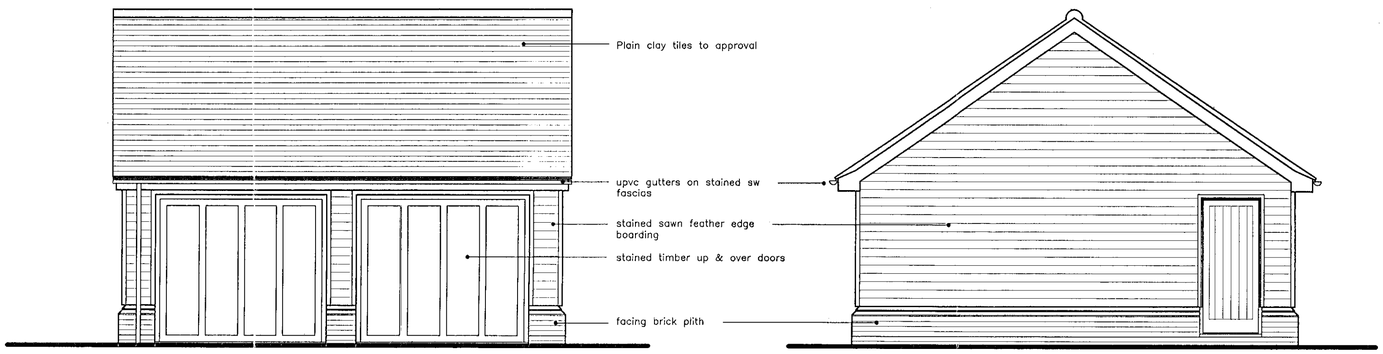

FRONT ELEVATION

SIDE ELEVATION

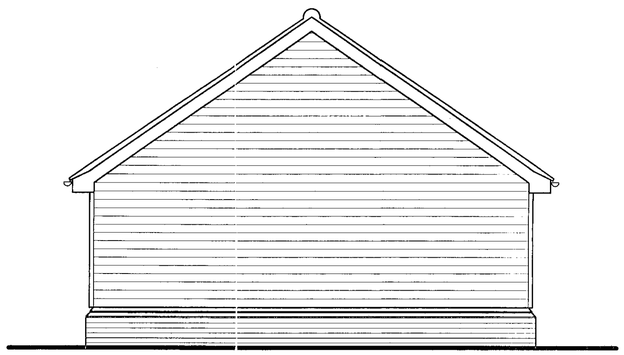

SIDE ELEVATION

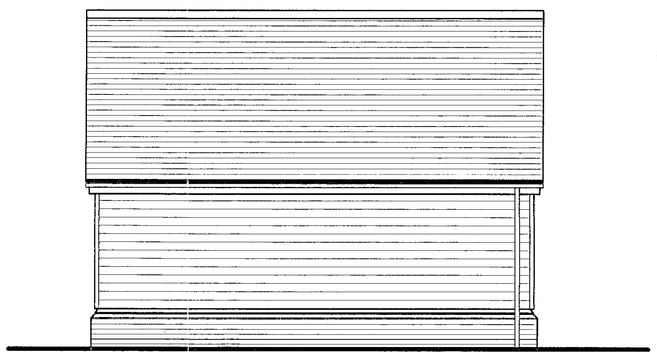

REAR ELEVATION

100ø sw drain laid 1:60 on & surrounded in 100mm pea shingle to 1m3 capaict hardcore filled soakaway as noted for main house & min 5m from building.

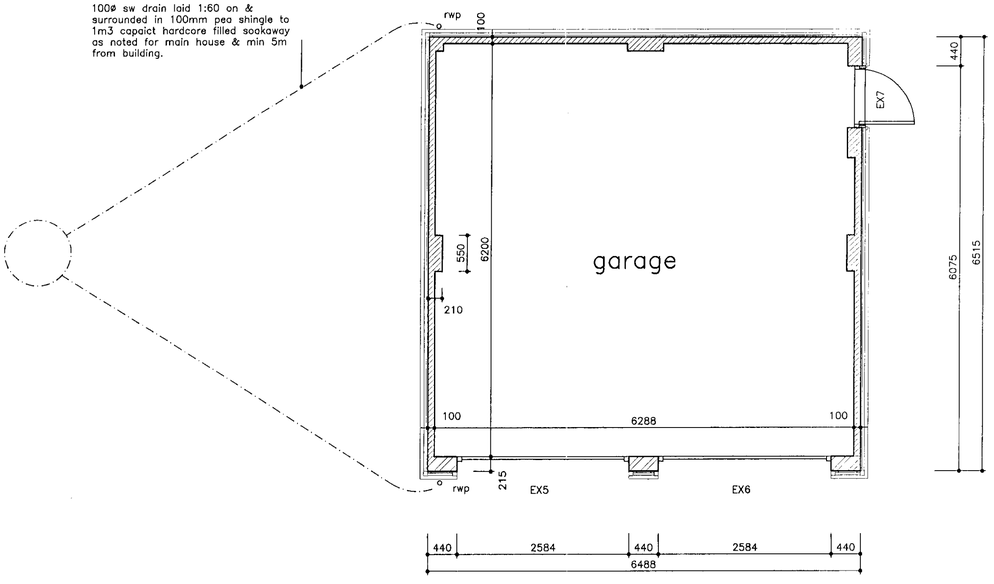

PLAN

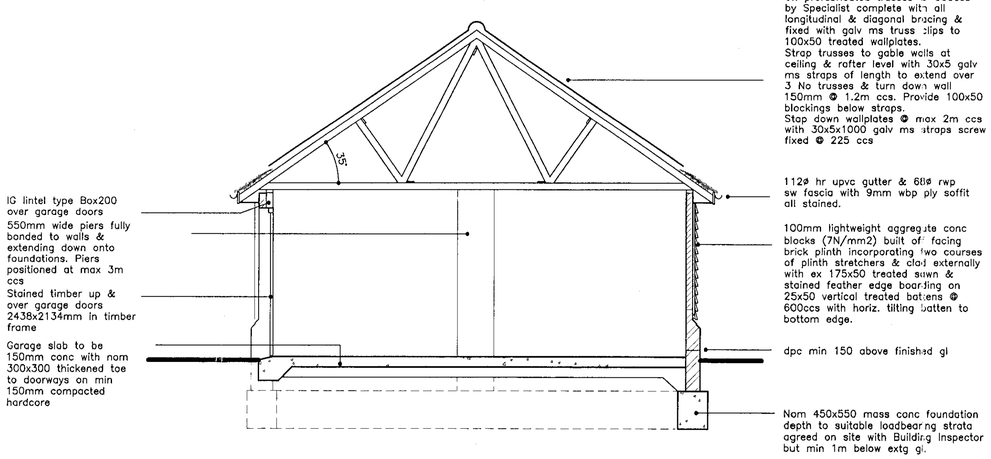

SECTION

10.MAR2000

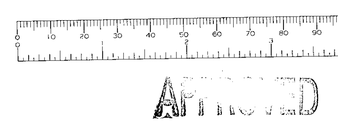

APPROVED

Rev A 23.2.00 Building regulation application

tpa
Terry Platt Architects
33A St Lukes Road Maidenhead
Berkshire SL6 7DN
Tel. 01628 412388
Fax: 01628 412390
Email tplattarch@aol.com

Client:
Mr & Mrs Blainey

Job title:
Proposed bungalow
Billingbear golf course
Billingbear

Drawing title:
Garage

Scale:	Date:	Drawn by:
1:50	Feb 2000	BSW

Drawing no:	Rev:
891/16	A

The tpa Design Company Ltd architects landscape architects interior design project management planning supervisors