



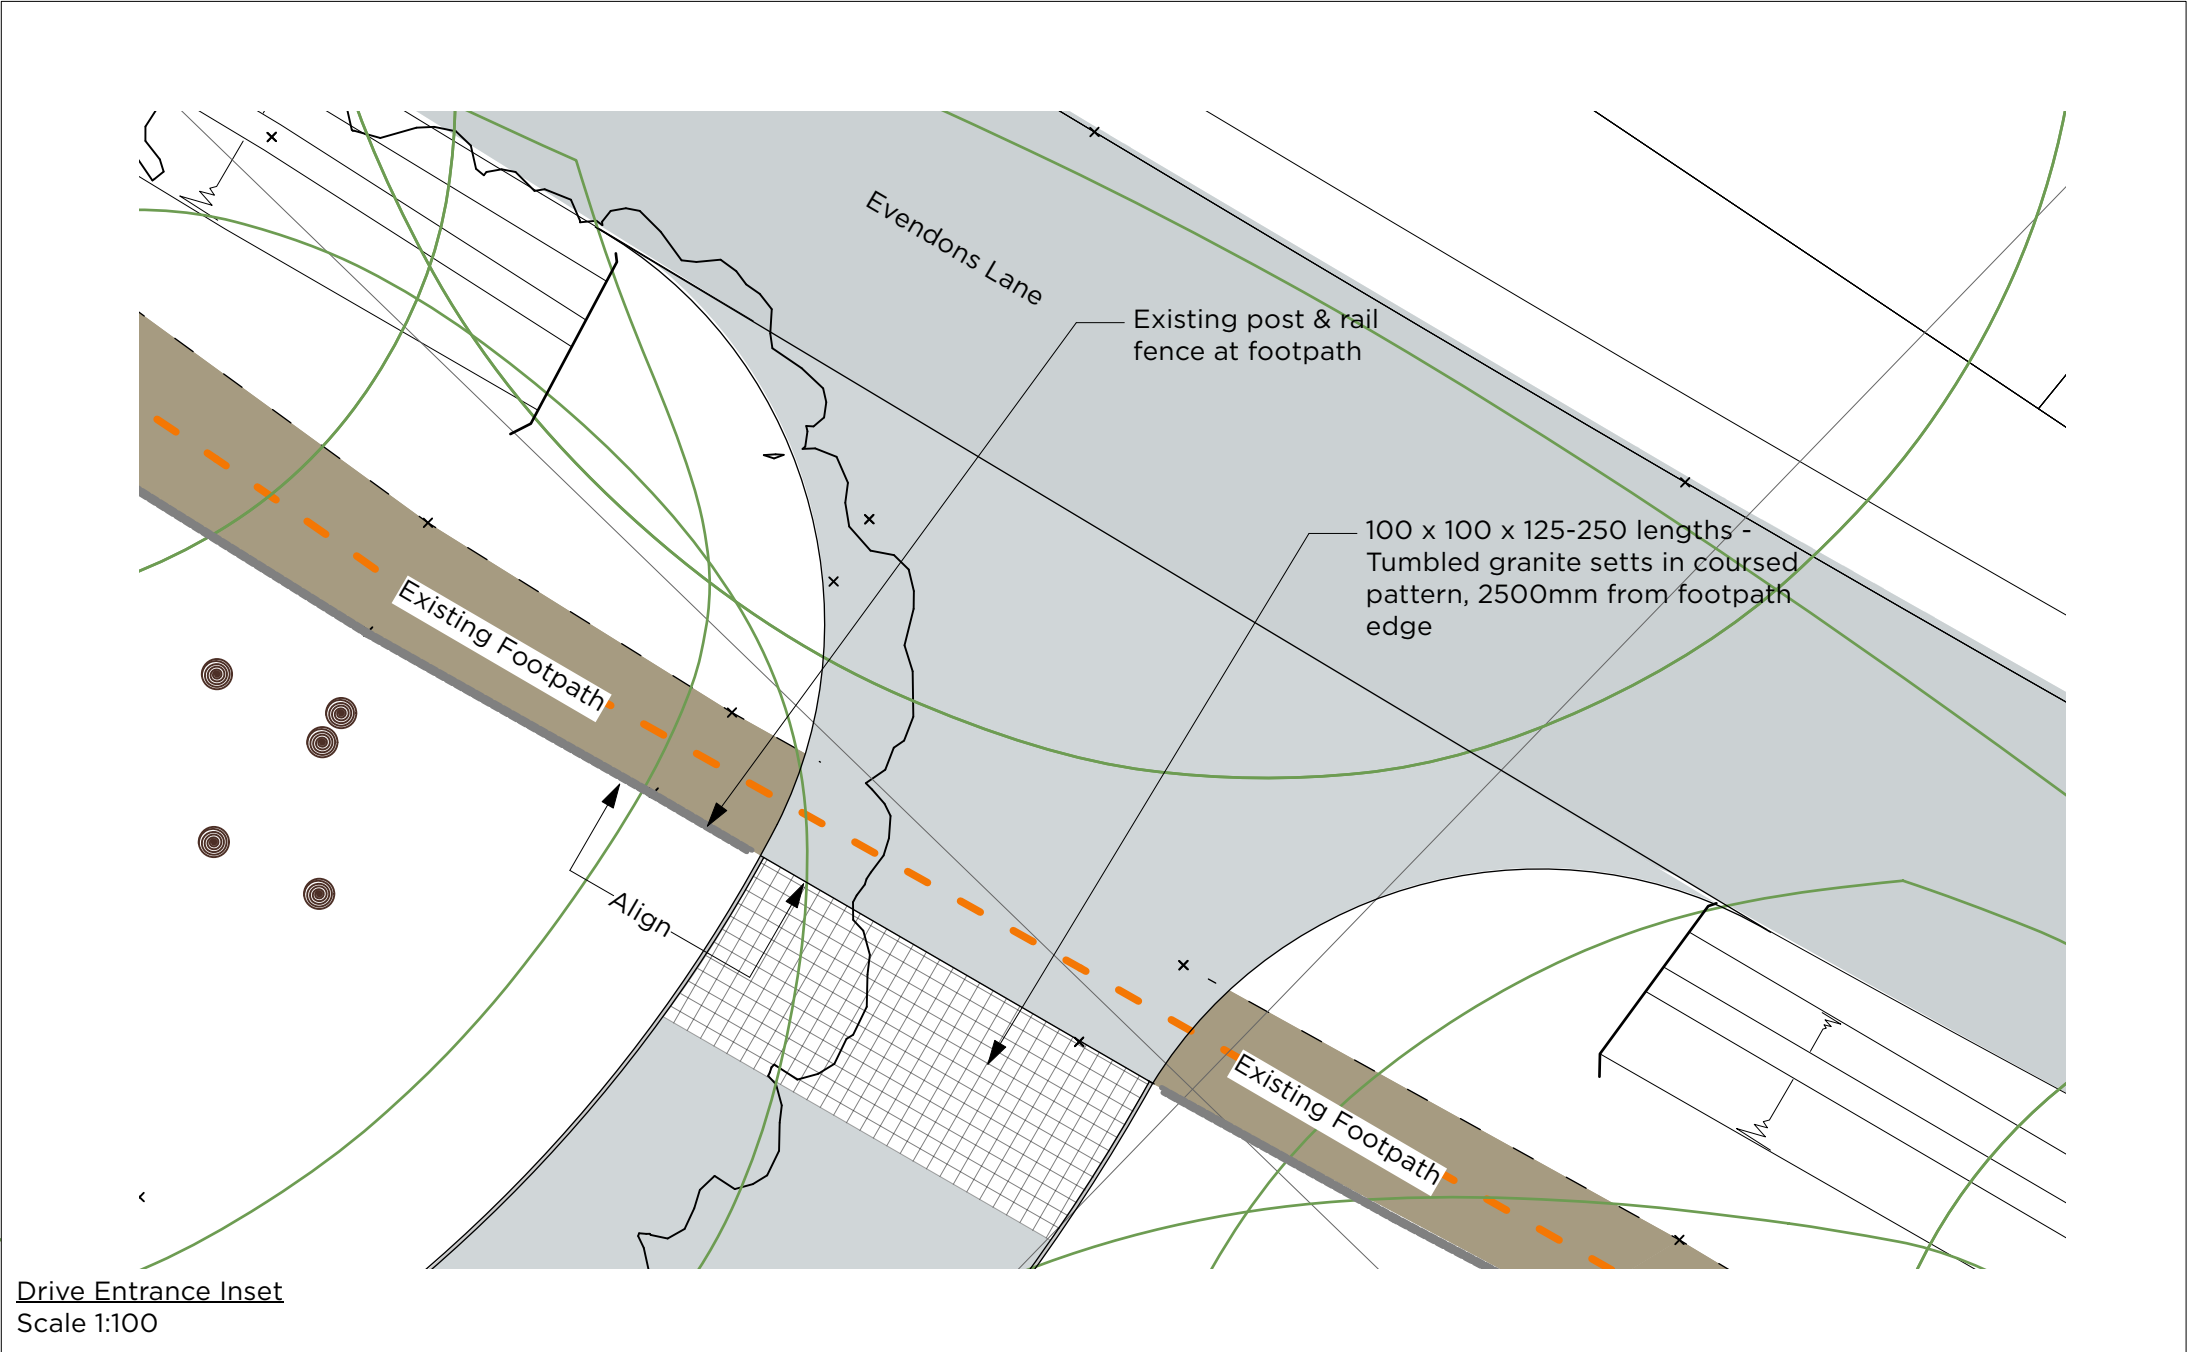


Tumbled Granite Setts



- KEY
- Macadam drive with flush concrete pin kerb
 - Gravel surface
 - Concrete surface
 - Tarmac road
 - Existing footpath
 - Channel drains
 - Land drain
 - Concrete sleeper walls to compost bays

Note: For sections see drawing 1465.2.103

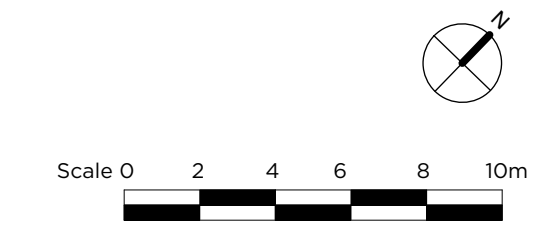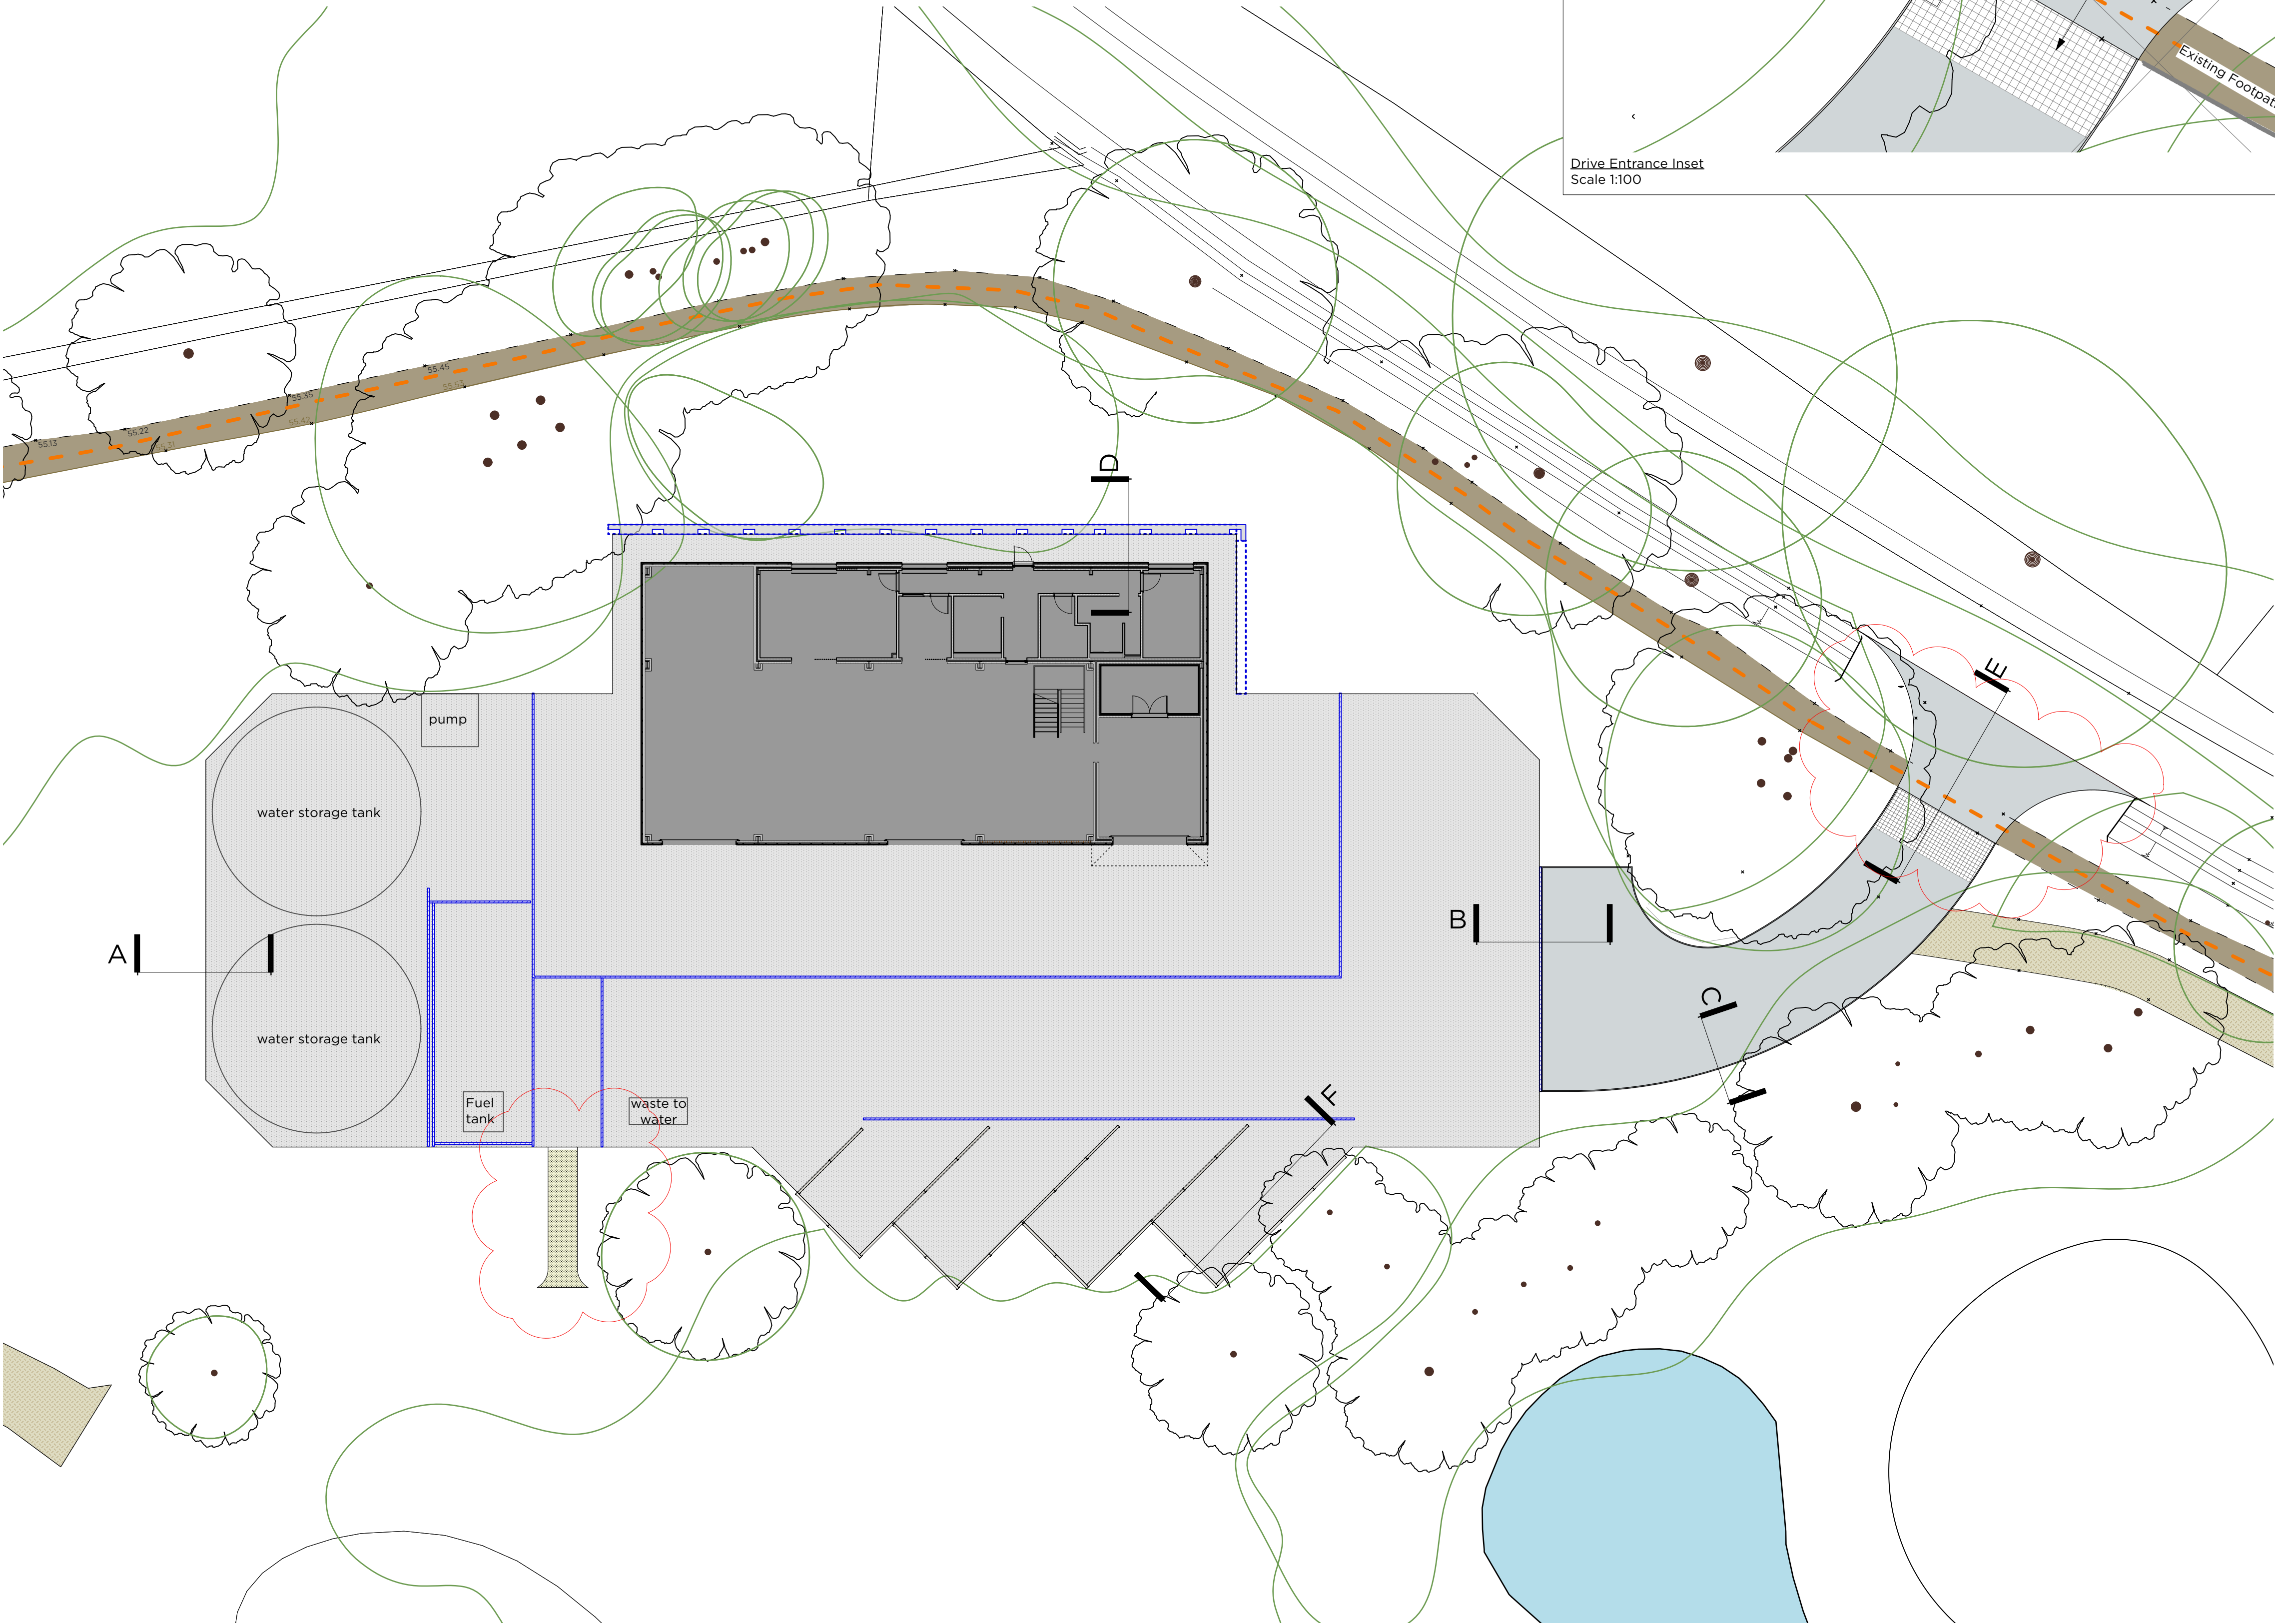

REVISION		DATE	BY
D	Drive materials, access path	20.8.24	QC
C	Construction Issue	14.6.24	QC
B	Updated Tender Issue	28.3.24	QC
A	Tender Issue	15.11.22	QC

JOB		SAND MARTINS GOLF CLUB LTD	
TITLE		GREENSKEEPERS' COMPOUND SURFACES AND EDGES PLAN	
ISSUE		CONSTRUCTION	
DRAWN	DATE	SCALE	DRAWING NO.
QC	15.8.22	1:200@A1	
			1465.2.102D