
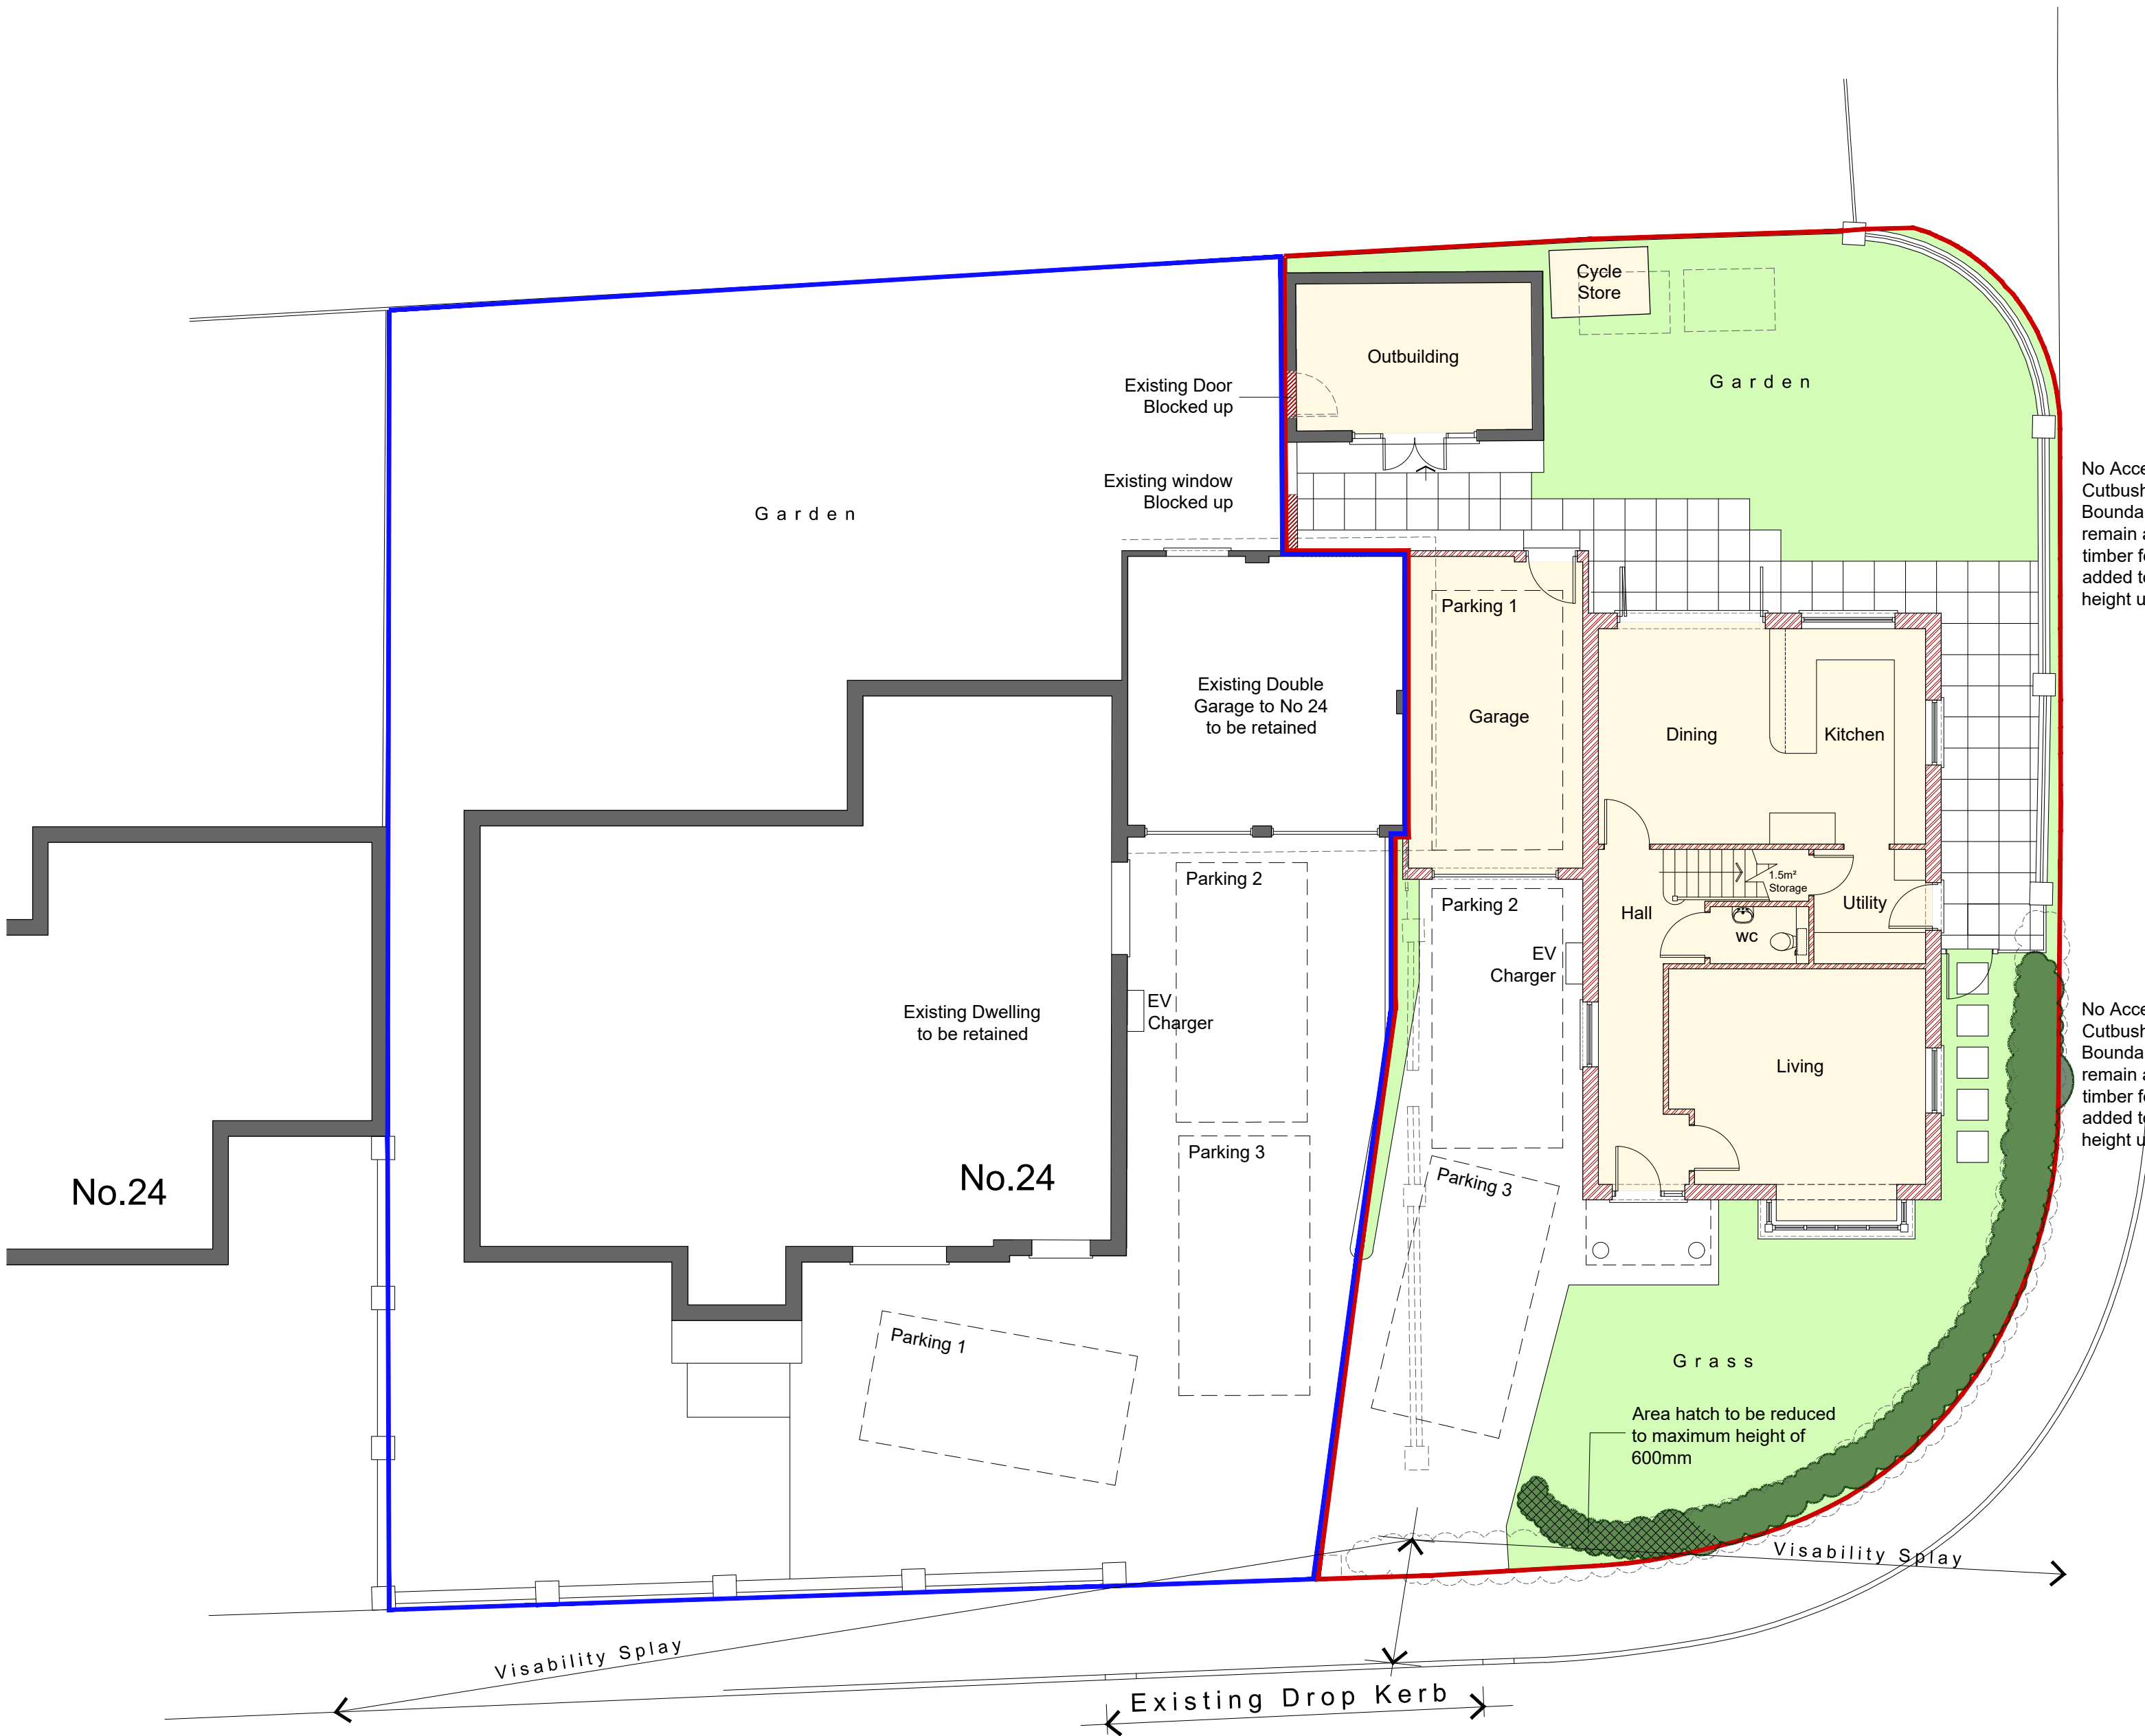


~~DO NOT SCALE FROM THIS DRAWING~~ VERIFY ALL DIMENSIONS BEFORE SETTING OUT, COMMENCING WORK OR MAKING ANY SHOP DRAWINGS. REPORT ANY DISCREPANCIES TO SUPERVISING OFFICER IMMEDIATELY. COPYRIGHT ©

1:100 scale Bar
This Drawing has been produced for printing onto A1 size paper, If printing on A3 please use the scale below for reference.

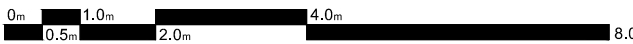

No Access onto Cutbush Lane, Boundary wall to remain and new timber fencing added to brig tall height up to 1.8m

No Access onto Cutbush Lane, Boundary wall to remain and new timber fencing added to brig tall height up to 1.8m

CUTBUSH LANE

TURNBRIDGE CLOSE

Ground Floor Plan 1:100 Scale

Rev C - Re-design of internals and Externals - Aug 2026
Rev B - General Revisions - July 2026

Bonney Architecture
PLANNING & TECHNICAL SERVICES

CLIENT Ms N. Purssell
14 Hornbeam Close
Barkham
Wokingham
RG41 4UR

JOB Land Adjacent to 24 Turnbridge Close, Earley, Reading, RG6 4UZ
DRG PROPOSED GF PLAN
07515 355 770
bonneyarchitecture@gmail.com

SCALE 1@100 @ A2 DRAWN P Bonney DATE March 2026 BA0331 01 C