


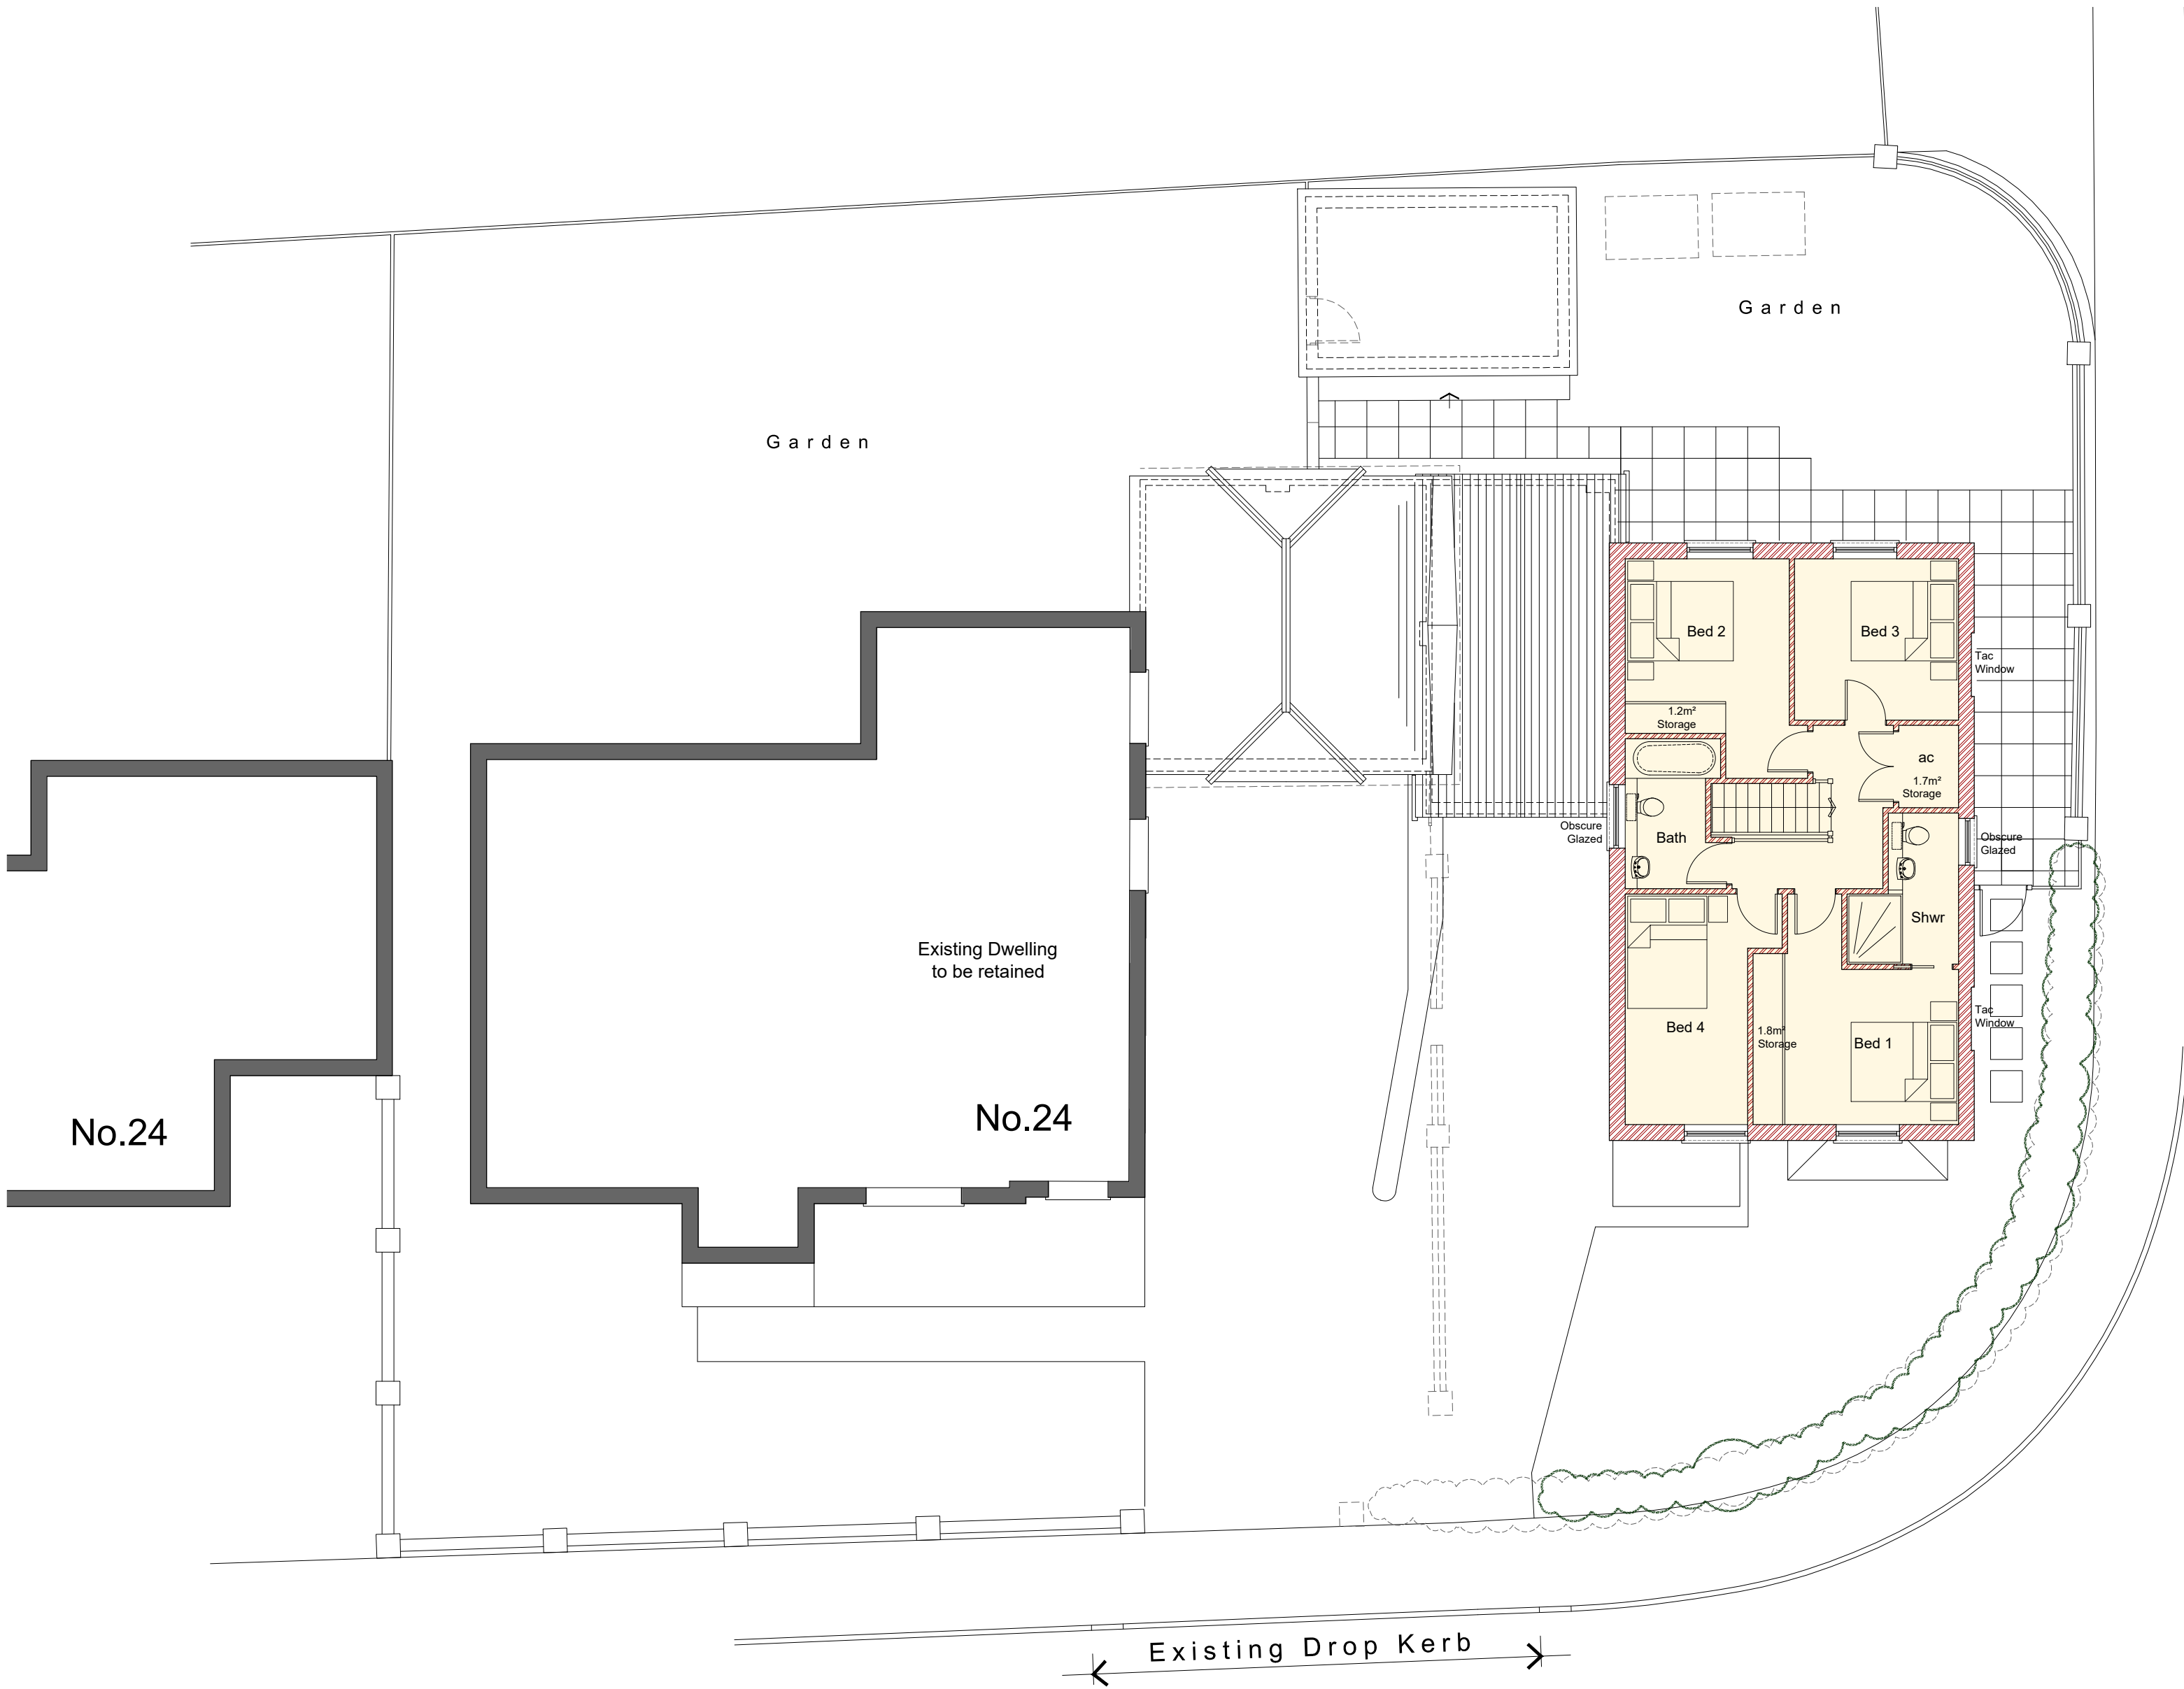


First Floor Plan 1:100 Scale

~~DO NOT SCALE FROM THIS DRAWING~~ VERIFY ALL DIMENSIONS BEFORE SETTING OUT, COMMENCING WORK OR MAKING ANY SHOP DRAWINGS. REPORT ANY DISCREPANCIES TO SUPERVISING OFFICER IMMEDIATELY. COPYRIGHT ©

1:100 scale Bar
This Drawing has been produced for printing onto A1 size paper, If printing on A3 please use the scale below for reference.

0m 1.0m 2.0m 4.0m 8.0m

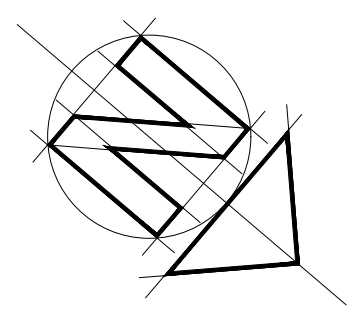

Rev C - Re-design of internals and Externals - Aug 2026
Rev B - General Revisions - July 2026

Bonney Architecture
PLANNING & TECHNICAL SERVICES

CLIENT Ms N. Purssell 14 Hornbeam Close, Barkham, Wokingham, RG41 4UR

JOB Land Adjacent to 24 Turnbridge Close, Earley, Reading, RG6 4UZ

DRG PROPOSED FF PLAN 07515 355 770 bonneyarchitecture@gmail.com