


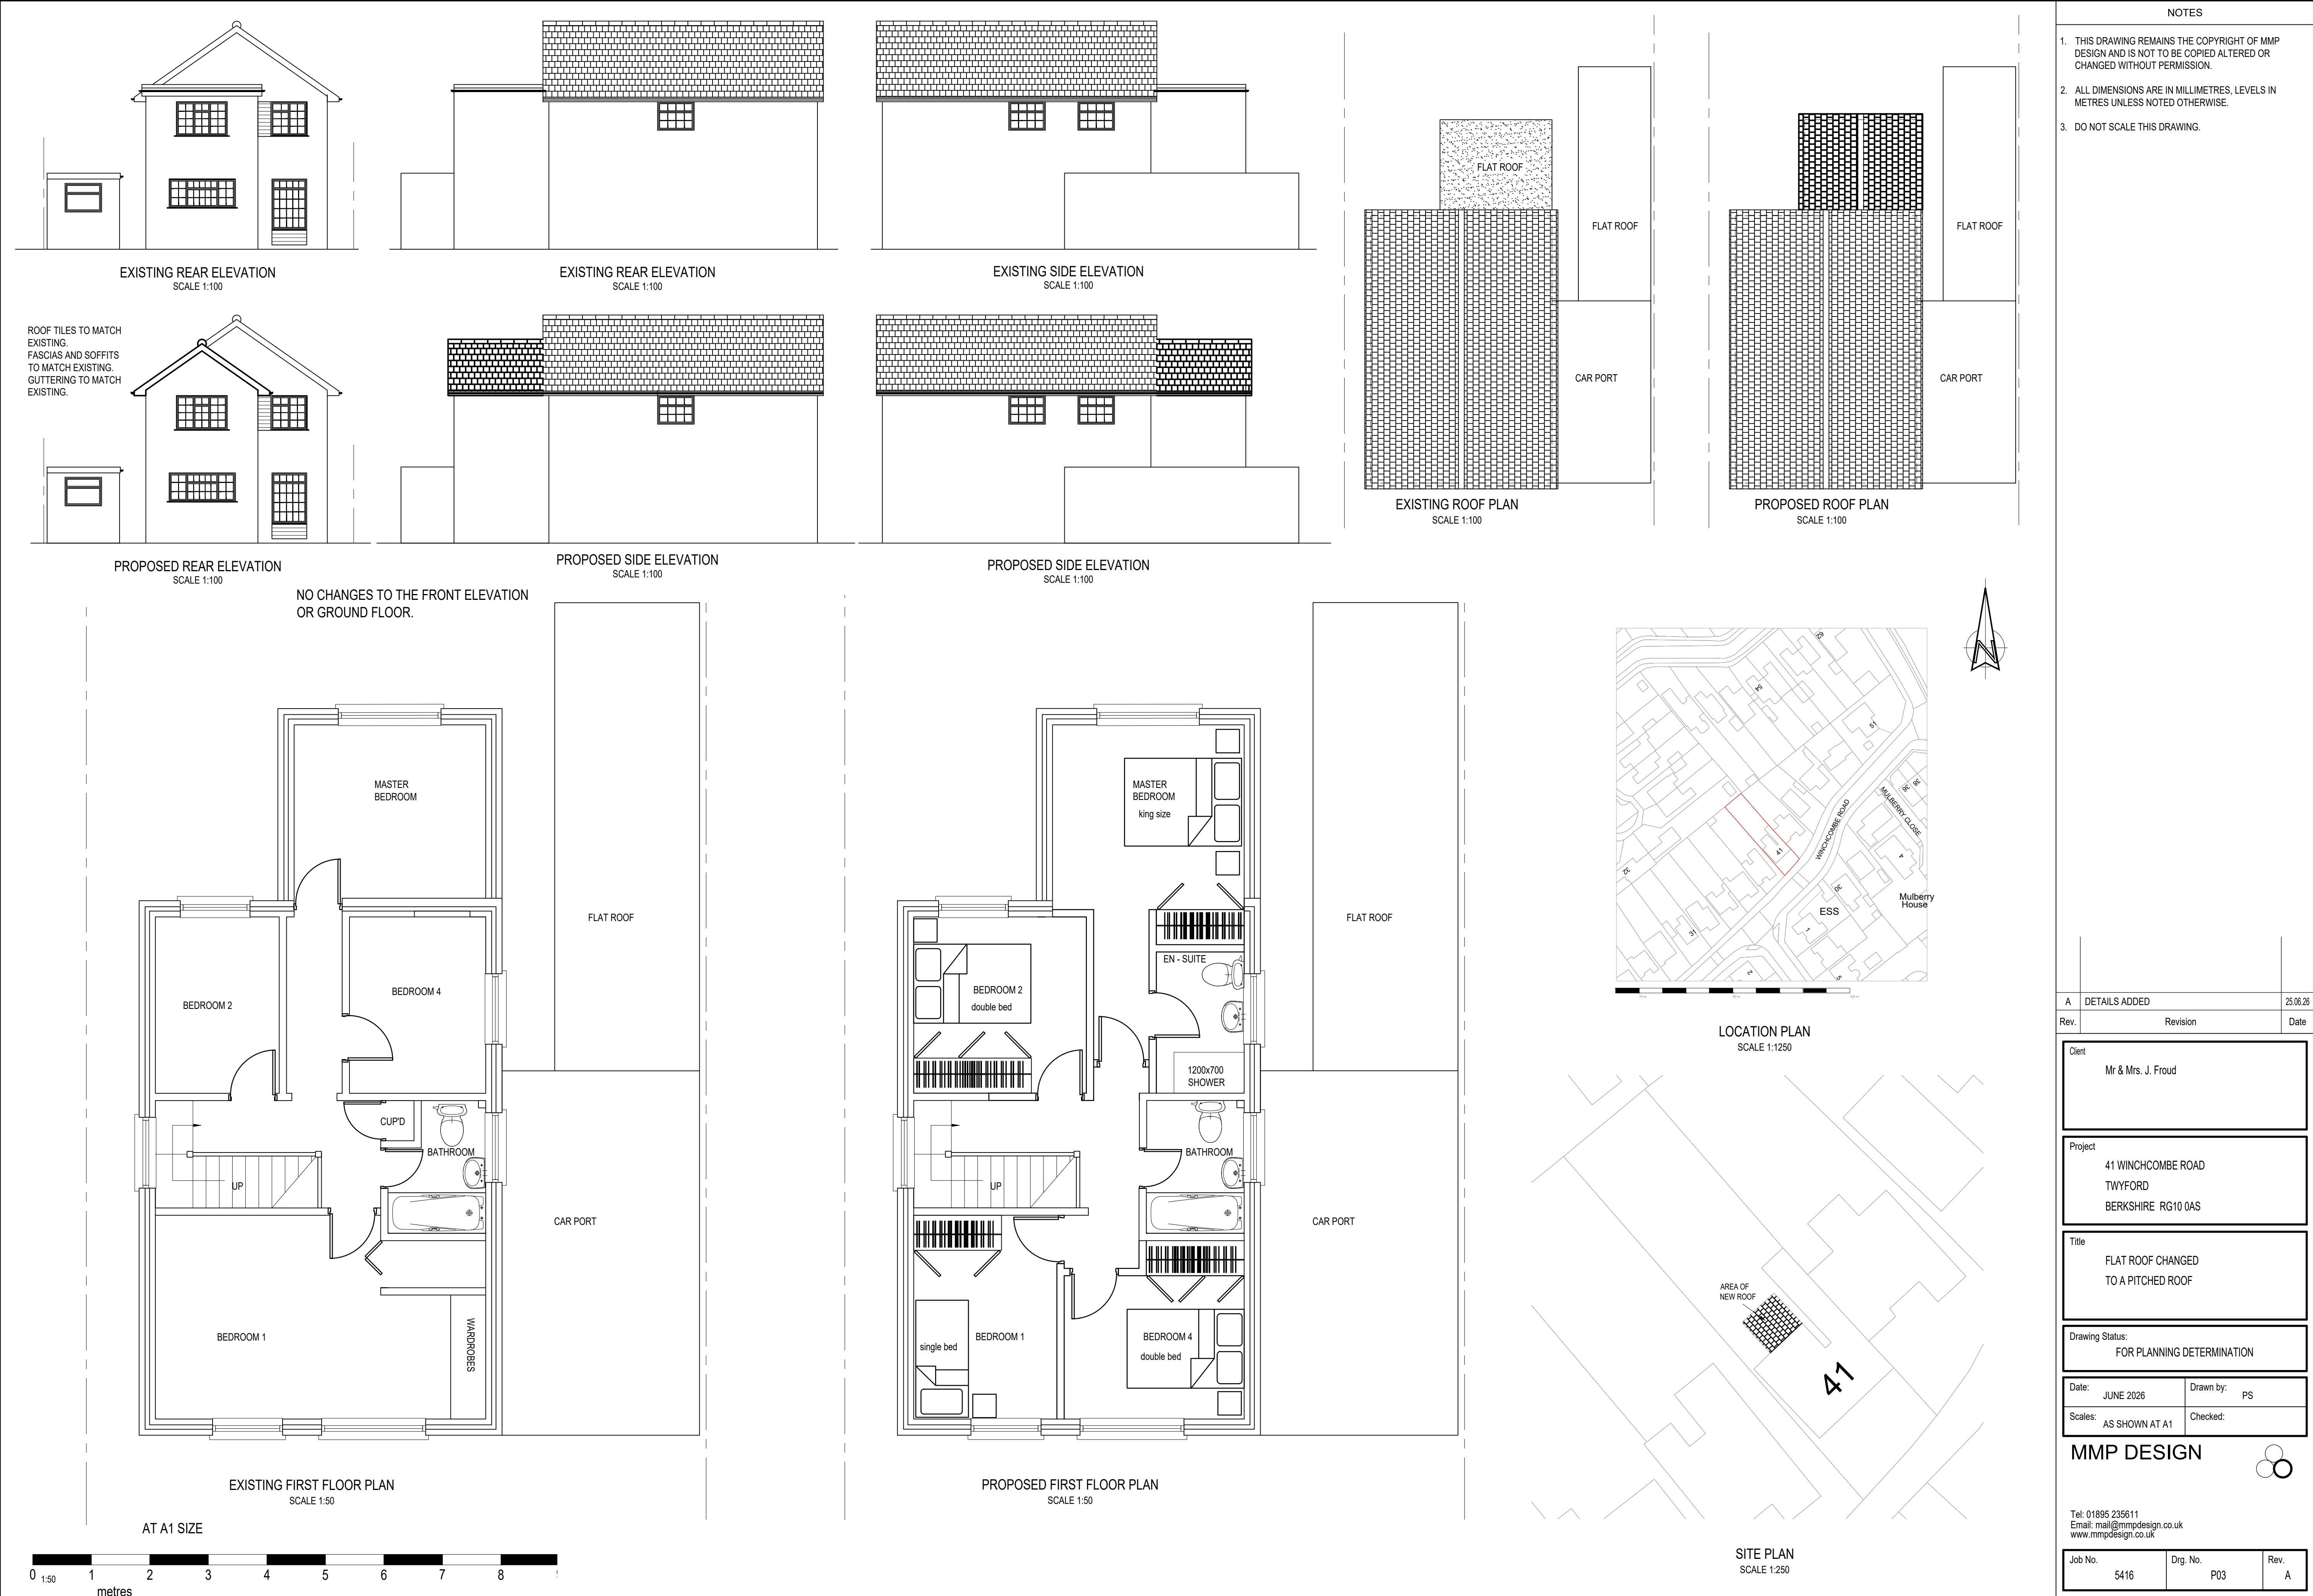

NOTES

1. THIS DRAWING REMAINS THE COPYRIGHT OF MMP DESIGN AND IS NOT TO BE COPIED ALTERED OR CHANGED WITHOUT PERMISSION.

2. ALL DIMENSIONS ARE IN MILLIMETRES, LEVELS IN METRES UNLESS NOTED OTHERWISE.

3. DO NOT SCALE THIS DRAWING.

A

DETAILS ADDED

25.06.26

Rev.

Revision

Date

Client

Mr & Mrs. J. Froud

Project

41 WINCHCOMBE ROAD

TWYFORD

BERKSHIRE RG10 0AS

Title

FLAT ROOF CHANGED

TO A PITCHED ROOF

Drawing Status:

FOR PLANNING DETERMINATION

Date:

JUNE 2026

Drawn by:

PS

Scales:

AS SHOWN AT A1

Checked:

MMP DESIGN

Tel: 01895 235611

Email: mail@mmpdesign.co.uk

www.mmpdesign.co.uk

Job No.

5416

Drq. No.

P03

Rev.

A