

Side



Front

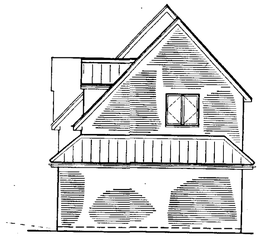

Side

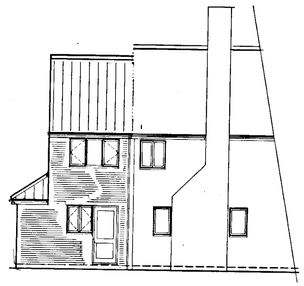

Rear

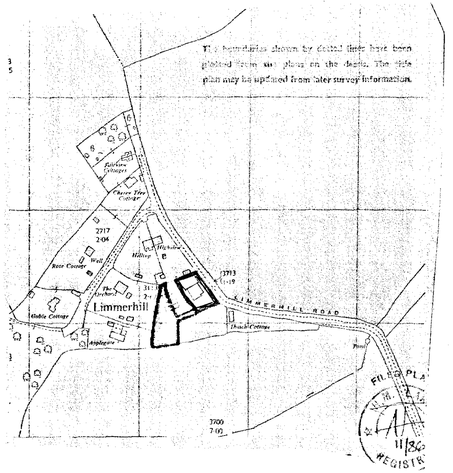

Location Plan 1:2500

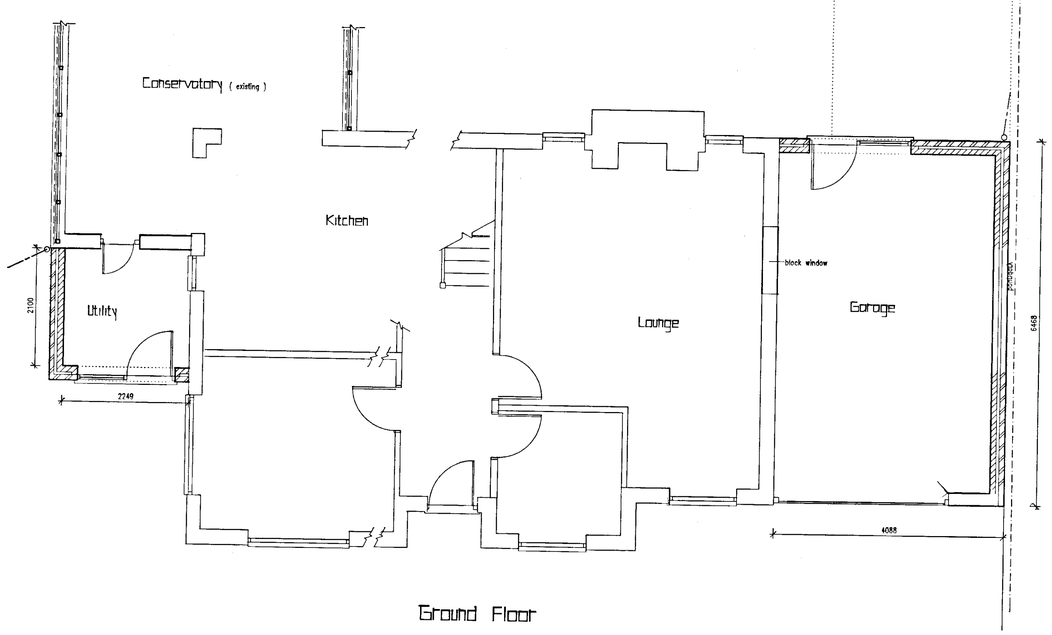

Ground Floor

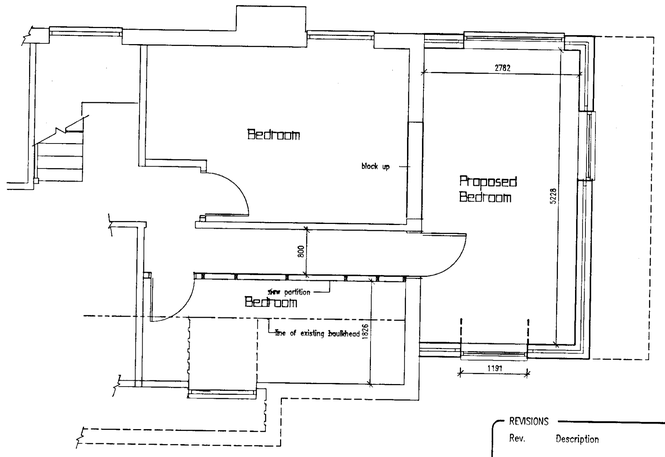

First Floor

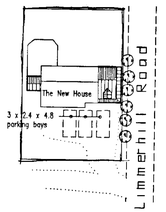

Block Plan
1:500

27 SEP 2001 4958

REVISIONS

Rev.	Description	Date

APPROVED

JOB TITLE

Mr & Mrs Reynolds
The New House
Limmerhill Road

TITLE

Utility & Side Extension

SCALE	DATE	DRAWING No.
1:50 1:100	12/7/2001	Reynolds:01



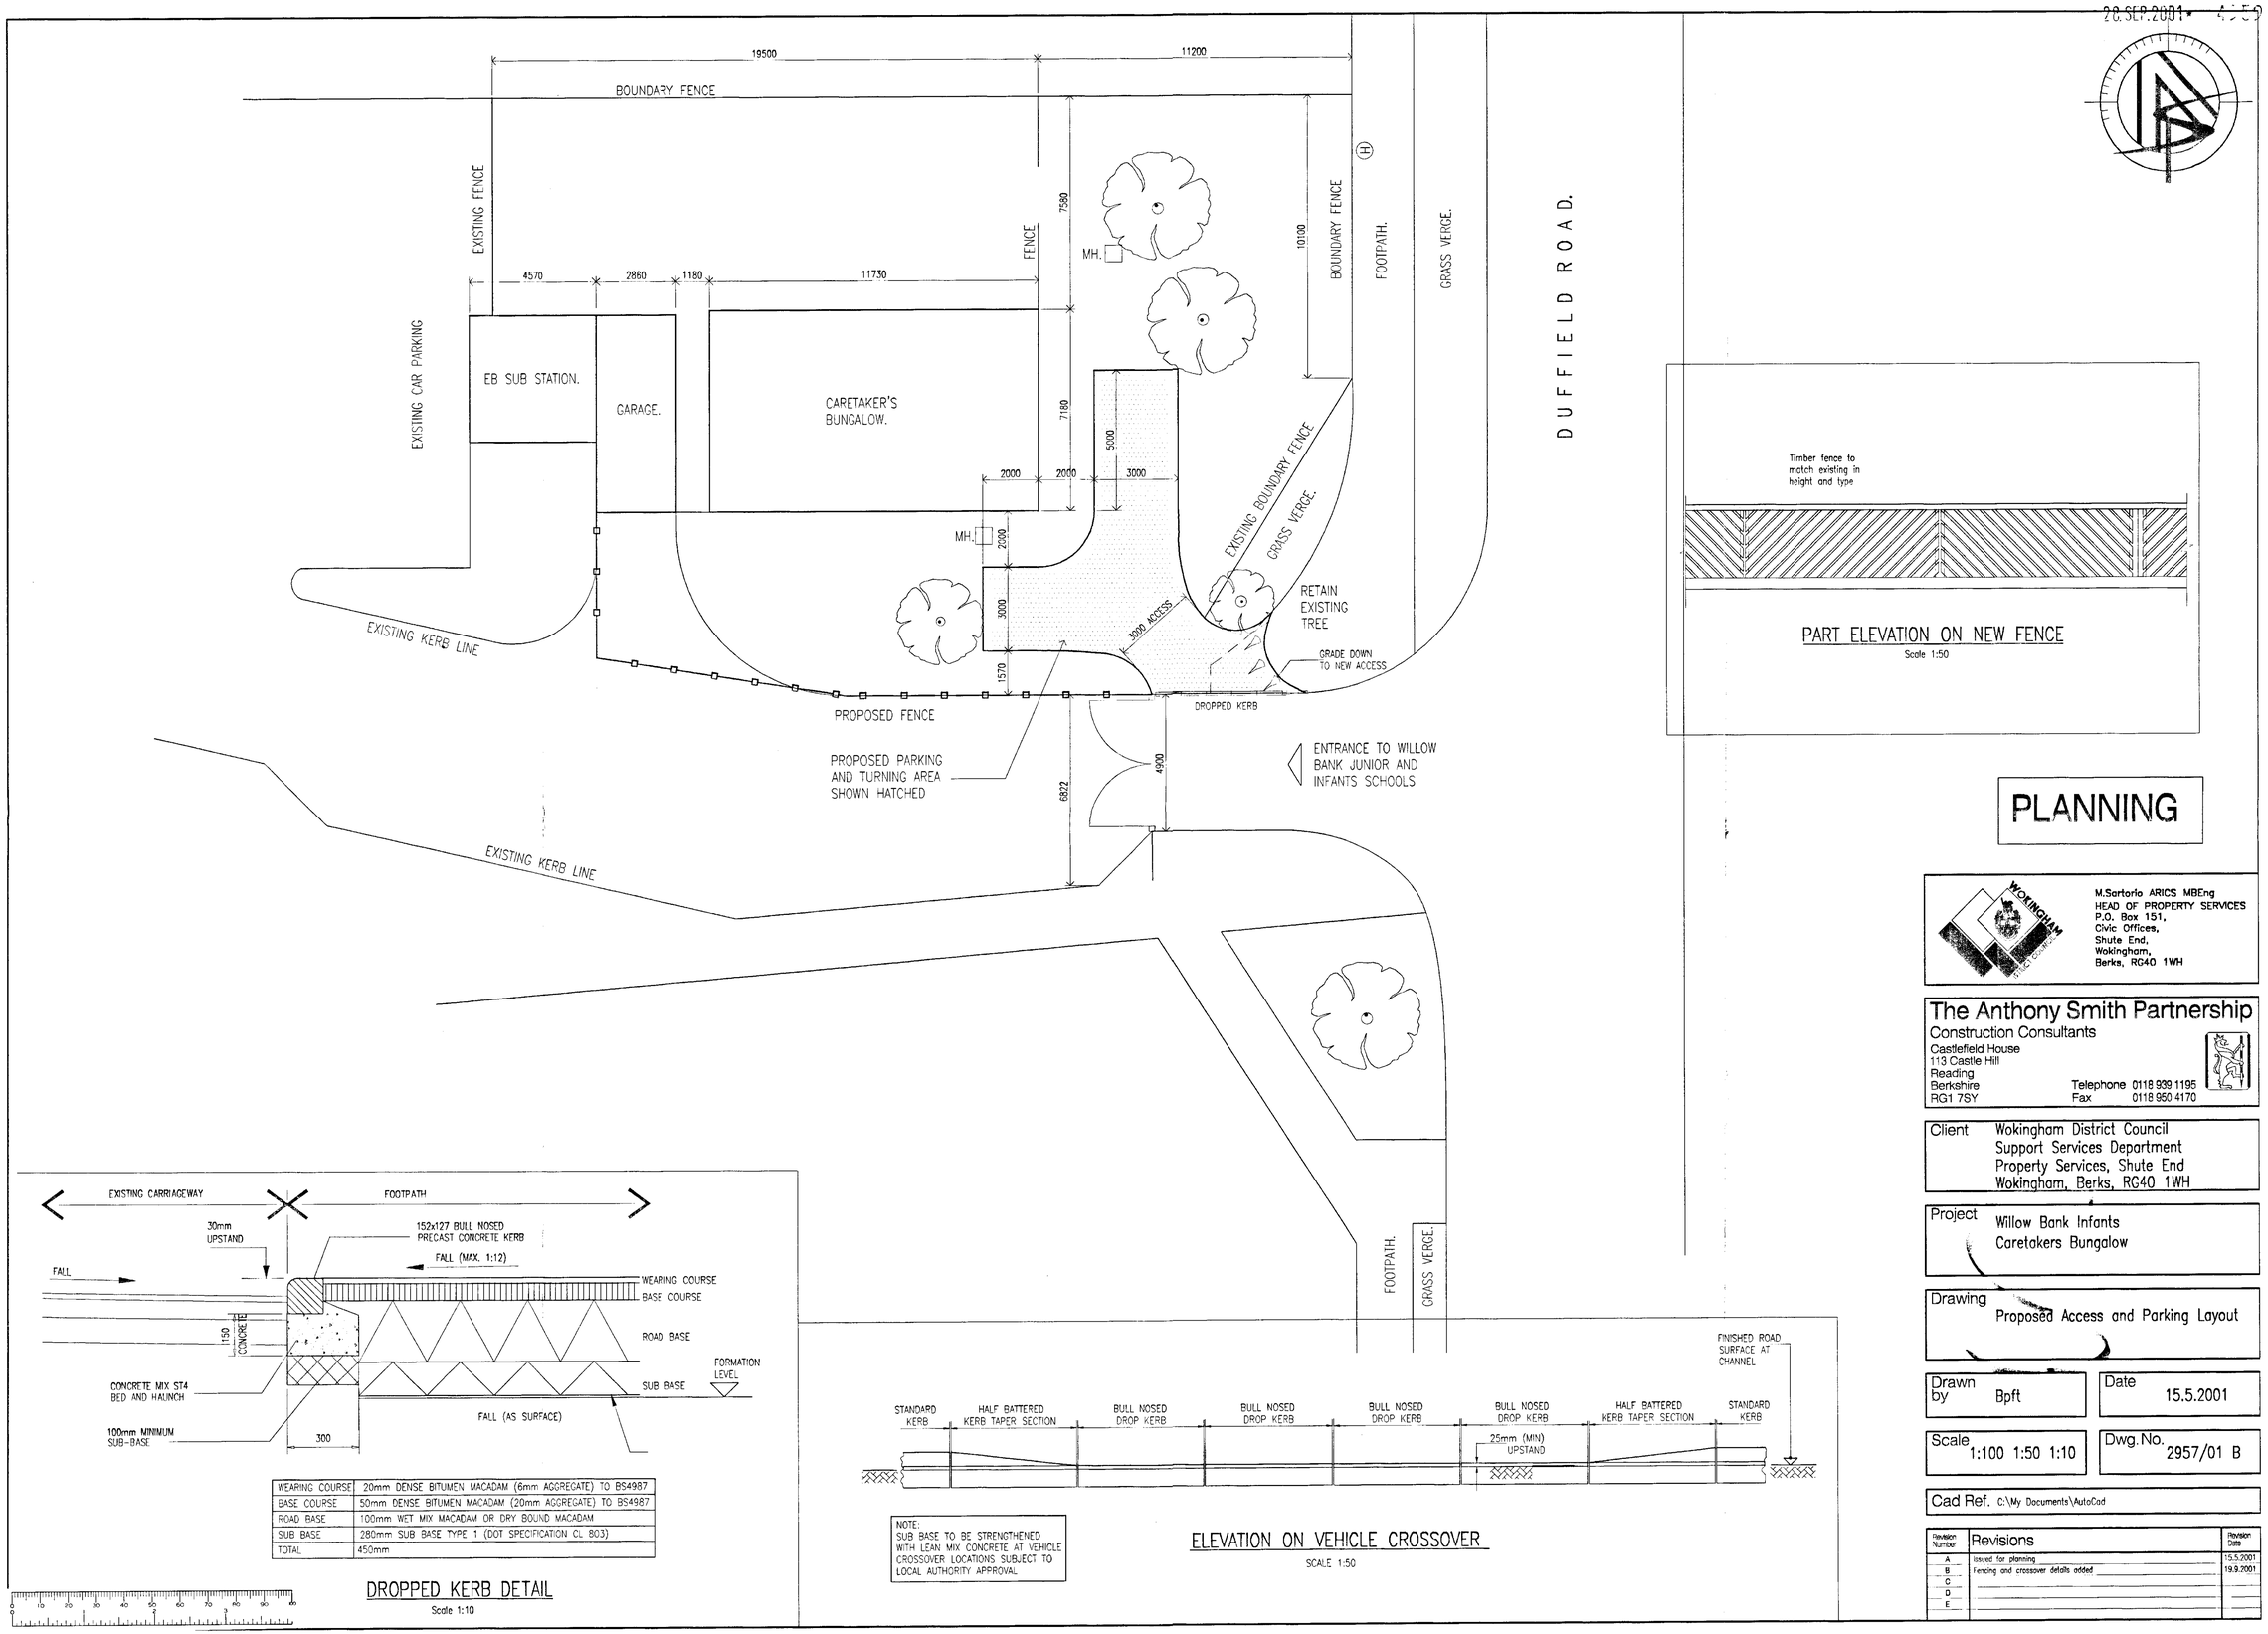

WEARING COURSE	20mm DENSE BITUMEN MACADAM (6mm AGGREGATE) TO BS4987
BASE COURSE	50mm DENSE BITUMEN MACADAM (20mm AGGREGATE) TO BS4987
ROAD BASE	100mm WET MIX MACADAM OR DRY BOUND MACADAM
SUB BASE	280mm SUB BASE TYPE 1 (DOT SPECIFICATION CL 803)
TOTAL	450mm

DROPPED KERB DETAIL

Scale 1:10

NOTE:
SUB BASE TO BE STRENGTHENED WITH LEAN MIX CONCRETE AT VEHICLE CROSSOVER LOCATIONS SUBJECT TO LOCAL AUTHORITY APPROVAL

ELEVATION ON VEHICLE CROSSOVER

SCALE 1:50

PART ELEVATION ON NEW FENCE

Scale 1:50

PLANNING

M.Sartorio ARICS MBEng
HEAD OF PROPERTY SERVICES
P.O. Box 151,
Civic Offices,
Shute End,
Wokingham,
Berks, RG40 1WH

The Anthony Smith Partnership
Construction Consultants
Castlefield House
113 Castle Hill
Reading
Berkshire
RG1 7SY
Telephone 0118 939 1195
Fax 0118 950 4170

Client: Wokingham District Council
Support Services Department
Property Services, Shute End
Wokingham, Berks, RG40 1WH

Project: Willow Bank Infants
Caretakers Bungalow

Drawing: Proposed Access and Parking Layout

Drawn by: Bpft

Date: 15.5.2001

Scale: 1:100 1:50 1:10

Dwg. No. 2957/01 B

Cad Ref. C:\My Documents\AutoCad

Revision Number	Revisions	Revision Date
A	Issued for planning	15.5.2001
B	Fencing and crossover details added	19.9.2001
C		
D		
E		

28.SEP.2001 4959

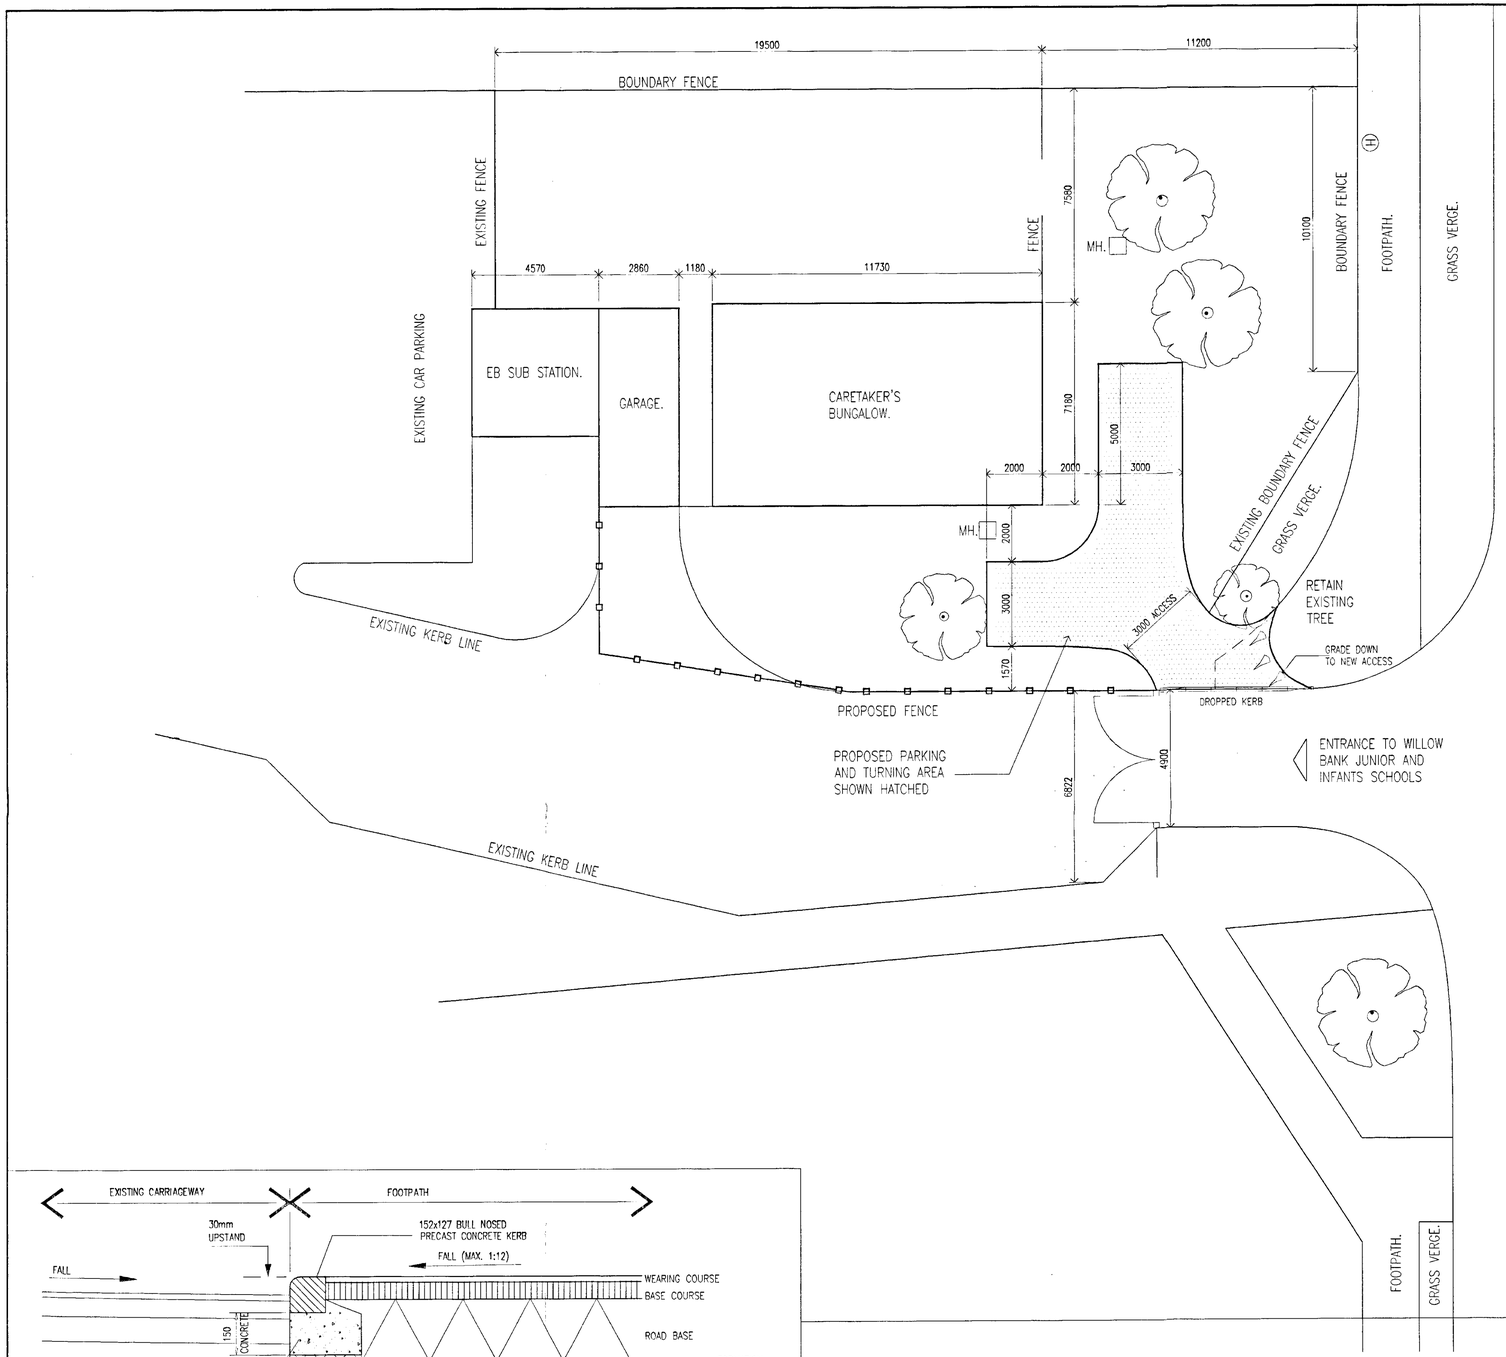

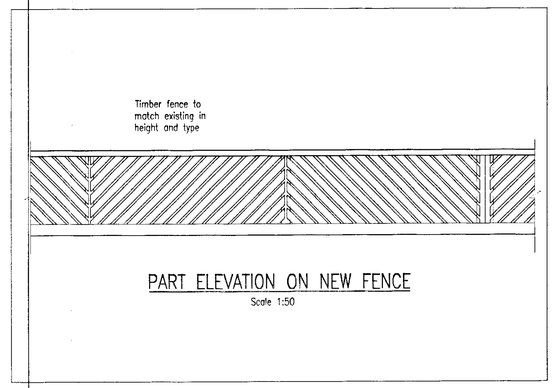

PART ELEVATION ON NEW FENCE
Scale 1:50

WEARING COURSE	20mm DENSE BITUMEN MACADAM (6mm AGGREGATE) TO BS4987
BASE COURSE	50mm DENSE BITUMEN MACADAM (20mm AGGREGATE) TO BS4987
ROAD BASE	100mm WET MIX MACADAM OR DRY BOUND MACADAM
SUB BASE	280mm SUB BASE TYPE 1 (DOT SPECIFICATION CL 803)
TOTAL	450mm

DROPPED KERB DETAIL
Scale 1:10

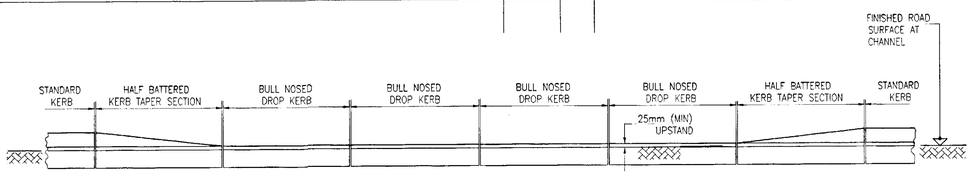

NOTE:
SUB BASE TO BE STRENGTHENED WITH LEAN MIX CONCRETE AT VEHICLE CROSSOVER LOCATIONS SUBJECT TO LOCAL AUTHORITY APPROVAL

ELEVATION ON VEHICLE CROSSOVER
SCALE 1:50

PLANNING

M.Sartorio ARICS MBEng
HEAD OF PROPERTY SERVICES
P.O. Box 151,
Civic Offices,
Shute End,
Wokingham,
Berks, RG40 1WH

The Anthony Smith Partnership
Construction Consultants
Castlefield House
113 Castle Hill
Reading
Berkshire
RG1 7SY
Telephone 0118 939 1195
Fax 0118 950 4170

Client Wokingham District Council
Support Services Department
Property Services, Shute End
Wokingham, Berks, RG40 1WH

Project Willow Bank Infants
Caretakers Bungalow

Drawing Proposed Access and Parking Layout

Drawn by Bpft

Date 15.5.2001

Scale 1:100 1:50 1:10

Dwg.No. 2957/01 B

Cad Ref. C:\My Documents\AutoCad

Revision Number	Revisions	Revision Date
A	Issued for planning	15.5.2001
B	Fencing and crossover details added	19.9.2001
C		
D		
E		

16.SEP.2001 4959

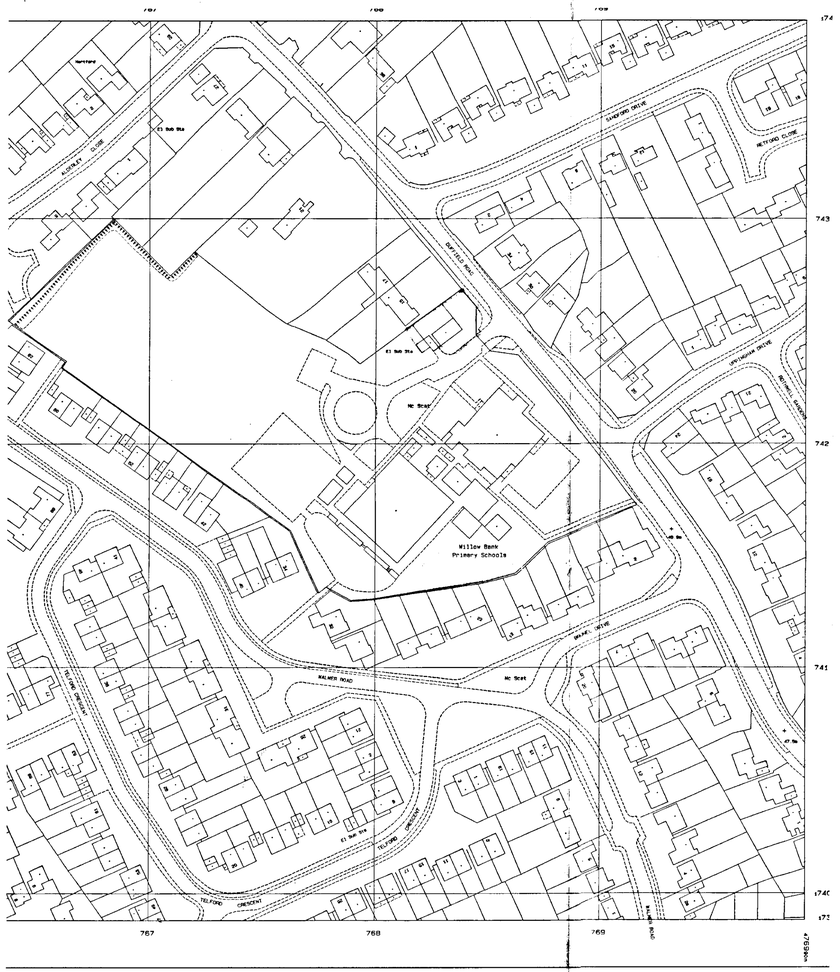
Willow Bank
Primary School
Telford Crescent
